





Highway Division

PLANS OF PROPOSED IMPROVEMENT ON THE

URBAN ROAD SYSTEM
WARREN COUNTY
PCC PAVEMENT GRADE AND REPLACE

IN THE CITY OF CARLISLE,
SCOTCH RIDGE ROAD AND HIGHWAY 5 INTERSECTION
SOUTH APPROXIMATELY 1,250 FEET SOUTHWEST

SCALES: As Noted

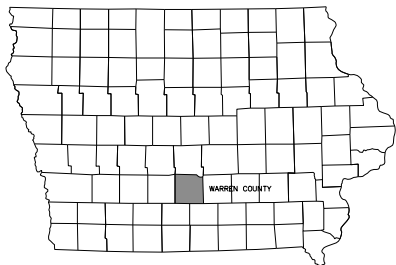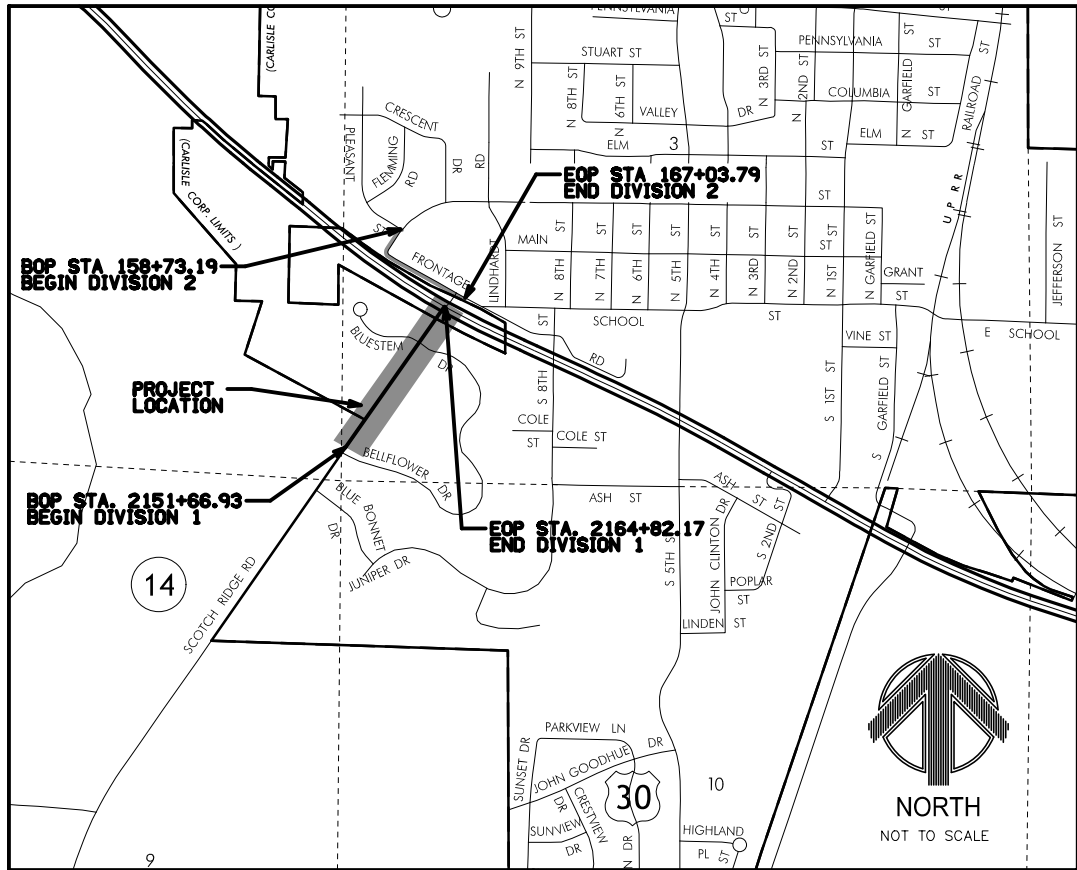

IOWA STATE MAP
NOT TO SCALE



NOTICE:
McClure Engineering Company waives any and all responsibility and liability for problems which arise from failure to follow these Plans, Specifications, and the engineering intent they convey, or for problems which arise from failure to obtain and/or follow the engineers guidance with respect to any errors, omissions, inconsistencies, ambiguities, or conflicts which are alleged.
COPYRIGHT:
Copyright and property rights in these documents are expressly reserved by McClure Engineering Company. No reproductions, changes, or copies in any manner shall be made without obtaining prior written consent from McClure Engineering Company.

Refer to the Proposal Form for list of applicable specifications.

Value Engineering Saves. Refer to Article 1105.14 of the Specifications.

For list of Standard Road Plans, refer to C sheets.

Refer to Sheet A.2 for General Legend and list of utility contacts

This project is covered by the Iowa Department of Natural Resources NPDES General Permit No. 2. The Contractor shall carry out the terms and conditions of General Permit No. 2 and storm water pollution prevention plan which is a part of these contract documents. Refer to Section 2602 of the Standard Specifications fo additional information.

NO MILEAGE SUMMARY



TOTAL	143
PROJECT IDENTIFICATION NUMBER	NA
PROJECT NUMBER	STBG-SWAP-1105(608)--SG-91
R.O.W. PROJECT NUMBER	NA

INDEX OF SHEETS	
NO.	DESCRIPTION
A.1	TITLE SHEET
A.2	GENERAL LEGEND
B.1-B.6	TYPICAL SECTIONS AND DETAILS
C.1-C.16	ESTIMATE OF QUANTITIES
D.1-D.6	REMOVALS
D.7-D.9	SCOTCH RIDGE ROAD PLAN AND PROFILE
E.1-E.4	BLUESTEM AND HIGHWAY 5 PLAN AND PROFILE
G.1-G.3	REFERENCE TIES AND BENCHMARKS
H.1-H.3	ROW LAYOUT - TEMPORARY CONSTRUCTION EASEMENTS
J.1-J.12	TRAFFIC CONTROL AND STAGING
K.1-K.3	PLAN AND PROFILE - ROUNDABOUT ALIGNMENTS
L.1-L.11	GEOMETRICS & STAKING DETAILS
M.1-M.7	STORM SEWER PLAN AND PROFILE
N.1-N.13	TRAFFIC SIGNAL PLANS
S.1-S.9	SIDEWALK PLAN SHEETS
T.1-T.5	EARTHWORK TABULATION
U.1- U.3	DESIGN DETAILS
V.1	RETAINING WALL PLAN AND PROFILE
W.1-W.25	SCOTCH RIDGE ROAD CROSS SECTIONS
X.1-X.4	BLUESTEM ROAD WIDENING CROSS SECTIONS
Y.1-Y.6	HIGHWAY 5 WIDENING CROSS SECTIONS

CITY OF CARLISLE, IOWA	
ACCEPTED FOR LETTING	
MAYOR	DATE

	I HEREBY CERTIFY THAT THIS ENGINEERING DOCUMENT WAS PREPARED BY ME OR UNDER MY DIRECT PERSONAL SUPERVISION AND THAT I AM A DULY LICENSED PROFESSIONAL ENGINEER UNDER THE LAWS OF THE STATE OF IOWA.
	Mark D. Rooney DATE 10/01/2021
	MARK D. ROONEY, PE NO. 14661
	MY LICENSE RENEWAL DATE IS DECEMBER 31, 2022
PAGES OR SHEETS COVERED BY THIS SEAL:	
ALL SHEETS	

ENGINEER
MDR
CHECKED BY
JSS
DRAWN BY
MDR
FIELD BOOK NO.
FIELDBOOK
CARLISLE, IOWA
MEC JOB #: 20615007
JULY, 2021

REVISIONS
.
.
.



1360 NW 121ST Street
Clive, Iowa 50325
515-964-1229
fax 515-964-2370

SCOTCH RIDGE ROAD AND HIGHWAY 5 INTERSECTION
SOUTH APPROXIMATELY 1,250 FEET SOUTHWEST
STBG-SWAP-1105(608)--SG-91

TITLE SHEET

SHEET NO.
A.1

SURVEY SYMBOLS

	Interstate Highway Symbol		Septic Tank		Existing Water Line
	U.S. Highway Symbol		Cistern		Existing Water Line (Second Company)
	Iowa Highway Symbol		L.P. Gas Tank (No Footing)		Existing Sanitary Sewer Line
	County Road Highway Symbol		Underground Storage Tank		Existing Telephone Line
	Evergreen Tree		Latrine		Existing Telephone Line (Second Company)
	Deciduous Tree		Luminaire		Existing Fiber Optics Telephone Line
	Fruit Tree		Traffic Signal		Existing Storm Sewer Line
	Shrub (Bushes)		Traffic Signal with Luminaire		Existing Gas Line
	Timber		Telephone Pedestal		Existing High Pressure Gas Line
	Hedge		Television Pedestal		Existing Gas Line (Second Company)
	Stump		Telephone Pole		Existing High Pressure Gas Line (Second Company)
	Swamp		Telephone Pole (Second Company)		Existing Power Line
	Rock Outcrop		Telephone Pole (Third Company)		Existing Power Line (Second Company)
	Broken Concrete		Telephone Pole (Fourth Company)		Cable Television Line
	Revetment (Rip Rap)		Telephone Pole (Fifth Company)		Guardrail (Beam or Cable)
	Cemetery		Power Pole		Guard Post (one or two)
	Grave		Power Pole (Second Company)		Guard Post (over two)
	Cave		Power Pole (Third Company)		Filler Pipe
	Sink Hole		Power Pole (Fourth Company)		Gas Valve
	Board Fence		Power Pole (Fifth Company)		Water Valve
	Chain Link or Security Fence		Electrical Highline Tower (Metal or Concrete)		Speed Limit Sign
	Wire Fence		Telephone Riser Pole		Mile Marker Post
	Terrace		Power Riser Pole		Sign
	Earth Dam or Dike (Existing)		Telegraph Pole		Traffic Signal Control Box
	Earth Dam or Dike (Proposed)		Satellite TV Dish		Rail Road Signal Control Box
	Tile Outlet		Water Hook Up		Telephone Switch Box
	Edge of Water		Radio Tower		Electric Box
	Existing Drainage		Tower Anchor		
	Proposed Drainage				
	Right of Way Rail or Lot Corner				
	Concrete Monument				
	Well				
	Windmill				
	Beehive Intake				
	Existing Intake				
	Proposed Intake				
	Existing Utility Access (Manhole)				
	Proposed Utility Access (Manhole)				
	Fire Hydrant				
	Water Hydrant (Rural)				

FO(C) CARLISLE SCHOOL FIBER

CARLISLE SCHOOL DISTRICT
Contact Name : CODY MCCORMICK
Contact Phone: 5152627686
Contact Email: LOCATES@GOTOCI.COM

E(C) MIDAMER-ELEC

Contact Name : Craig Ranfeld
Contact Phone: 5152526632
Contact Email: MECDSMDesignLocates@midamerican.com

FO(C) CARLISLE SCHOOL FIBER

WINDSTREAM COMMUNICATIONS
Contact Name : LOCATE DESK
Contact Phone: 8002891901
Contact Email: LOCATE.DESK@WINDSTREAM.COM

G MIDAMER-GAS

Contact Name : Craig Ranfeld
Contact Phone: 5152526632
Contact Email: MECDSMDesignLocates@midamerican.com

FO(C) CENTURYLINK

Contact Name : Tom Sturmer
Contact Phone: 7205788090
Contact Email: Thomas.sturmer@centurylink.com

W(B) (CRL) CITY OF CARLISLE, IOWA

Contact Name : Steve Obraza
Contact Phone: 5152299448
Contact Email: sobraza@aol.com

IOWA COMMUNICATIONS NETWORK

Contact Name : Shannon Marlow
Contact Phone: 8005723940
Contact Email: iconoutsideplants@iowaonecall@iowa.gov

PLAN VIEW COLOR LEGEND OF PLAN AND PROFILE SHEETS

LINEWORK	Design	Color No.	
Green	(2)		Existing Topographic Features and Labels
Blue	(1)		Proposed Alignment, Stationing, Tic Marks, and Alignment Annotation
Magenta	(5)		Existing Utilities
SHADING	Design	Color No.	
Yellow	(4)		Highlight for Critical Notes or Features
Red	(3)		Delineates Restricted Areas
Lavender	(9)		Temporary Pavement Shading
Gray, Light	(48)		Proposed Pavement Shading
Gray, Med	(80)		Proposed Granular Shading
Gray, Dark	(112)		Proposed Grade and Pave Shading "In conjunction with a paving project"
Brown, Light	(236)		Grading Shading
Tan	(8)		Proposed Sidewalk Shading
Blue, Light	(230)		Proposed Sidewalk Landing Shading
Pink	(11)		Proposed Sidewalk Ramp Shading

PROFILE VIEW COLOR LEGEND OF PLAN AND PROFILE SHEETS

LINEWORK	Design	Color No.	
Green	(2)		Existing Ground Line Profile
Blue	(1)		Proposed Profile and Annotation
Magenta	(5)		Existing Utilities
Blue, Light	(230)		Proposed Ditch Grades, Left
Black	(0)		Proposed Ditch Grades, Median
Rust	(14)		Proposed Ditch Grades, Right

	Reference Point
	Station
	Section Corner
	Ground Line Intercept
	Saw Cut
	Guardrail
	Trench Drain
	HighTension Cable Guardrail
	Sheet Pile
	Pavement Removal
	Clearing & Grubbing Area

RIGHT-OF-WAY LEGEND

- Proposed Right-of-Way
- Existing Right of Way
- Existing and Proposed Right-of-Way
- Easement and Existing Right-of-Way
- Easement (Temporary)
- Easement
- Access Control
- Property Line

EXISTING UTILITIES NOTE

THESE EXISTING UTILITIES HAVE BEEN PLOTTED FROM AVAILABLE SURVEYS AND RECORDS AND THEREFORE MUST BE CONSIDERED APPROXIMATE ONLY. IT IS POSSIBLE THERE MAY BE OTHERS. IT IS THE CONTRACTORS RESPONSIBILITY TO DETERMINE THEIR EXISTENCE AND EXACT LOCATION AND TO AVOID DAMAGING THEM. PAYMENT WILL BE ALLOWED FOR UNCHARTED UTILITIES PER THE SPECIFICATIONS.

9/15/2021

ENGINEER
MDR
DRAWN BY
MDR
CARLISLE, IOWA
MEC JOB #: 20615007
JULY, 2021

REVISIONS




making lives better.

1360 NW 121ST Street
Clive, Iowa 50325
515-964-1229
fax 515-964-2370

SCOTCH RIDGE ROAD AND HIGHWAY 5 INTERSECTION
SOUTH APPROXIMATELY 1,250 FEET SOUTHWEST
STBG-SWAP-1105(608)-SG-91

GENERAL LEGEND

SHEET NO.
A.2

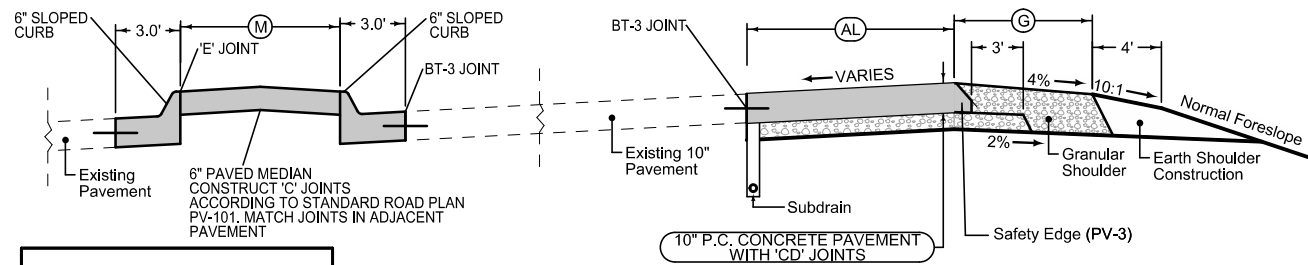


MEDIAN		
STATION TO STATION		(M) Feet
162+06.23	163+00.60	12.5-2.5
163+00.60	164+51.99	2.5
165+91.08	167+42.30	2.5
167+42.30	168+50.57	2.5-12.7

Auxiliary Lane		
Longitudinal joint: L or KT Transverse joint: Match Adjacent Pavement		
STATION TO STATION		(AL) Feet
160+00.00	161+80.00	0-12.0
161+80.00	164+06.46	12.0

STATION TO STATION		(G) Feet
160+00.00	161+80.00	9.8-6.0
161+80.00	164+06.46	6.0

NOTE:
1. NORMAL SECTIONS SHOWN MAY BE APPROPRIATELY MODIFIED FOR AREAS SPECIFICALLY DESIGNATED BY THE ENGINEER SUCH AS INTERSECTIONS. REFER TO OTHER DRAWINGS FOR DETAILS.

TYPICAL CROSS SECTION
HIGHWAY 5
MEDIAN REPLACEMENT/PAVEMENT WIDENING AND GRANULAR SHOULDER


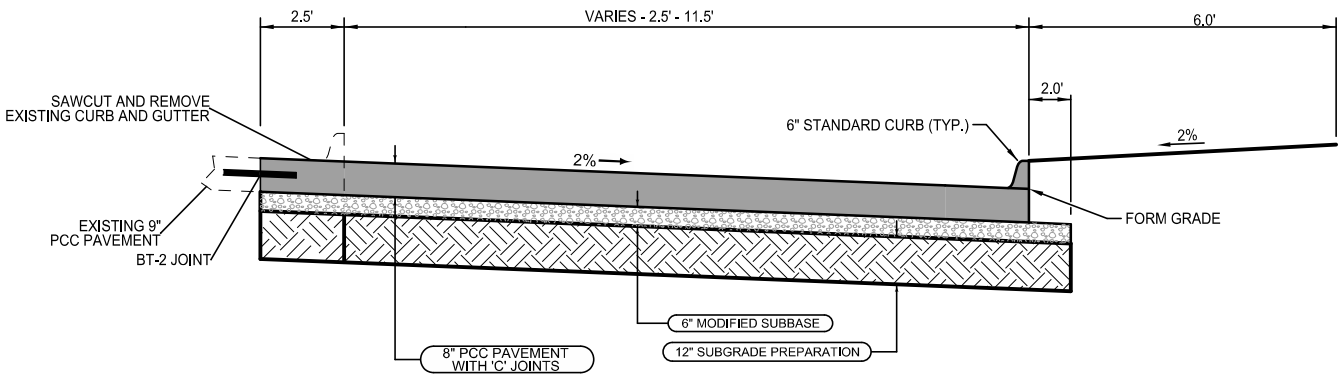



LOCATION		
ROAD IDENTIFICATION	STATION TO STATION	
BLUESTEM DRIVE	22158+40.64	22161+22.22

NOTE:
1. NORMAL SECTIONS SHOWN MAY BE APPROPRIATELY MODIFIED FOR AREAS SPECIFICALLY DESIGNATED BY THE ENGINEER SUCH AS INTERSECTIONS. REFER TO OTHER DRAWINGS FOR DETAILS.

TYPICAL CROSS SECTION
BLUESTEM DRIVE
PAVEMENT WIDENING WITH
2.5' PCC CURB AND GUTTER


10/1/2021

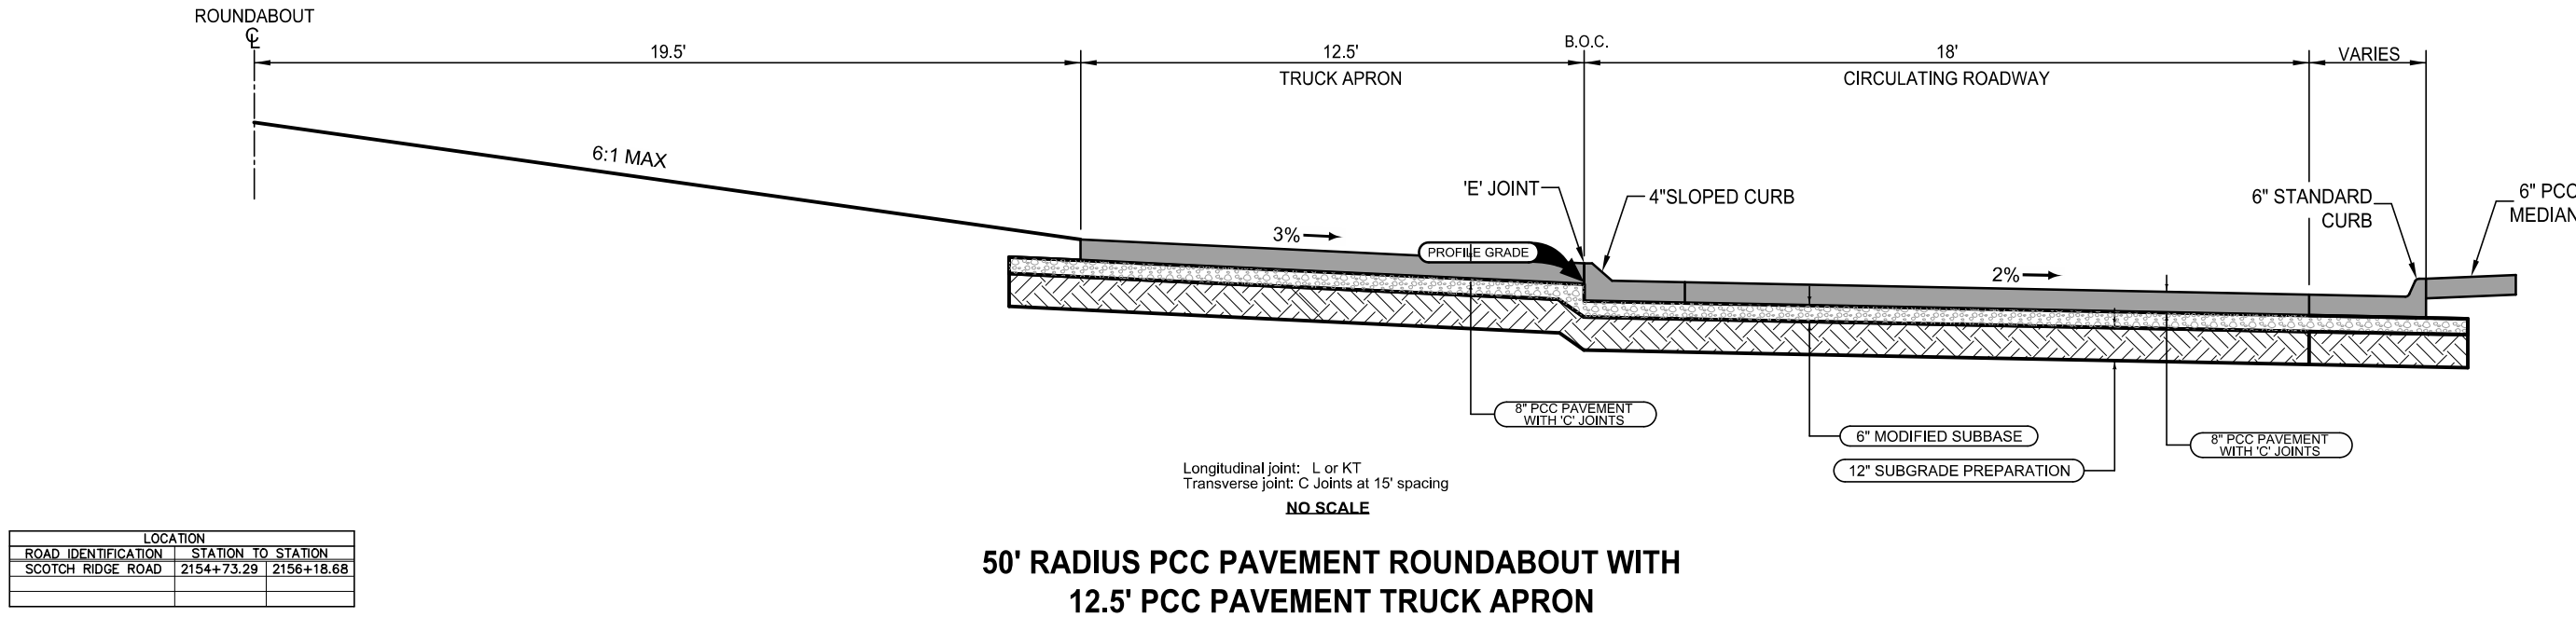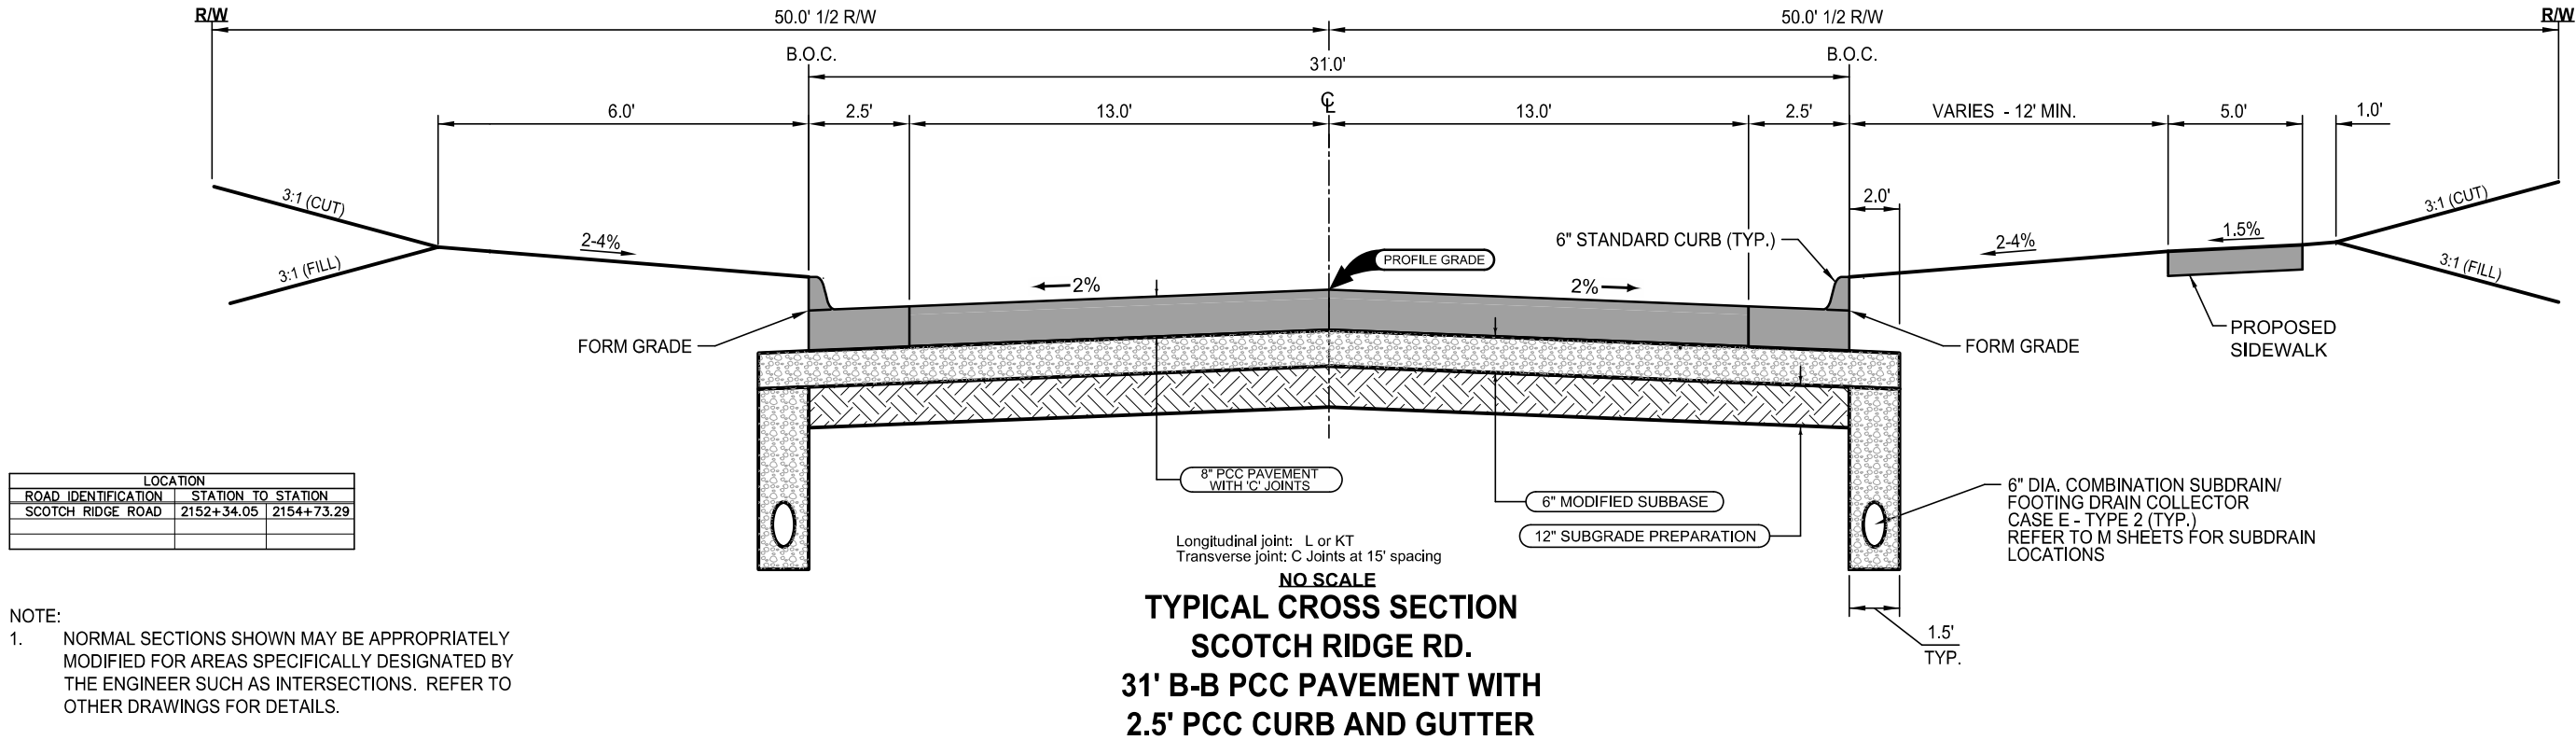

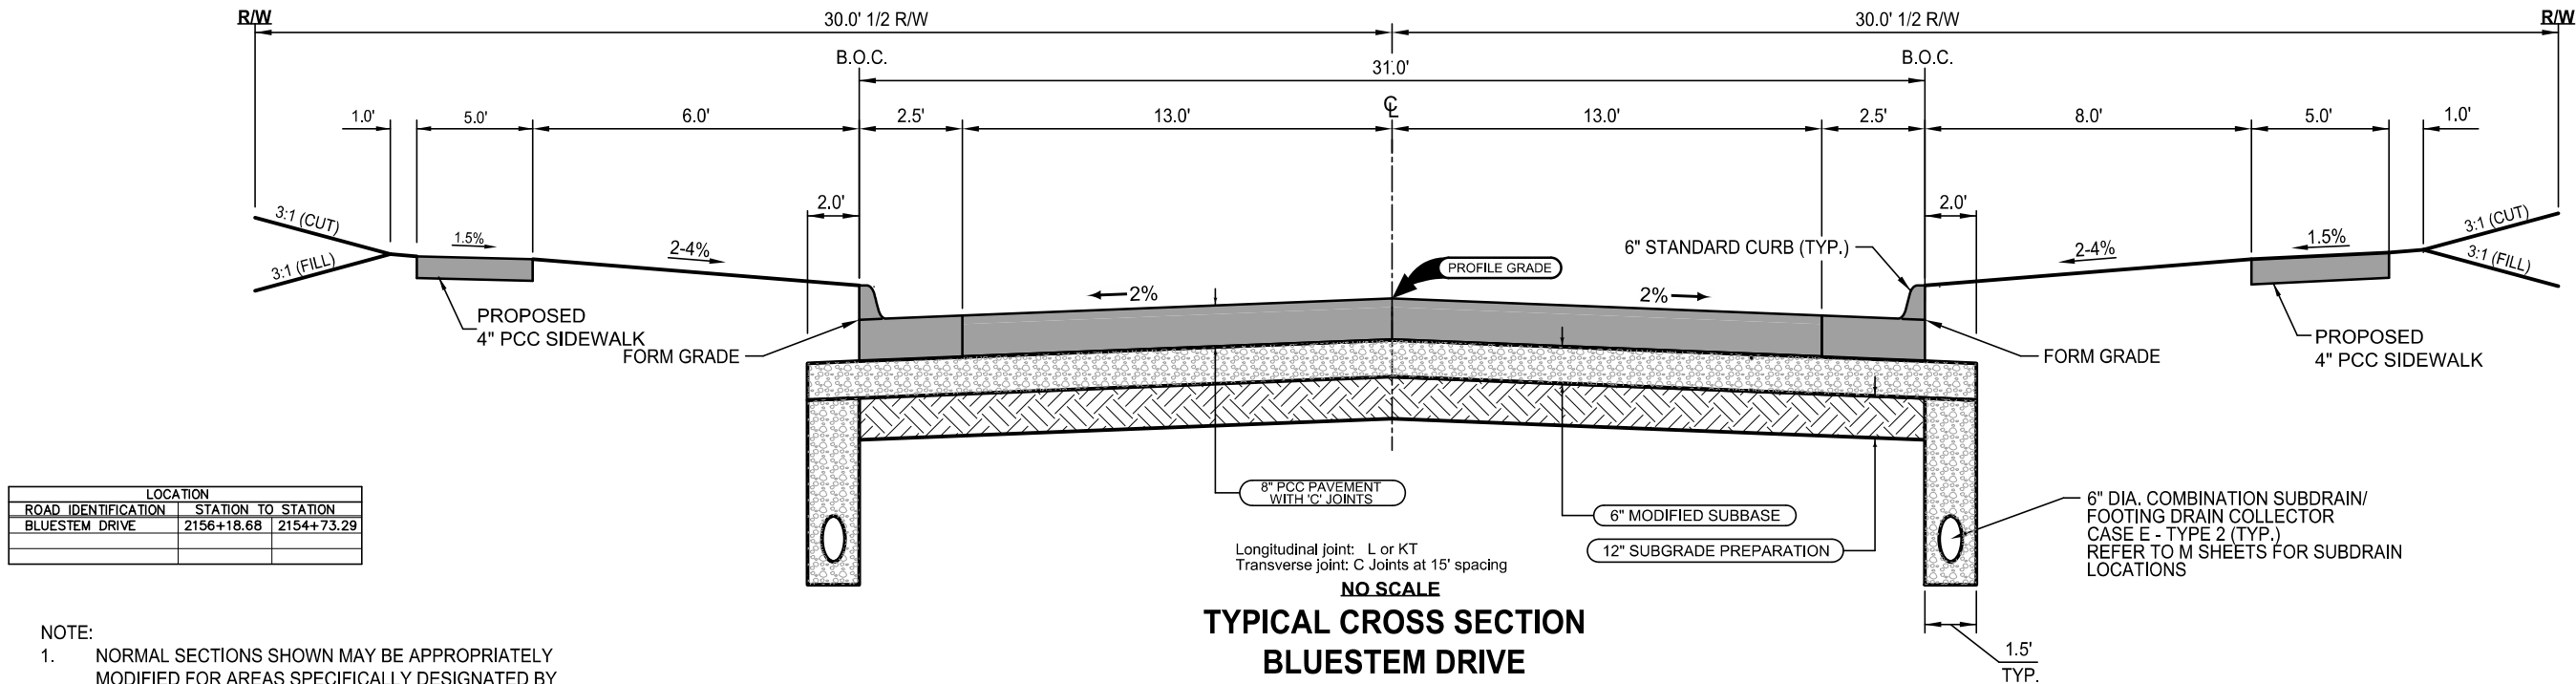

LOCATION		
ROAD IDENTIFICATION	STATION TO STATION	
BLUESTEM DRIVE	2156+18.68	2154+73.29

NOTE:
1. NORMAL SECTIONS SHOWN MAY BE APPROPRIATELY MODIFIED FOR AREAS SPECIFICALLY DESIGNATED BY THE ENGINEER SUCH AS INTERSECTIONS. REFER TO OTHER DRAWINGS FOR DETAILS.

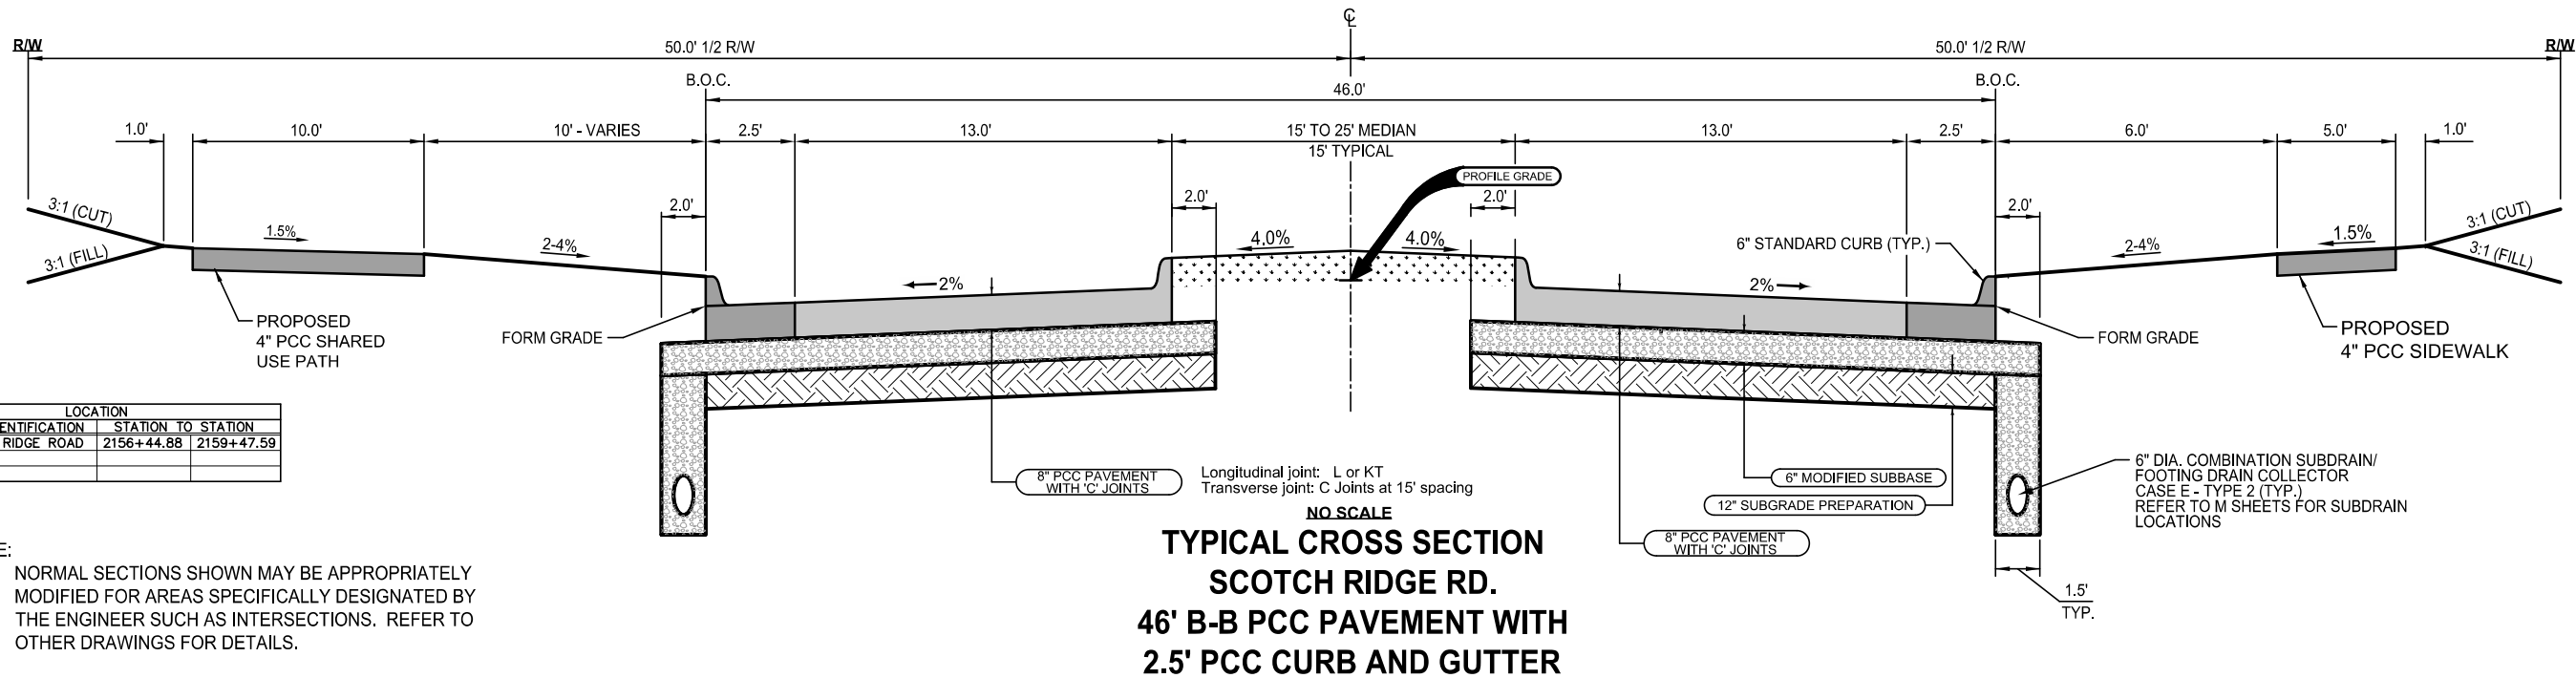

LOCATION		
ROAD IDENTIFICATION	STATION TO STATION	
SCOTCH RIDGE ROAD	2156+44.88	2159+47.59

NOTE:
1. NORMAL SECTIONS SHOWN MAY BE APPROPRIATELY MODIFIED FOR AREAS SPECIFICALLY DESIGNATED BY THE ENGINEER SUCH AS INTERSECTIONS. REFER TO OTHER DRAWINGS FOR DETAILS.

9/15/2021

ENGINEER
MDR

DRAWN BY
MDR

CHECKED BY
JSS

SCOTCH RIDGE ROAD
MEC JOB #: 20615007
JULY, 2021

REVISIONS

.

.

.





making lives better.


1360 NW 121st Street
Clive, Iowa 50325
515-964-1229
fax 515-964-2370

SCOTCH RIDGE ROAD AND HIGHWAY 5 INTERSECTION
SOUTH APPROXIMATELY 1,250 FEET SOUTHWEST
STBG-SWAP-1105(608)--SG-91


TYPICAL SECTIONS
AND DETAILS

SHEET NO.
B.3

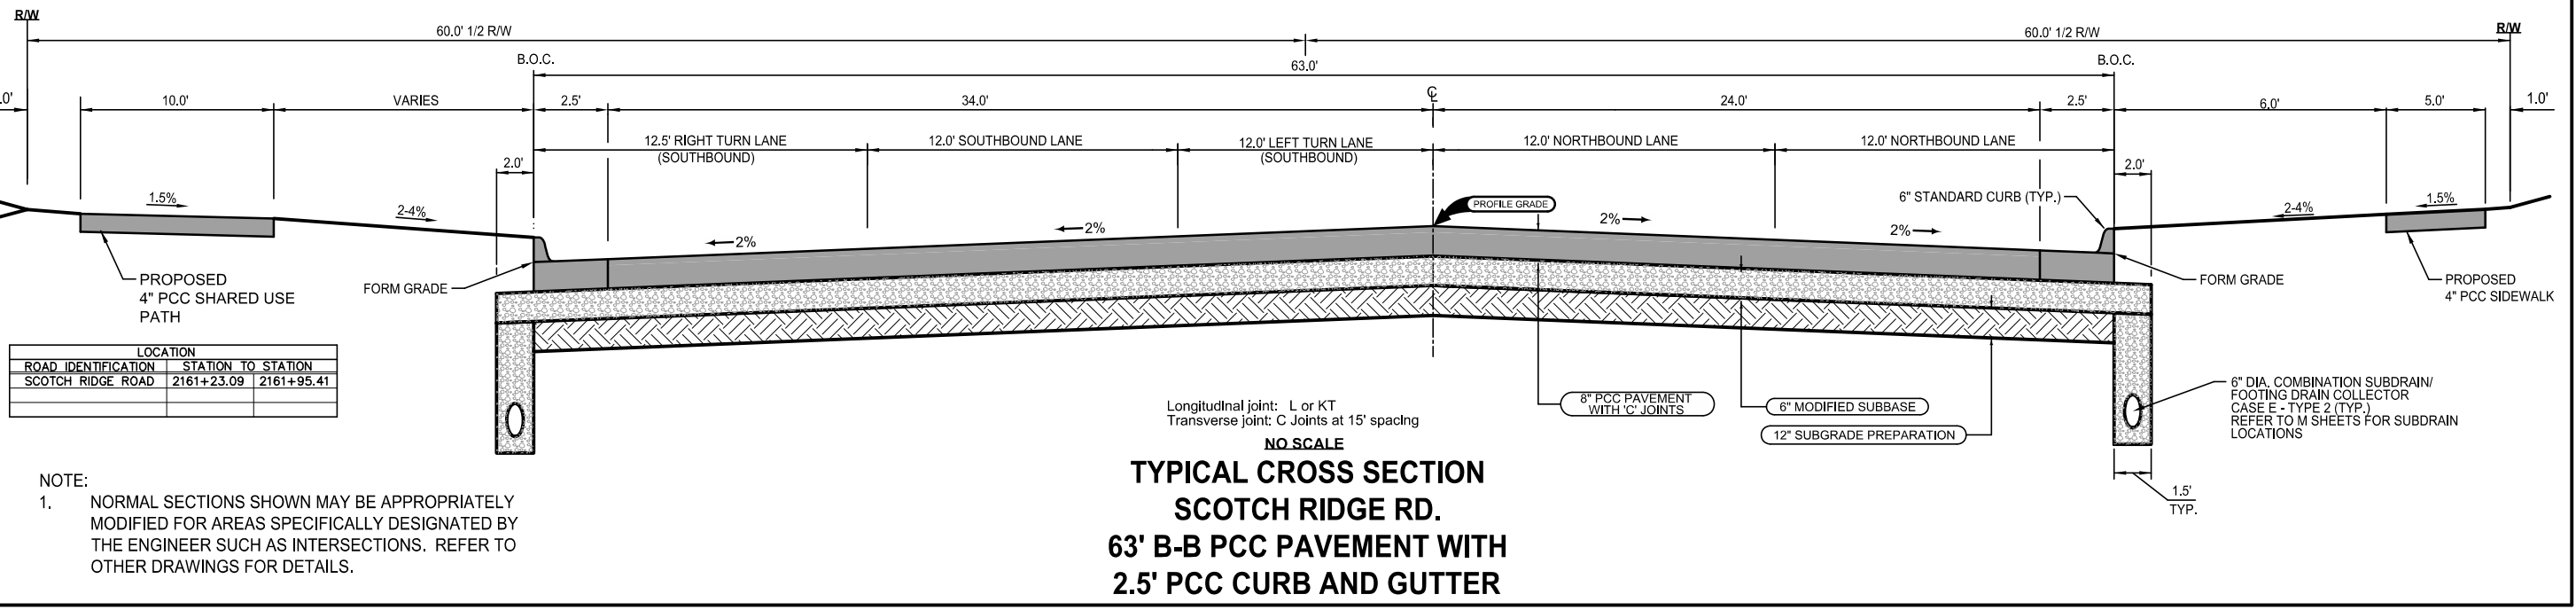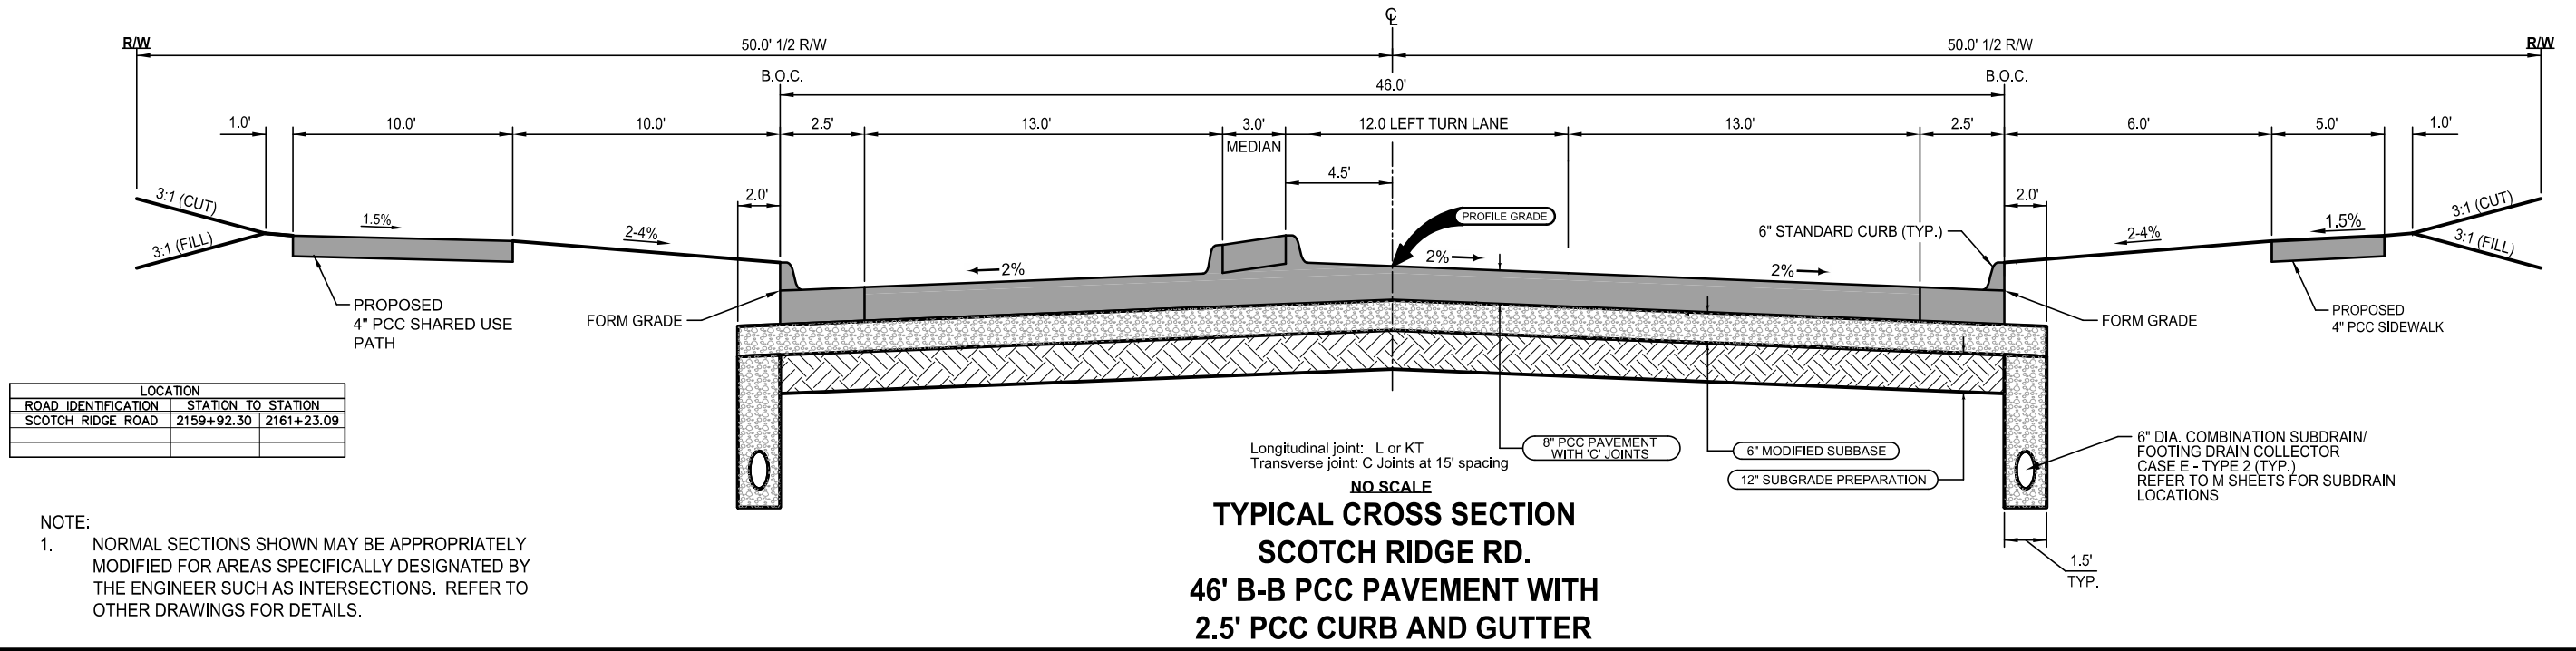


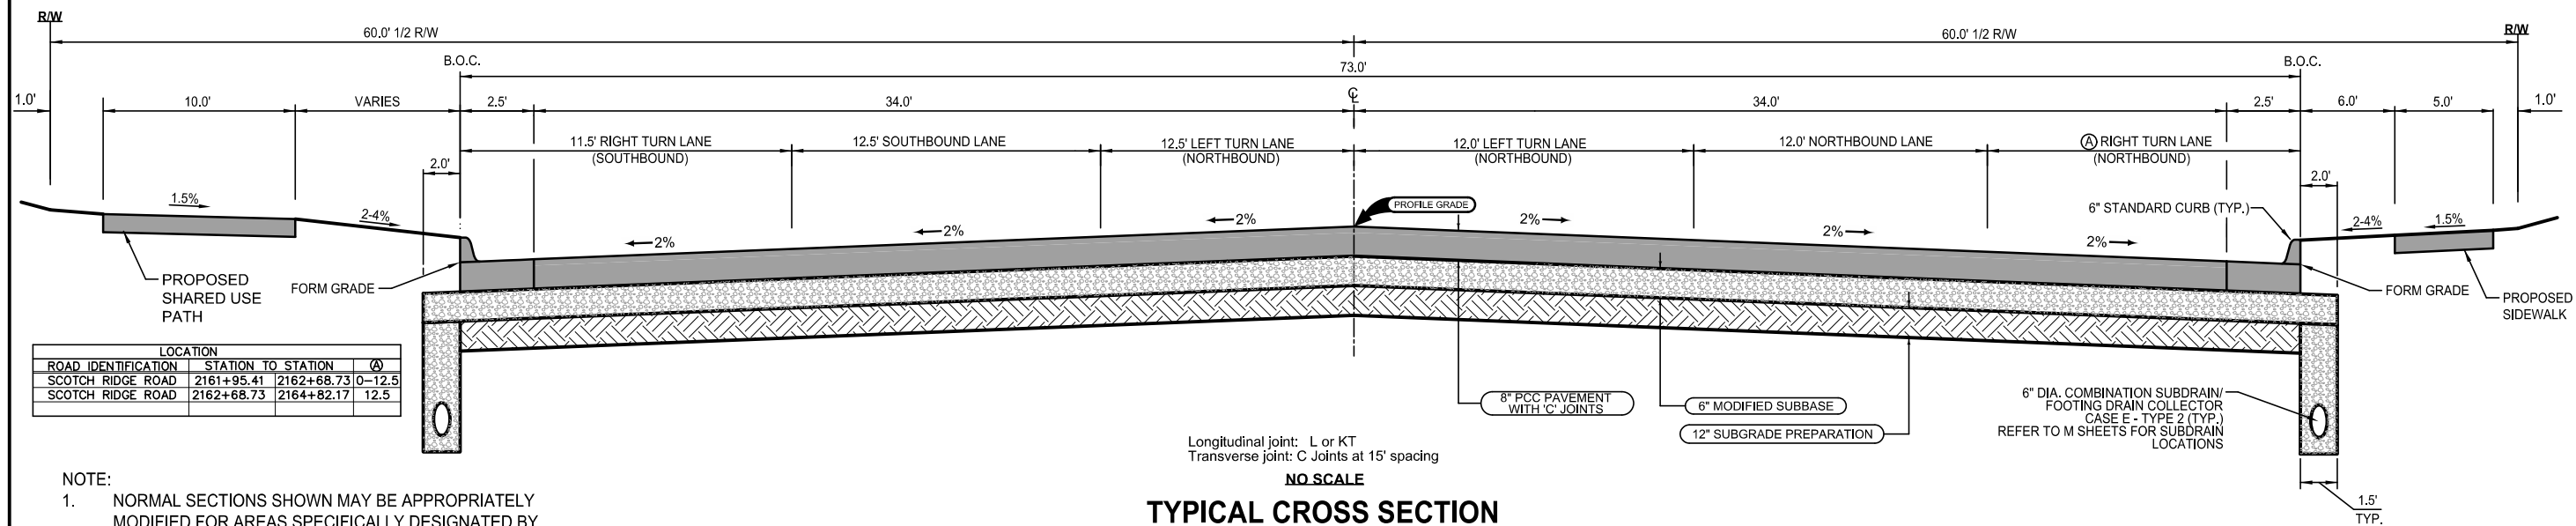

**TYPICAL CROSS SECTION
73' B-B PCC PAVEMENT WITH
2.5' PCC CURB AND GUTTER**

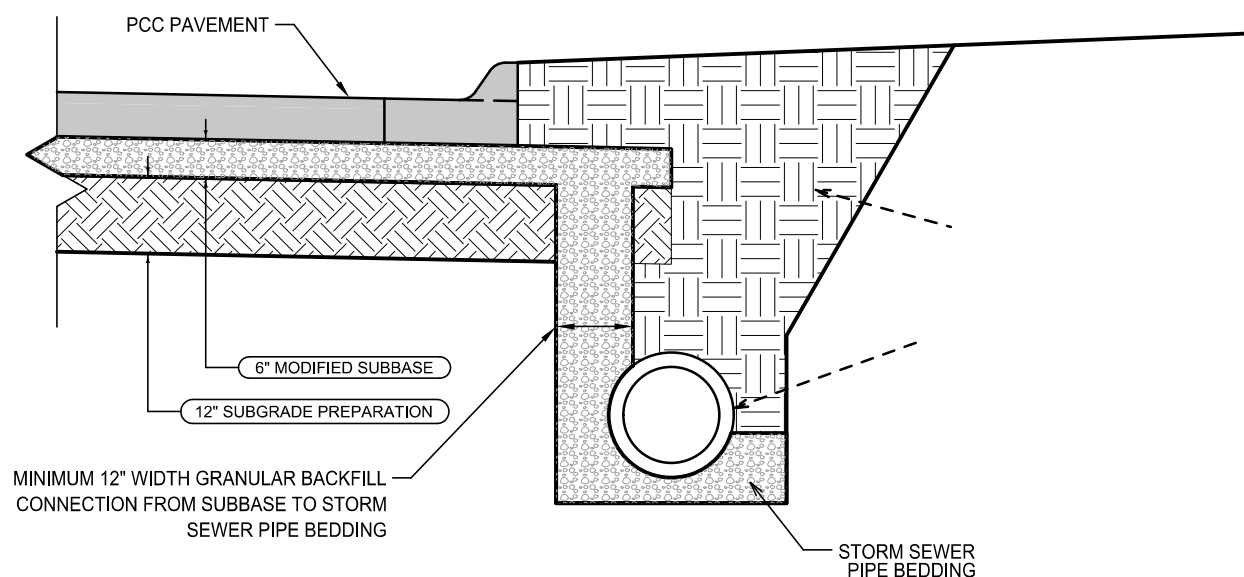

**STORM SEWER FOR SUBSURFACE
DRAINAGE DETAIL**

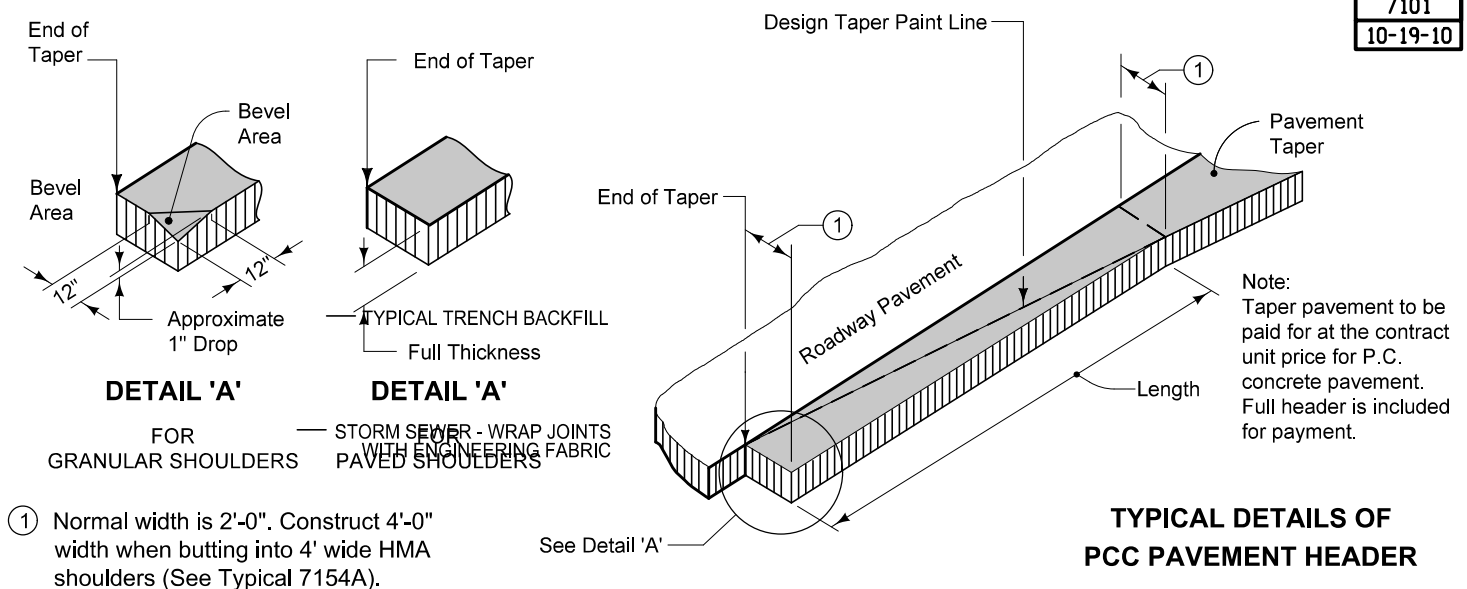

**TYPICAL DETAILS OF
PCC PAVEMENT HEADER**

ENGINEER
MDR
DRAWN BY
MDR
CHECKED BY
JSS
SCOTCH RIDGE ROAD
MEC JOB #: 20615007
JULY, 2021

REVISIONS
.
.
.

McCLURETM


making lives better.

1360 NW 121st Street
Clive, Iowa 50325
515-964-1229
fax 515-964-2370


SCOTCH RIDGE ROAD AND HIGHWAY 5 INTERSECTION
SOUTH APPROXIMATELY 1,250 FEET SOUTHWEST
STBG-SWAP-1105(608)--SG-91

TYPICAL SECTIONS
AND DETAILS

SHEET NO.
B.5

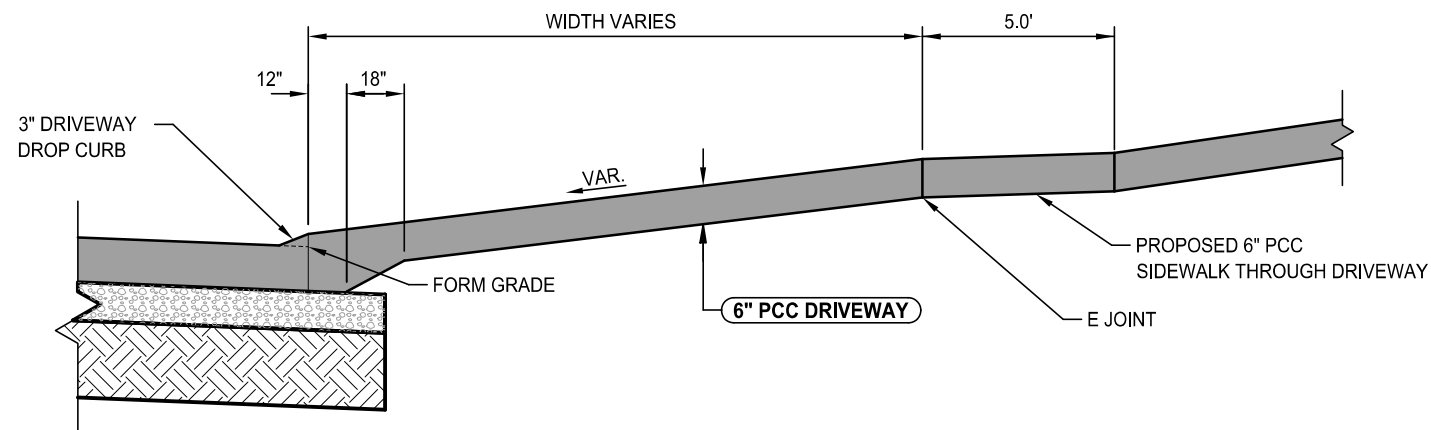

NO SCALE
TYPICAL CROSS SECTION
RESIDENTIAL DRIVEWAY

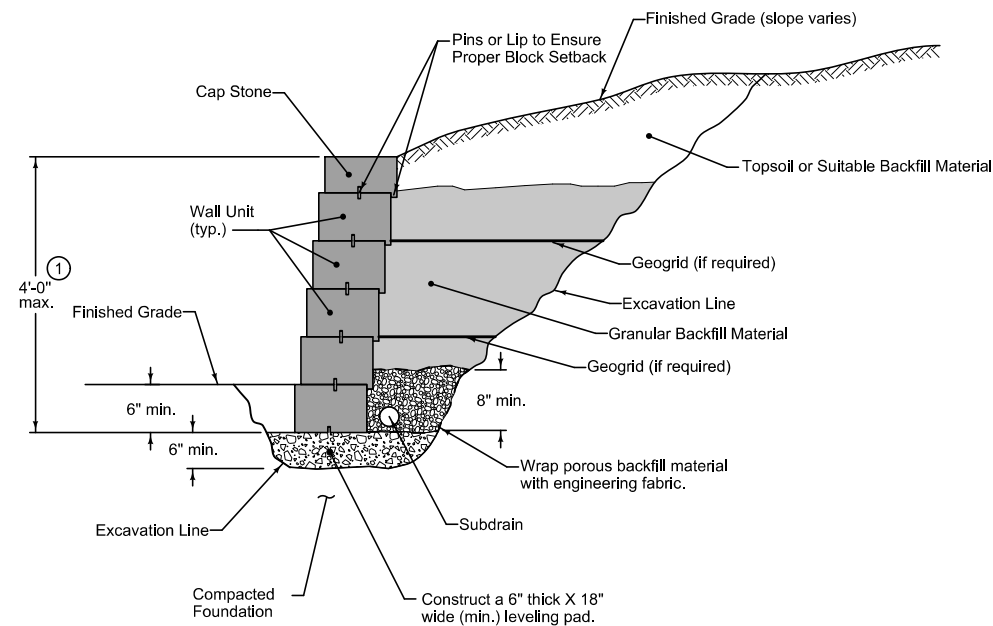


TYPICAL SECTION
MODULAR BLOCK RETAINING WALL

Exact dimensions, wall batter, backfill limits, reinforcement, and leveling pad materials and dimensions will be specified by the wall manufacturer.

- ① For walls higher than 4 feet, use segmental block retaining wall.

- ① Compact backfill material as wall construction progresses.
- ② Construct entire first course of limestone below finished grade.

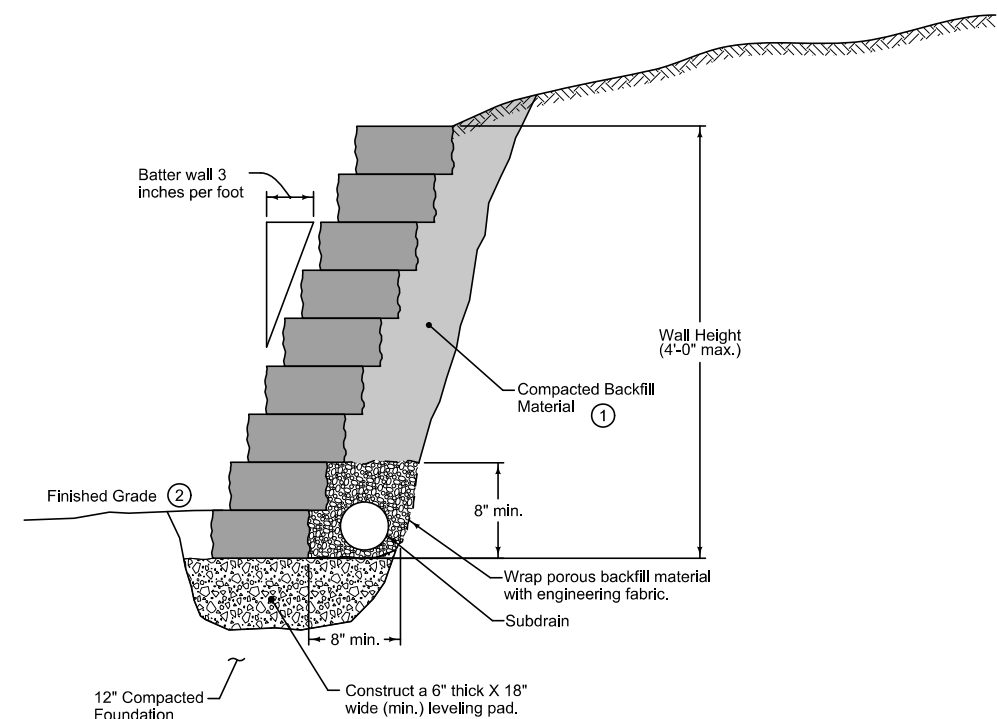

TYPICAL SECTION
LIMESTONE RETAINING WALL

ENGINEER
MDR

DRAWN BY
MDR

SCOTCH RIDGE ROAD
MEC JOB #: 20615007
MAY 18, 2021

REVISIONS

.

.

.



making lives better.

1360 NW 121st Street
Clive, Iowa 50325
515-964-1229
fax 515-964-2370

SCOTCH RIDGE ROAD AND HIGHWAY 5 INTERSECTION
SOUTH APPROXIMATELY 1,250 FEET SOUTHWEST
STBG-SWAP-1105(608)--SG-91

TYPICAL SECTIONS
AND DETAILS

SHEET NO.
B.6

100-1D
10-18-05

PROJECT DESCRIPTION

This project includes full reconstruction of Scotch Ridge Road in Carlisle, Iowa beginning just north of Bellflower Drive and ending at the intersection of Scotch Ridge Road and Iowa Highway 5. The project includes a new roundabout at the intersection of Scotch Ridge Road and the Carlisle Middle School entrance. Includes new sidewalk and storm sewer construction along Scotch Ridge Road and Highway 5. Project also includes new traffic signalization and median reconstruction at the Scotch Ridge Road and Highway 5 intersection.

ESTIMATED PROJECT QUANTITIES
(UP TO A 5 DIVISION PROJECT)

Division 1: Federal Aid SWAP
Division 2: City of Carlisle

100-1C
04-17-12

Item No.	Item Code	Item	Unit	Quantities										
				Estimated					As Built					
				Division 1	Division 2	Division 3	Division 4	Division 5	Total	Division 1	Division 2	Division 3	Division 4	Division 5
1	2101-0850001	CLEARING AND GRUBBING	ACRE	2.3										
2	2102-2625000	EMBANKMENT-IN-PLACE	CY	3268										
3	2102-2710070	EXCAVATION, CLASS 10, ROADWAY AND BORROW	CY	4321										
4	2105-8425015	TOPSOIL, STRIP, SALVAGE AND SPREAD	CY	2116										
5	2107-0875000	COMPACTION WITH MOISTURE AND DENSITY CONTROL	CY	3268										
6	2115-0100000	MODIFIED SUBBASE	CY	1658										
7	2121-7425010	GRANULAR SHOULDERS, TYPE A	TON	66.5										
8	2123-7450000	SHOULDER CONSTRUCTION, EARTH	STA	4.1										
9	2123-7450020	SHOULDER FINISHING, EARTH	STA	3.4										
10	2213-6745500	REMOVAL OF CURB	STA	3.4										
11	2213-7100400	RELOCATION OF MAIL BOXES	EACH	1										
12	2301-1033080	STANDARD OR SLIP FORM PORTLAND CEMENT CONCRETE PAVEMENT, CLASS C, CLASS 3 DURABILITY, 8 IN.	SY	8538.3										
13	2301-1033080	STANDARD OR SLIP FORM PORTLAND CEMENT CONCRETE PAVEMENT, CLASS C, CLASS 3 DURABILITY, 8 IN. COLORED PC CONCRETE - ROUNDABOUT	SY	225										
14	2301-4875006	MEDIAN, P.C. CONCRETE, 6 IN.	SY	880										
15	2301-6911722	PORTLAND CEMENT CONCRETE PAVEMENT SAMPLES	LS	1										
16	2302-1200080	PORTLAND CEMENT CONCRETE PAVEMENT WIDENING, 8 IN.	SY	293.6										
17	2302-1200100	PORTLAND CEMENT CONCRETE PAVEMENT WIDENING, 10 IN.	SY	428.5										
18	2315-8275055	SURFACING, DRIVEWAY	TON	40										
19	2401-6745830	REMOVAL OF P.C CONCRETE MEDIAN BARRIER	LF	581										
20	2401-6745910	REMOVAL OF SIGN	EACH	16										
21	2402-2720100	EXCAVATION, CLASS 20, FOR ROADWAY PIPE CULVERT	CY	10										
22	2416-0100015	APRONS, CONCRETE, 15 IN. DIA.	EACH	3										
23	2416-0100018	APRONS, CONCRETE, 18 IN. DIA.	EACH	2										
24	2416-0100024	APRONS, CONCRETE, 24 IN. DIA	EACH	2										
25	2416-0102242	APRONS, LOW CLEARANCE CONCRETE, EQUIVALENT DIAMETER 42 IN.	EACH	2										
26	2416-1160015	CULVERT, CONCRETE ENTRANCE PIPE, 15 IN DIA.	LF	28										
27	2416-1180018	CULVERT, CONCRETE ROADWAY PIPE, 18 IN. DIA	LF	18										
28	2416-1180024	CULVERT, CONCRETE ROADWAY PIPE, 24 IN. DIA.	LF	32										
29	2431-0000100	SEGMENTAL BLOCK RETAINING WALL	SF	900										
30	2435-0140148	MANHOLE, STORM SEWER, SW-401, 48 IN.	EACH	4										
31	2435-0140172	MANHOLE, STORM SEWER, SW-401, 72 IN.	EACH	1										
32	2435-0140196	MANHOLE, STORM SEWER, SW-401, 96 IN.	EACH	1										
33	2435-0250100	INTAKE, SW-501	EACH	1										
34	2435-0250500	INTAKE, SW-505	EACH	8										
35	2435-0250600	INTAKE, SW-506	EACH	5										
36	2435-0250704	INTAKE, SW-507, TOP ONLY	EACH	1										
37	2435-0250900	INTAKE, SW-509	EACH	1										
38	2435-0250910	INTAKE, SW-509 MODIFIED	EACH	1										
39	2435-0251224	INTAKE, SW-512, 24 IN. TYPE 3B CASTING	EACH	1										
40	2435-0600010	MANHOLE ADJUSTMENT, MINOR	EACH	2										
41	2435-0600120	INTAKE ADJUSTMENT, MAJOR	EACH	2										
42	2502-8212306	SUBDRAIN, STANDARD, PERFORATED, 6 IN., AS PER PLAN	LF	1589.6										
43	2502-8221006	SUBDRAIN RISER, 6 IN., AS PER PLAN	EACH	5										
44	2502-8221303	SUBDRAIN OUTLET, DR-303	EACH	11										
45	2503-0114215	STORM SEWER GRAVITY MAIN, TRENCHED, REINFORCED CONCRETE PIPE (RCP), 2000D (CLASS III), 15 IN.	LF	621										
46	2503-0114218	STORM SEWER GRAVITY MAIN, TRENCHED, REINFORCED CONCRETE PIPE (RCP), 2000D (CLASS III), 18 IN.	LF	216										
47	2503-0114224	STORM SEWER GRAVITY MAIN, TRENCHED, REINFORCED CONCRETE PIPE (RCP), 2000D (CLASS III), 24 IN.	LF	274										
48	2503-0114230	STORM SEWER GRAVITY MAIN, TRENCHED, REINFORCED CONCRETE PIPE (RCP), 2000D (CLASS III), 30 IN.	LF	113										
49	2503-0116342	STORM SEWER GRAVITY MAIN, TRENCHED, 2000D LOW CLEARANCE CONCRETE PIPE, EQUIVALENT DIAMETER 42 IN.	LF	204										
50	2503-0200236	REMOVE STORM SEWER PIPE LESS THAN OR EQUAL TO 36 IN.	LF	355										
51	2503-0200336	REMOVE STORM SEWER PIPE GREATER THAN 36 IN.	LF	89										
52	2510-6745850	REMOVAL OF PAVEMENT	SY	5900										
53	2510-6750600	REMOVAL OF INTAKES AND UTILITY ACCESSES	EACH	5										
54	2511-6745900	REMOVAL OF SIDEWALK	SY	122										
55	2511-7526004	SIDEWALK, P.C. CONCRETE, 4 IN.	SY	1587.8	562.9									
56	2511-7526006	SIDEWALK, P.C. CONCRETE, 6 IN.	SY	97.7	45.2									
57	2511-7528101	DETECTABLE WARNINGS	SF	214	110									

ENGINEER
MDR

DRAWN BY
JCH

CHECKED BY
BDS

CARLISLE, IOWA

MEC #20615007

DECEMBER 2020

REVISIONS

making lives better

1360 NW 121st Street, Ste Clive, IA 50325

515-964-1229

fax 515-964-2370

SCOTCH RIDGE ROAD AND HIGHWAY 5 INTERSECTION

SOUTH APPROXIMATELY 1,250 FEET SOUTHWEST

STBG-SWAP-1105(608)--SG-91

SHEET NO.

C.1

10/4/2021 1:49:35 PM Mrooney N:\Projects\CAR 20615007\Design\Excel\20615007_C01.xlsm

Quantities

ESTIMATE REFERENCE INFORMATION

ESTIMATE REFERENCE INFORMATION

C.2

100-4A 10-29-02			100-4A 10-29-02		
ESTIMATE REFERENCE INFORMATION			ESTIMATE REFERENCE INFORMATION		
Item No.	Item Code	Description	Item No.	Item Code	Description
--			--		
15	2301-6911722	PORTLAND CEMENT CONCRETE PAVEMENT SAMPLES	45	2503-0114215	STORM SEWER GRAVITY MAIN, TRENCHED, REINFORCED CONCRETE PIPE (RCP), 2000D (CLASS III), 15 IN.
--			46	2503-0114218	STORM SEWER GRAVITY MAIN, TRENCHED, REINFORCED CONCRETE PIPE (RCP), 2000D (CLASS III), 18 IN.
16	2302-1200080	PORTLAND CEMENT CONCRETE PAVEMENT WIDENING, 8 IN.	47	2503-0114224	STORM SEWER GRAVITY MAIN, TRENCHED, REINFORCED CONCRETE PIPE (RCP), 2000D (CLASS III), 24 IN.
17	2302-1200100	PORTLAND CEMENT CONCRETE PAVEMENT WIDENING, 10 IN.	48	2503-0114230	STORM SEWER GRAVITY MAIN, TRENCHED, REINFORCED CONCRETE PIPE (RCP), 2000D (CLASS III), 30 IN.
		REFER TO E SHEETS FOR LOCATIONS. 10 IN. WIDENING BID ITEM IS FOR WIDENING FOR SOUTHBOUND TURN LANE ON HIGHWAY 5 AND 8 IN. WIDENING BID ITEM FOR WIDENING ON BLUESTEM DRIVE. THE CONTRACTOR SHALL BE RESPONSIBLE FOR CERTIFIED PLANT INSPECTION IN ACCORDANCE WITH THE STANDARD SPECIFICATIONS. PAVEMENT CORES WILL BE REQUIRED FOR THICKNESS INCENTIVE/DISINCENTIVE.	49	2503-0116342	STORM SEWER GRAVITY MAIN, TRENCHED, 2000D LOW CLEARANCE CONC. RET. PIPE, EQUIVALENT DIAMETER 42 IN.
--					REFER TO TAB 104-5B IN THE M SHEETS FOR LOCATION AND DETAILS.
18	2315-8275055	SURFACING, DRIVEWAY			USE RCP WITH FLEXIBLE O-RING GASKETED JOINTS WHEN STORM SEWER CROSSES OVER WATER MAIN OR IS LESS THAN 18-INCHES BELOW WATER MAIN AND SUPPLY. CONNECTION BETWEEN GASKETED JOINTS AND NON-GASKETED RCP JOINTS SHALL BE CONNECTED WITH A CONCRETE COLLAR AS NECESSARY. CONCRETE COLLARS SHALL BE CONSIDERED INCIDENTAL.
		REFER TO SHEET D.1 FOR LOCATION.	--		
		GRANULAR SURFACING SHALL CONSIST OF MINIMUM 6 INCH OF CLASS A CRUSHED STONE. ITEM INCLUDES GRANULAR SURFACING FOR TEMPORARY ACCESS DRIVEWAY FROM APPROXIMATE STA. 2154+44.00 TO 2155+69.13 ON THE THOMPSON PROPERTY. BID PRICE TO INCLUDE FURNISHING, DELIVERY, AND PLACING. QUANTITIES ARE BASED ON A DENSITY OF 140 PCF.	50	2503-0200036	REMOVE STORM SEWER PIPE LESS THAN OR EQUAL TO 36 IN.
--			51	2503-0200136	REMOVE STORM SEWER PIPE GREATER THAN 36 IN.
19	2401-6745830	REMOVAL OF P.C CONCRETE MEDIAN BARRIER			REFER TO C SHEETS AND D SHEETS FOR LOCATIONS.
		REFER TO C SHEETS AND E SHEETS FOR LOCATIONS. BID ITEM IS FOR REMOVAL OF EXISTING CONCRETE MEDIAN BARRIER ALONG HIGHWAY 5.	--		
			52	2510-6745850	REMOVAL OF PAVEMENT
--					REFER TO THE C SHEETS FOR LOCATIONS OF PAVEMENT REMOVAL AND INFORMATION REGARDING EXISTING PAVEMENT.
20	2401-6745910	REMOVAL OF SIGN	--		
		REFER TO C SHEETS FOR LOCATIONS AND DETAILS. MEASUREMENT FOR REMOVAL OF SIGNS WILL BE BY COUNT OF EACH REMOVED. THE PAYMENT FOR REMOVAL OF SIGNS IS FULL COMPENSATION FOR FURNISHING ALL MATERIAL, EQUIPMENT, AND LABOR; FOR PERFORMANCE OF ALL WORK NECESSARY FOR REMOVAL OF THE SIGN, INCLUDING REMOVAL AND DISPOSAL OF THE SUPPORT STRUCTURES AND FOUNDATIONS; AND PLACEMENT OF ANY BACKFILL MATERIAL MADE NECESSARY BY THESE OPERATIONS. SIGNS ALONG SCOTCH RIDGE ROAD ARE TO BECOME THE PROPERTY OF AND TO BE DELIVERED TO THE CITY OF CARLISLE. SIGNS ALONG HIGHWAY 5 ARE TO BECOME THE PROPERTY OF AND TO BE DELIVERED TO THE IOWA DOT MAINTAINENCE SHOP. SEE TAB 110-13 IN B SHEETS FOR DELIVERY INFORMATION.	53	2510-6750600	REMOVAL OF INTAKES AND UTILITY ACCESSES
--					REFER TO D SHEETS FOR LOCATIONS.
21	2402-2720100	EXCAVATION, CLASS 20, FOR ROADWAY PIPE CULVERT			
		REFER TO IOWA DOT STANDARD ROAD PLAN DR-101, TAB 104-3 ON THE C SHEETS AND D AND E SHEETS FOR DETAILS AND LOCATIONS. QUANTITY IS BASED ON THE ASSUMPTION THAT AT THE START OF CULVERT CONSTRUCTION, EXISTING GROUND SURFACE HAS REMAINED UNDISTURBED AND NO ROADWAY FILL HAS BEEN PLACED.	--		
--			54	2511-6745900	REMOVAL OF SIDEWALK
22	2416-0100015	APRONS, CONCRETE, 15 IN. DIA.			REFER TO TAB 110-5 IN THE C SHEETS FOR LOCATIONS AND DETAILS.
23	2416-0100018	APRONS, CONCRETE, 18 IN. DIA.	--		
24	2416-0100024	APRONS, CONCRETE, 24 IN. DIA	55	2511-7526004	SIDEWALK, P.C. CONCRETE, 4 IN.
25	2416-0102242	APRONS, LOW CLEARANCE CONCRETE, EQUIVALENT DIAMETER 42 IN.	56	2511-7526006	SIDEWALK, P.C. CONCRETE, 6 IN.
26	2416-1160015	CULVERT, CONCRETE ENTRANCE PIPE, 15 IN DIA.			REFER TO THE S SHEETS AND TO TYPICAL IN B SHEETS FOR LOCATIONS AND DETAILS. SIDEWALK THROUGH DRIVEWAYS IS INCLUDED IN BID ITEM DRIVEWAY, P.C CONCRETE, 6 IN. CERTIFIED PLANT INSPECTION SHALL BE PROVIDED BY THE CONTRACTOR.
27	2416-1180018	CULVERT, CONCRETE ROADWAY PIPE, 18 IN. DIA	--		
28	2416-1180024	CULVERT, CONCRETE ROADWAY PIPE, 24 IN. DIA.	57	2511-7528101	DETECTABLE WARNINGS
		REFER TO TAB 104-3 IN THE C SHEETS AND TAB 104-5B IN THE M SHEETS FOR LOCATION AND DETAILS.			REFER TO TAB 113-1A IN THE C SHEETS AND S SHEETS FOR LOCATIONS AND DETAILS.
--			--		
29	2431-0000100	SEGMENTAL BLOCK RETAINING WALL	58	2512-1725256	CURB AND GUTTER, P.C. CONCRETE, 2.5 FT.
		ITEM IS INCLUDED FOR SEGMENTAL BLOCK RETAINING WALL FROM STA. 2162+25.00 LT TO STA 2163+75.00 LT. REFER TO V SHEET FOR LOCATION AND DETAILS.			REFER TO TAB 112-4 ON C SHEETS AND D SHEETS FOR LOCATIONS. BID ITEM IS FOR CURB AND GUTTER ADJACENT TO SPLITTER ISLANDS AT ROUNDABOUT LOCATIONS.
--			--		
30	2435-0140148	MANHOLE, STORM SEWER, SW-401, 48 IN.	59	2515-2475006	DRIVEWAY, P.C. CONCRETE, 6 IN.
31	2435-0140172	MANHOLE, STORM SEWER, SW-401, 72 IN.			REFER TO TAB 102-3 IN THE C SHEETS FOR LOCATIONS AND DETAILS. CERTIFIED PLANT INSPECTION SHALL BE PROVIDED BY THE CONTRACTOR.
32	2435-0140196	MANHOLE, STORM SEWER, SW-401, 96 IN.	--		
33	2435-0250100	INTAKE, SW-501	60	2515-6745600	REMOVAL OF PAVED DRIVEWAY
34	2435-0250500	INTAKE, SW-505			REFER TO TAB 110-8 IN THE C SHEETS FOR LOCATIONS AND DETAILS. EXISTING DRIVEWAY PAVEMENT ASSUMED TO BE 6" THICK. IF REMOVAL LIMITS ARE WITHING 2 FEET OF AN EXISTING JOINT, EXTEND REMOVAL TO THAT JOINT. REPLACE PAVEMENT DAMAGED BY THE CONTRACTOR BEYOND THE REMOVAL LIMITS AT NO ADDITIONAL COST TO THE OWNER.
35	2435-0250600	INTAKE, SW-506	--		
		REFER TO TAB 104-5B IN THE M SHEETS FOR LOCATION AND DETAILS.	61	2524-9100010	OBJECT MARKER, TYPE 1
--					BID ITEM FOR OBJECT MARKERS TO BE PLACED AT RELOCATED MEDIAN NOSE LOCATIONS ON HIGHWAY 5. PAYMENT IS FULL COMPENSATION FOR FURNISHING AND INSTALLATION OF OBJECT MARKERS INCLUDING POSTS, FITTINGS AND LABOR NECESSARY TO COMPLETE THE INSTALLATION. PAYMENT WILL BE AT THE CONTRACT UNIT PRICE FOR EACH.
36	2435-0250704	INTAKE, SW-507, TOP ONLY	--		
		ITEM IS INCLUDED TO REPLACE THE OPEN-THROAT CURB INTAKE TOP AT STA. 168+02.94, 4.67' RT IN THE MEDIAN ON IA HIGHWAY 5. REFER TO TAB. 110-15 IN THE C SHEETS FOR REMOVAL LOCATION AND DETAILS. REMOVAL OF THE OPEN-THROAT CURB INTAKE TOP IS INCLUDED IN THE REMOVAL OF INTAKES AND UTILITY ACCESSES BID ITEM.	62	2524-9276010	PERFORATED SQUARE STEEL TUBE POSTS
--			63	2524-9276027	PERFORATED SQUARE STEEL TUBE POST ANCHOR, TRIANGULAR SLIP BA SE ASSEMBLY
37	2435-0250900	INTAKE, SW-509			REFER TO TAB 190-51 IN THE C SHEETS FOR LOCATIONS AND DETAILS.
38	2435-0250910	INTAKE, SW-509 MODIFIED	--		
39	2435-0251224	INTAKE, SW-512, 24 IN.	64	2524-9325001	TYPE A SIGNS, SHEET ALUMINUM
		REFER TO TAB 104-5B IN THE M SHEETS FOR LOCATION AND DETAILS.			REFER TO TAB 190-66 IN THE C SHEETS FOR LOCATIONS AND DETAILS.
--			65	2524-9325150	INSTALL TYPE A SIGN
40	2435-0600010	MANHOLE ADJUSTMENT, MINOR			REFER TO TAB 190-62 IN THE C SHEETS FOR LOCATIONS AND DETAILS.
		REFER TO C AND D SHEETS FOR LOCATIONS AND DETAILS.	--		
41	2435-0600120	INTAKE ADJUSTMENT, MAJOR	66	2525-0000100	TRAFFIC SIGNALIZATION
		REFER TO C AND D AND M SHEETS FOR LOCATIONS AND DETAILS.			REFER TO N SHEETS. BID ITEM INCLUDES REMOVAL OF EXISTING TRAFFIC SIGNALS, TRAFFIC MANHOLES
--			--		
42	2502-8212306	SUBDRAIN, STANDARD, PERFORATED, 6 IN., AS PER PLAN	67	2526-8285000	CONSTRUCTION SURVEY
43	2502-8221006	SUBDRAIN RISER, 6 IN., AS PER PLAN			THIS BID ITEM SHALL BE CONSIDERED FULL COMPENSATION FOR ALL CONSTRUCTION STAKING REQUIRED FOR THE PROJECT. STAKING SIDEWALK AS DEFINED IN THE S SHEETS IS INCIDENTAL TO CONSTRUCTION SURVEY. THIS STAKING WILL BE DEFINED AS VERIFYING SLOPES OF THE FORM WORK BY USING A LEVEL, OR OTHER MEANS, AT THE QUADRANTS IDENTIFIED IN THE S SHEETS. THIS SERVES AS AN ADDITIONAL CHECK TO VERIFY SLOPES ARE WITHIN TOLERANCES PRIOR TO PLACING CONCRETE. REFER TO G SHEETS FOR BENCHMARK INFORMATION.
44	2502-8221303	SUBDRAIN OUTLET, DR-303	--		
		REFER TO C SHEETS AND M SHEETS FOR LOCATIONS.	68	2527-9263109	PAINTED PAVEMENT MARKING, WATERBORNE OR SOLVENT-BASED
					REFER TO TAB 108-22 IN THE C SHEETS FOR LOCATIONS AND DETAILS .
			--		
			69	2527-9263155	PRE-CUT SYMBOLS AND LEGENDS, PREFORMED THERMOPLASTIC MARKING MATERIAL
					REFER TO TAB 108-29 IN THE C SHEETS FOR LOCATIONS AND DETAILS. ALSO REFER TO SPECIAL PROVISIONS SPECIFICATIONS.
ENGINEER MDR CHECKED BY BDS			DRAWN BY JCH FIELD BOOK NO. -		
CARLISLE, IOWA MEC #20615007 DECEMBER 2020			REVISIONS		
 making lives better			1360 NW 121st Street, Ste Clive, IA 50325 515-964-1229 fax 515-964-2370		
			SCOTCH RIDGE ROAD AND HIGHWAY 5 INTERSECTION SOUTH APPROXIMATELY 1,250 FEET SOUTHWEST		
			STBG-SWAP-1105(608)--SG-91		
			ESTIMATE OF QUANTITIES		
			SHEET NO. C.3		

100-4A
10-29-02

ESTIMATE REFERENCE INFORMATION

Item No.	Item Code	Description
--		
70	2528-2518000	SAFETY CLOSURE REFER TO C SHEETS FOR LOCATIONS AND DETAILS.
--		
71	2528-8445110	TRAFFIC CONTROL REFER TO J SHEETS FOR TRAFFIC CONTROL PLANS.
--		
72	2528-8445113	FLAGGERS
--		
73	2528-9290050	PORTABLE DYNAMIC MESSAGE SIGN (PDMS) PLACE PDMS 7 DAYS PRIOR TO EACH STAGE CONSTRUCTION ALONG SCOTCH RIDGE ROAD AND HIGWAY 5, AT BEGIN AND END OF PROJECT LIMITS.
--		
74	2533-4980005	MOBILIZATION - -
--		
75	2555-0000010	DELIVER AND STOCKPILE SALVAGED MATERIALS REFER TO TAB 110-13 IN THE C SHEETS FOR LOCATIONS AND DETAILS.
--		
76	2599-9999005	('EACH' ITEM) CONNECT TO EXISTING PIPE REFER TO TAB 104-5B IN THE M SHEETS FOR LOCATIONS AND DETAILS. THIS BID ITEM SHALL INCLUDE ALL MATERIALS AND WORK NECESSARY TO CUT EXISTING PIPE, REMOVE EXISTING PIPE OR CONNECTION, AND CONNECT TO EXISTING STORM SEWER PIPE. THE CONTRACTOR SHALL BE RESPONSIBLE FOR VERIFYING ALL EXISTING STORM SEWER ELEVATIONS AND LOCATIONS AT TIE-IN LOCATIONS PRIOR TO CONNECTING TO EXISTING PIPE. MEASUREMENT AND PAYMENT SHALL BE BY COUNT OF EACH CONNECTION AS SHOWN IN THE PLANS.
--		
77	2599-9999005	('EACH' ITEM) FIRE HYDRANT RELOCATION REFER TO TAB 104-10 IN THE C SHEETS FOR LOCATIONS AND DETAILS. MEASURMENT FOR FIRE HYDRANT RELOCATION WILL BE BY COUNT OF EACH SATISFACTORILY RELOCATED HYDRANT. PAYMENT FOR FIRE HYDRANT RELOCATION SHALL BE FULL COMPENSATION FOR ALL MATERIAL, EQUIPMENT, LABOR, AND STORAGE NECESSARY FOR REMOVAL AND RELOCATION OF EXISTING FIRE HYDRANT. ANY DAMAGE CAUSED TO FIRE HYDRANTS BY THE CONTRACTOR DURING CONSTRUCTION ACTIVITIES SHALL BE REPAIRED AT THE EXPENSE OF THE CONTRACTOR.
--		
78	2599-9999005	('EACH' ITEM) YARD HYDRANT REMOVAL REFER TO D SHEETS FOR LOCATIONS. PAYMENT IS FULL COMPENSATION FOR ADANDONMENT AND REMOVAL OF EXISTING YARD HYDRANT.
--		
79	2599-9999010	('LUMP SUM' ITEM) 2 IN. DIA. TRENCHED ELECTRICAL CONDUIT AND HANDHOLE. REFER TO D SHEETS FOR LOCATION. THIS ITEM IS FOR THE INSTALLATION OF A 2 IN. DIA PVC CONDUIT AND HANDHOLE FOR ELECTRICAL LINE (BY OTHERS) FROM STA 22158+77.93 (BLUESTEM), 59.3' RT TO STA 22160+76.69 (BLUESTEM), 75.5' RT. PAYMENT SHALL BE FULL COMPENSATION FOR CONDUIT, PULL WIRE, HANDHOLE, EQUIPMENT AND LABOR NECESSARY FOR INSTALLATION OF CONDUIT, PULL WIRE AND HANDHOLE.
--		
80	2599-9999010	('LUMP SUM' ITEM) CARLISLE MIDDLE SCHOOL SIGN REMOVAL ITEM IS INCLUDED FOR REMOVAL AND DISPOSAL OFF-SITE OF THE BRICK CARLISLE MIDDLE SCHOOL SIGN AND ASSOCIATED LANDSCAPING AND LIGHTING AT AT STA 2156+01.63, 21.73 Lt. PAYMENT FOR REMOVAL OF THE BRICK SIGN SHALL BE BY LUMP SUM, AND SHALL INCLUDE ALL MATERIAL, EQUIPMENT AND LABOR NECESSARY FOR REMOVAL OF EXISTING SIGN, SIGN FOUNDATION, LIGHT FIXTURES AND LANDSCAPING ITEMS.
--		
81	2601-2634100	MULCHING PERFORM MULCHING ACCORDING TO THE STANDARD SPECIFICATIONS. ANCHOR MULCH INTO THE SOIL USING MULCH ANCHORING EQUIPMENT WITH A MINIMUM OF TWO PASSES. ITEM IS INCLUDED FOR AREAS REQUIRING RESHAPING AND SEEDBED PREPARATION. USE MULCH THAT IS CERTIFIED NOXIOUS WEED SEED FREE MULCH AS CERTIFIED BY THE IOWA CROP IMPROVEMENT ASSOCIATIO OR ADJACENT STATES CROP IMPROVEMENT ASSOCIATIONS. MULCH RATE: 1 1/2 TONS OF DRY CEREAL STRAW OR NATIVE GRASS STRAW PER ACRE.
--		
82	2601-2636044	SEEDING AND FERTILIZING (URBAN) FOR ALL AREAS DESIGNATED BY THE ENGINEER. PREPARE SEEDBED, FERTILIZE AND SEED ACCORDING TO THE STANDARD SPECIFICATIONS. USE GROUND DRIVEN EQUIPMENT.
--		
83	2601-2642120	STABILIZING CROP - SEEDING AND FERTILIZING (URBAN) ITEM IS INCLUDED FOR DISTUBED AREAS AS DIRECTED BY THE ENGINEER. SEED AND FERTILZE ALL DISTURBED AREAS ACCORDING TO THE STANDARD SPECIFICATIONS.
--		
84	2602-0000309	SILT FENCE REFER TO TAB 100-17 ON THE C SHEETS. THE TABULATION INCLUDES ESTIMATED LOCATIONS FOR PLACEMENT OF SILT FENCE TO ADDRESS EROSION TO BE ENCOUNTERED DURING CONSTRUCTION. VERIFY THE SPECIFIC LOCATIONS WITH THE ENGINEER PRIOR TO BEGINNING PLACEMENT. BID ITEM INCLUDES 25% ADDITIONAL QUANTITY FOR FIELD ADJUSTMENTS AND REPLACEMENTS
--		
85	2602-0000071	REMOVAL OF SILT FENCE OR SILT FENCE FOR DITCH CHECKS THIS ITEM IS INCLUDED FOR SILT FENCE REMOVAL REQUIRED FOR STAGING REASONS, FOR REPLACEMENT (REPLACEMENT TO BE PAID SEPARATELY), OR FOR AREAS THAT HAVE ACHIEVED 705 PERMANENT GROWTH.
--		
86	2602-0000101	MAINTENANCE OF SILT FENCE OR SILT FENCE FOR DITCH CHECKS

100-4A
10-29-02

ESTIMATE REFERENCE INFORMATION

Item No.	Item Code	Description
		THIS ITEM IN INCLUDED FOR CLEAN-OUT AND REPAIR TO THE SILT FENCE DURING THE PROJECT
--		
87	2602-0000530	GRATE INTAKE SEDIMENT FILTER BAG BASIS OF PAYMENT IS FOR EACH GRATE INTAKE SEDIMENT FILTER BAG INSTALLED. PAYMENT IS FULL COMPENSATION FOR FURNISHING EQUIPMENT, LABOR, AND MATERIALS REQUIRED TO INSTALL THE GRATE INTAKE SEDIMENT FILTER BAG.
--		
88	2602-0000540	MAINTENANCE OF GRATE INTAKE SEDIMENT FILTER BAG BASIS OF PAYMENT IS FOR EACH OCCURANCE. PAYMENT IS FULL COMPENSATION FOR CLEAN OUT AND DISPOSAL OF MATERIAL WHEN SEDIMENT ACCUMULATION DEPTH REACHES 2 INCHES, AND FOR ANY OTHER REPAIR NEEDED DURING THE PROJECT.
--		
89	2602-0000550	REMOVAL OF GRATE INTAKE SEDIMENT FILTER BAG BASIS OF PAYMENT IS FOR EACH. PAYMENT IS FULL COMPENSATION FOR ALL LABOR AND EQUIPMENT REQUIRED FOR REMOVAL. REFER TO C SHEETS AND M SHEETS FOR LOCATIONS. PAYMENT FOR GRATE INTAKE
--		
90	2602-0010010	MOBILIZATIONS, EROSION CONTROL
91	2602-0010020	MOBILIZATIONS, EMERGENCY EROSION CONTROL - -

111-25
10-18-11

INDEX OF TABULATIONS

Tabulation	Tabulation Title	Sheet No.
100-1C	ESTIMATED PROJECT QUANTITIES	C.1 - C.2
100-1D	PROJECT DESCRIPTION	C.1
100-4A	ESTIMATE REFERENCE INFORMATION	C.2-C.4
111-25	INDEX OF TABULATION	C.4
105-4	STANDARD ROAD PLANS	C.5
100-17	TABULATION OF SILT FENCES	C.5
102-3	ACCESS POINTS AND SAFETY RAMPS	C.5
104-10	ADJUSTMENT OF FIXTURES	C.5
100-37	GRATE INTAKE SEDIMENT FILTER BAG	C.5
100-24	PCC PAVEMENT	C.6
104-3	DRAINAGE STRUCTURE BY ROAD CONTRACTOR	C.7
104-9	LONGITUDINAL SUBDRAIN SHOULDER AND BACKSLOPE	C.7
106-4	SHOULDERS FO WIDENING AND RESURFACING	C.7
108-13A	SAFETY CLOSURES	C.7
108-22	PAVEMENT MARKING LINE TYPES	C.8
108-29	PAVEMENT MARKING SYMBOLS AND LEGENDS	C.9
110-1	REMOVAL OF PAVEMENT	C.9
110-5	SIDWALK REMOVAL	C.9
110-08	REMOVAL OF CONCRETE DRIVES	C.9
110-12L	POLLUTION PREVENTION PLAN	C.10 - C.11
110-13	DELIVERY AND STOCKPILING	C.11
110-15	REMOVAL OF INTAKES AND UTILITY ACCESSES	C.11
110-14	SANITARY OR STORM SEWER ABANDONMENT OR REMOVAL	C.12
112-4	CURBS AND RAISED ISLANDS	C.12
112-5	CONCRETE MEDIANS	C.12
262-6	UTILITIES (NOT A POINT 25 PROJECT)	C.12
290-1	SIDEWALK CONSTRAINTS	C.12
232-3B	EROSION CONTROL (URBAN SEEDING)	C.12
231-11	EROSION CONTROL (STABILIZING CROP SEEDING)	C.12
113-1A	SIDEWALKS	C.13
190-51	MATERIALS FOR TYPE 'A' SIGNS	C.14
112-9	SHOULDERS	C.14
190-62	EXISTING SIGNS TO BE REMOVED	C.15
190-66	SUMMARY OF TYPE 'A' SIGNS	C.15
259-1	SIGNING NOTES	C.16

ENGINEER MDR	DRAWN BY JCH	CARLISLE, IOWA	REVISIONS	 making lives better	1360 NW 121st Street, Ste Clive, IA 50325 515-964-1229 fax 515-964-2370	SCOTCH RIDGE ROAD AND HIGHWAY 5 INTERSECTION SOUTH APPROXIMATELY 1,250 FEET SOUTHWEST STBG-SWAP-1105(608)--SG-91	ESTIMATE OF QUANTITIES	SHEET NO. C.4
CHECKED BY BDS	FIELD BOOK NO. -	MEC #20615007 DECEMBER 2020						

10/4/20211:49:35 PM

Mrooney

N:\Projects\CAR 20615007\Design\Excel\20615007_C01.xlsm

		102-3 10-16-18


ENGINEER MDR	DRAWN BY JCH	CARLISLE, IOWA	REVISIONS	 making lives better	1360 NW 121st Street, Ste Clive, IA 50325 515-964-1229 fax 515-964-2370	SCOTCH RIDGE ROAD AND HIGHWAY 5 INTERSECTION SOUTH APPROXIMATELY 1,250 FEET SOUTHWEST STBG-SWAP-1105(608)--SG-91	ESTIMATE OF QUANTITIES C.5	SHEET NO.
CHECKED BY BDS	FIELD BOOK NO. -	MEC #20615007 DECEMBER 2020						

10/4/2021 1:49:36 PM Mrooney N:\Projects\CAR 20615007\Design\Excel\20615007 C01.xlsm

TABULATION OF SILT FENCES					100-17 04-20-10
Refer to EC-201					
Location			Length	Remarks	
Begin Station	End Station	Side			
			LF		
2152+39.58	2155+69.50	RT	336.0	SCOTCH RIDGE ROAD	
2158+00.00	2161+38.00	LT	338.0	SCOTCH RIDGE ROAD	
2160+25.00	2161+65.93	RT	141.0	SCOTCH RIDGE ROAD	
2164+00.00	2164+98.28	RT	98.0	SCOTCH RIDGE ROAD	
160+00.00	164+05.46	RT	443.0	HWY 5 WIDENING	
22158+40.64	22160+98.20	RT	262.0	BLUESTEM WIDENING	
	TOTAL		1618.0		
	TOTAL + 25%		2023.0		

GRATE INTAKE SEDIMENT FILTER BAG						100-37 04-18-17
Possible Detail: 570-7						
Location Station	Side	Installation	Maintenance	Removal	Remarks	
		EACH	EACH	EACH		
2157+47.05	LT	2	2	2		
2157+47.05	RT	2	2	2		
2158+00.00	LT	2	2	2		
2158+00.00	RT	2	2	2		
2161+05.00	LT	2	2	2		
2161+05.00	RT	2	2	2		
2163+90.82	LT	2	2	2		
2163+90.82	RT	2	2	2		
22160+98.00	RT	2	2	2	BLUESTEM	
TOTAL		18	18	18		

102-3 10-16-18				
Items	Driveway Surface Area		Driveway Surfacing Material	Remarks
	HMA	PCC		
QTY.	SY	SY	TON	
2		37.6		
		59.4		
	TOTAL	96.9		

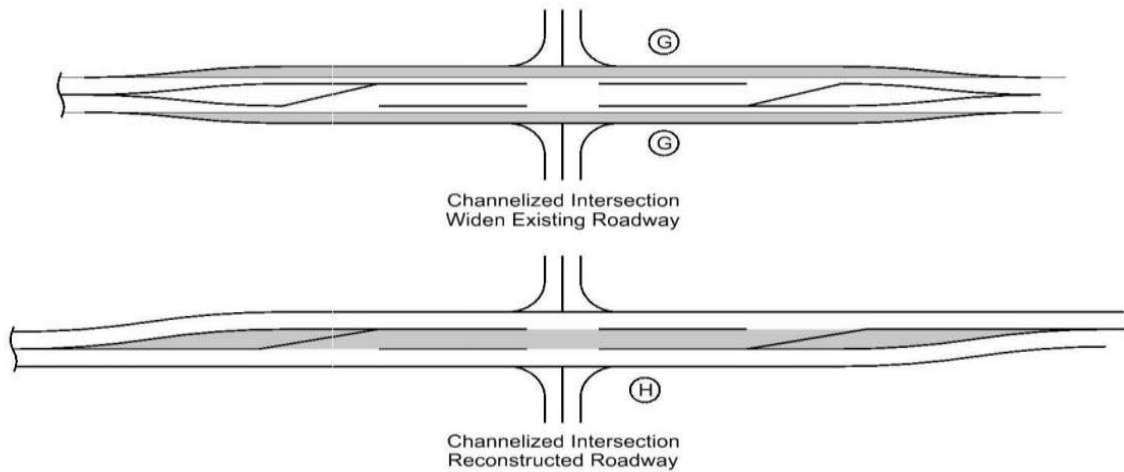

- ① Does not include raised island area or curb. Refer to tabulation 112-4 for quantities.
- ② Refer to PV-410, PV-411, PV-412, and PV-414.
- ③ Quantity includes Pavement Header.

[illegible]

ENGINEER	DRAWN BY	REVISIONS	 making lives better	1360 NW 121st Street, Ste Clive, IA 50325 515-964-1229 fax 515-964-2370	SCOTCH RIDGE ROAD AND HIGHWAY 5 INTERSECTION	ESTIMATE OF QUANTITIES	SHEET NO. C.6
MDR	JCH	CARLISLE, IOWA					
CHECKED BY	FIELD BOOK NO.	MEC #20615007					
BDS	-	DECEMBER 2020			SOUTH APPROXIMATELY 1,250 FEET SOUTHWEST		
					STBG-SWAP-1105(608)--SG-91		

* Not a bid item

UNCL = Unclassified Pipe CMP = Corrugated Metal Pipe

Backfill according to DR-101

--	--	--	--

[illegible]

Refer to Soils Sheets

Location					Longitudinal Subdrain (DR-303)								Subdrain Outlet		Porous* Backfill	Class "A"* Crushed Stone	Remarks
Line No.	Road or Lane Identification	Station to Station		Side	Depth	Shoulder		Backslope		Bridge Berm (EW-203 or EW-204)			DR-303, DR-305 or DR-306				
						Size	Length	Size	Length	Standard Road Plan and Type	Size	Length	Station	Standard Road Plan and Type			
						IN	IN	FT	IN		FT	IN					
SD-1	NBL	2152+47.12	2154+19.36	RT	32.0	6.0	171.2						2152+47.12	DR-303	13.7		
SD-2	NBL	2154+19.36	2155+52.48	RT	32.0	6.0	136.2						2154+19.36	DR-303	10.9		
													2155+52.48	DR-303			
SD-3	SBL	2152+47.00	2154+10.00	LT	32.0	6.0	163.5						2152+47.00	DR-303	13.1		
SD-4	SBL	2154+10.00	2155+48.00	LT	32.0	6.0	189.3						2154+10.00	DR-303	15.2		
													2155+48.00	DR-303			
SD-5	NBL	2155+88.04	2158+00.00	LT	32.0	6.0	249.7						2158+00.00	DR-303	20.0		
SD-6	NBL	2158+00.00	2161+05.00	LT	32.0	6.0	303.5						2158+00.00	DR-303	24.4		
													2161+05.00	DR-303			
SD-7	SBL	2155+95.10	2158+00.00	RT	32.0	6.0	205.2						2158+00.00	DR-303	16.5		
SD-8	NBL	2162+80.00	2163+91.00	LT	32.0	6.0	171.0						2163+90.82	DR-303	13.7		
otals							1589.6							DR-303 = 11			

*Not a Bid Item

Begin Station	End Station	Side	Length of Shoulder Type in Stations			
			A	B	C	D*
160+00.00	164+06.46	RT	4.10			

Refer to Section 2518 of the Standard Specifications

Station	Closure Type		Remarks
	Road Qty.	Hazard Qty.	
2151+83	1		Scotch Ridge Road
2155+50	1		School Entrance
2161+15	1		Scotch Ridge Road
TOTALS	3		



making **lives** better

1360 NW 121st Street, Ste
Clive, IA 50325
515-964-1229
fax 515-964-2370

SCOTCH RIDGE ROAD AND HIGHWAY 5 INTERSECTION

SOUTH APPROXIMATELY 1,250 FEET SOUTHWEST

STBG-SWAP-1105(608)--SG-91

ESTIMATE OF QUANTITIES

***MNY4 - Factor of 1.00 as value includes number of 4-inch passes to cover median nose area.

****NPY4 - For estimating purposes only. No Passing Zone Lines will be located in the field.**

ELW4: Edge Line Right (White) @ 1.00

CHW8: Channelizing Line (White) @ 2.00



McCLURE™

1360 NW 121st Street, Ste
Clive, IA 50325
515-964-1229
fax 515-964-2370

SOUTH APPROXIMATELY 1,250 FEET SOUTHWEST

STBG-SWAP-1105(608)--SG-91

ESTIMATE OF QUANTITIES

C.8

108-29
04-21-15

PAVEMENT MARKING SYMBOLS AND LEGENDS

Refer to PM-111

Road Identification	Location																SCHOOL	XING	STOP	AHEAD	ONLY	BIKE	LANE	EXIT	Groove Cuts	Remarks
	Station	Side																								
			STAW	RTAW	LTAW	CSRW	CSLW	CSTW	CRLW	FERW	LLRW	RLRW	RRCW	BSLW	WCSW	WPSB	SCLW	XNGW	STPW	AHDW	ONLW	BIKW	LANW	XITW	EACH	
Scotch Ridge Rd	2155+02.02	NB	1																							
	2156+28.17	NB	1																							
	2159+98.68	NB	1		1																					
	2161+06.12	NB	1		1																					
	2162+47.22	NB	1		1																					
	2163+21.66	NB	1	1	2																					
	2164+03.00	NB	1	1	2																					
	2155+00.35	SB	1																							
	2156+38.07	SB	1		1																					
	2157+15.18	SB	1	1																	1					
	2162+47.50	SB	1	1	1																					
	2163+21.66	SB	1	1																						
	2164+03.00	SB	1	1																						
Bluestem Dr	22159+26.91	RT			1																					
	22159+25.02	RT				1																				
	22160+00.92	RT			1																					
	22159+98.97	RT				1																				
	22160+74.04	RT			1																					
	22160+73.48	RT				1																				
Scotch Ridge Rd/	165+34.01	LT			1																					
IA Hwy 5	165+51.78	LT		1																						
	165+06.98	LT		1																						
	165+21.12	LT				1																				
IA Hwy 5	162+25.58	RT		1																						
	163+01.90	RT		1																						
	163+76.77	RT		1																						
	Total:		42																							

110-1
04-16-13

REMOVAL OF PAVEMENT

0

* Not a Bid Item

Begin Station	End Station	Side	Pavement Type	Area	Saw Cut*	Remarks
				SY	LF	
2152+34.05	2154+66.22	BOTH	PCC	563.5	25.0	Scotch Ridge Road - Assumed 8" Thickness
2154+66.22	2156+84.21	BOTH	PCC	1206.7	33.8	Middle School Entrance Return - Assumed 8" Thickness
2156+84.21	2160+00.08	BOTH	PCC	772.7		Scotch Ridge Road - Assumed 8" Thickness
2160+00.08	2163+39.26	BOTH	PCC	905.4		Scotch Ridge Road - Assumed 8" Thickness
2163+39.26	2164+82.17	BOTH	PCC	955.8	167.8	Scotch Ridge Road - Assumed 8" Thickness
2160+59.74	2162+87.89	BOTH	PCC	413.6	33.5	East Bluestem Drive Return - Assumed 8" Thickness
2160+84.33	2162+77.79	BOTH	PCC	488.5	31.0	West Bluestem Drive Return - Assumed 8" Thickness
22158+40.64	22161+22.22	RT	PCC	75.1	285.1	Bluestem Drive Curb and Gutter - Assumed 8" Thickness
162+05.80	164+91.00	MEDIAN	PCC	243.7	587.8	IA Highway 5 Median - Assumed 6" Thickness
165+54.17	168+50.57	MEDIAN	PCC	274.8	611.5	IA Highway 5 Median - Assumed 6" Thickness
			Totals:	5900.0	1776.0	

110-5
10-20-15

SIDEWALK REMOVAL

* Not a bid item

Begin Station	End Station	Area	Saw Cut*	Remarks
		SY	LF	
2155+75.75	2155+90.25	64.5	9.9	4 IN. DEPTH
2161+94.83	2162+09.85	28.2	5.1	4 IN. DEPTH
2161+94.97	2162+13.52	29.2	5.0	4 IN. DEPTH
	Total:	122.0	20.0	

110-08
04-17-18

REMOVAL OF CONCRETE DRIVES

* Not a Bid Item

Location		Area	Saw Cut*	Remarks
Station	Side	SY	LF	
2155+78.50	RT	90.6	12.1	ASSUMED 6 IN. DEPTH

ENGINEER
MDR

DRAWN BY
JCH

CHECKED BY
BDS

CARLISLE, IOWA
MEC #20615007
DECEMBER 2020

REVISIONS

making lives better

1360 NW 121st Street, Ste Clive, IA 50325
515-964-1229
fax 515-964-2370

SCOTCH RIDGE ROAD AND HIGHWAY 5 INTERSECTION
SOUTH APPROXIMATELY 1,250 FEET SOUTHWEST
STBG-SWAP-1105(608)--SG-91

ESTIMATE OF QUANTITIES

SHEET NO.
C.9

10/4/2021 1:49:36 PM Mrooney N:\Projects\CAR 20615007\Design\Excel\20615007_C01.xlsm

110-12L 10-20-20 POLLUTION PREVENTION PLAN This project is regulated by the requirements of the Iowa Department of Natural Resources (DNR) National Pollutant Discharge Elimination System (NPDES) General Permit No. 2 OR an Iowa Department of Natural Resources (DNR) National Pollutant Discharge Elimination System (NPDES) individual storm water permit. The Contractor shall carry out the terms and conditions of this permit and the Pollution Prevention Plan (PPP). This Base PPP includes information on Roles and Responsibilities, Project Site Description, Controls, Maintenance Procedures, Inspection Requirements, Non-Storm Water Controls, Potential Sources of Off Right-of-Way Pollution, and Definitions. This plan references other documents rather than repeating the information contained in the documents. A copy of this Base Pollution Prevention Plan, amended as needed during construction, will be readily available for review. All contractors shall conduct their operations in a manner that controls pollutants, minimizes erosion, and prevents sediments from entering waters of the state and leaving the highway right-of-way. The Contractor shall be responsible for compliance and implementation of the PPP for their entire contract. This responsibility shall be further shared with subcontractors whose work is a source of potential pollution as defined in this PPP. I. ROLES AND RESPONSIBILITES A. Designer: 1. Prepares Base PPP included in the project plan. 2. Prepares Notice of Intent (NOI) submitted to Iowa DNR. 3. Is signature authority on the Base PPP. If consultant designed, signature from Contracting Authority is also required. B. Contractor: 1. Signs a co-permittee certification statement adhering to the requirements of the NPDES permit and this PPP. All co-permittees are legally required under the Clean Water Act and the Iowa Administrative Code to ensure compliance with the terms and conditions of this PPP. 2. Designates a Water Pollution Control Manager (WPCM), who has the duties and responsibilities as defined in Section 2602 of the Standard Specifications. 3. Submits an Erosion Control Implementation Plan (ECIP) and ECIP updates according to Section 2602 of the Standard Specifications. 4. Installs and maintains appropriate controls. This work may be subcontracted as documented through Subcontractor Request Forms (Form 830231). 5. Supervises and implements good housekeeping practices according to Paragraph III, C, 2. 6. Conducts joint required inspections of the site with inspection staff. When Contractor is not mobilized on site, Contractor may delegate this responsibility to a trained or certified subcontractor. Contracting Authority also may waive joint inspection requirement during winter shutdown. In both circumstances, WPCM (or trained or certified delegate from the Contractor) is still responsible to review and sign inspection reports. 7. Complies with training and certification requirements of Section 2602 of the Standard Specifications. 8. Submits amended PPP site map according to Section 2602 of the Standard Specifications. C. Subcontractors: 1. Sign a co-permittee certification statement adhering to the requirements of the NPDES permit and this PPP if: responsible for sediment or erosion controls; involved in land disturbing activities; or performing work that is a source of potential pollution as defined in this PPP. Subcontracted work items are identified in Subcontractor Request Forms (Form 830231). All co-permittees are legally required under the Clean Water Act and the Iowa Administrative Code to ensure compliance with the terms and conditions of this PPP. 2. Implement good housekeeping practices according to Paragraph III, C, 2. D. RCE/Project Engineer: 1. Is Project Storm Water Manager. 2. Takes actions necessary to ensure compliance with storm water requirements including, where appropriate, issuing stop work orders, and directing additional inspections at construction project sites that are experiencing problems with achieving permit compliance. 3. Orders the taking of measures to cease, correct, prevent, or minimize the consequences of non-compliance with the storm water requirements of the Applicable Permit. 4. Supervises all work necessary to meet storm water requirements at the Project, including work performed by contractors and subcontractors. 5. Requires employees, contractors, and subcontractors to take appropriate responsive action to comply with storm water requirements, including requiring any such person to cease or correct a violation of storm water requirements, and to order or recommend such other actions as necessary to meet storm water requirements. 6. Is familiar with the Project PPP and storm water site map. 7. Is the point of contact for the Project for regulatory officials, Inspector, contractors, and subcontractors regarding storm water requirements. 8. Is signature authority on Notice of Discontinuation. 9. Maintains an up-to-date record of contractors, subcontractors, and subcontracted work items through Subcontractor Request Forms (Form 830231). 10. Makes information to determine permit compliance available to the DNR upon their request. E. Inspector: 1. Updates PPP through fieldbook entries and storm water site inspection reports if there is a change in design, construction, operation, or maintenance which has a significant effect on the discharge of pollutants from the project. 2. Makes information to determine permit compliance available to the DNR upon their request. 3. Conducts joint required inspections of the site with the contractor/subcontractor. 4. Completes an inspection report after each inspection. 5. Is signature authority on storm water inspection reports. II. PROJECT SITE DESCRIPTION A. This Pollution Prevention Plan (PPP) is for the construction of a PCC Pavement Grade and Replace in the City of Carlisle, Iowa. B. This PPP covers approximately 3.64 acres with an estimated 2.1 acres being disturbed. The portion of the PPP covered by this contract has 2.1 acres disturbed. C. The PPP is located in an area of one soil association, Sharpsburgh-Shelby-Adair. The estimated weighted average runoff coefficient number for this PPP after completion will be 0.57. D. Storm Water Site Map - Multiple sources of information comprise the base storm water site map including: 1. Drainage Patterns – Plan and Profile sheets and Situation plans. 2. Proposed Slopes – Cross Sections. 3. Areas of Soil Disturbance – Construction limits shown on Plan and Profile sheets. 4. Location of Structural Controls – Tabulations in C sheets.				110-12L 10-20-20 POLLUTION PREVENTION PLAN 5. Locations of Non-structural Controls – Tabulations in C sheets. 6. Locations of Stabilization Practices – Generally within construction limits shown on Plan and Profile sheets. 7. Surface Waters (including wetlands) – Project Location Map and Plan and Profile sheets. 8. Locations where Storm Water is Discharged – Plan and Profile sheets. E. The base storm water site map is amended by contract modifications and progress payments (fieldbook entries) of completed erosion control work. Also, due to project phasing, erosion and sediment controls shown on project plans may not be installed until needed, based on site conditions. For example, silt fence ditch checks will typically not be installed until the ditch has been installed. Installed locations may also be modified from tabulation locations by field staff. Installed locations will be documented by fieldbook entries and amended PPP site map. F. Runoff from this work will flow into existing Highway 5 roadway ditches to Middle River. III. CONTROLS A. The Contractor’s ECIP specified in Article 2602.03 of the Standard Specifications for accomplishment of storm water controls should clearly describe the intended sequence of major activities, and for each activity define the control measure and the timing during the construction process that the measure will be implemented. B. Preserve vegetation in areas not needed for construction. C. Sections 2601 and 2602 of the Standard Specifications define requirements to implement erosion and sediment control measures. Actual quantities used and installed locations may vary from the Base PPP and amendment of the plan will be documented via fieldbook entries, amended PPP site map, or by contract modification. Additional erosion and sediment control items may be required as determined by the inspector and/or contractor during storm water site inspections. If the work involved is not applicable to any contract items, the work will be paid for according to Article 1109.03 paragraph B of the Standard Specifications. 1. EROSION AND SEDIMENT CONTROLS a. Stabilization Practices 1) Site plans will ensure that existing vegetation or natural buffers are preserved where attainable and disturbed portions of the site will be stabilized. 2) Initialize stabilization of disturbed areas immediately after clearing, grading, excavating, or other earth disturbing activities have: a) Permanently ceased on any portion of the site, or b) Temporarily ceased on any portion of the site and will not resume for a period exceeding 14 calendar days. 3) Staged permanent and/or temporary stabilizing seeding and mulching shall be completed as the disturbed areas are completed. Incomplete areas shall be stabilized according to paragraph III, C, 1, a, 2, b above. 4) Permanent and Temporary Stabilization practices to be used for this project are located in the Estimated Project Quantities (100-0A, 100-1A, or 100-1C) and Estimate Reference Information (100-4A) located in the C sheets. Typical drawings detailing construction of the practices to be used on this project are referenced in the Standard Road Plans Tabulation (105-4) in the C sheets. 5) Preservation of existing vegetation within right-of-way or easements will act as vegetative buffer strips. 6) Preservation of topsoil: Bid items to be used for this project are located in the Estimated Project Quantities (100-0A, 100-1A, or 100-1C) and Estimate Reference Information (100-4A) located in the C sheets. Additional information may be found in Tabulations in the C or T sheets or is referenced in Section 2105 of Standard Specifications. b. Structural Practices 1) Structural practices will be implemented to divert flows from exposed soils and detain or otherwise limit runoff and the discharge of pollutants from exposed areas of the site. Additionally, structural practices may include: silt basins that provide 3600 cubic feet of storage per acre drained or equivalent sediment controls, outlet structures that withdraw water from surface when discharging basins, and controls to direct storm water to vegetated areas. 2) Structural practices to be used for this project are located in the Estimated Project Quantities (100-0A, 100-1A, or 100-1C) and Estimate Reference Information (100-4A) located in the C sheets, as well as all other item specific Tabulations. Typical drawings detailing construction of the devices to be used on this project can be found in the B sheets or are referenced in the Standard Road Plans Tabulation (105-4) located in the C sheets. c. Storm Water Management Measures shall be installed during the construction process to control pollutants in storm water discharges that will occur after construction operations have been completed. This may include velocity dissipation devices at discharge locations and along length of outfall channel as necessary to provide a non-erosion velocity flow from structure to water course. If included with this project, these items are located in the Estimated Project Quantities (100-0A, 100-1A, or 100-1C) and Estimate Reference Information (100-4A) located in the C sheets, as well as all other item specific Tabulations. Typical drawings detailing construction of the practices to be used on this project are referenced in the Standard Road Plans Tabulation (105-4) in the C sheets. The installation of these devices may be subject to Section 404 of the Clean Water Act. 2. OTHER CONTROLS Contractor disposal of unused construction materials and construction material wastes shall comply with applicable state and local waste disposal, sanitary sewer, or septic system regulations. In the event of a conflict with other governmental laws, rules and regulations, the more restrictive applicable laws, rules or regulations shall apply. a. Vehicle Entrances and Exits - Construct and maintain entrances and exits to prevent tracking of sediments onto roadways. b. Material Delivery, Storage and Use - Implement practices to prevent discharge of construction materials during delivery, storage, and use. c. Stockpile Management - Install controls to reduce or eliminate pollution of storm water from stockpiles of soil and paving. d. Waste Disposal - Do not discharge any materials, including building materials, into waters of the state, except as authorized by a Section 404 permit. e. Spill Prevention and Control - Implement chemical spill and leak prevention and response procedures to contain and clean up spills and prevent material discharges to the storm drain system and waters of the state. f. Concrete Residuals and Washout Wastes - Waste shall not be discharged to a surface water and is not allowed to adversely affect a water of the state. Designate temporary concrete washout facilities for rinsing out concrete trucks. Provide directions to truck drivers where designated washout facilities are located. Designated washout areas should be located at least 50 feet away from storm drains, streams or other water bodies. Care should be taken to ensure these facilities do not overflow during storm events. g. Concrete Grooving/Grinding Slurry – Do not discharge slurry to a waterbody or storm drain. Slurry may be applied on foreslopes or removed from the project. h. Vehicle and Equipment Storage and Maintenance Areas - Perform on site fueling and maintenance in accordance with all environment laws such as proper storage of onsite fuels and proper disposal of used engine oil or other fluids on site. Employ washing practices that prevent contamination of surface and ground water from wash water. Wash waters must be treated in a sediment basin or alternative control that provides equivalent or better treatment prior to discharge. i. Litter Management - Ensure employees properly dispose of litter. Minimize exposure of trash if exposure to precipitation or					
ENGINEER MDR	DRAWN BY JCH	CARLISLE, IOWA	REVISIONS	 making lives better	1360 NW 121st Street, Ste Clive, IA 50325 515-964-1229 fax 515-964-2370	SCOTCH RIDGE ROAD AND HIGHWAY 5 INTERSECTION	SOUTH APPROXIMATELY 1,250 FEET SOUTHWEST	ESTIMATE OF QUANTITIES	SHEET NO. C.10
CHECKED BY BDS	FIELD BOOK NO. -	MEC #20615007 DECEMBER 2020					STBG-SWAP-1105(608)--SG-91		

10/4/2021 1:49:36 PM Mrooney N:\Projects\CAR 20615007\Design\Excel\20615007_C01.xlsm

110-12L
10-20-20

POLLUTION PREVENTION PLAN

storm water would result in a discharge of pollutants.

j. Dewatering – Properly treat water to remove suspended sediment before it re-enters a waterbody or discharges off-site. Measures are also to be taken to prevent scour erosion at dewatering discharge point.

3. APPROVED STATE OR LOCAL PLANS

During the course of this construction, it is possible that situations will arise where unknown materials will be encountered. When such situations are encountered, they will be handled according to all federal, state, and local regulations in effect at the time.

IV. MAINTENANCE PROCEDURES

The Contractor is required to maintain all temporary erosion and sediment control measures in proper working order, including cleaning, repairing, or replacing them throughout the contract period. This shall begin when the features have lost 50% of their capacity.

V. INSPECTION REQUIREMENTS

A. Inspections shall be made jointly by the Contractor and the Contracting Authority's inspector at least once every seven calendar days. Storm water site inspections will include:

1. Date of the inspection.

2. Summary of the scope of the inspection.

3. Name and qualifications of the personnel making the inspection.

5. Review of erosion and sediment control measures within disturbed areas for the effectiveness in preventing impacts to receiving waters.

6. Major observations related to the implementation of the PPP.

7. Identification of corrective actions required to maintain or modify erosion and sediment control measures.

B. Include storm water site inspection reports in the amended PPP. Incorporate any additional erosion and sediment control measures determined as a result of the inspection. Immediately begin corrective actions on all deficiencies found within 3 calendar days of the inspection and complete within 7 calendar days following the inspection. If it is determined that making the corrections less than 72 hours after the inspection is impracticable, it should be documented why it is impracticable and indicate an estimated date by which the corrections will be made.

VI. NON-STORM WATER DISCHARGES

This includes subsurface drains (i.e. longitudinal and standard subdrains) and slope drains. The velocity of the discharge from these features may be controlled by the use of headwalls or blocks, Class A stone, erosion stone or other appropriate materials. This also includes uncontaminated groundwater from dewatering operations, which will be controlled as discussed in Section III of the PPP.

VII. POTENTIAL SOURCES OF OFF RIGHT-OF-WAY (ROW) POLLUTION

Silts, sediment, and other forms of pollution may be transported onto highway right-of-way (ROW) as a result of a storm event. Potential sources of pollution located outside highway ROW are beyond the control of this PPP. Pollution within highway ROW will be conveyed and controlled per this PPP.

VIII. DEFINITIONS

A. Base PPP - Initial Pollution Prevention Plan.

B. Amended PPP - Base PPP amended during construcion. May include Plan Revisions or Contract Modifications for new items, storm water site inspection reports, fieldbook entries made by the inspector, amended PPP site map by the Contractor, ECIP, NOI, co-permittee certifications, and Subcontractor Request Forms. Items amending the PPP are stored electronically and are readily available upon request.

C. Fieldbook Entries – This contains the inspector’s daily diary and bid item postings.

D. Controls - Methods, practices, or measures to minimize or prevent erosion, control sedimentation, control storm water, or minimize contaminants from other types of waste or materials. Also called Best Management Practices (BMPs).

E. Signature Authority - Representative authorized to sign various storm water documents.

CERTIFICATION STATEMENT

I certify under penalty of law that this document and all attachments were prepared under my direction or supervision in accordance with a system designed to assure that qualified personnel properly gathered and evaluated the information submitted. Based on my inquiry of the person or persons who manage the system, or those persons directly responsible for gathering the information, the information submitted is, to the best of my knowledge and belief, true, accurate, and complete. I am aware that there are significant penalties for submitting false information, including the possibility of fine and imprisonment for knowing violations.

Signature

Printed or Typed Name

Signature

Printed or Typed Name

110-13
04-20-10

DELIVERY AND STOCKPILING

Item Description	Quantity	Units	Delivery Location	Contact Name & Number	Remarks
Type A Sign, Sheet Aluminum			Carlisle Public Works	Tommy Thompson	See Tab. 190-62 for quantity.
Signal Cabinets, Poles, Arms			195 N 1st Street	(515) 989-4012	
			Carlisle, IA 50047		
Signs removed along Highway 5			Carlisle Maintenance		Signs removed and not replaced
			Garage		
			5020 SE 64th Ave.#9511		
			Carlisle, IA 50047		

110-15
04-16-13

REMOVAL OF INTAKES AND UTILITY ACCESES

No.	Location/Description	Type	Remarks
1	Sta. 2155+80.06, 47.97' LT, Single Curb Intake	Intakes	Scotch Ridge Road
2	Sta. 22159+61.95, 15.24' RT, Single Curb Intake	Intakes	Bluestem Dr
3	Sta. 22160+87.00, 15.42' RT, Double Curb Intake	Intakes	Bluestem Dr
4	Sta. 162+35.38, 4.73' RT, Open Throat Intake	Intakes	IA Highway 5
5	Sta. 168+02.94, 4.67' RT, Open Throat Intake, Top Only	Intakes	IA Highway 5
	Total:	5	

ENGINEER
MDR

DRAWN BY
JCH

CHECKED BY
BDS

CARLISLE, IOWA

MEC #20615007

DECEMBER 2020

REVISIONS

making lives better

1360 NW 121st Street, Ste
Clive, IA 50325
515-964-1229
fax 515-964-2370

SCOTCH RIDGE ROAD AND HIGHWAY 5 INTERSECTION

SOUTH APPROXIMATELY 1,250 FEET SOUTHWEST

STBG-SWAP-1105(608)--SG-91

ESTIMATE OF QUANTITIES

SHEET NO.

C.11

10/4/20211:49:36 PM

Mrooney

N:\Projects\CAR 20615007\Design\Excel\20615007_C01.xlsm

110-14
04-16-13

SANITARY OR STORM SEWER ABANDONMENT OR REMOVAL

* Not a bid item

Location/Description	Sanitary or Storm Sewer	Abandonment, Plug Only or Abandonment, Plug and Fill or Removal	Length of Pipe		Fill Material*	Remarks
			≤ 36 inch diameter	> 36 inch diameter	Flowable Mortar or CLSM	
			LF	LF	CY	
STA. 2152+09.24, 46.7' RT	Storm Sewer	Removal	28			Scotch Ridge Road
STA. 2153+75.39, 31.1' LT	Storm Sewer	Removal	35			Scotch Ridge Road
STA. 2160+64.31, 65.6' LT	Storm Sewer	Removal	31			Scotch Ridge Road
STA. 2161+91.11, 34.8' LT	Storm Sewer	Removal	120			Scotch Ridge Road
STA. 2161+91.11, 34.8' RT	Storm Sewer	Removal	87			Scotch Ridge Road
STA. 2163+84.48, 49.6' RT	Storm Sewer	Removal	54			Scotch Ridge Road
STA. 2164+24.71, 2.2' RT	Storm Sewer	Removal		89		
		TOTALS	355	89		

112-4
10-21-14

CURBS AND RAISED ISLANDS

Refer to , , and Detail Series.

① Item

Point No.	Station	Offset	Island Interior Area ① SY	Curb and Gutter			Remarks
				Curb Type	Gutter Width FT	Length ① LF	
1	2154+31.76	19.44' LT	110.6	6" Standard PCC	2.5	211.3	2' RADIUS POINT
2	2155+17.74	41.44' LT		6" Standard PCC	2.5		3' RADIUS POINT
3	2155+19.70	20.77' LT		6" Standard PCC	2.5		1' RADIUS POINT
4	2155+72.87	79.43' LT	16.2	6" Standard PCC	2.5	49.7	1' RADIUS POINT
5	2155+79.22	93.72' LT		6" Standard PCC	2.5		
6	2155+82.27	81.96' LT		6" Standard PCC	2.5		
7	2156+15.83	58.72' LT	81.3	6" Standard PCC	2.5	195.7	1' RADIUS POINT
8	2156+99.63	28.08' LT		6" Standard PCC	2.5		2.5' RADIUS POINT
9	2161+21.59	5.96' LT		6" Standard PCC	2.5		MEDIAN NOSE
10	2156+20.37	.99' LT	135.4	6" Standard PCC	2.5	1036.0	3' RADIUS POINT
11	2156+24.00	21.02 LT		6" Standard PCC	2.5		1' RADIUS POINT
12	2161+21.59	6.0' LT		6" Standard PCC	2.5		1.5' RADIUS POINT
13	2158+73.24	Varies	162.4	6" Standard PCC	2.5		
14	162+05.80	5.23' LT	177.0	6" Sloped PCC	2.5	493.1	HIGHWAY 5 MEDIAN
15	165+90.08	4.85' RT	197.1	6" Sloped PCC	2.5	521.3	HIGHWAY 5 MEDIAN
		TOTALS	880.0			2507.1	

262-6
10-18-05

UTILITIES

(NOT A POINT 25 PROJECT)

This is NOT a POINT 25 project and is not subject to the provisions of IAC 761-115.25.

290-01
04-15-14

SIDEWALK CONSTRAINTS

1. Widths:
Widths listed in the S sheets are minimums.

2. Cross Slopes:
Construct all sidewalks, curb ramps, and landings/turning spaces at a target cross slope of 1.5%. Cross slopes exceeding 2.0% will not be allowed, except for areas tying into existing pavement. In these areas, transition from existing pavement cross slope to a cross slope of less than 2.0% within one panel at a rate not to exceed 1.0% per foot.

3. Longitudinal Slopes:
a. Sidewalk:
i. Roadway slope exceeds 5.0%: Sidewalk longitudinal slope exceeding the roadway slope by more than 2.0% will not be allowed.
ii. Roadway slope 5.0% or less: Sidewalk longitudinal slope exceeding 5.0% will not be allowed.
b. Ramps:
i. Ramps 15.0' in length or less: Longitudinal slope exceeding 8.3% will not be allowed.
ii. Ramps greater than 15.0' in length: Construct with the longitudinal slope necessary to conform to the design.

4. Landing/Turning Spaces:
Longitudinal slopes exceeding 2.0% will not be allowed.

112-5
10-20-15

CONCRETE MEDIANS

* Bid item

Begin Station	End Station	Type	Area*	Modified Subbase	Special Backfill	Remarks
			SY	CY	CY	
2154+29.80	2155+20.69	6 inch	110.6	49.1		Scotch Ridge Road, Roundabout Median
2155+17.74	2155+85.10	6 inch	16.2	7.2		Scotch Ridge Road, Roundabout Median
2156+15.24	2157+02.09	6 inch	81.3	36.1		Scotch Ridge Road, Roundabout Median
2156+17.50	2157+00.00	6 inch	135.4	60.1		Scotch Ridge Road, Roundabout Median
2158+73.24	2161+23.09	6 inch	162.4	72.1		Scotch Ridge Road, Center Median
162+05.80	164+52.99	6 inch	177.0	78.6		IA Highway 5 Median, Incl. 494 LF of 6" sloped C&G
165+90.08	168+50.57	6 inch	197.1	87.6		IA Highway 5 Median, Incl. 521 LF of 6" sloped C&G
		TOTALS	880.0	391.0		

232-3B
10-19-21

EROSION CONTROL

(URBAN SEEDING)

Area to be seeded is estimated to be less than 1 acre. If the Contractor determines the area exceeds 2 acres, notify the Engineer. Approved quantity in excess of 2 acres will be paid for as extra work according to Article 1109.03,B of the Standard Specifications.

Following the completion of work in a disturbed area and according to the seeding dates in Section 2601 of the Standard Specifications, place seed, fertilizer, and mulch on the disturbed area as follows:

Place seed and fertilize according to the requirements of Article 2601.03,C,4 and Section 4169 of the Standard Specifications.

Place mulch according to the requirements of Articles 2601.03,E,2,a and 4169.07,A of the Standard Specifications.

Preparing the seedbed, furnishing and applying seed, fertilizer, and mulch are incidental to mobilization and will not be paid for separately.

232-11
10-19-21

EROSION CONTROL

(STABILIZING CROP SEEDING)

Area to be seeded is estimated to be less than 1 acre. If the contractor determines the area exceeds 2 acres, notify the Engineer. Approved quantity in excess of 2 acres will be paid for as extra work according to Article 1109.03,B of the Standard Specifications.

If outside of permanent seeding dates in Section 2601 of the Standard Specifications, or if required by a storm water permit, place stabilizing crop, fertilizer, and mulch on the disturbed area as follows:

Place seed and fertilize according to the requirements of Article 2601.03,C,1 and Section 4169 of the Standard Specifications.

Place mulch according to the requirements of Articles 2601.03,E,2,a and 4169.07,A of the Standard Specifications.

Preparing the seedbed, furnishing and applying seed, fertilizer, and mulch are incidental to mobilization and will not be paid for separately.

ENGINEER
MDR

DRAWN BY
JCH

CHECKED BY
BDS

CARLISLE, IOWA
MEC #20615007
DECEMBER 2020

REVISIONS

making lives better

1360 NW 121st Street, Ste Clive, IA 50325
515-964-1229
fax 515-964-2370

SCOTCH RIDGE ROAD AND HIGHWAY 5 INTERSECTION

SOUTH APPROXIMATELY 1,250 FEET SOUTHWEST

STBG-SWAP-1105(608)--SG-91


ESTIMATE OF QUANTITIES

C.12

10/4/20211:49:36 PM

Mrooney

N:\Projects\CAR 20615007\Design\Excel\20615007_C01.xlsm

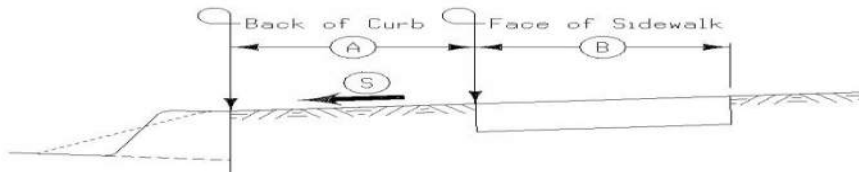113-1A 04-16-19												
SIDEWALKS See MI-220 and S Sheets												
												
Road Identification	Station to Station		Side	A	B	S	4" PCC Sidewalk	6" PCC Sidewalk	8" PCC Sidewalk	10" PCC Sidewalk	Detectable Warnings	Remarks
				FT	FT	%	SY	SY	SY	SY	SF	
Scotch Ridge Road Division 1	2151+72.45	2151+83.57	RT		Varies			2.9			10	Ramp
	2151+83.57	2151+88.57	RT		5.00		2.8					Landing
	2151+88.57	2155+61.87	RT		5.00		207.4					
	2155+85.34	2156+38.91	RT		5.00		31.0					
	2156+38.91	2156+43.91	RT		5.00		2.8					Landing
	2156+38.91	2156+43.91	RT		5.00			3.9			10	Ramp
	2156+73.91	2161+58.42	RT		5.00		297.2					
	2161+58.42	2161+64.45	RT		5.00			4.0			10	Ramp
	2161+95.43	2162+03.40	RT		5.00			5.3			10	Ramp
	2162+03.40	2162+08.40	RT		5.00		2.8					
	2162+03.40	2162+08.40	RT		5.00		2.8					Landing
	2162+03.30	2162+08.30	RT		5.00		7.7					
	2162+03.30	2162+08.30	RT		5.00		2.8					Landing
	2162+03.30	2162+08.30	RT		Varies			2.8			10	Ramp
	2154+09.56	2155+40.11	LT		Varies		137.1					Tie to existing shared use path
	2155+40.11	2155+53.24	LT		10.00			13.9			10	Ramp
	2155+85.16	2155+96.99	LT		Varies			14.7			30	Ramp
	2155+95.94	2156+59.03	LT		10.00		108.2					
	2156+59.03	2156+65.85	LT		10.00		5.6					Landing
	2156+59.03	2156+65.85	LT		5.00			6.6			10	Ramp
2156+47.57	2156+55.46	MEDIAN		5.00			4.0			20	Median Crossing	
2156+38.91	2156+46.39	MEDIAN		5.00			9.8			20	Median Crossing	
2156+65.85	2161+35.06	LT	10.00	10.00		526.4						
2161+35.05	2161+44.14	LT		Varies			6.7			20	Ramp	
2161+95.51	2162+09.19	LT		Varies			8.5			30	Ramp	
2162+01.70	2162+06.57	LT		10.00		5.6					Landing	
2161+94.97	2162+04.28	LT		5.00		10.8					Ramp	
2162+06.57	2162+25.00	LT		10.00		22.0					Ramp	
2162+25.00	2163+95.86	LT		10.00		189.8						
2163+95.86	2164+08.50	LT		10.00		14.0						
2164+08.50	2164+18.50	LT		10.00		11.1					Landing	
2164+18.50	2164+37.36	LT		Varies			14.7			24	Ramp	
						Totals:	1587.8	97.7		214		
IA Highway 5 Frontage Road Division 2	164+56.09	164+66.16	LT		Varies			13.2			20	Ramp
	164+56.10	164+66.18	LT		10.00		11.1					Landing
	164+56.10	164+66.21	LT		Varies		8.3					
	163+98.49	164+63.69	LT		5.00		54.1					
	163+93.40	163+98.49	LT		5.00		2.8					Landing
	163+93.25	163+98.35	LT		Varies			5.5			10	Ramp
	158+73.76	163+93.40	LT		5.00		386.7					
	158+73.76	158+79.02	LT		5.00		2.8					Landing
	158+73.47	158+78.73	LT		Varies			2.7			10	Ramp
	158+70.45	158+75.72	LT		Varies			5.4			10	Ramp
	158+69.75	158+75.05	LT		5.00		2.8					Landing
	163+92.31	163+97.45	LT		Varies			5.1			10	Ramp
	163+92.09	163+97.23	LT		5.00		2.8					Landing
	163+97.23	164+24.02	LT		5.00		14.5					
	164+24.02	164+29.15	LT		5.00		2.8					Landing
	164+29.15	164+31.21	LT		Varies			2.0			10	Ramp
	164+98.31	165+05.50	LT		Varies			4.6			10	Ramp
	165+05.50	165+10.64	LT		5.00		2.8					Landing
	165+10.64	165+69.89	LT		5.00		32.0					
	165+69.89	165+75.03	LT		5.00		2.8					Landing
165+75.03	165+80.52	LT		Varies			2.2			10	Ramp	
166+27.82	166+33.77	LT		Varies			2.3			10	Ramp	
166+33.77	166+38.91	LT		5.00		2.8					Landing	
166+38.91	166+93.40	LT		5.00		31.2						
166+93.40	166+98.55	LT		5.00		2.8					Landing	
166+98.55	167+03.79	LT		Varies			2.1			10	Ramp	
						Totals:	562.9	45.2		110		
ENGINEER MDR				DRAWN BY JCH				REVISIONS				
CHECKED BY BDS				FIELD BOOK NO. -				DECEMBER 2020				
CARLISLE, IOWA MEC #20615007				making lives better				1360 NW 121st Street, Ste Clive, IA 50325 515-964-1229 fax 515-964-2370				
				SCOTCH RIDGE ROAD AND HIGHWAY 5 INTERSECTION SOUTH APPROXIMATELY 1,250 FEET SOUTHWEST				STBG-SWAP-1105(608)--SG-91				
				ESTIMATE OF QUANTITIES				C.13				

SHOULDERS


- Calculations assume a HMA unit weight (lbs/cf) of 0, a Special Backfill unit weight (lbs/cf) of 140, and a Granular Shoulder unit weight (lbs/cf) of 140.




McClure

C.14

259-1 10-15-13 SIGNING NOTES The following tolerances will be allowed on all signs: Accumulation error of not greater than +/-0.50" per line of copy, not greater than +/-0.50" for spacing between lines of copy, and the margin between lines of copy and the inside edge of the sign border. The following tolerances will be allowed on each letter or numeral: nominal height variation in height variation in width 4" thru 12" -1/8" to +3/8" -1/4" to +1/4" over 12" -1/8" to +3/8" -3/8" to +3/8" ----- Type B signs can be separated into two categories: - Major Guide Signs. - Minor Guide Signs. Major Guide Signs include the advance and exit direction guide signs for an interchange or intersection. Minor Guide Signs include all other guide signs such as NEXT EXIT signs, supplemental guide signs, logo signs, exit gore signs, post-interchange mileage signs, ramp destination signs, and ramp logo signs for an interchange, as well as destination signs along sideroads. Type A signs are not separated into categories, but special consideration should be given to regulatory signs. Do not remove Type B signs until replacement signs have been installed. If construction activities require the removal of a sign, the existing sign may be relocated to temporary posts, or a temporary plywood sign may be installed to replace the existing sign. Existing non-regulatory Type A signs are NOT required to remain in place until installation of replacement signs. Existing regulatory Type A signs, particularly Stop signs, should not be removed until replacement signs are installed. This guideline may not apply if the traffic control plans have sufficient temporary signing. Apply the following during the replacement or modification of signs: - No more than one of the major guide signs for each direction of travel at an interchange out of service at any one time. - No major guide sign out of service for more than 8 hours. - No minor guide out of service for more than 24 hours. Remove existing signs and posts within 24 hours following the installation of a new replacement sign. In any case where the plans call for a new sign and posts to be installed at the same station location and offset as an existing sign, install the new posts at a minimum of either 5 ft ahead or behind the existing sign installation. Whenever posts for a replacement sign are erected directly in front of an existing sign, install the new replacement sign and remove the existing sign installation within 24 hours of the time that the new posts are erected. Where signs are located behind guardrail, locate the near edge of the sign a minimum of 3 ft behind the guardrail posts. The Engineer may approve reducing this distance to a minimum of 1 ft where field conditions warrant. Unless noted otherwise, leave auxiliary panels, such as exit number panels, in place or reattach to the sign using the existing mounting hardware. Also, when replacing an existing logo sign with a new logo sign, remove the business logo panel(s) from the existing sign and attach to the new sign as directed by the Engineer. Do not damage the auxiliary or logo panels when removing and reattaching them. This work is incidental to other work and no separate payment will be made.			259-1 10-15-13 SIGNING NOTES The following notes apply to the corresponding sign installations shown on the plan sheets and listed in the tabulations. IB INSTALL NEW TYPE B SIGN IA INSTALL NEW TYPE A SIGN Install new signs at the location identified in the plans. For installation of new signs on existing posts: - if the new sign is taller than the existing sign, furnish the necessary hardware to extend the sign above the posts. Refer to Standard Road Plan SI-132. - if the new sign is shorter that the existing sign: - for wood posts and perforated square tube posts, install the sign at the proper height and cut off the excess post length. - for steel posts, install the sign at the top of the posts. For installation of new signs on an existing sign support structure, refer to note (L). Payment for installing Type A signs or Type B signs includes furnishing hardware for mounting, extending signs above existing posts, and cutting off wood posts. MS MODIFY EXISTING SIGN Modify the copy on the existing sign as shown in the plans. Deliver existing copy which is removed to a DOT storage area within 50 mi, as designated by the Engineer. Install the new copy as needed to make sign modifications. Payment for Modification of Existing Sign includes removal of existing copy and installation of new copy. MB INSTALL SPECIAL MOUNTING BRACKET Install special mounting brackets at the locations identified in the plans. Refer to Tabulations 190-10, 190-51, and/or 190-65. PW INSTALL NEW WOOD POSTS PB INSTALL NEW BREAKAWAY STEEL POSTS AND FOOTING PP INSTALL NEW PERFORATED SQUARE TUBE POSTS AND ANCHORS Install new wood posts, breakaway steel posts and footings, or perforated square tube posts and anchors at the locations indicated in the plans. Refer to Tabulations 190-51 and 190-50 for post size and footing information. If note (RR) accompanies (PW), (PB), or (PP), install an existing sign on the new posts. RR REMOVE AND REINSTALL SIGN: Do not remove existing major Type B guide signs on posts until the new posts are installed. Promptly remove sign and install at the new location. Existing major Type B guide signs on overhead support structures, minor Type B guide signs, plywood signs, and Type A signs may be removed and stored. Transport the signs to a DOT storage area within 50 mi, as designated by the Engineer. Transport the signs back to the job site when ready for installation at the new location. Replace signs damaged by the Contractor's activities at no additional cost to the Contracting Authority.			259-1 10-15-13 SIGNING NOTES Payment for Remove and Reinstall Sign includes sign removal, delivery to the DOT storage area (if applicable), and reinstallation. RA REMOVE TYPE A SIGN ASSEMBLY RB REMOVE TYPE B SIGN ASSEMBLY Type A Sign Assembly consists of one or more signs installed on one or more wood posts, either directly mounted to the post or mounted to the post with special sign mounting brackets. Type B Sign Assembly consists of the main sign, all auxiliary signs and brackets, and the wood or steel posts. Unless stated otherwise in the plans, remove all posts with the signs and brackets. Remove each sign assembly identified in the plans. Sign posts removed become the property of the Contractor. All other materials removed remain the property of the DOT. Disassemble each sign assembly removed before delivering to the DOT. For Type A sign assemblies, unbolt all signs, special mounting brackets, and posts from each other. For Type B assemblies, unbolt all extruded aluminum panels, brackets, and posts from each other. Do not damage the disassembled materials. Place backfill in holes remaining from the removal of wood posts and restore to the normal surrounding conditions. Deliver the removed signs, special sign mounting brackets, and extruded aluminum panels to a DOT storage area within 50 mi, as designated by the Engineer. The concrete footings for steel posts are not considered part of the sign assembly. Refer to note RF for concrete footing removal. Payment for Removal of Type A Sign Assembly or Removal of Type B Sign Assembly includes sign assembly removal and disassembly, post removal (if applicable), delivery to the DOT storage area, placing backfill in holes, and restoration of the surrounding conditions. RF REMOVE EXISTING CONCRETE FOOTING FOR STEEL POST Remove existing concrete footings to a depth of 1 ft below ground. Place backfill in holes remaining from removal and restore to the normal surrounding conditions. This work is incidental to other work and no separate payment will be made. RS REMOVE EXISTING TYPE B SIGN SUPPORT STRUCTURE The following are considered Type B Sign Support Structures: - Overhead sign truss and foundation, - Cantilevered sign truss and foundation, or - Bridge mounted brackets. For removal purposes, wood and steel post are not considered Type B Support Structures. Unless stated otherwise in the plans, existing overhead trusses, cantilevered trusses, and bridge brackets which are removed become the property of the Contractor. If stated in the plans, deliver overhead trusses, cantilevered trusses, and bridge brackets to a DOT storage area within 50 mi, as designated by the Engineer. Payment for Removal of Sign Support Structure and Foundation includes sign support structure removal, delivery to the DOT storage area (if applicable), and restoration of the surrounding conditions. L MODIFY SIGN SUPPORT ANGLES NEEDED TO INSTALL SIGNS ON EXISTING SIGN SUPPORTS STRUCTURES Refer to the sign support structure details for information on the required angle brackets. Provided all specifications are met, the existing sign support angles may be reused. Install existing sign support angles to be			259-1 10-15-13 SIGNING NOTES reused only on the sign support structure from which they were removed. Sign support angles removed and not reused become the property of the Contractor. When reusing the existing sign support angles with a shorter replacement sign, the sign support angles may need to be trimmed. Refer to the sign support details to determine if and where to trim the sign support angles. Do not use existing fasteners. Use new stainless steel bolts and nuts to install the existing or new sign support angles to the sign support structure. Removal of existing sign support angles is incidental to removal of the sign. Reinstalling and/or modifying existing sign support angles; furnishing and installing new sign support angles (if required); and furnishing and installing new fasteners is incidental to work associated with Type B signs. SIGN INSTALLATION QUALITY CONTROL NOTES Post lengths have been derived from the proposed grading cross sections. Field verify post lengths. Slight differences between the design template and the actual conditions should be expected. These variations should be resolved by doing some localized shaping and grading. Obtain material needed to meet the site requirements of SI-113 from the footing excavation and/or the area immediately adjacent to the footing. Ensure reshaping work does not substantially change foreslopes or the drainage in the vicinity of the sign. Significant differences between the design template and the actual field conditions need to be resolved in this manner: Survey the location and draw the actual template on the cross section. Recalculate each post length and compare to the maximum allowable leg length. If all of the maximum leg lengths are less than or equal to the maximum allowable leg length, then the proposed post design will be sufficient. If any leg is greater than the maximum allowable leg length, then submit the cross section with the actual template drawn (including offsets and elevation from the survey shown) to the Engineer. The Engineer may forward this information on to the design Engineer in order to complete a new post design. Install the footings, stub posts, and posts according to the following tolerances: -elevation difference from the edge of pavement to the bottom of the sign within 6 inches of the dimension shown. -elevation difference of less than 2 inches between the top of the highest post and the lowest post at a site. Footing construction is the controlling activity that substantially affects the quality of the site installation. Verify the elevation difference between the stubs is exactly the same as the elevation difference between the post lengths. If the Engineer requests, submit documentation detailing the site field shots in order to verify site installation.		
ENGINEER MDR DRAWN BY JCH CHECKED BY BDS		REVISIONS CARLISLE, IOWA MEC #20615007 DECEMBER 2020		making lives better 1360 NW 121st Street, Ste Clive, IA 50325 515-964-1229 fax 515-964-2370		SCOTCH RIDGE ROAD AND HIGHWAY 5 INTERSECTION SOUTH APPROXIMATELY 1,250 FEET SOUTHWEST STBG-SWAP-1105(608)--SG-91		SHEET NO. ESTIMATE OF QUANTITIES C.16			
10/4/2021 1:49:37 PM Mrooney N:\Projects\CAR 20615007\Design\Excel\20615007_C01.xlsm											

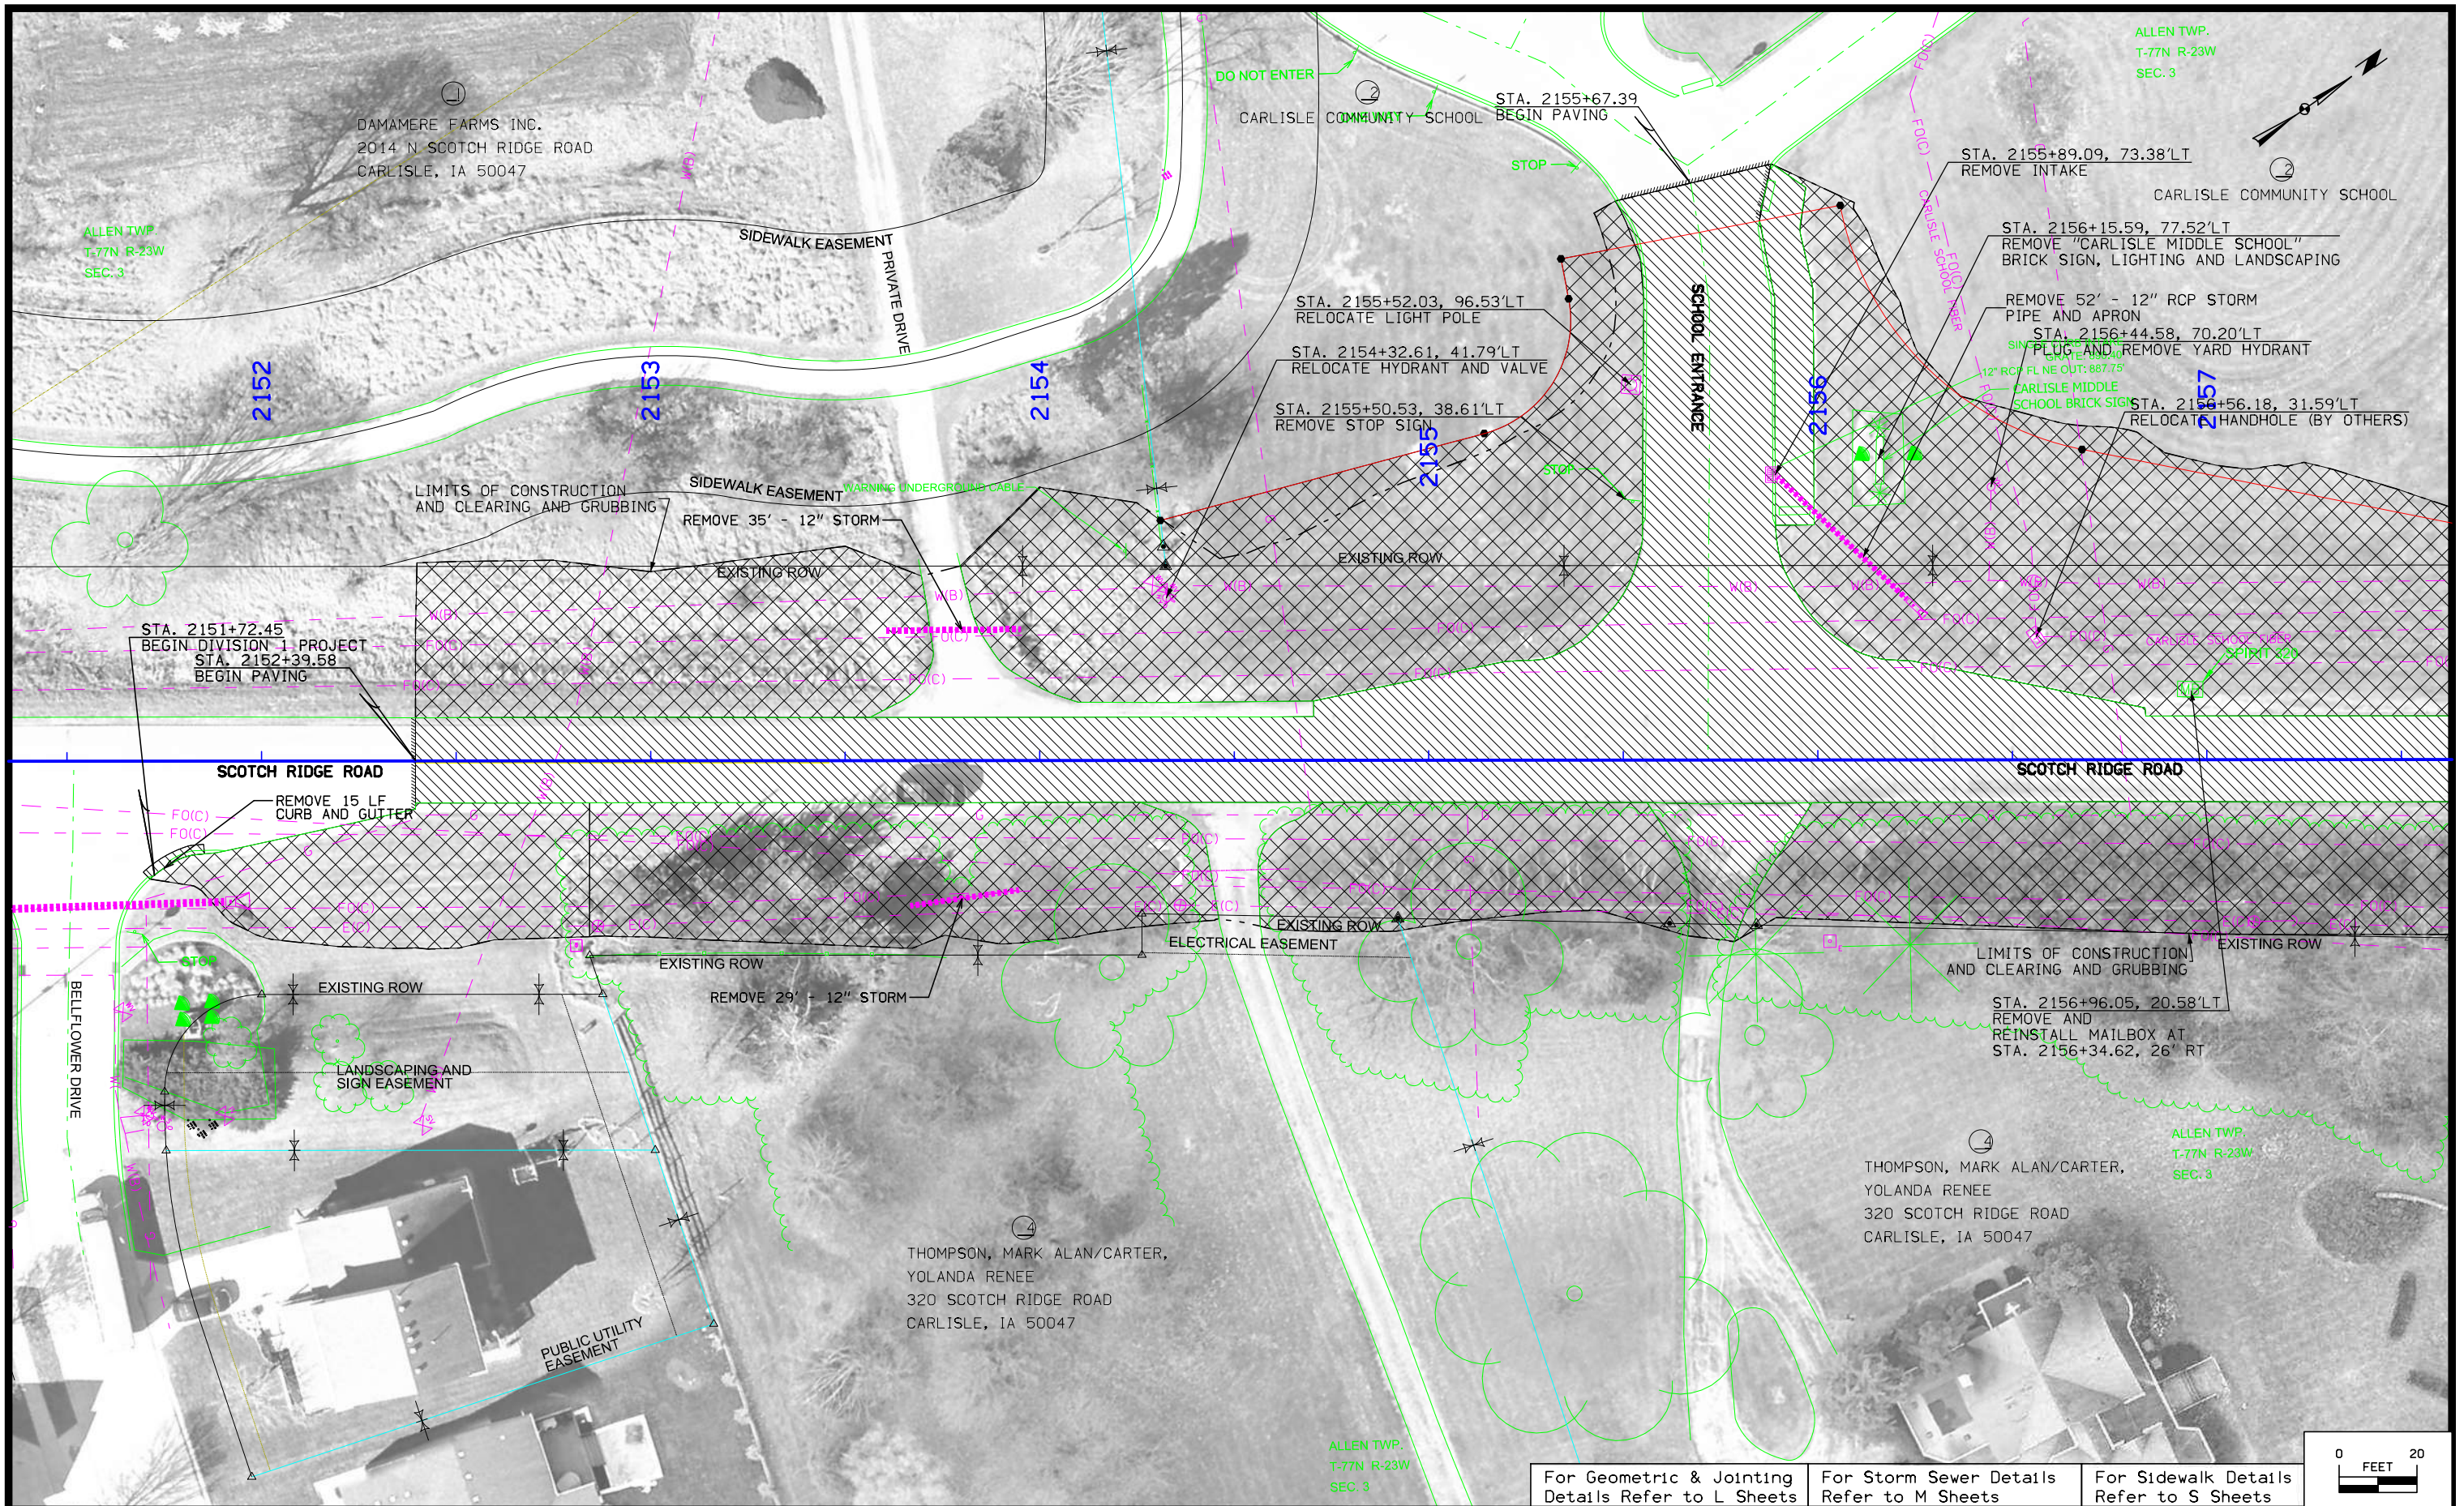

9/15/2021 ENGINEER MDR CHECKED BY JS			DRAWN BY MDR FIELD BOOK NO. FIELDBOOK MEC JOB #: 20615007 JULY, 2021			REVISIONS McCLURE™ making lives better. 1360 NW 121ST Street Clive, Iowa 50325 515-964-1229 fax 515-964-2370			SCOTCH RIDGE ROAD AND HIGHWAY 5 INTERSECTION SOUTH APPROXIMATELY 1,250 FEET SOUTHWEST STBG-SWAP-1105(608)-SG-91			For Geometric & Jointing Details Refer to L Sheets For Storm Sewer Details Refer to M Sheets For Sidewalk Details Refer to S Sheets			SCOTCH RIDGE ROAD REMOVALS			SHEET NO. D.1		
---	--	--	---	--	--	---	--	--	--	--	--	--	--	--	---	--	--	-------------------------------------	--	--

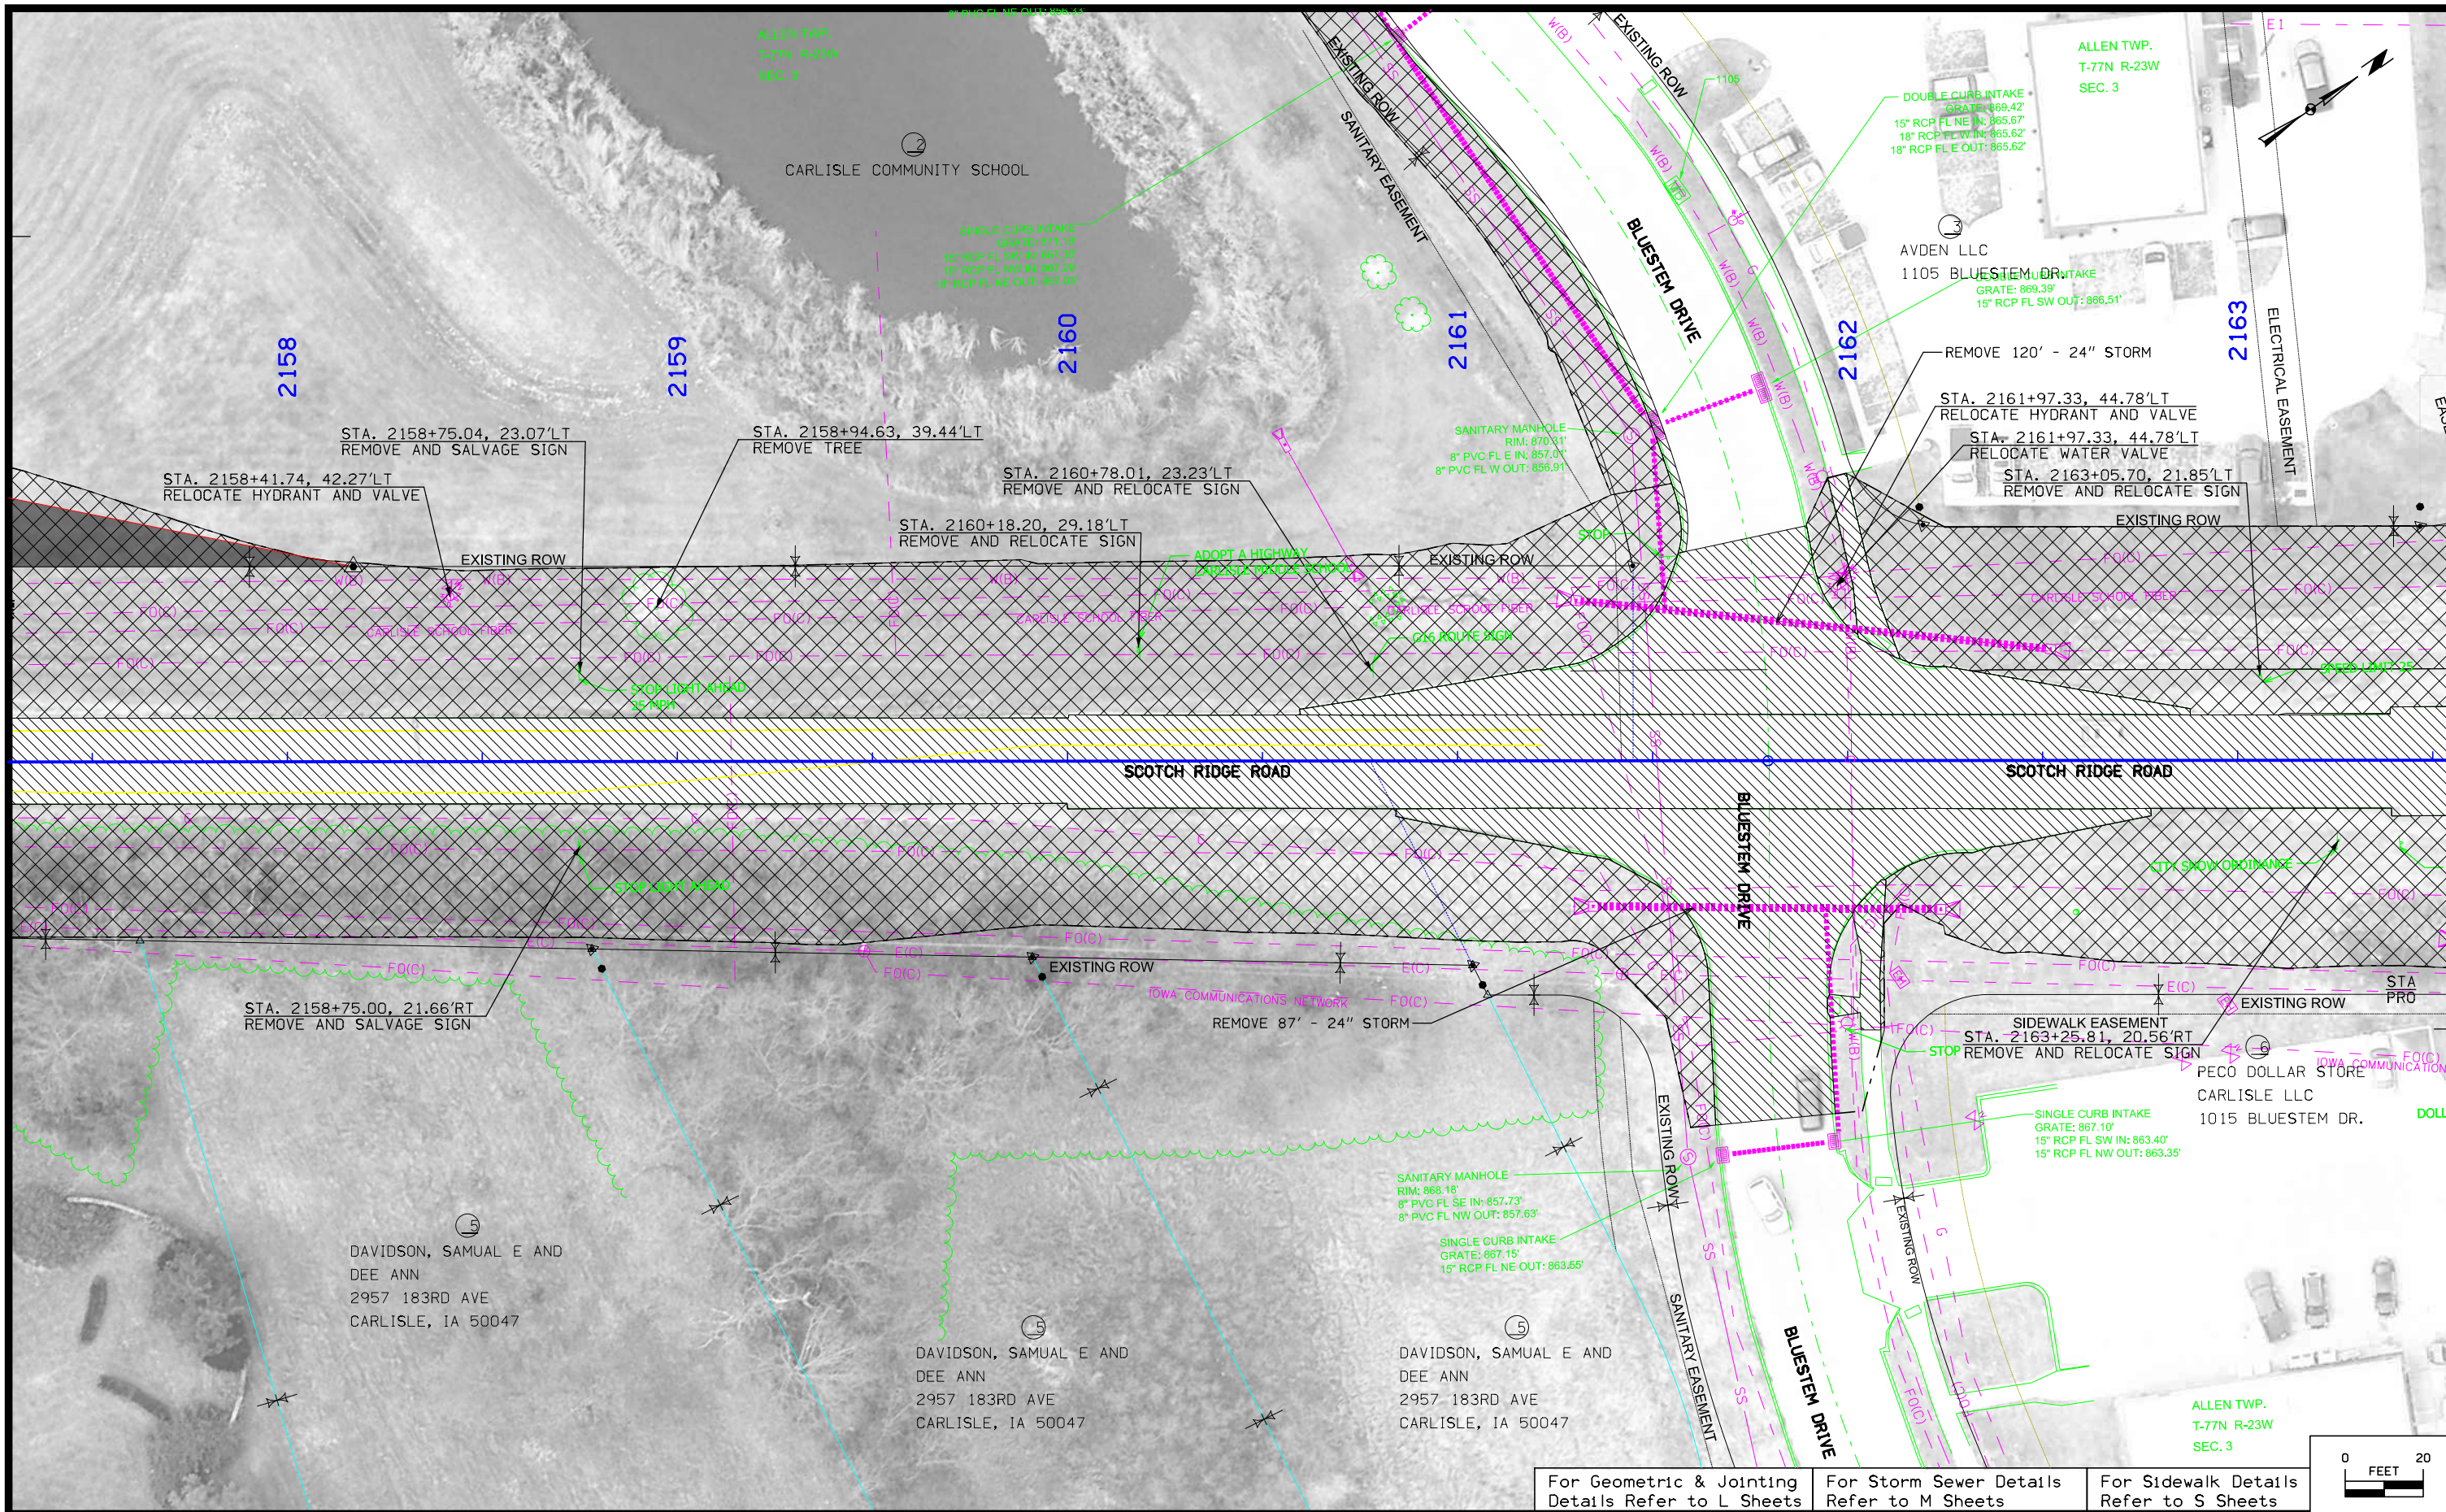


ENGINEER MDR CHECKED BY JS	DRAWN BY MDR FIELD BOOK NO. FIELDBOOK	CARLISLE, IOWA MEC JOB #: 20615007 JULY, 2021	REVISIONS	 McCLURETM making lives better.	1360 NW 121ST Street Clive, Iowa 50325 515-964-1229 fax 515-964-2370	SCOTCH RIDGE ROAD AND HIGHWAY 5 INTERSECTION SOUTH APPROXIMATELY 1,250 FEET SOUTHWEST STBG-SWAP-1105(608)-SG-91	For Geometric & Jointing Details Refer to L Sheets	For Storm Sewer Details Refer to M Sheets	For Sidewalk Details Refer to S Sheets	SCOTCH RIDGE ROAD REMOVALS	SHEET NO. D.2
--	---	--	----------------------------------	--	---	--	---	--	---	---	--

9/15/2021

N:\Projects\CAR 20615007\Design\Plans\20615007_D02.dgn

ALLEN TWP.
T-77N R-23W
SEC. 3

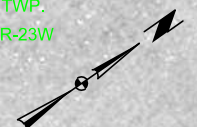

For Geometric & Jointing Details Refer to L Sheets	For Storm Sewer Details Refer to M Sheets	For Sidewalk Details Refer to S Sheets
---	--	---



9/15/2021

ENGINEER MDR	DRAWN BY MDR	CARLISLE, IOWA
CHECKED BY JS	FIELD BOOK NO. FIELDBOOK	MEC JOB #: 20615007 JULY, 2021

REVISIONS





1360 NW 121ST Street
Clive, Iowa 50325
515-964-1229
fax 515-964-2370

SCOTCH RIDGE ROAD AND HIGHWAY 5 INTERSECTION
SOUTH APPROXIMATELY 1,250 FEET SOUTHWEST
STBG-SWAP-1105(608)-SG-91

SCOTCH RIDGE ROAD
REMOVALS

SHEET NO.
D.3

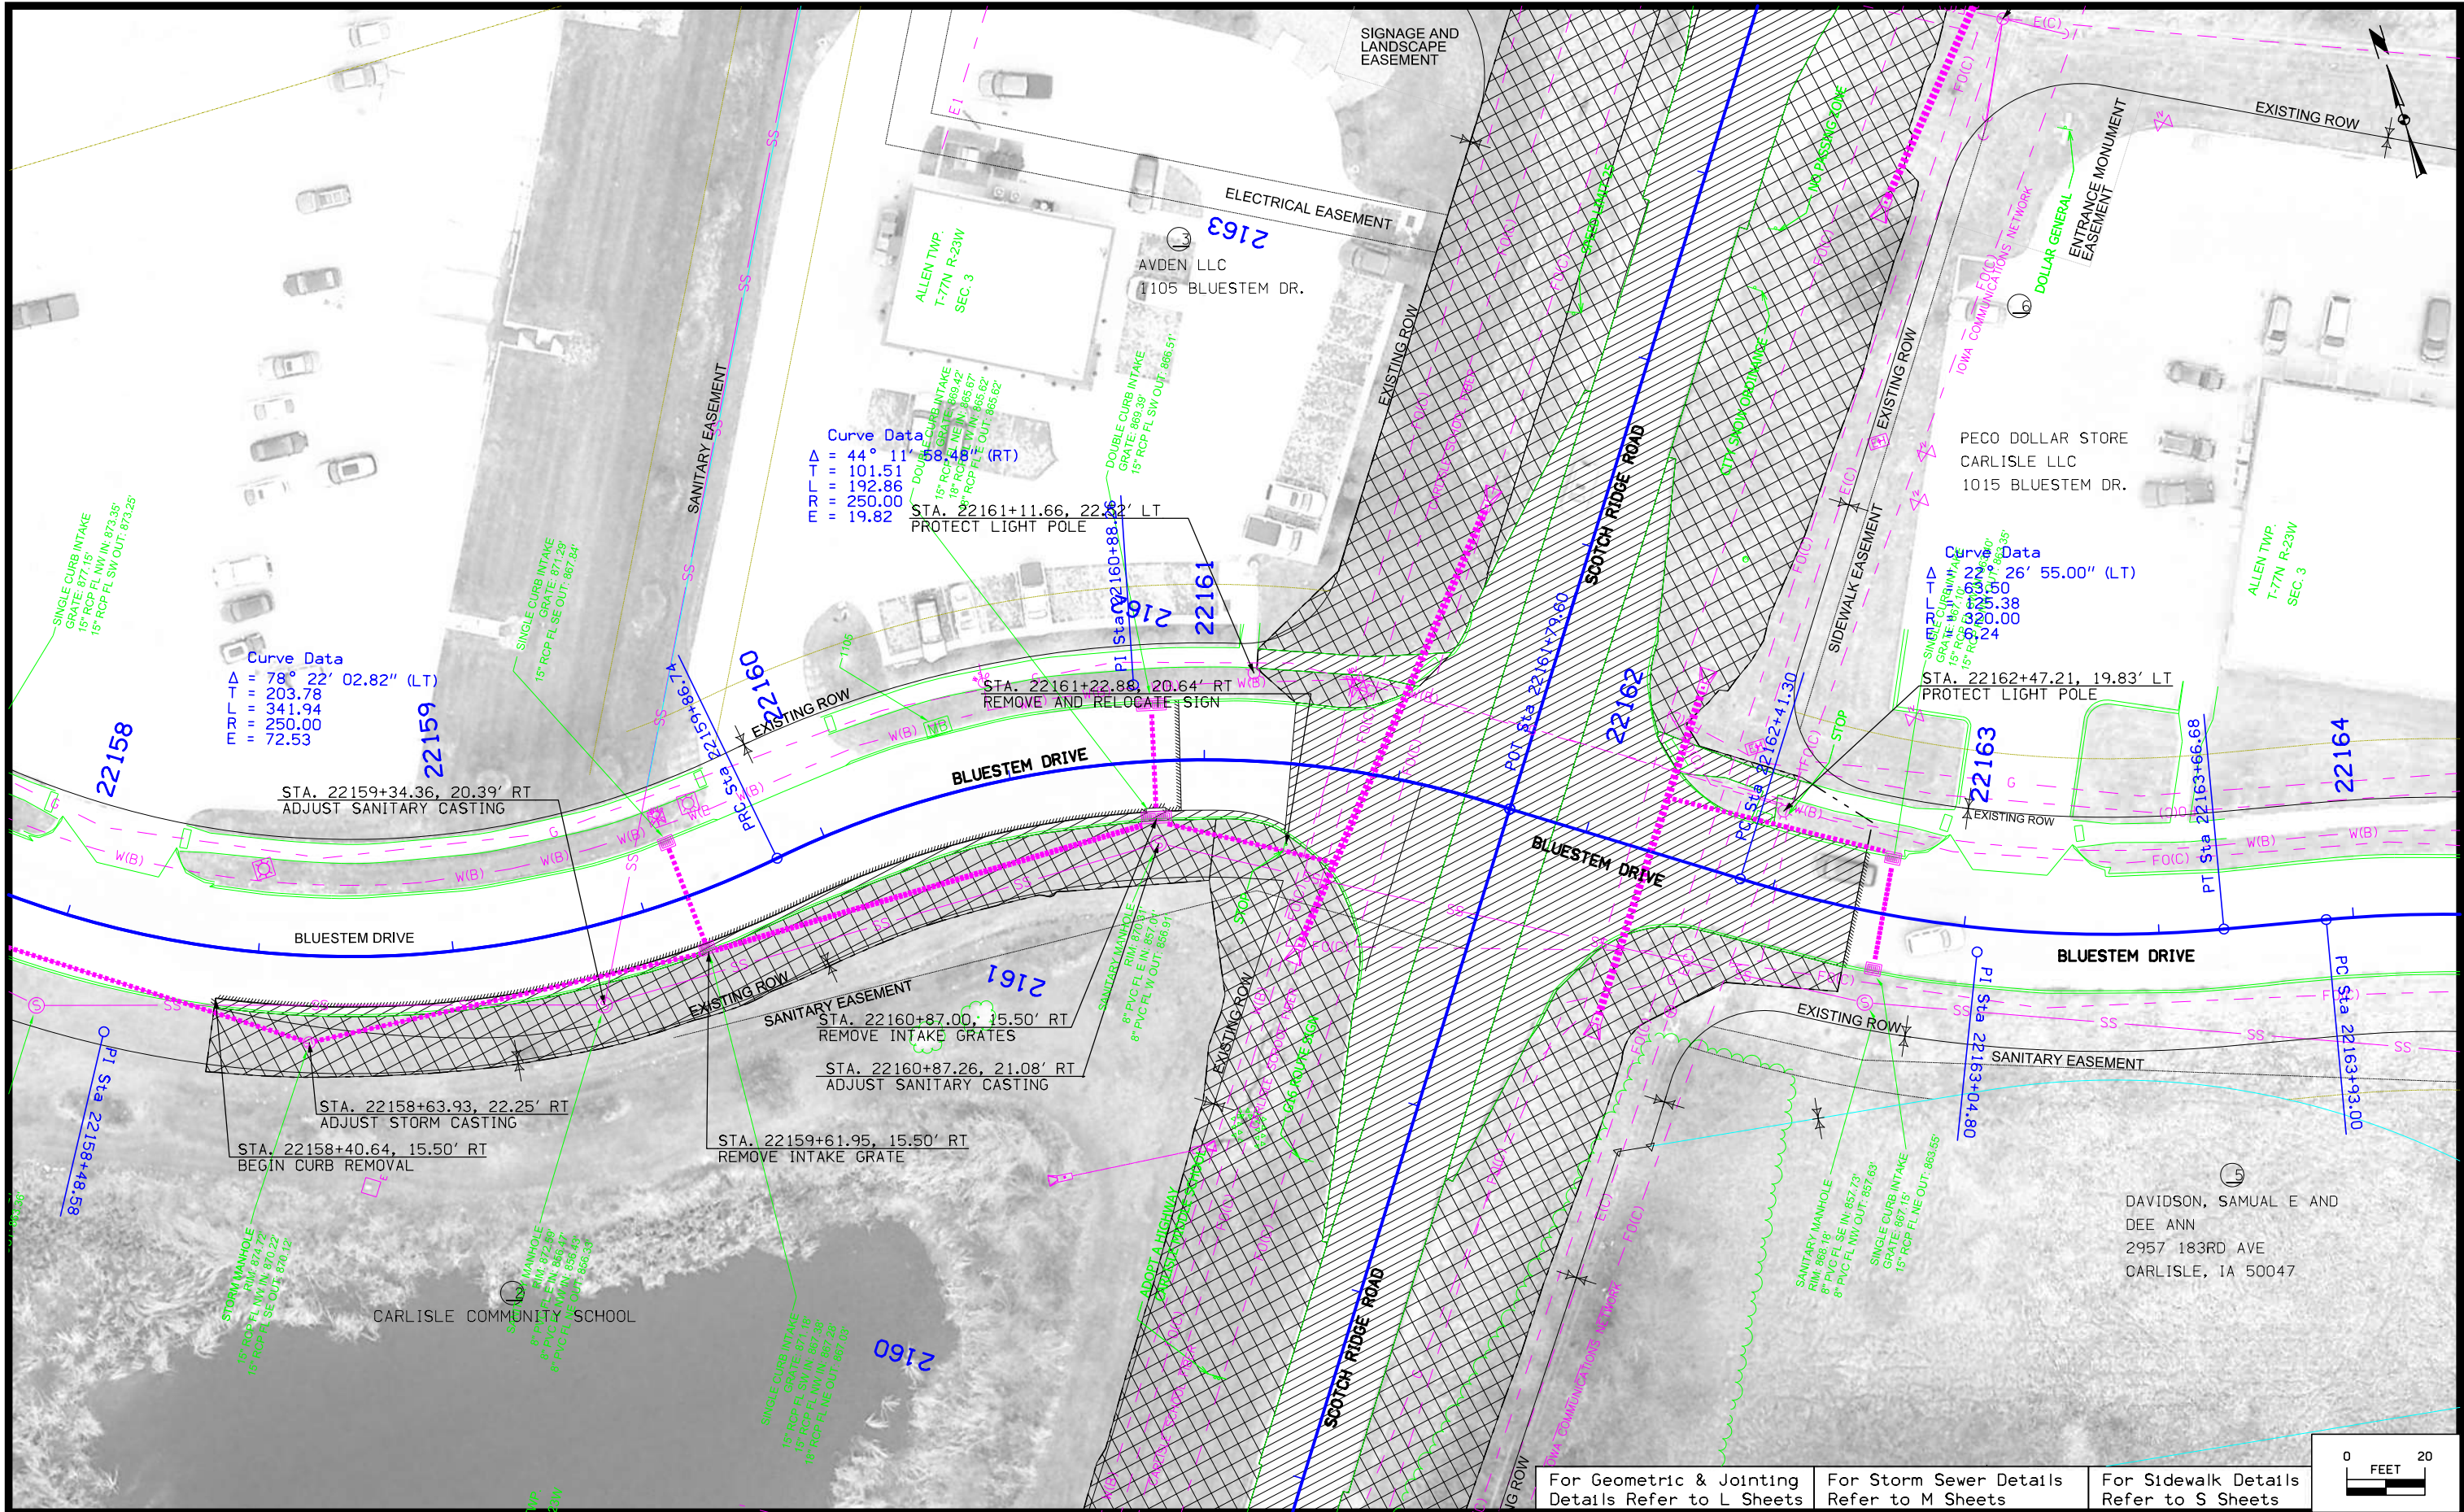


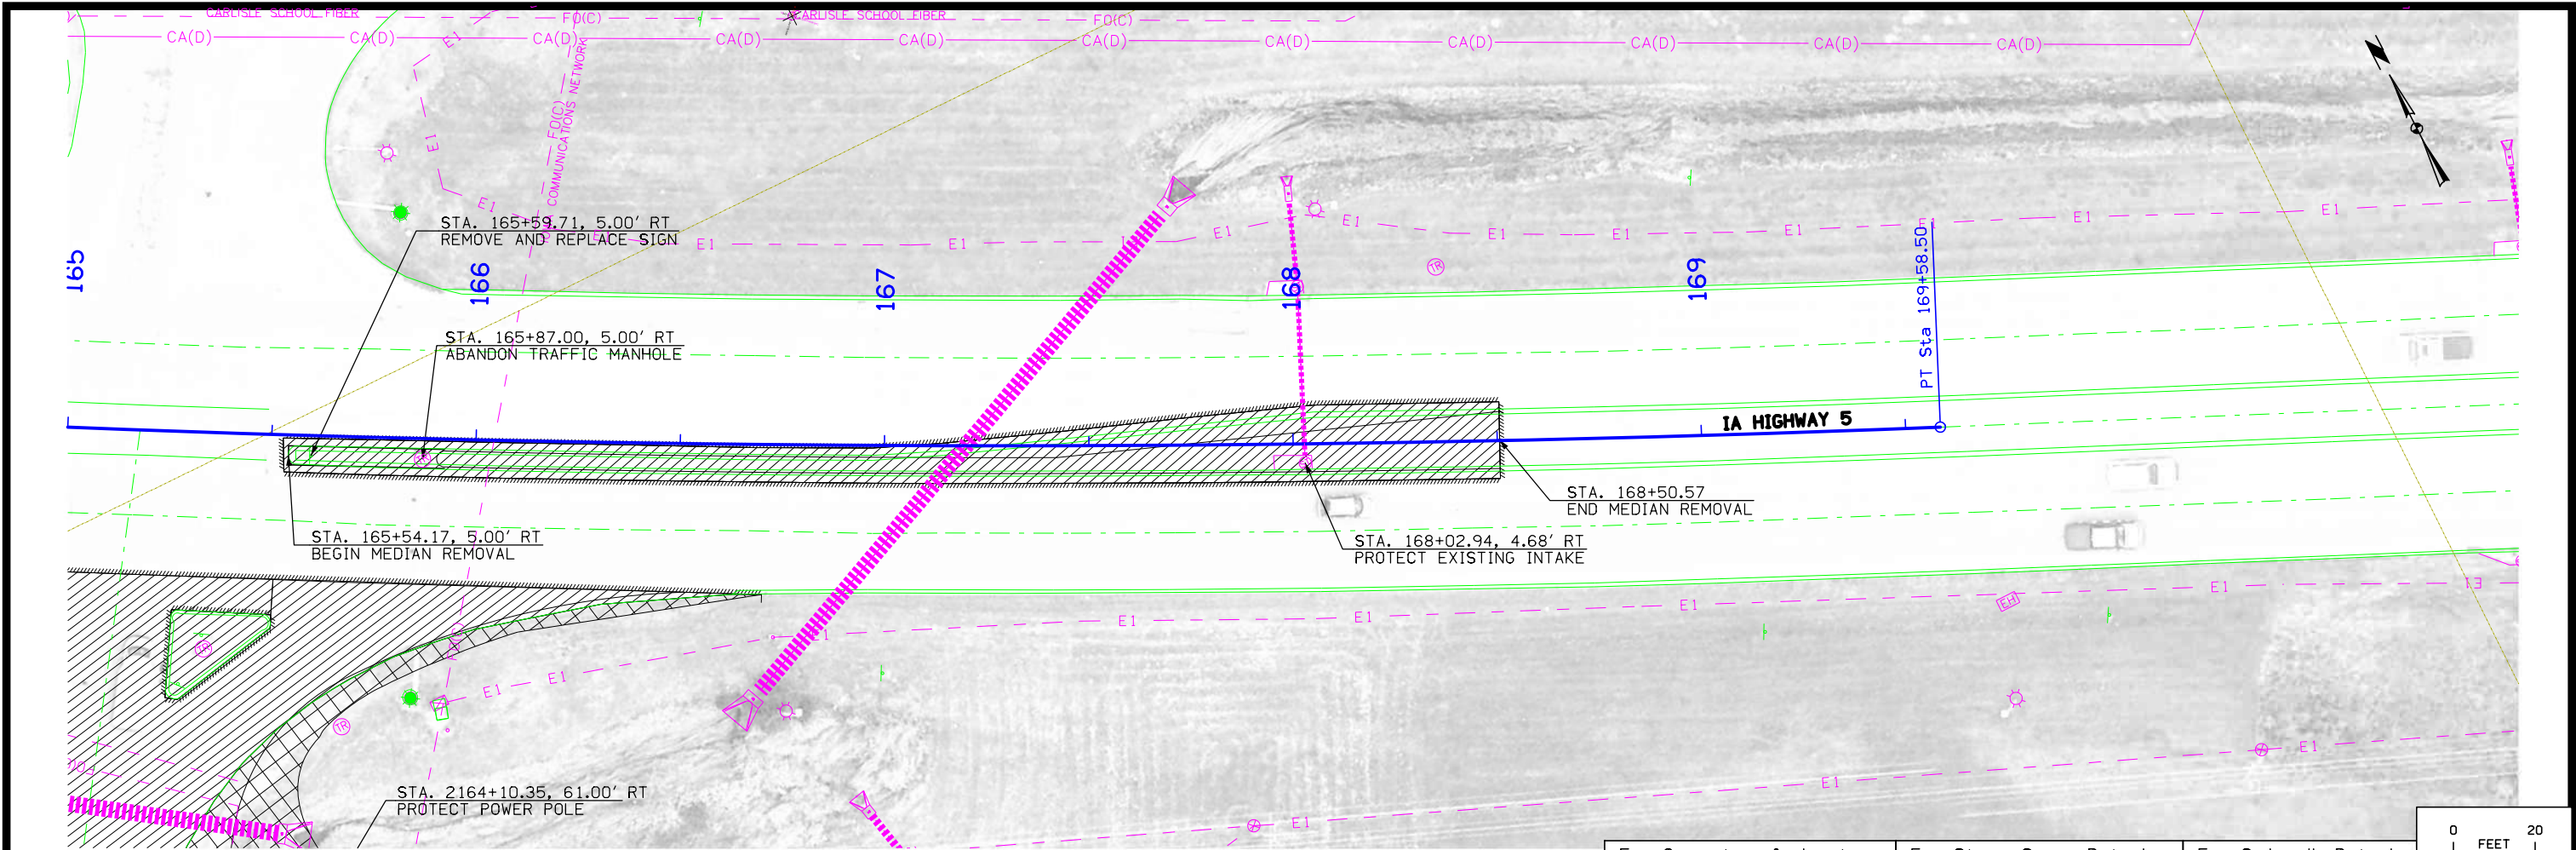

For Geometric & Jointing
Details Refer to L Sheets



For Storm Sewer Details
Refer to M Sheets



For Sidewalk Details
Refer to S Sheets


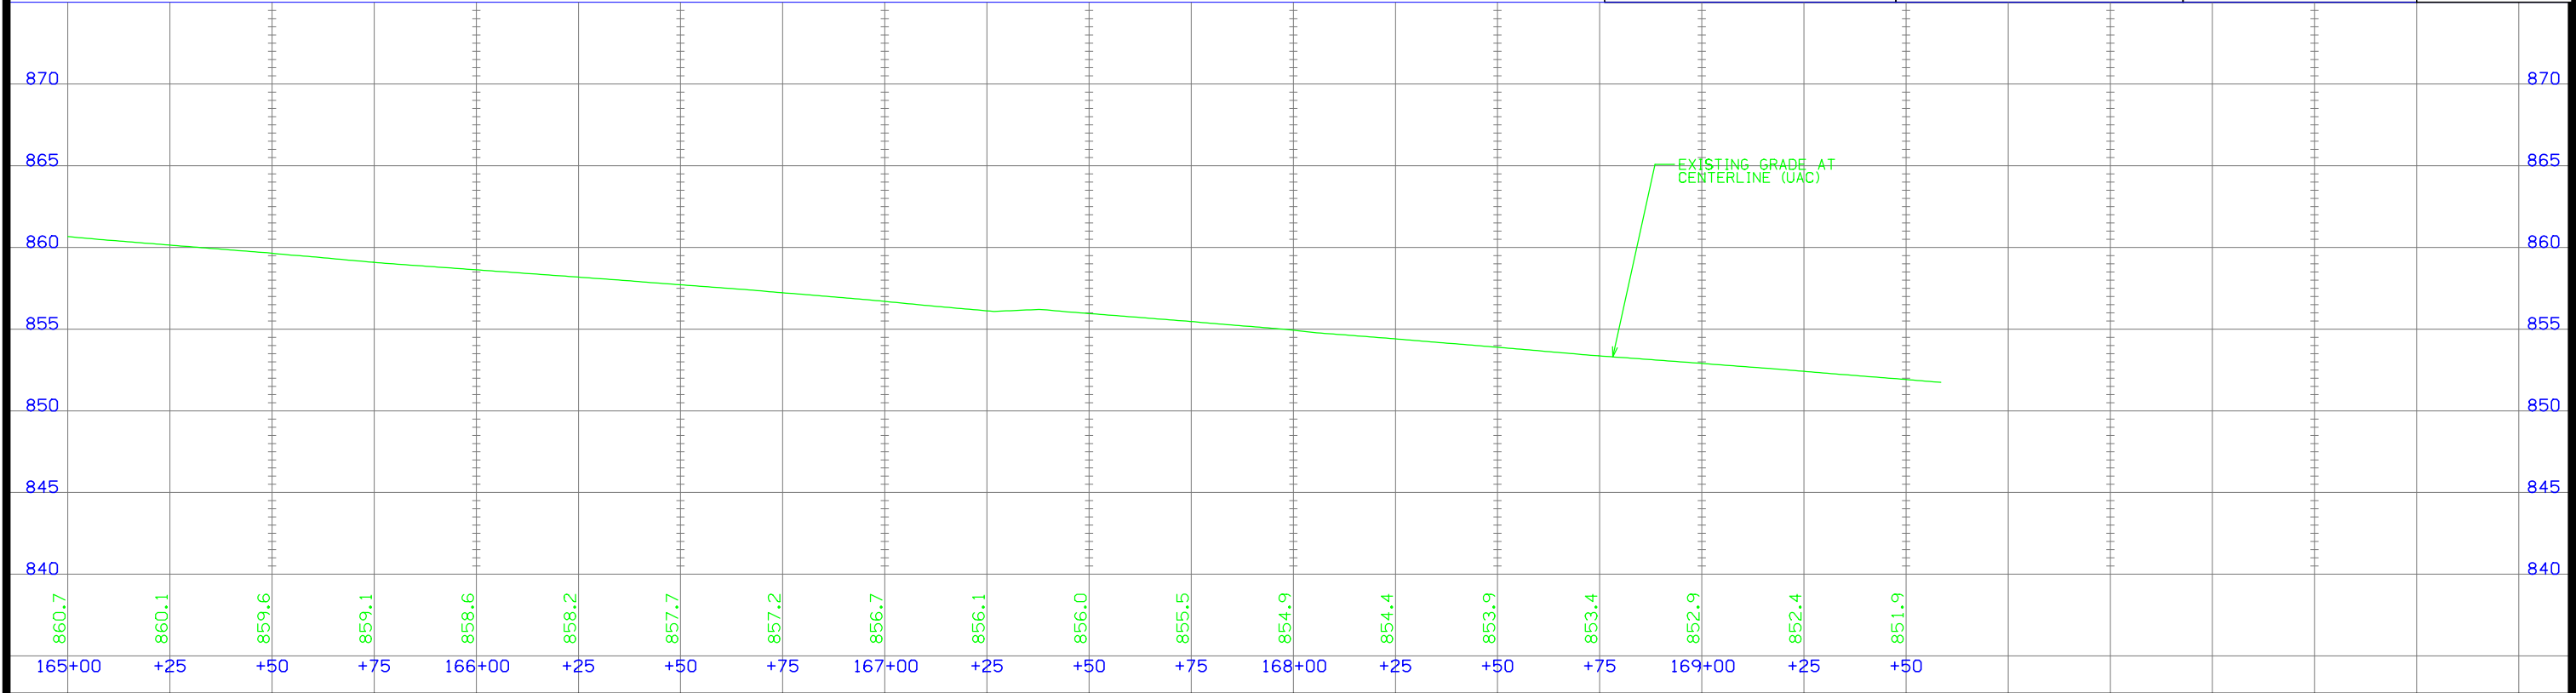



9/15/2021

ENGINEER MDR	DRAWN BY MDR	CARLISLE, IOWA MEC JOB #: 20615007 JULY, 2021	REVISIONS	 making lives better.	1360 NW 121ST Street Clive, Iowa 50325 515-964-1229 fax 515-964-2370	SCOTCH RIDGE ROAD AND HIGHWAY 5 INTERSECTION SOUTH APPROXIMATELY 1,250 FEET SOUTHWEST STBG-SWAP-1105(608)-SG-91	IA HIGHWAY 5 REMOVALS	SHEET NO. D.6
CHECKED BY JS	FIELD BOOK NO. FIELDBOOK							

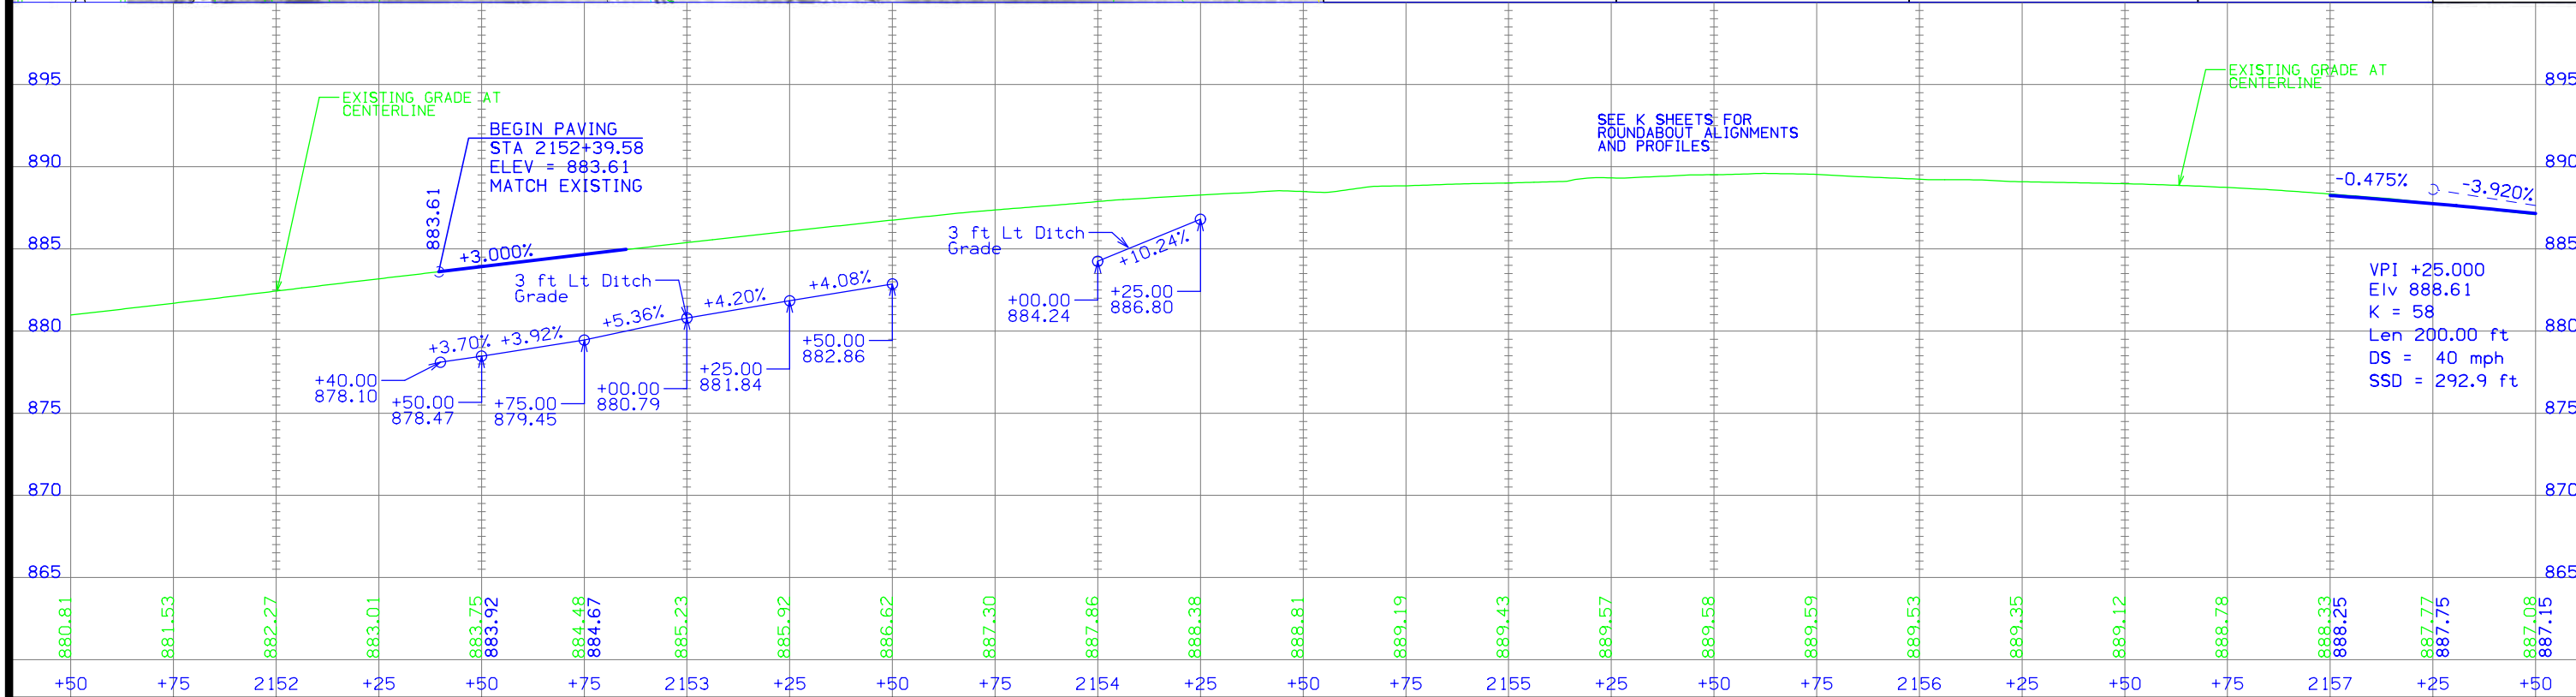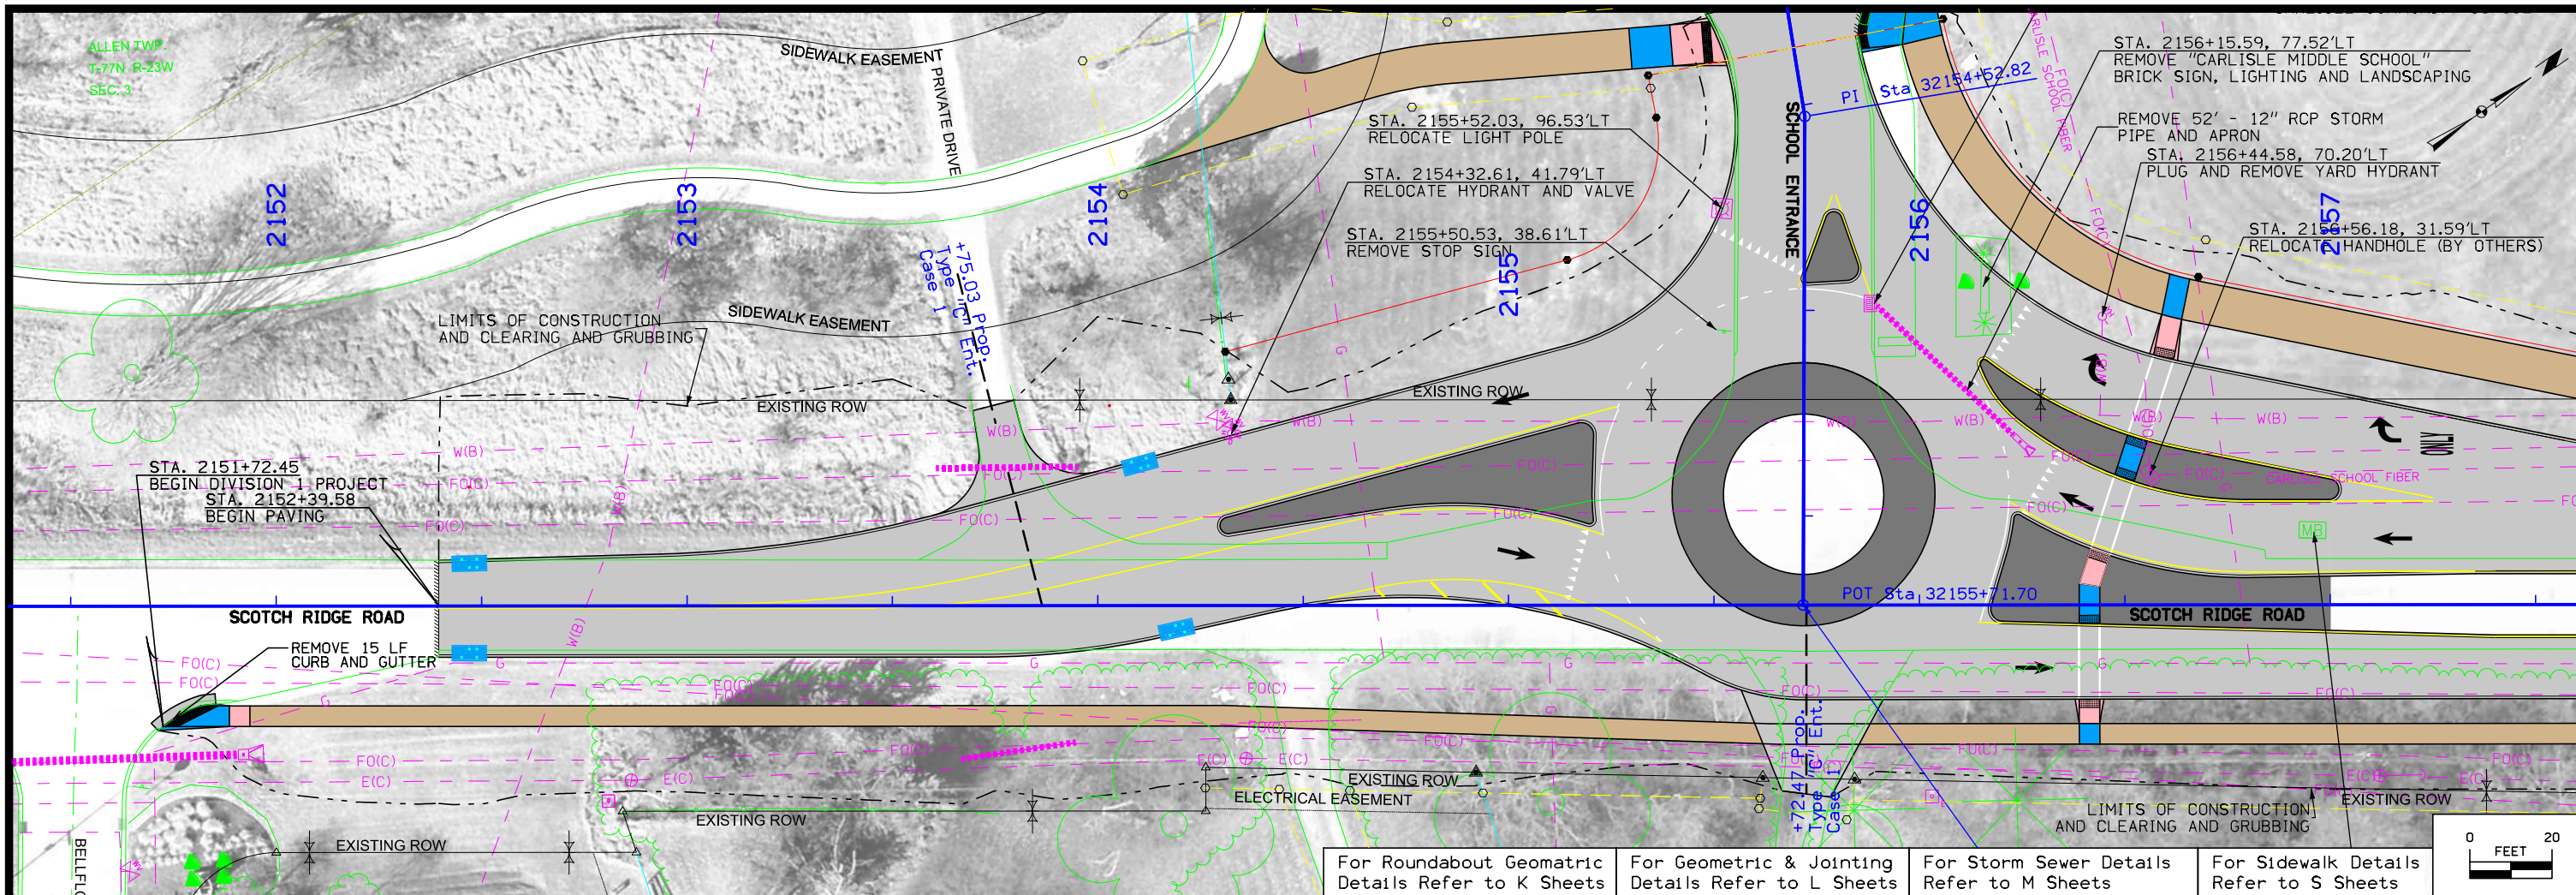

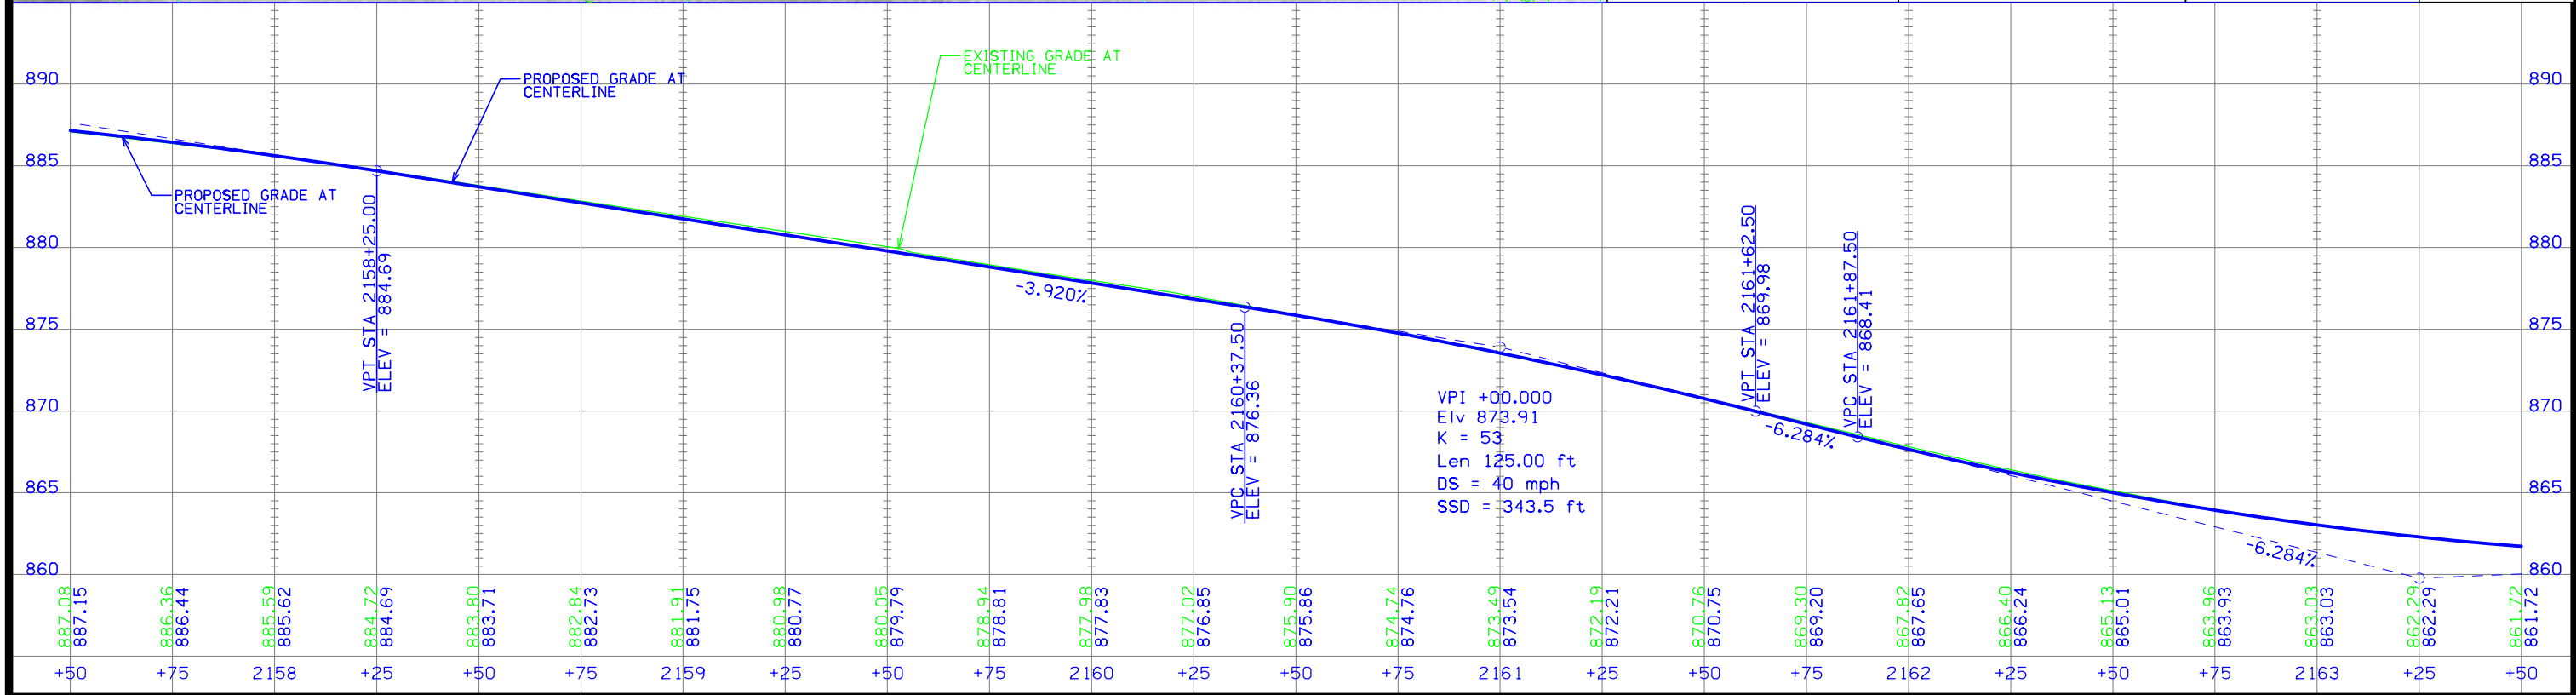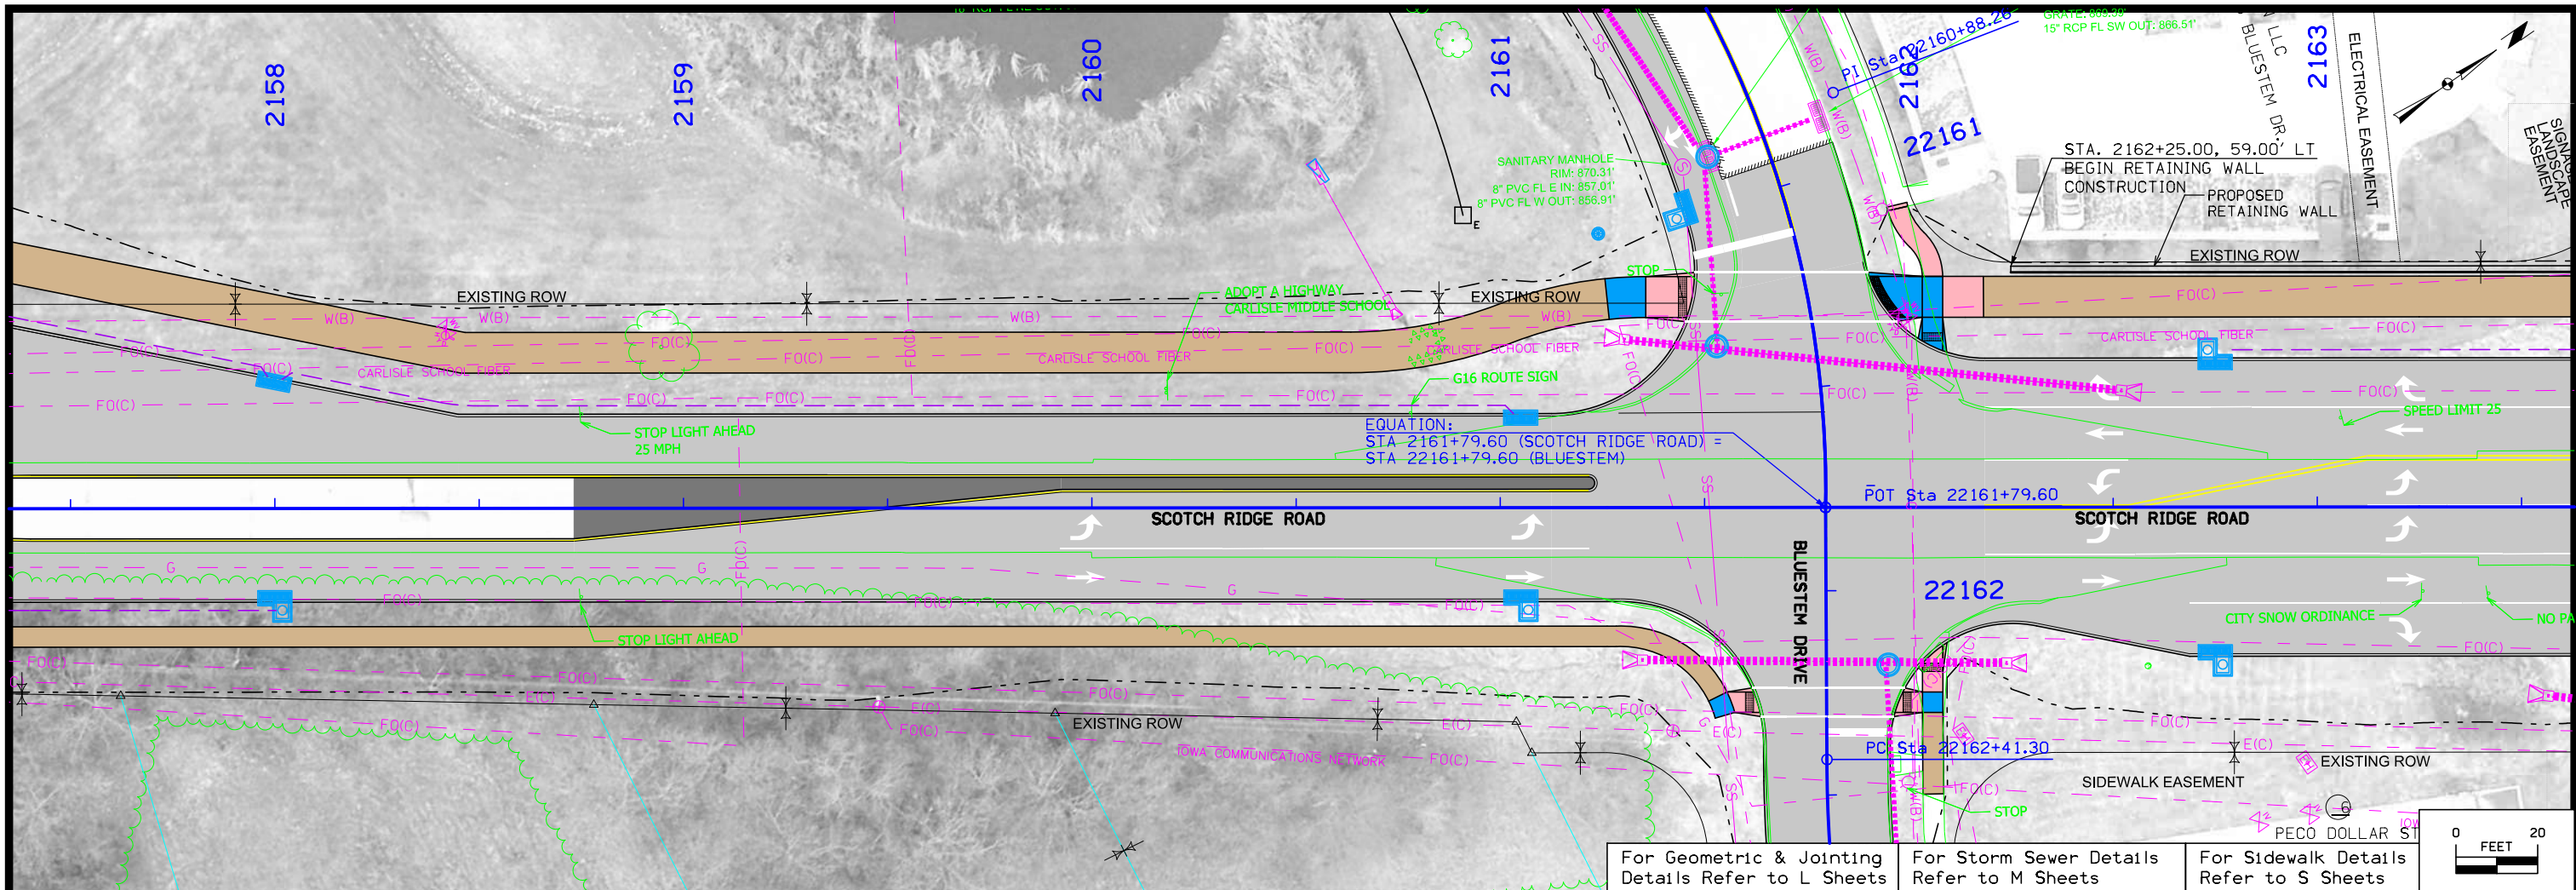

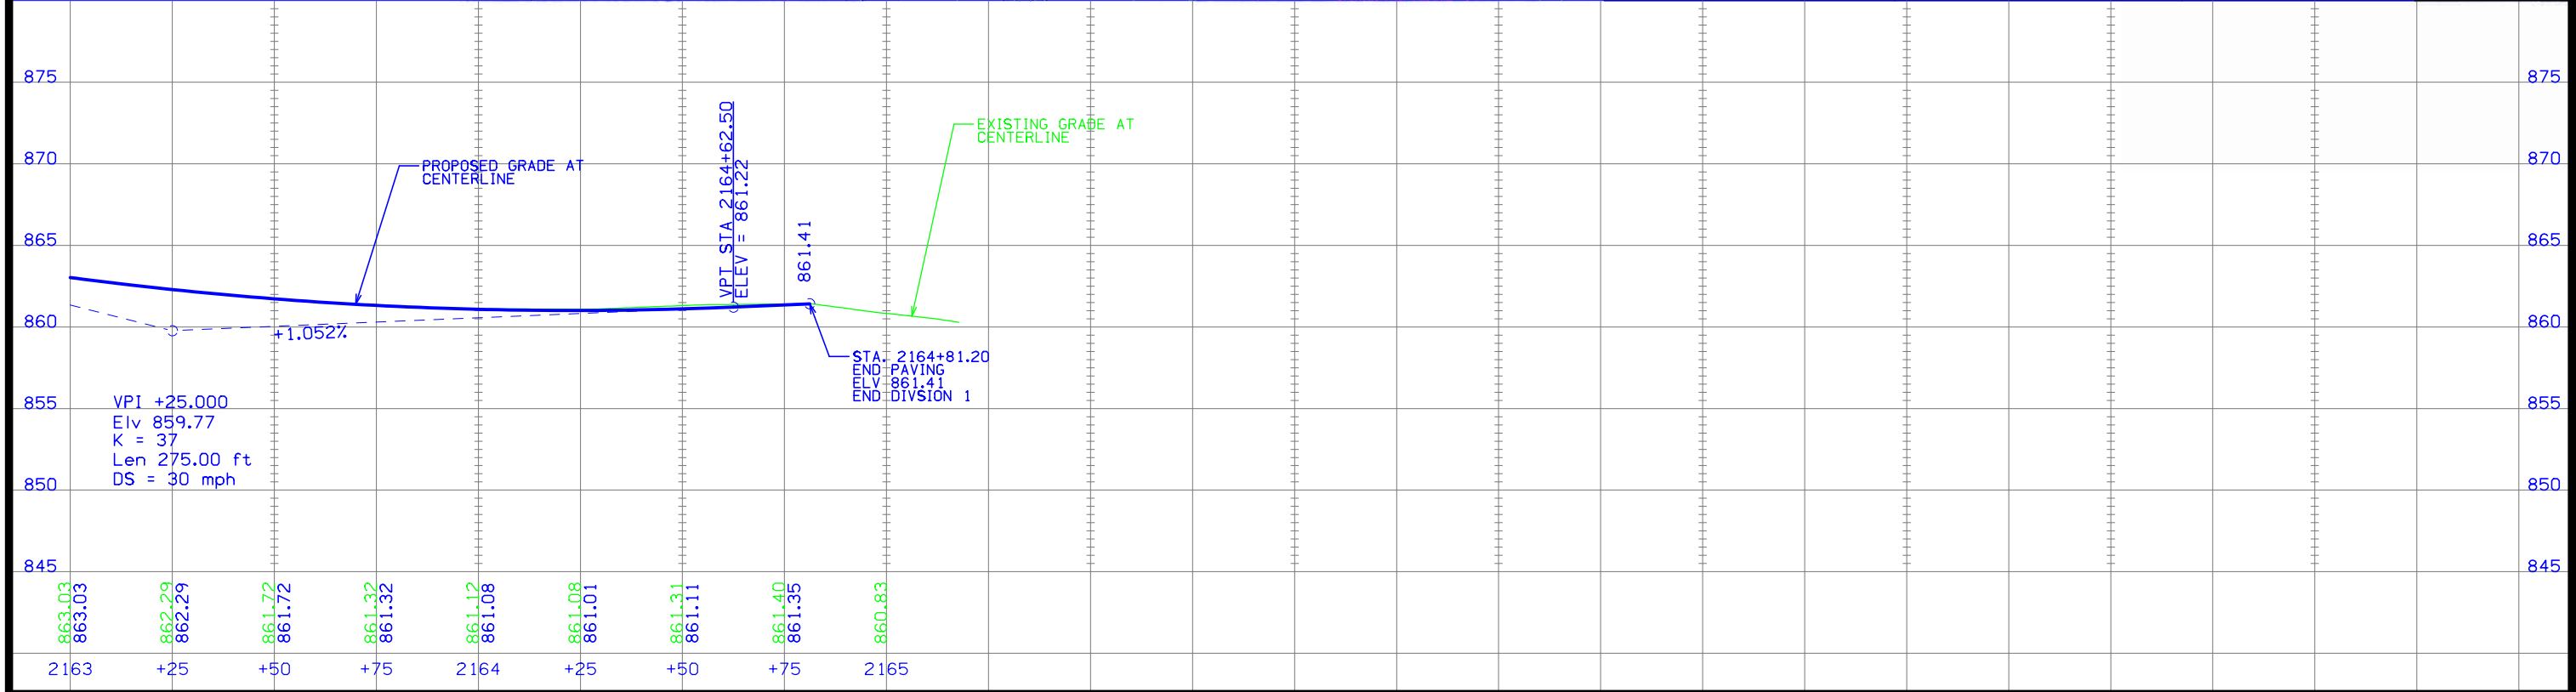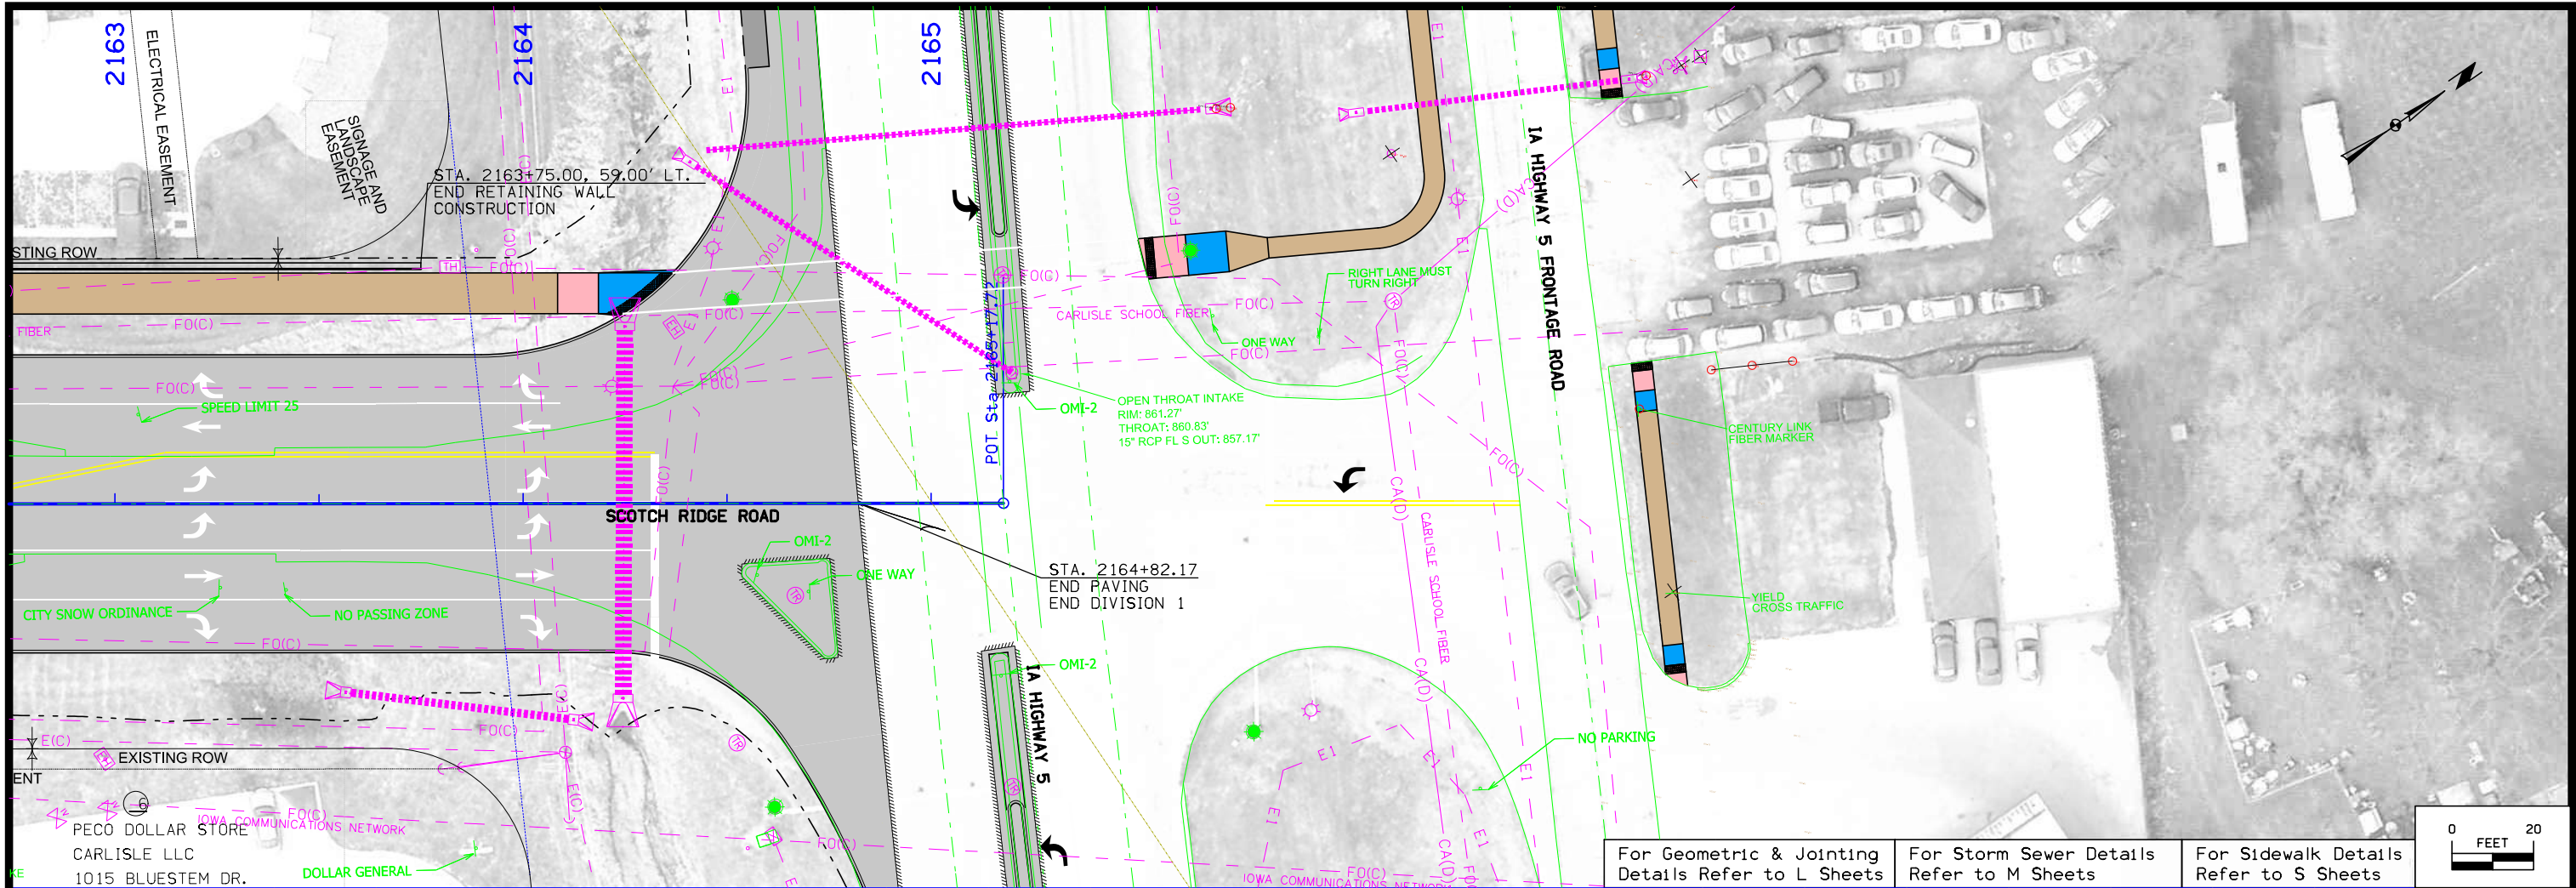


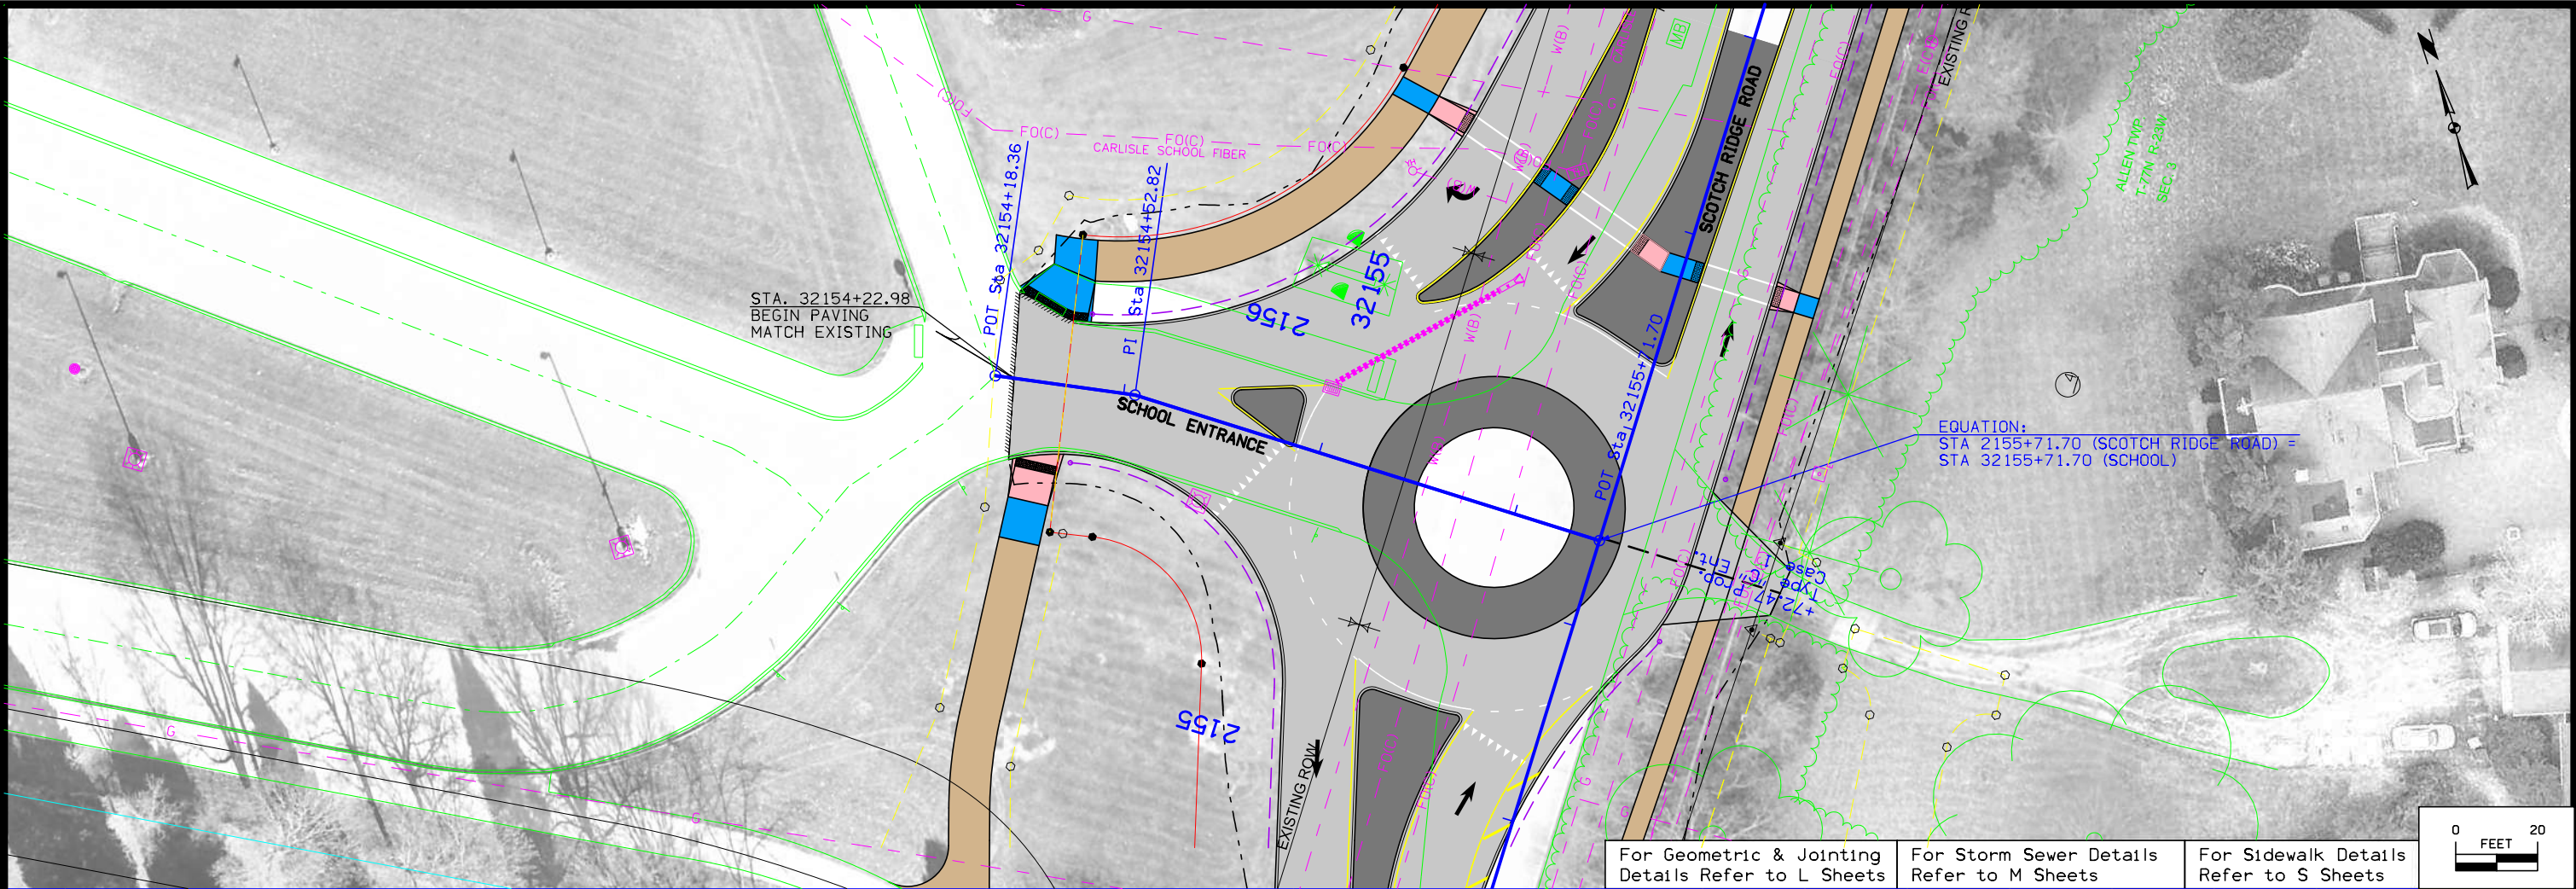

For Geometric & Jointing
Details Refer to L Sheets



For Storm Sewer Details
Refer to M Sheets

For Sidewalk Details
Refer to S Sheets

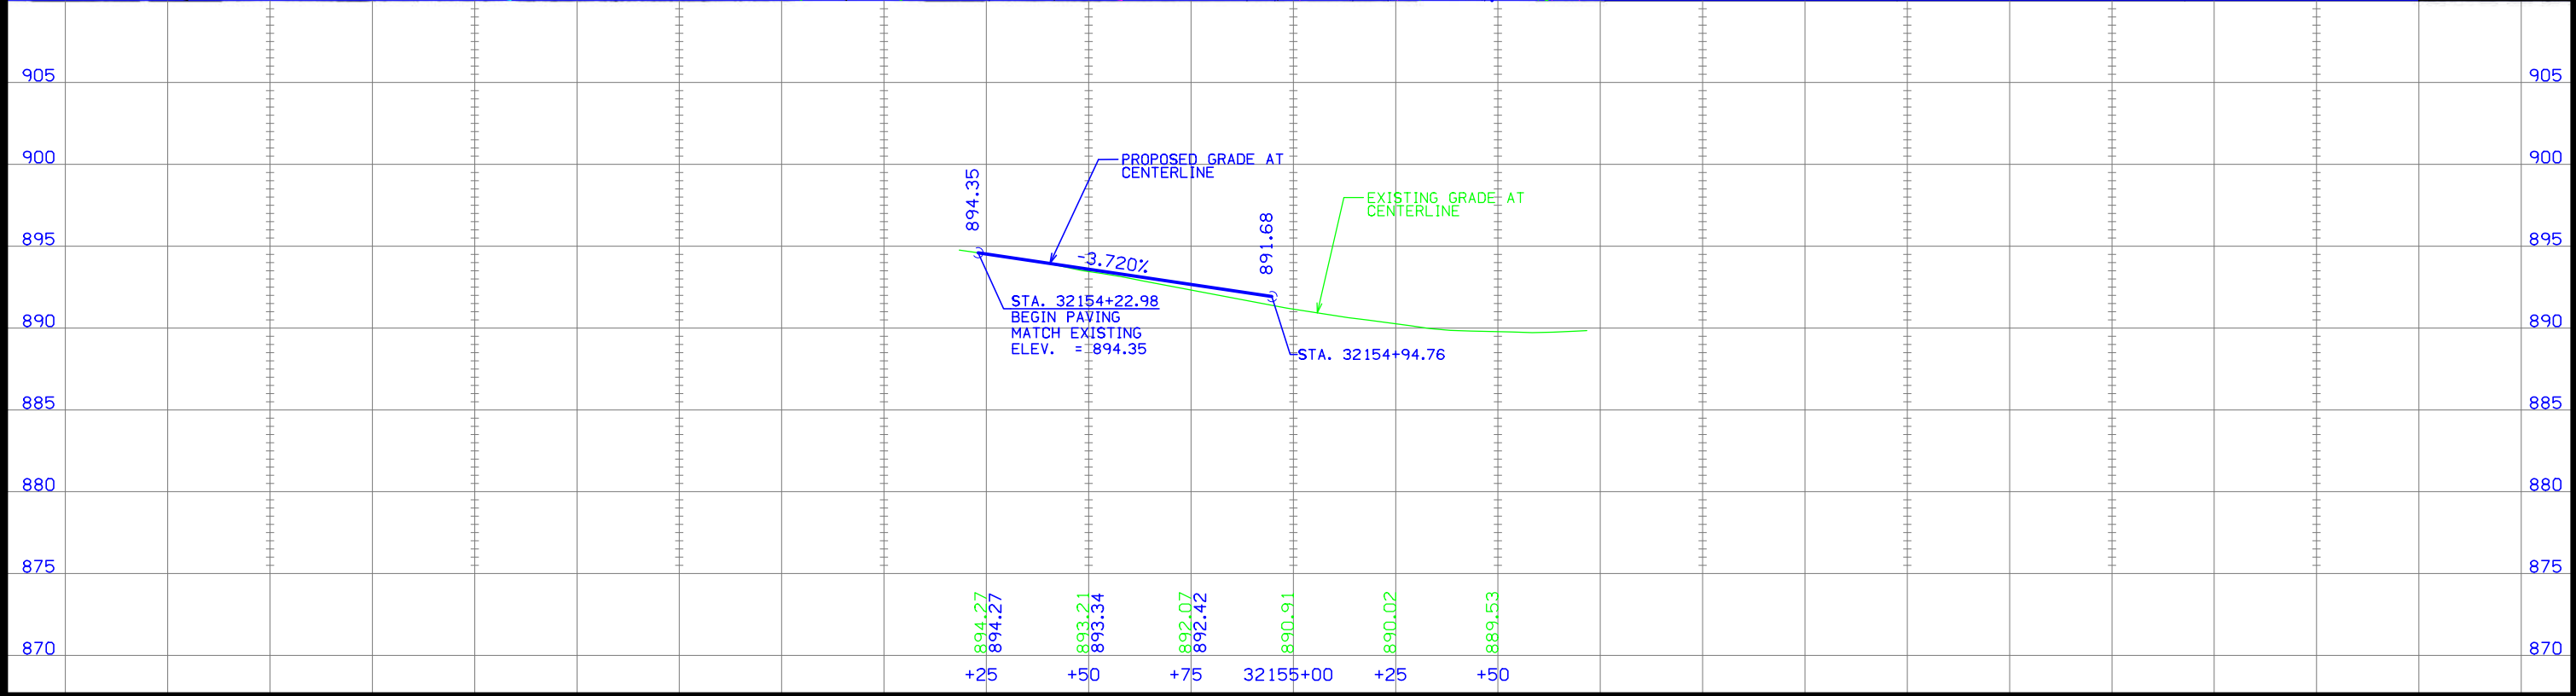

9/15/2021

ENGINEER MDR CHECKED BY JS			DRAWN BY MDR FIELD BOOK NO. FIELDBOOK			CARLISLE, IOWA MEC JOB #: 20615007 JULY, 2021			REVISIONS			 McCLURE™ making <i>lives</i> better.			1360 NW 121ST Street Clive, Iowa 50325 515-964-1229 fax 515-964-2370			SCOTCH RIDGE ROAD AND HIGHWAY 5 INTERSECTION SOUTH APPROXIMATELY 1,250 FEET SOUTHWEST STBG-SWAP-1105(608)-SG-91			SCHOOL ENTRANCE PLAN & PROFILE			SHEET NO. E.1		
--	--	--	---	--	--	--	--	--	----------------------------------	--	--	--	--	--	--	--	--	--	--	--	--	--	--	--	--	--

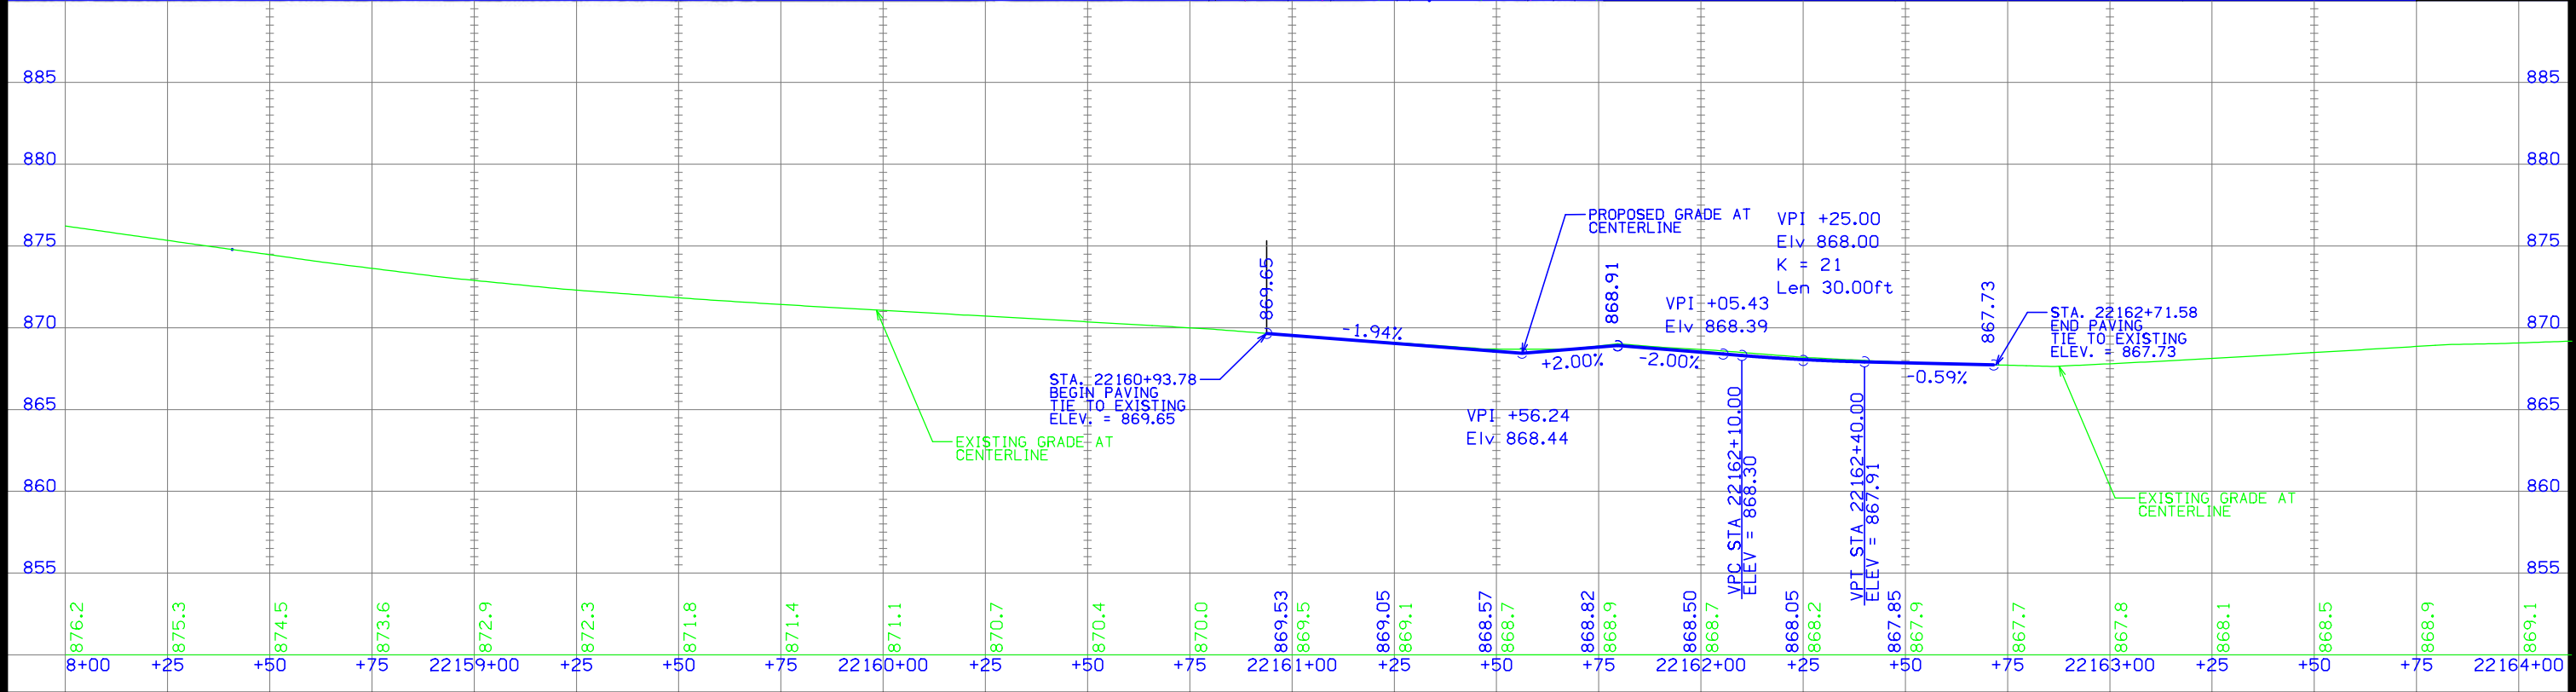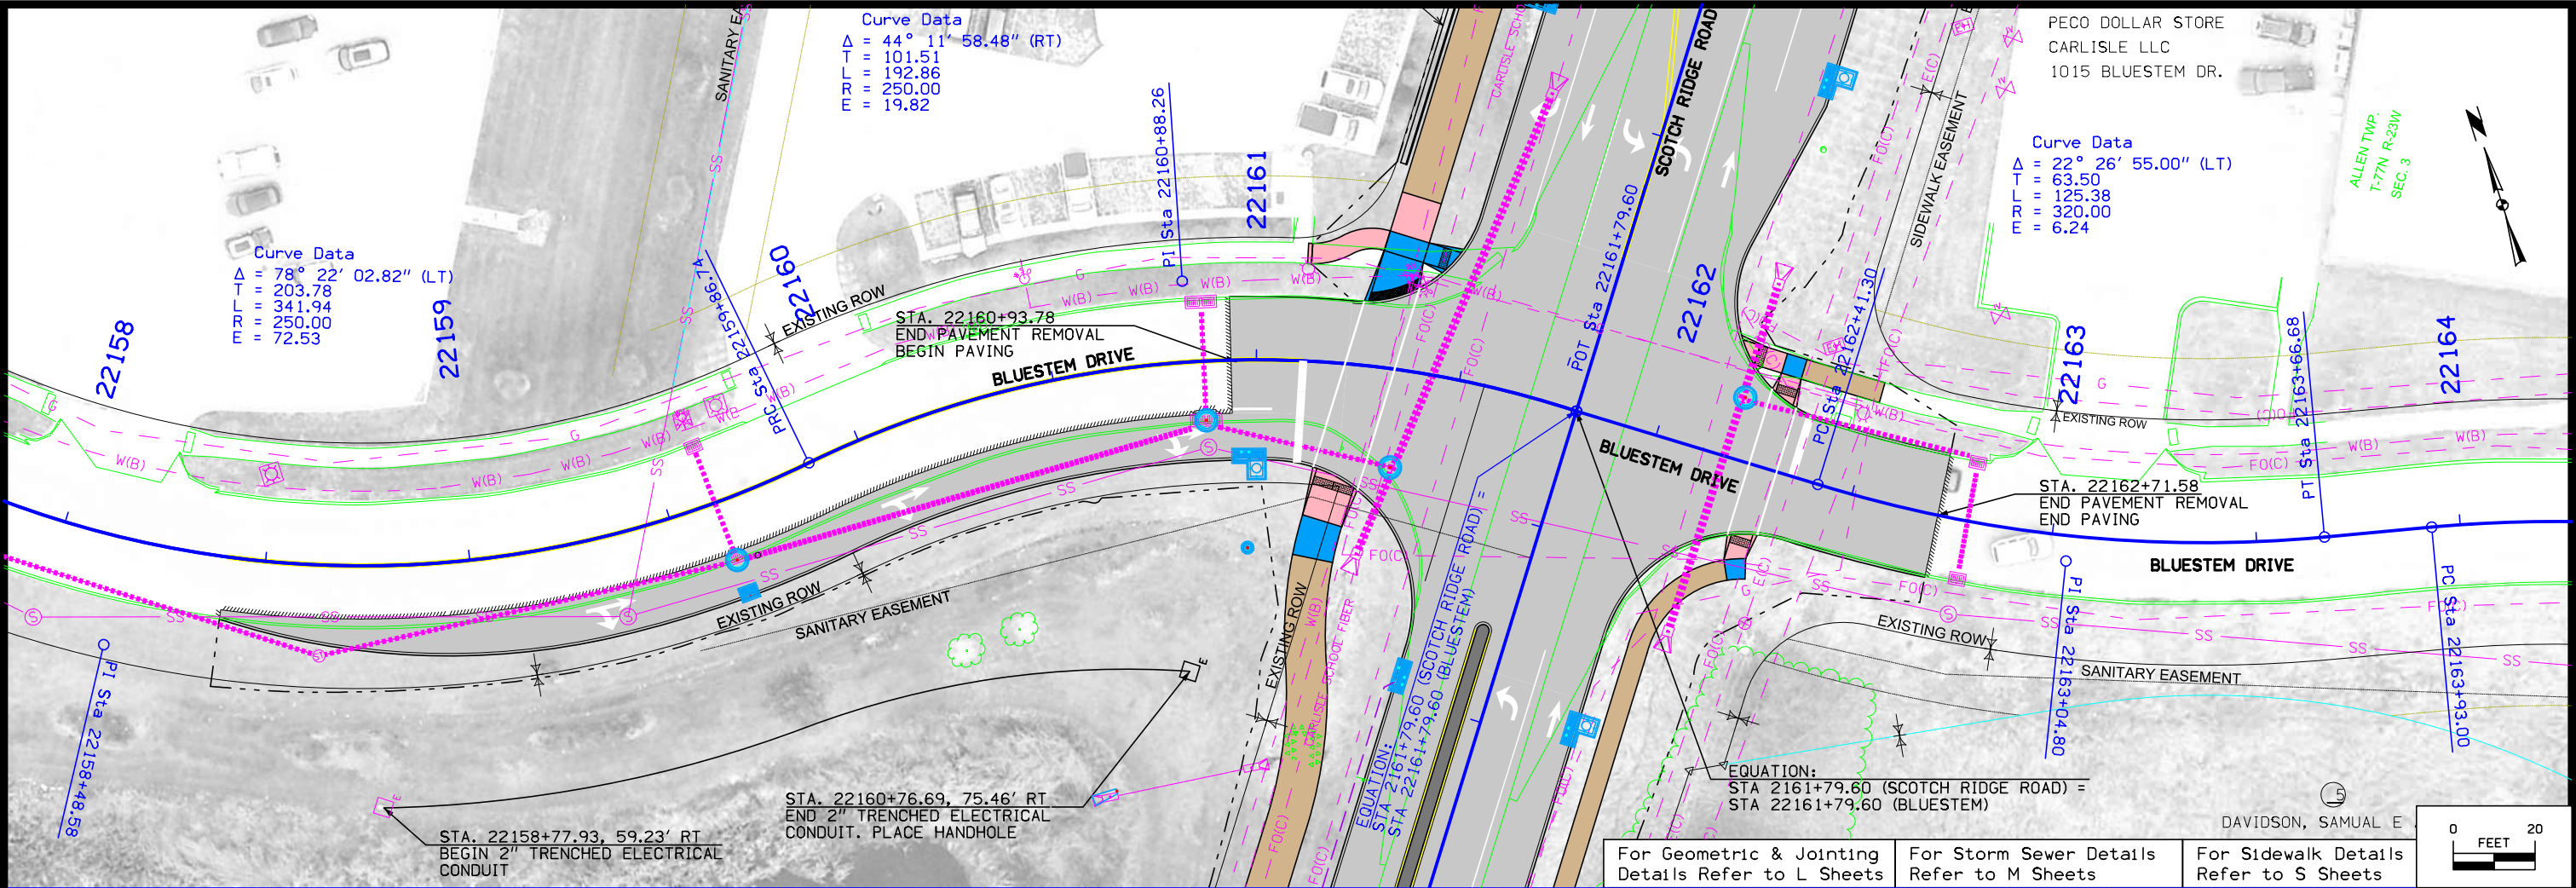

9/15/2021

ENGINEER
MDR

DRAWN BY
MDR

CARLISLE, IOWA
MEC JOB #: 20615007
JULY, 2021

REVISIONS

McCLURE

making lives better.



1360 NW 121ST Street
Clive, Iowa 50325
515-964-1229
fax 515-964-2370



SCOTCH RIDGE ROAD AND HIGHWAY 5 INTERSECTION
SOUTH APPROXIMATELY 1,250 FEET SOUTHWEST
STBG-SWAP-1105(608)-SG-91

BLUESTEM DRIVE
PLAN & PROFILE

SHEET NO.
E.2


N:\Projects\CAR 20615007\Design\Plans\20615007_E02.dgn

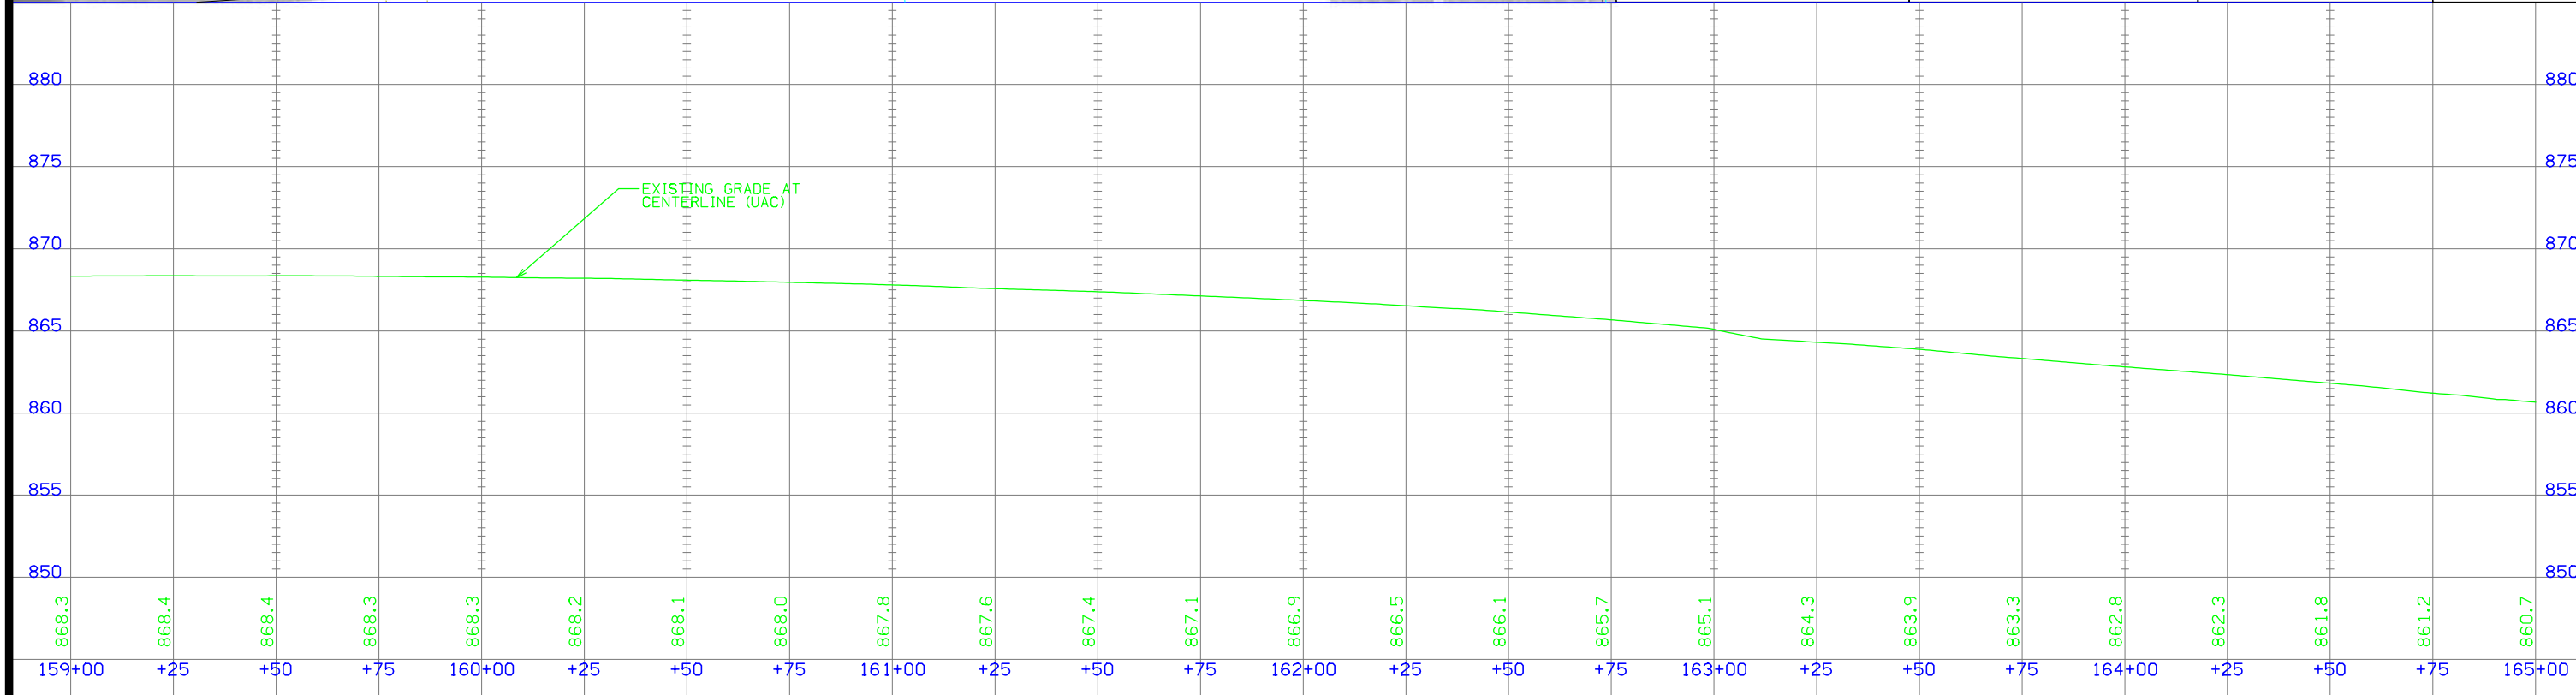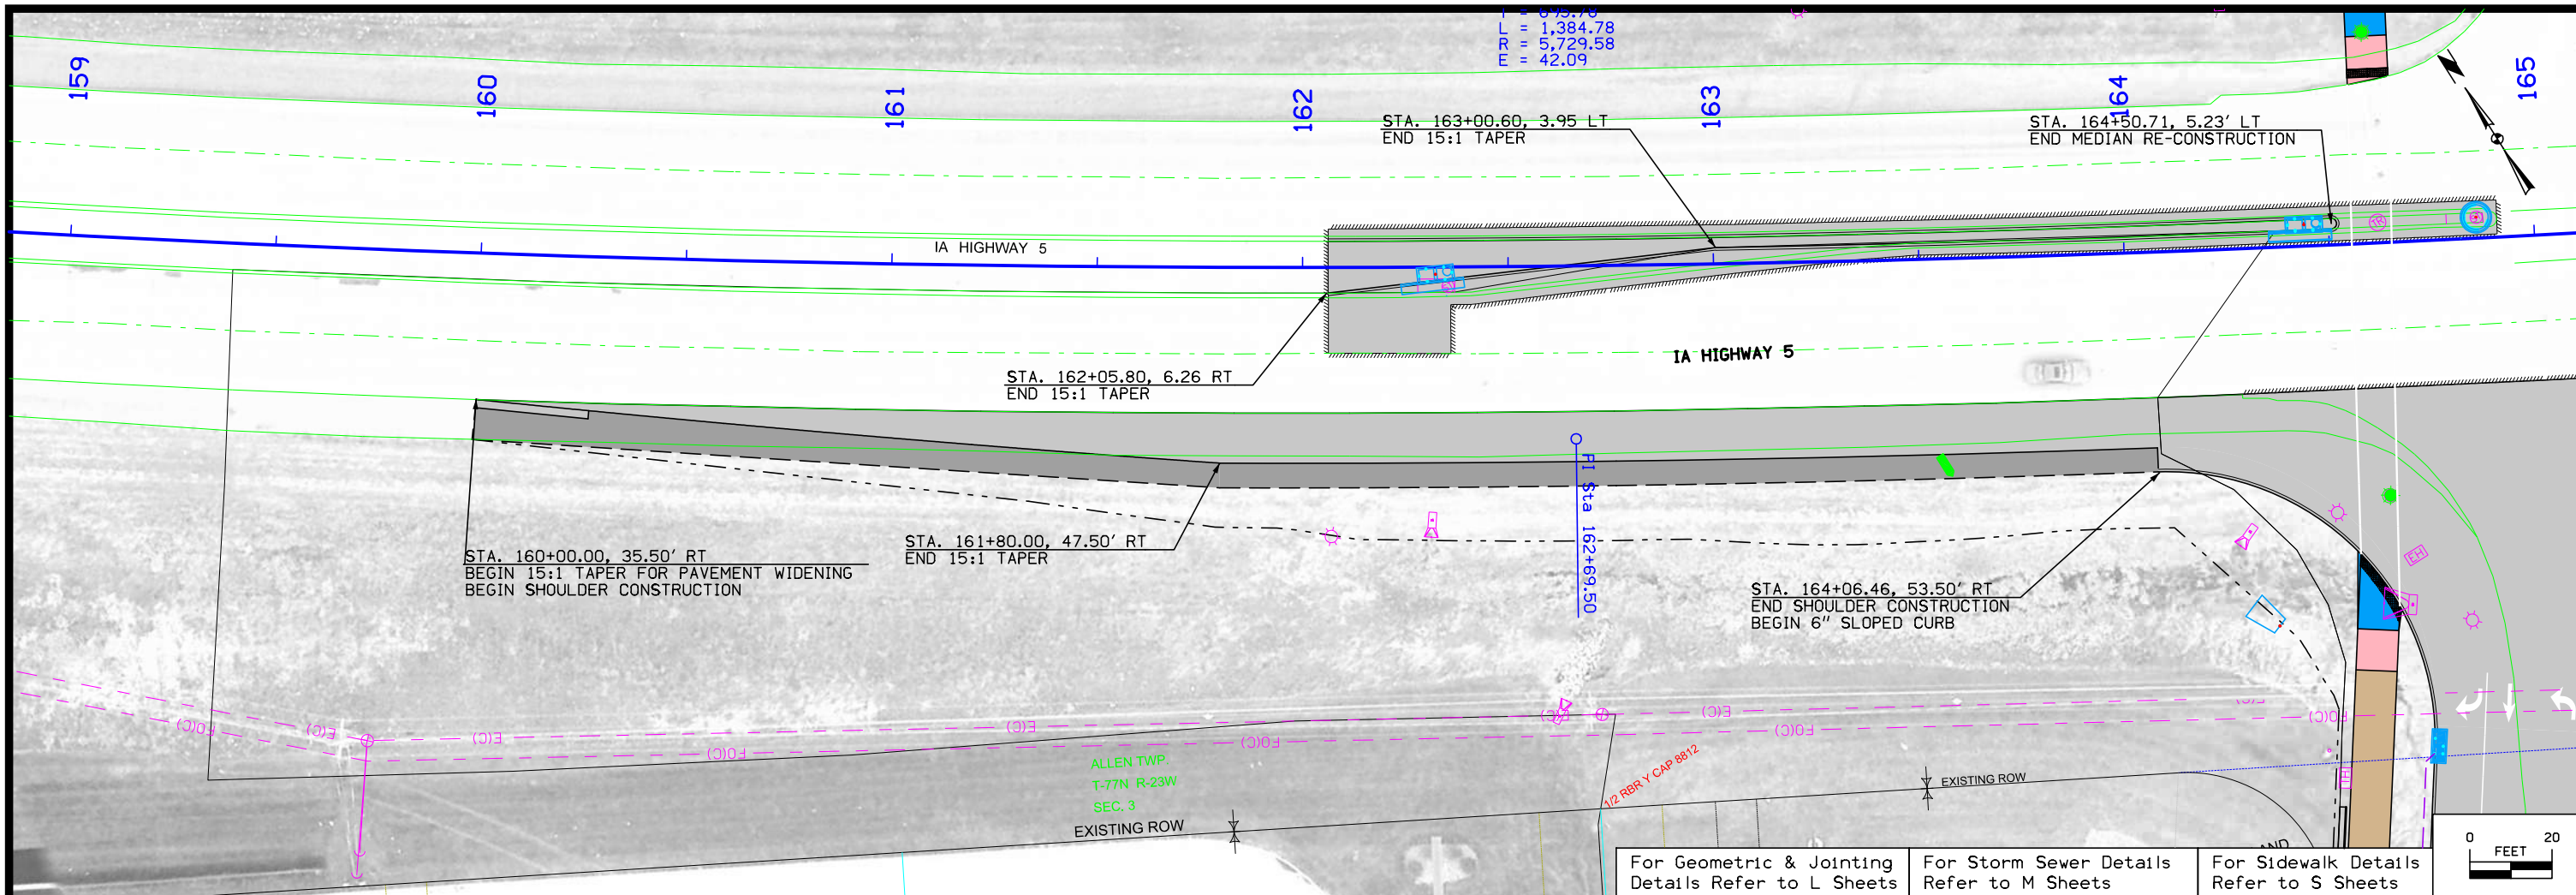

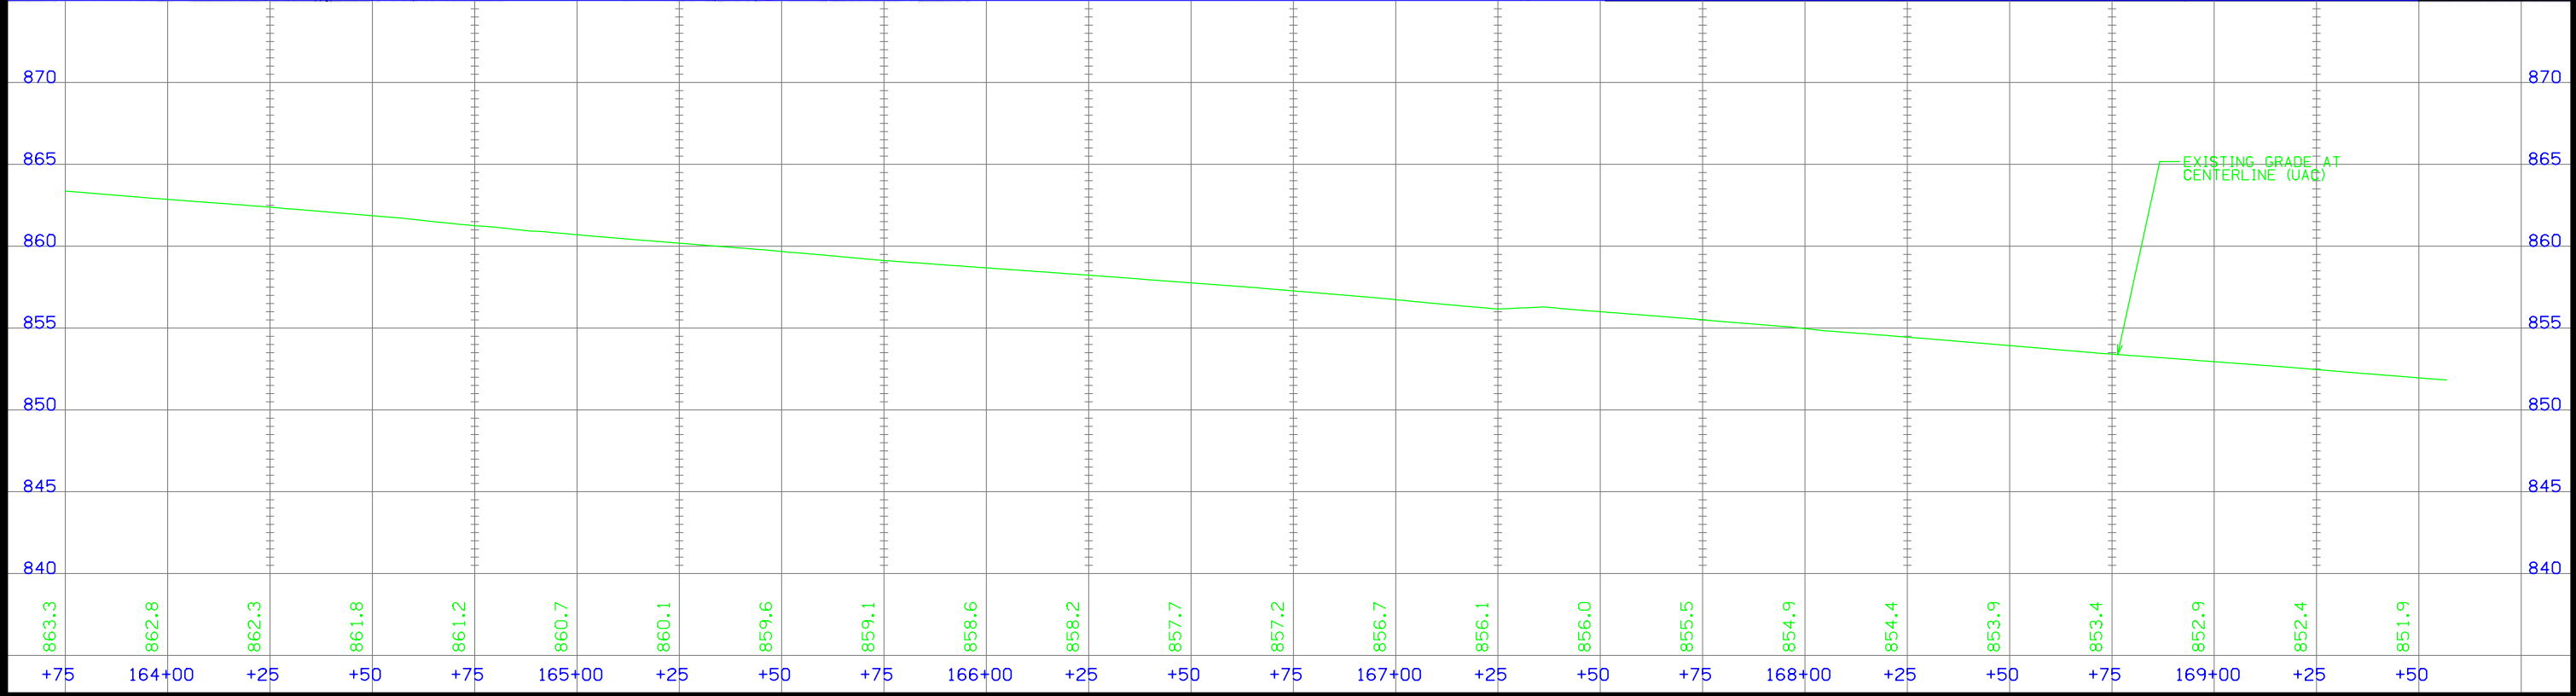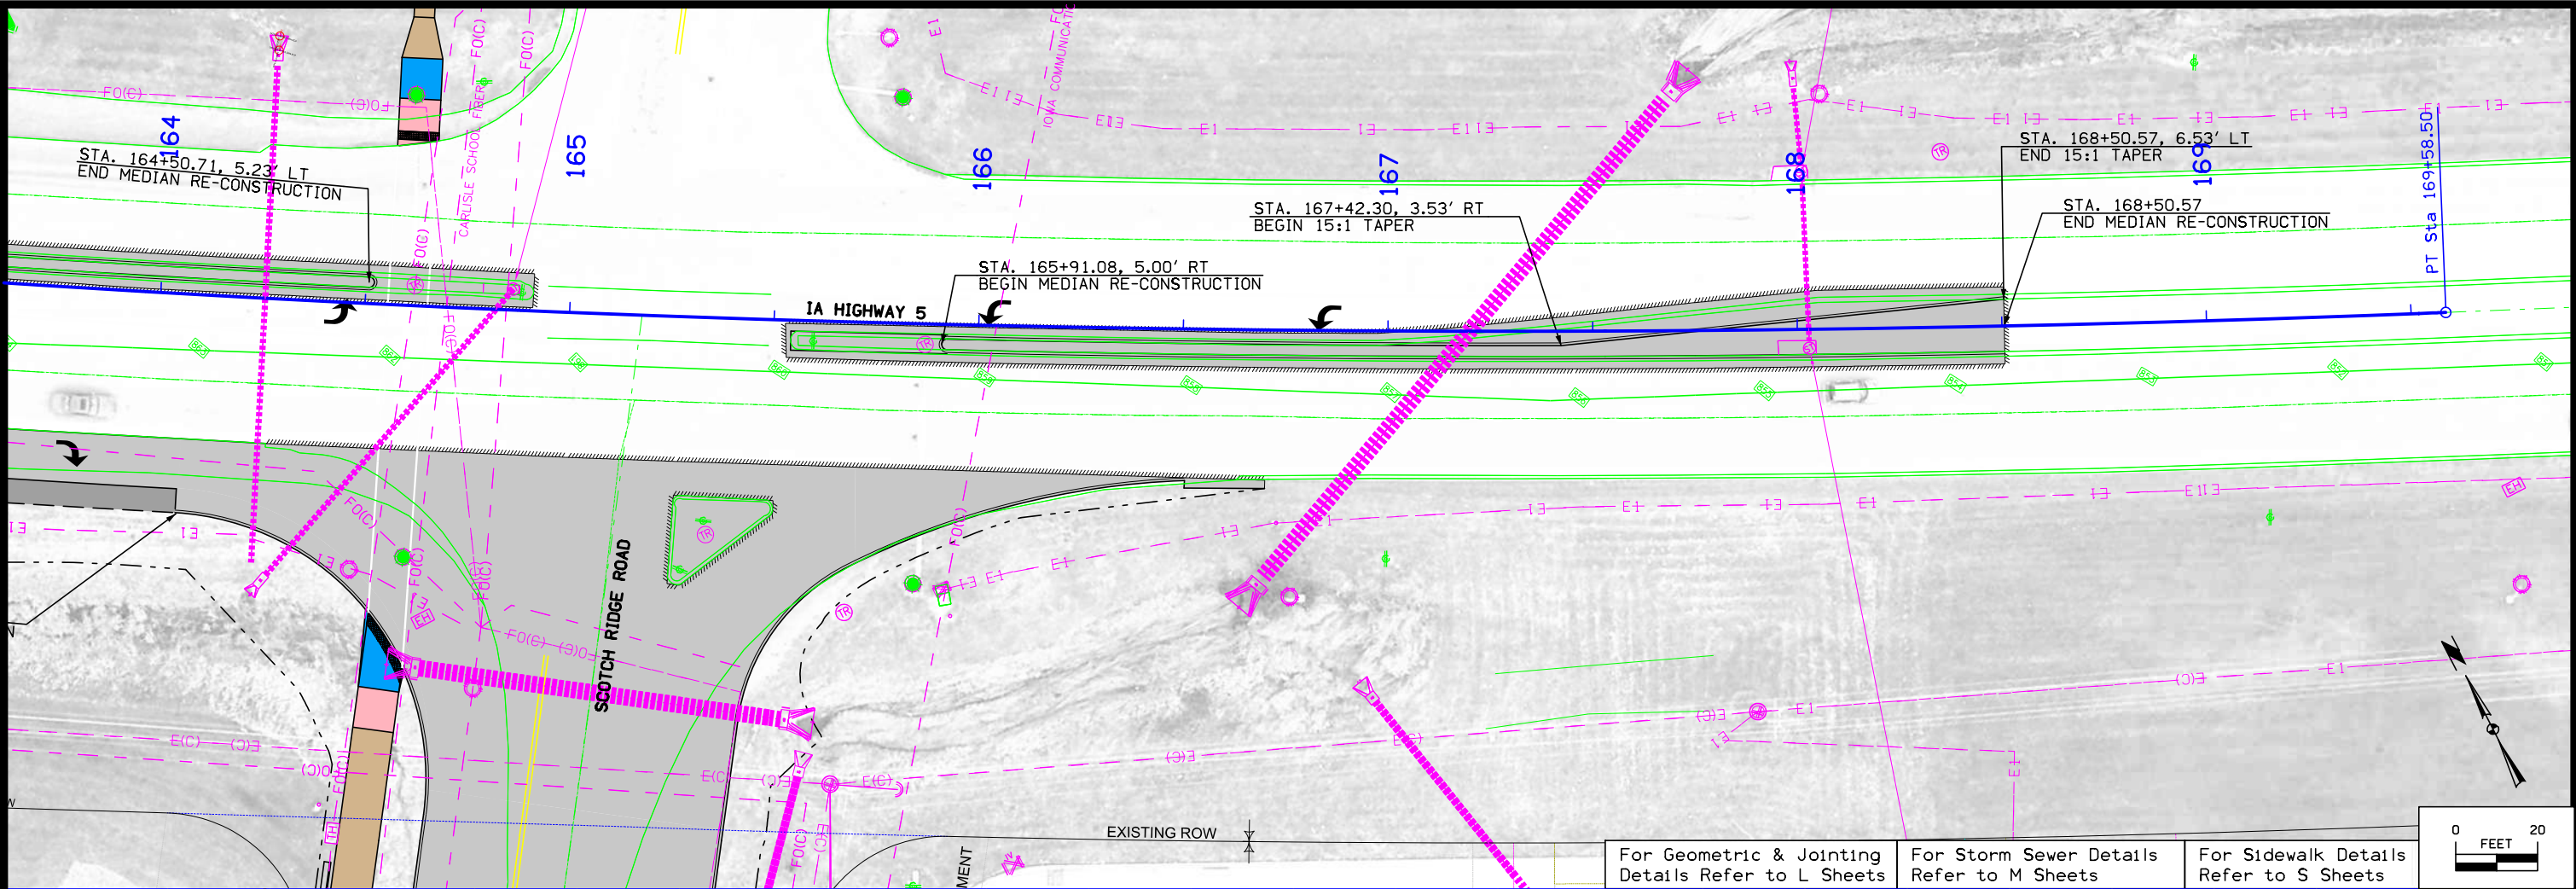

ENGINEER MDR CHECKED BY JS	DRAWN BY MDR FIELD BOOK NO. FIELDBOOK	CARLISLE, IOWA MEC JOB #: 20615007 JULY, 2021	REVISIONS	 McCLURETM making lives better.	1360 NW 121ST Street Clive, Iowa 50325 515-964-1229 fax 515-964-2370	SCOTCH RIDGE ROAD AND HIGHWAY 5 INTERSECTION SOUTH APPROXIMATELY 1,250 FEET SOUTHWEST STBG-SWAP-1105(608)-SG-91	IA HIGHWAY 5 PLAN & PROFILE	SHEET NO. E.4
--	---	--	----------------------	--	--	--	---	--

9/15/2021

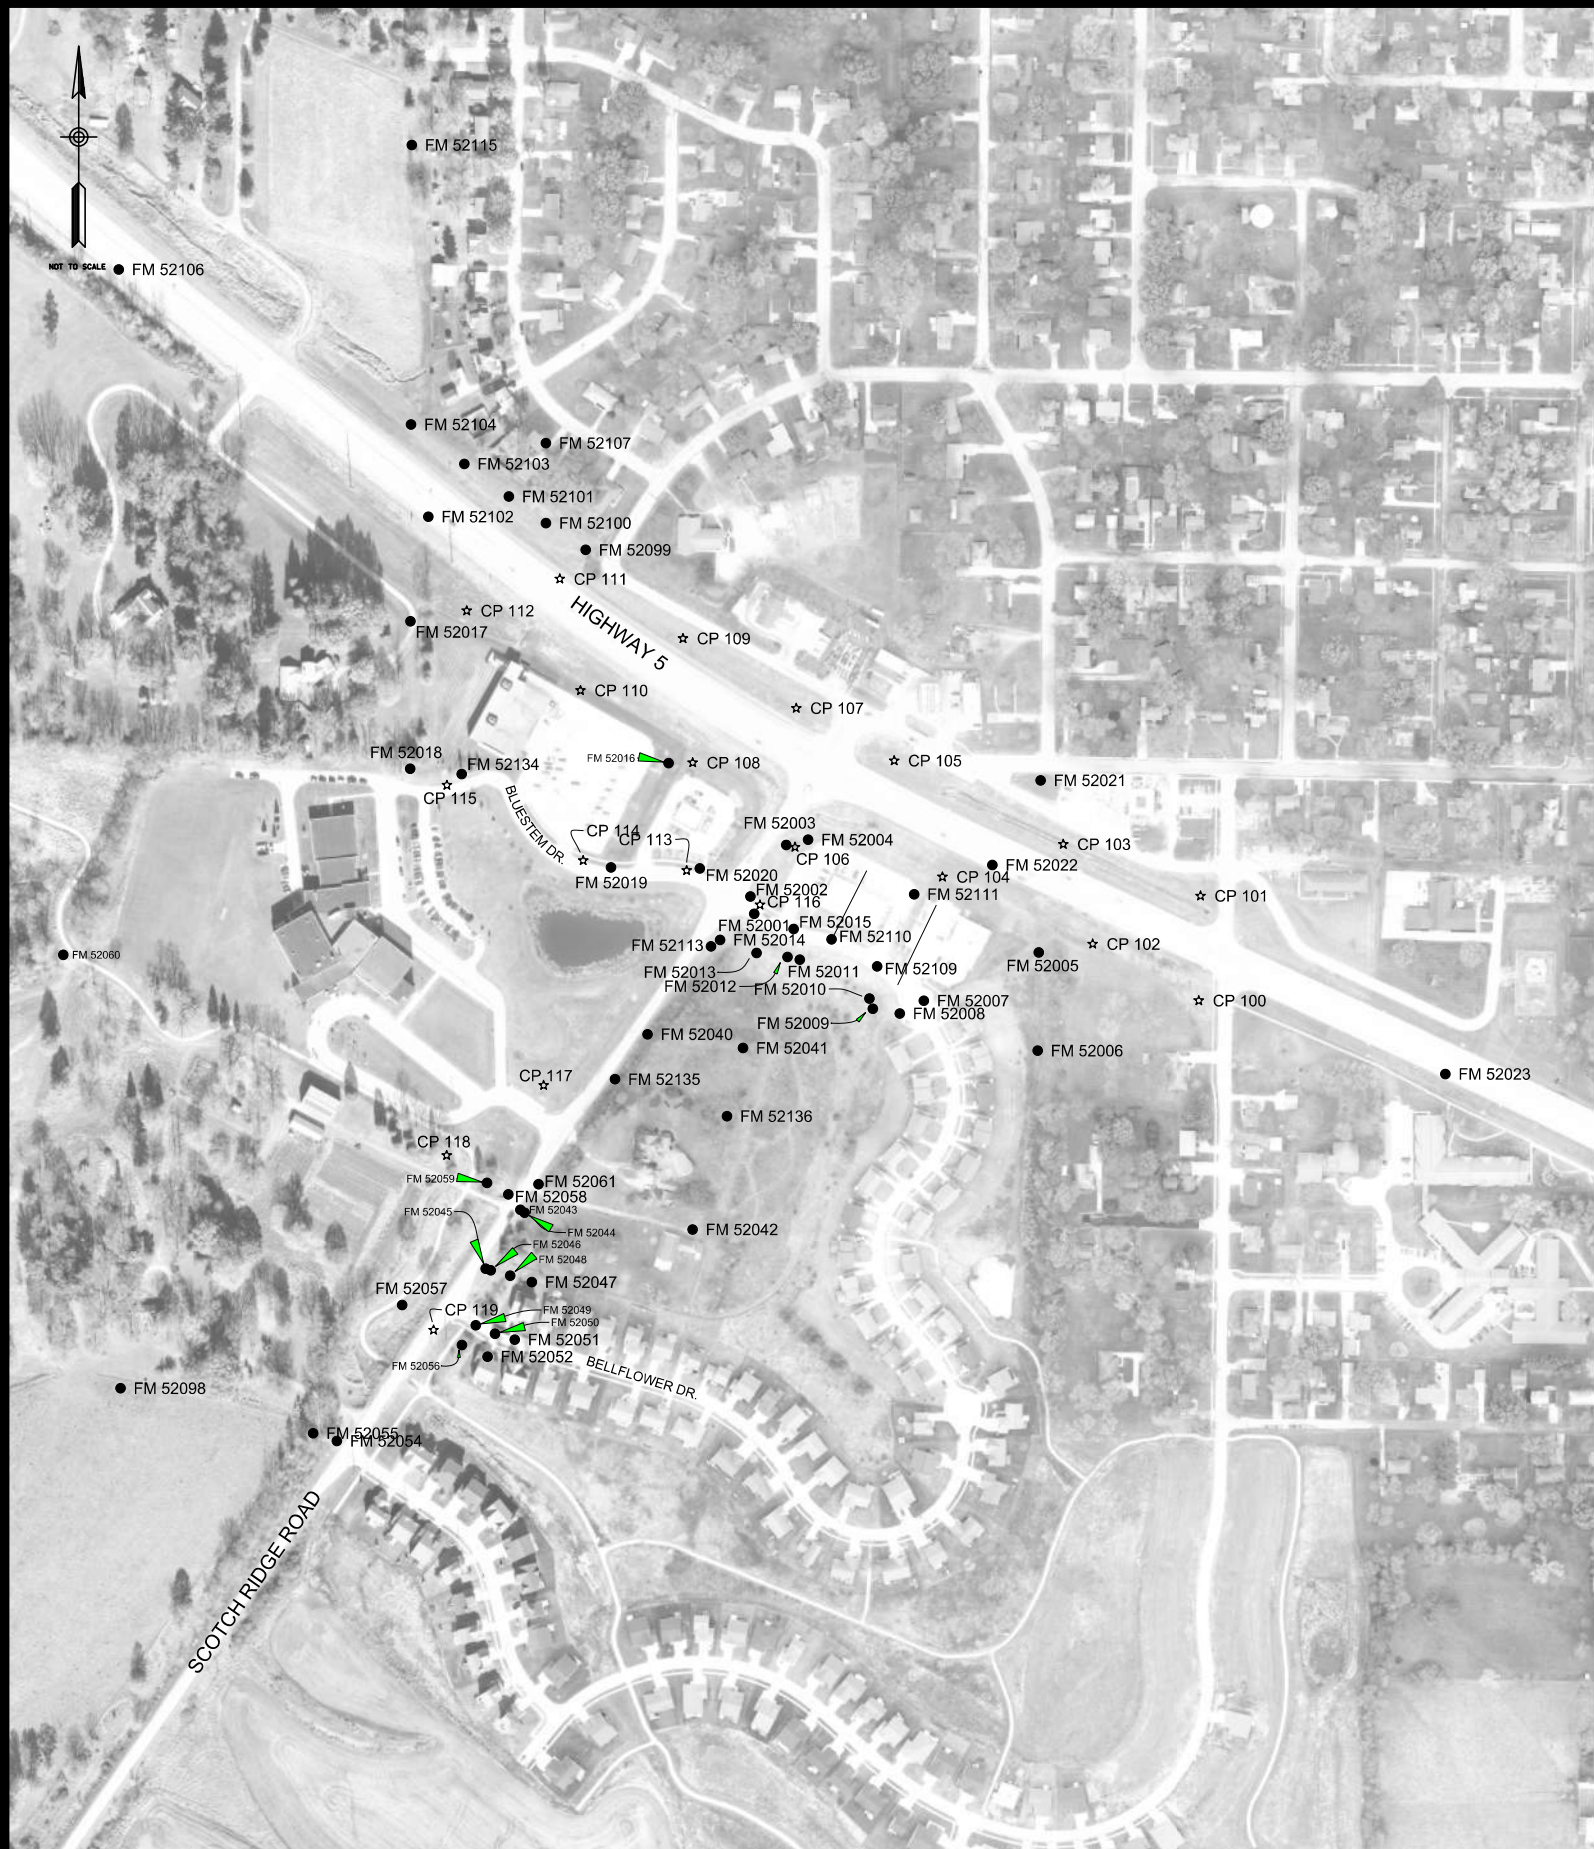

All measurments for this survey are in US survey feet.
The Highway 5 Alignment is a retrace of as-built plans: PCC Pavement - Grade/Replace Project No. STP-5-4(27)--2C-91

Horizontal Datum:
Coordinates for the project are based on the Iowa DOT RCS Zone 8.

Vertical Datum:
This survey is relative to NAVD88 datum.

CONTROL POINTS TABLE				
CONTROL POINTS	DESCRIPTION	NORTHING	EASTING	ELEVATION
100	CUT X// W SIDE 8TH// TOP INTAKE	7454511.21'	18560761.67'	840.49'
101	CUT X// W SIDE 8TH// TOP INTAKE	7454729.43'	18560765.27'	840.40'
102	1/2 REBAR BLUE MEC CAP	7454629.20'	18560540.55'	851.00'
103	1/2 REBAR BLUE MEC CAP	7454837.08'	18560479.27'	848.64'
104	1/2 REBAR BLUE MEC CAP	7454769.00'	18560227.47'	861.00'
105	1/2 REBAR RED SNYDER CONTROL	7455011.27'	18560126.96'	857.02'
106	1/2 REBAR BLUE CAP	7454831.07'	18559920.08'	865.52'
107	1/2 REBAR BLUE CAP	7455120.62'	18559922.79'	861.98'
108	1/2 REBAR BLUE CAP	7455007.02'	18559706.98'	865.46'
109	1/2 REBAR BLUE CAP	7455265.88'	18559686.69'	869.39'
110	1/2 REBAR BLUE CAP	7455157.55'	18559473.12'	871.84'
111	1/2 REBAR BLUE CAP	7455389.89'	18559430.12'	866.78'
112	1/2 REBAR BLUE CAP	7455323.66'	18559236.08'	869.88'
113	CUT SE PRKING LOT @ SUBWAY	7454782.37'	18559694.37'	870.29'
114	CUT SE PRKING LOT @ FAREWAY	7454803.27'	18559478.71'	876.90'
115	CUT X HS DRVWAY// TOC // 2 E LITE POLE	7454960.20'	18559194.71'	866.59'
116	CUT X //GEN PRKING LOT SW// TOC //	7454710.69'	18559847.18'	867.43'
117	1/2 REBAR BLUE CAP// 60" MID SCH SIGN	7454334.55'	18559396.36'	892.73'
118	CUT X // EDGE TRAIL//N 50 OF EVRGRN	7454188.73'	18559194.27'	894.99'
119	CUT X// TOW S SIDE// BELLFLOWER DR	7453824.78'	18559166.89'	880.22'
52001	FM 1/2 REBAR YELLOW CAP 15982	7454692.14'	18559835.26'	868.41'
52002	FM 1/2 REBAR YELLOW CAP 15219	7454728.13'	18559827.11'	865.58'
52003	FM 1/2 REBAR YELLOW CAP 15982	7454835.74'	18559901.90'	861.57'
52004	FM 1/2 REBAR YELLOW CAP 15982	7454846.44'	18559947.38'	862.07'
52005	FM ALUMINUM CAP DOT	7454611.69'	18560428.37'	868.25'
52006	FM IRON PIPE YELLOW CAP 11556	7454406.81'	18560426.11'	868.81'
52007	FM CUT X	7454510.85'	18560188.83'	866.66'
52008	FM MAG NAIL	7454484.20'	18560138.42'	865.88'
52009	FM 1/2 REBAR YELLOW CAP ILLEGIBLE	7454494.05'	18560082.34'	867.68'
52010	FM 1/2 REBAR YELLOW CAP 15219	7454515.64'	18560075.42'	867.76'
52011	FM 1/2 REBAR YELLOW CAP 15219	7454596.46'	18559929.97'	869.73'
52012	FM 1/2 REBAR YELLOW CAP 15219	7454602.05'	18559904.39'	869.41'
52013	FM 60D NAIL	7454610.53'	18559839.95'	866.34'
52014	FM 1/2 REBAR YELLOW CAP 15219	7454637.79'	18559764.23'	870.75'
52015	FM 1/2 REBAR YELLOW CAP 15219	7454660.50'	18559917.24'	868.97'
52016	FM 1/2 REBAR YELLOW CAP 8812	7455006.23'	18559656.62'	867.60'
52017	FM ALUMINUM CAP DOT	7455301.58'	18559118.87'	892.28'
52018	FM 1/2 REBAR NO ID	7454994.22'	18559118.10'	896.78'
52019	FM 1/2 REBAR NO ID	7454788.63'	18559536.82'	871.87'
52020	FM 1/2 REBAR YELLOW CAP 8812	7454786.71'	18559721.75'	868.29'
52021	FM 5/8 REBAR BLUE CAP ILLEGIBLE	7454970.22'	18560432.22'	847.36'
52022	FM CUT X	7454793.78'	18560331.56'	851.79'
52023	FM CUT X	7454358.22'	18561275.40'	829.95'

52040	FM 5/8 REBAR YELLOW CAP 15268	7454441.13'	18559612.89'	884.34'
52041	FM 5/8 REBAR YELLOW CAP 15268	7454412.39'	18559811.56'	878.96'
52042	FM METAL SPIKE	7454034.16'	18559706.84'	889.57'
52043	FM 5/8 REBAR YELLOW CAP 15268	7454075.21'	18559347.89'	884.94'
52044	FM 5/8 REBAR YELLOW CAP ILLEGIBLE	7454069.08'	18559356.60'	884.62'
52045	FM 5/8 REBAR YELLOW CAP 15268	7453952.54'	18559275.62'	880.57'
52046	FM 1/2 REBAR YELLOW CAP 15219	7453949.30'	18559285.94'	879.90'
52047	FM 1/2 REBAR YELLOW CAP 15219	7453924.44'	18559371.75'	873.37'
52048	FM 1/2 REBAR YELLOW CAP 15219	7453937.75'	18559326.63'	876.72'
52049	FM 1/2 REBAR BENT NO ID	7453834.57'	18559254.73'	877.49'
52050	FM 1/2 REBAR YELLOW CAP 15219	7453817.00'	18559295.21'	875.47'
52051	FM 1/2 REBAR NO ID	7453804.55'	18559336.18'	873.97'
52052	FM 1/2 REBAR NO ID BENT	7453769.19'	18559279.52'	874.80'
52054	FM CUT X	7453593.38'	18558965.38'	875.94'
52055	FM 5/8 REBAR YELLOW CAP 3754	7453609.50'	18558915.89'	875.60'
52056	FM 1/2 REBAR YELLOW CAP 15219	7453793.32'	18559226.11'	877.96'
52057	FM 1/2 REBAR YELLOW CAP ILLEGIBLE	7453876.62'	18559101.44'	874.84'
52058	FM CUT X	7454107.23'	18559322.62'	888.41'
52059	FM 1/2 REBAR ORANGE CAP 19828	7454131.13'	18559278.29'	888.28'
52060	FM 5/8 REBAR YELLOW CAP 3754	7454606.65'	18558395.29'	891.67'
52061	FM 1/2 GAS PIPE NO ID	7454128.48'	18559385.82'	888.37'
52098	FM 1/2 REBAR NO ID	7453703.27'	18558514.49'	897.41'
52099	FM 1/2 GAS PIPE NO ID	7455450.43'	18559484.08'	872.02'
52100	FM 1/2 GAS PIPE NO ID	7455506.35'	18559401.19'	867.03'
52101	FM 1/2 GAS PIPE NO ID	7455561.61'	18559323.83'	861.85'
52102	FM CUT X	7455519.61'	18559155.99'	864.95'
52103	FM BENT NAIL	7455629.60'	18559230.99'	857.59'
52104	FM RAILROAD SPIKE	7455711.73'	18559120.09'	854.49'
52106	FM CUT X	7456034.90'	18558511.05'	838.30'
52107	FM 1/2 REBAR NO ID	7455673.03'	18559400.85'	871.35'
52109	FM 1/2 REBAR YELLOW CAP 15982	7454582.34'	18560091.49'	867.97'
52110	FM 1/2 REBAR BENT NO ID	7454639.02'	18559996.47'	869.10'
52111	FM 1/2 REBAR YELLOW CAP 15982	7454732.84'	18560168.38'	863.87'
52113	FM 5/8 REBAR YELLOW CAP 15268	7454624.03'	18559745.26'	871.62'
52115	FM 5/8 REBAR BLUE CAP 19968	7456294.23'	18559121.58'	879.70'
52134	FM 1/2 REBAR YELLOW CAP 8812	7454983.23'	18559225.75'	884.26'
52135	FM 5/8 REBAR PURPLE CAP 19968	7454347.30'	18559544.85'	890.08'
52136	FM 5/8 REBAR PURPLE CAP 19968	7454270.21'	18559778.67'	886.51'

9/15/2021

ENGINEER
MDR
CHECKED BY
JSS

DRAWN BY
MDR
FIELD BOOK NO.
-

SCOTCH RIDGE ROAD
MEC JOB #: 20615007
JULY, 2021

REVISIONS



1360 NW 121st Street
Clive, Iowa 50325
515-964-1229
fax 515-964-2370

SCOTCH RIDGE ROAD AND HIGHWAY 5 INTERSECTION
SOUTH APPROXIMATELY 1,250 FEET SOUTHWEST
STBG-SWAP-1105(608)--SG-91

CONTROL POINT AND
BENCHMARK INFORMATION


SHEET NO.
G.1

101-16 10-20-09																			
ALIGNMENT COORDINATES																			
Name	Location	Point on Tangent			Begin Spiral			Begin Curve			Simple Curve PI or Master PI of SCS			End Curve			End Spiral		
		Station	Coordinates		Station	Coordinates		Station	Coordinates		Station	Coordinates		Station	Coordinates		Station	Coordinates	
			Y (Northing)	X (Easting)		Y (Northing)	X (Easting)		Y (Northing)	X (Easting)		Y (Northing)	X (Easting)		Y (Northing)	X (Easting)		Y (Northing)	X (Easting)
HWY 5								155+73.72	7455519.60	18559156.12	162+69.50	7455085.34	18559699.74	169+58.50	7454793.81	18560331.50			
SCOTCH RIDGE ROAD																			
100		2148+12.34	7453593.43	18558965.33															
101		2161+79.60	7454716.08	18559754.77															
102		2165+17.72	7454993.70	18559938.77															
BLUESTEM DRIVE WEST OF SCOTCH																			
BLUESTEM WEST1								22156+44.80	7454923.11	18559291.99	22158+48.58	7454731.54	18559361.45	22159+86.74	7454760.95	18559563.10			
BLUESTEM WEST2								22159+86.74	7454760.95	18559563.10	22160+88.26	7454775.60	18559663.55	22161+79.60	7454716.08	18559745.77			
BLUESTEM DRIVE EAST OF SCOTCH																			
600		22161+79.60	7454716.08	18559745.77															
BLUESTEM EAST1								22162+41.30	7454681.11	18559796.61	22163+04.80	7454644.87	18559848.76	22163+66.68	7454631.29	18559910.79			
BLUESTEM EAST2								22163+93.00	7454625.66	18559936.50	22165+26.60	7454597.09	18560067.01	22166+46.12	7454313.07	18559138.46			
SCHOOL ENTRANCE																			
SCL1		32155+71.70	7454216.94	18559398.78															
SCL2		32156+90.58	7454285.20	18559301.45															
SCL3		32157+25.04	7454300.06	18559270.36															
ROUNDABOUT																			
RAB1																			
RAB11								12152+85.19	7453988.82	18559224.97	12153+24.67	7454021.23	18559247.51	12153+63.70	7454058.38	18559260.89			
RAB12								12155+66.71	7454249.37	18559329.70	12155+99.83	7454280.53	18559340.92	12156+25.21	7454282.35	18559373.99			
RAB13								12156+25.21	7454282.35	18559373.99	12156+69.16	7454284.76	18559417.87	12157+06.97	7454372.21	18559369.06			
RAB2		12159+58.37	7454527.26	18559586.45															
RAB2																			
RAB20		22152+85.19	7453974.55	18559245.50															
RAB21								22153+72.04	7454045.86	18559295.07	22153+93.94	7454063.84	18559307.57	22154+15.67	7454084.11	18559315.89			
RAB22								22154+46.69	7454110.03	18559326.52	22155+00.39	7454162.49	18559348.04	22155+52.11	7454187.59	18559398.88			
RAB23								22155+52.11	7454187.59	18559398.88	22155+00.39	7454162.49	18559348.04	22155+52.11	7454053.10	18559465.30			
RAB21		22156+80.68	7454288.82	18559476.66				22156+59.99	7454288.76	18559450.83	22156+86.75	7454307.00	18559470.42	22157+13.32	7454328.98	18559485.71			
RAB22		22157+45.69	7454342.20	18559513.78															
RAB3																			
RAB4-1								32155+68.62	7454350.87	18559350.59	32156+06.33	7454281.68	18559372.34	32156+24.12	7454255.21	18559399.20			
RAB4-2								32156+24.12	7454255.21	18559399.20	32156+48.89	7454237.82	18559416.84	32156+66.28	7454216.38	18559404.43			
RAB4-3								32156+66.28	7454216.38	18559404.43	32156+75.52	7454208.40	18559399.80	32156+84.26	7454204.10	18559391.63			
RAB4-4								32156+84.26	7454204.10	18559391.63	32157+09.36	7454192.41	18559369.41	32157+26.84	7454211.22	18559352.77			
RAB4-5								32157+26.84	7454211.22	18559352.77	32157+52.09	7454230.13	18559336.03	32157+69.60	7454250.80	18559350.54			


ENGINEER MDR	DRAWN BY JCH	CARLISLE, IOWA	REVISIONS	 making lives better	1360 NW 121st Street, Ste Clive, IA 50325 515-964-1229 fax 515-964-2370	SCOTCH RIDGE ROAD AND HIGHWAY 5 INTERSECTION SOUTH APPROXIMATELY 1,250 FEET SOUTHWEST STPG-SWAP-1105-(608)--SG-91	ALIGNMENT AND CURVE DATA	SHEET NO. G.2
CHECKED BY BDS	FIELD BOOK NO. -	MEC #20615007 DECEMBER 2020						

[illegible][illegible]

ENGINEER MDR	DRAWN BY JCH	CARLISLE, IOWA	 making lives better 1360 NW 121st Street, Ste Clive, IA 50325 515-964-1229 fax 515-964-2370	SCOTCH RIDGE ROAD AND HIGHWAY 5 INTERSECTION	ALIGNMENT AND CURVE DATA	SHEET NO. G.3
CHECKED BY BDS	FIELD BOOK NO. -	MEC #20615007 DECEMBER 2020		SOUTH APPROXIMATELY 1,250 FEET SOUTHWEST STPG-SWAP-1105-(608)--SG-91		

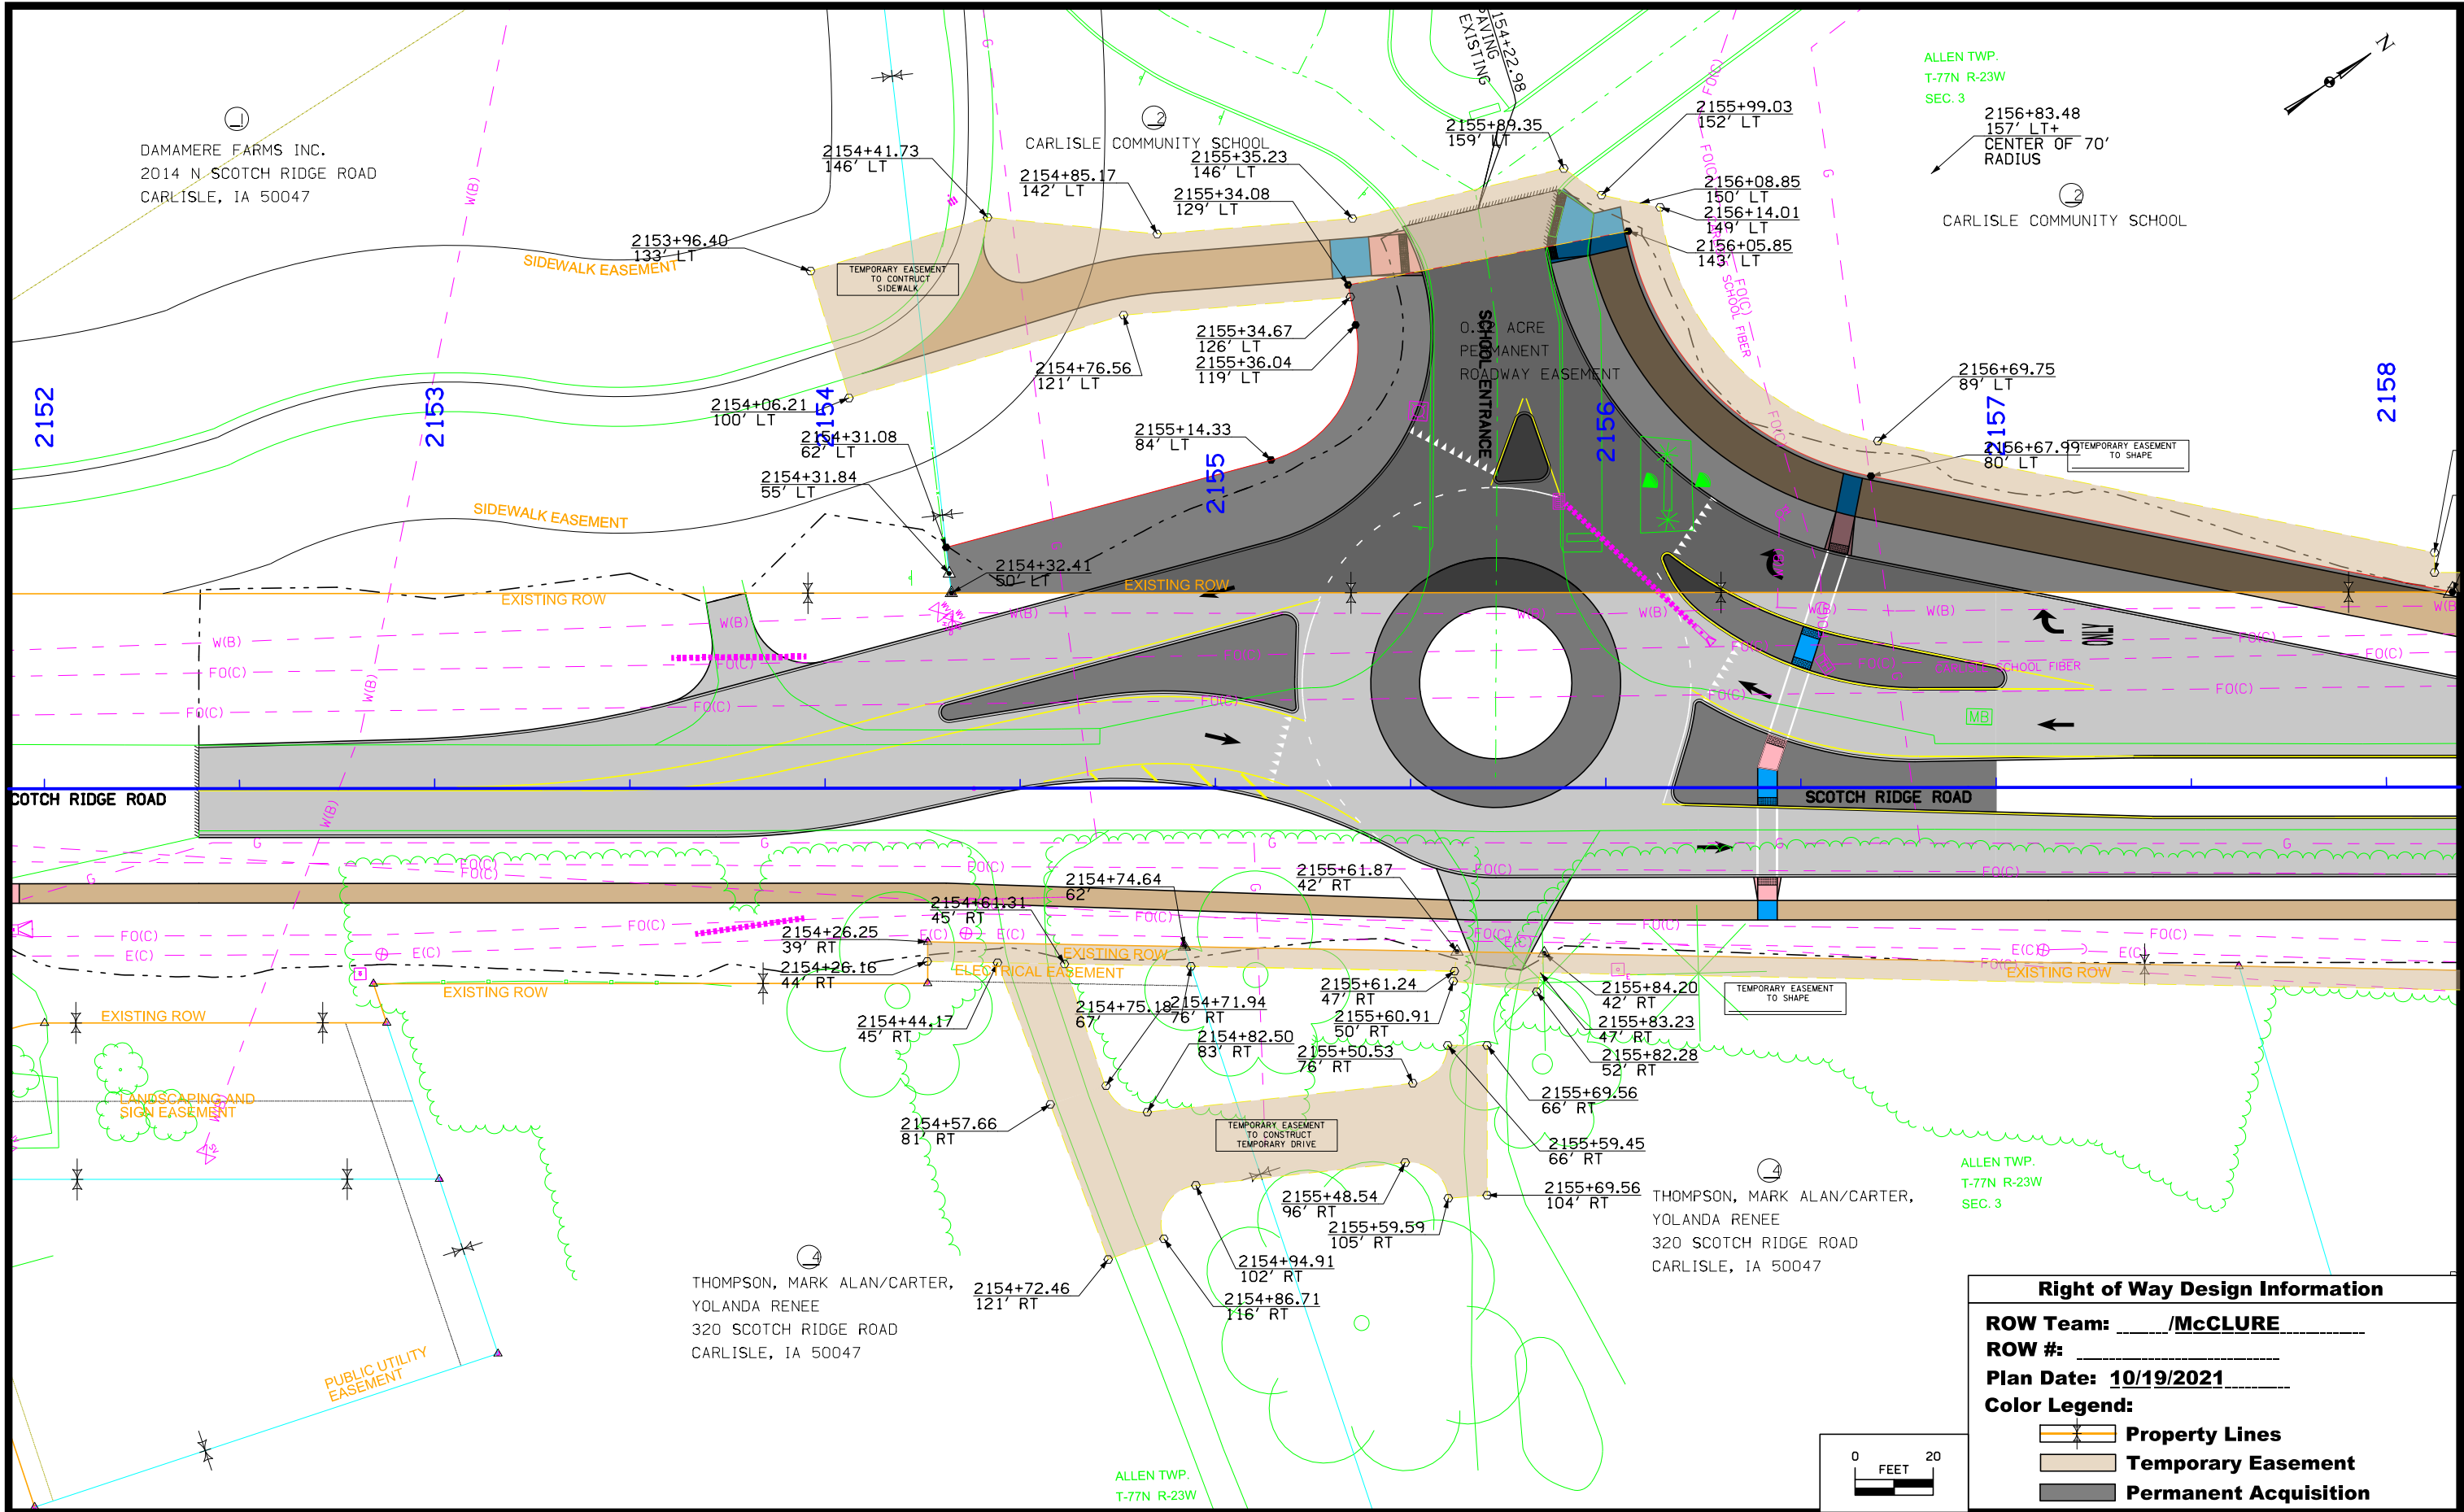


Right of Way Design Information	
ROW Team:	/McCLURE
ROW #:	
Plan Date:	10/19/2021
Color Legend:	
	Property Lines
	Temporary Easement
	Permanent Acquisition

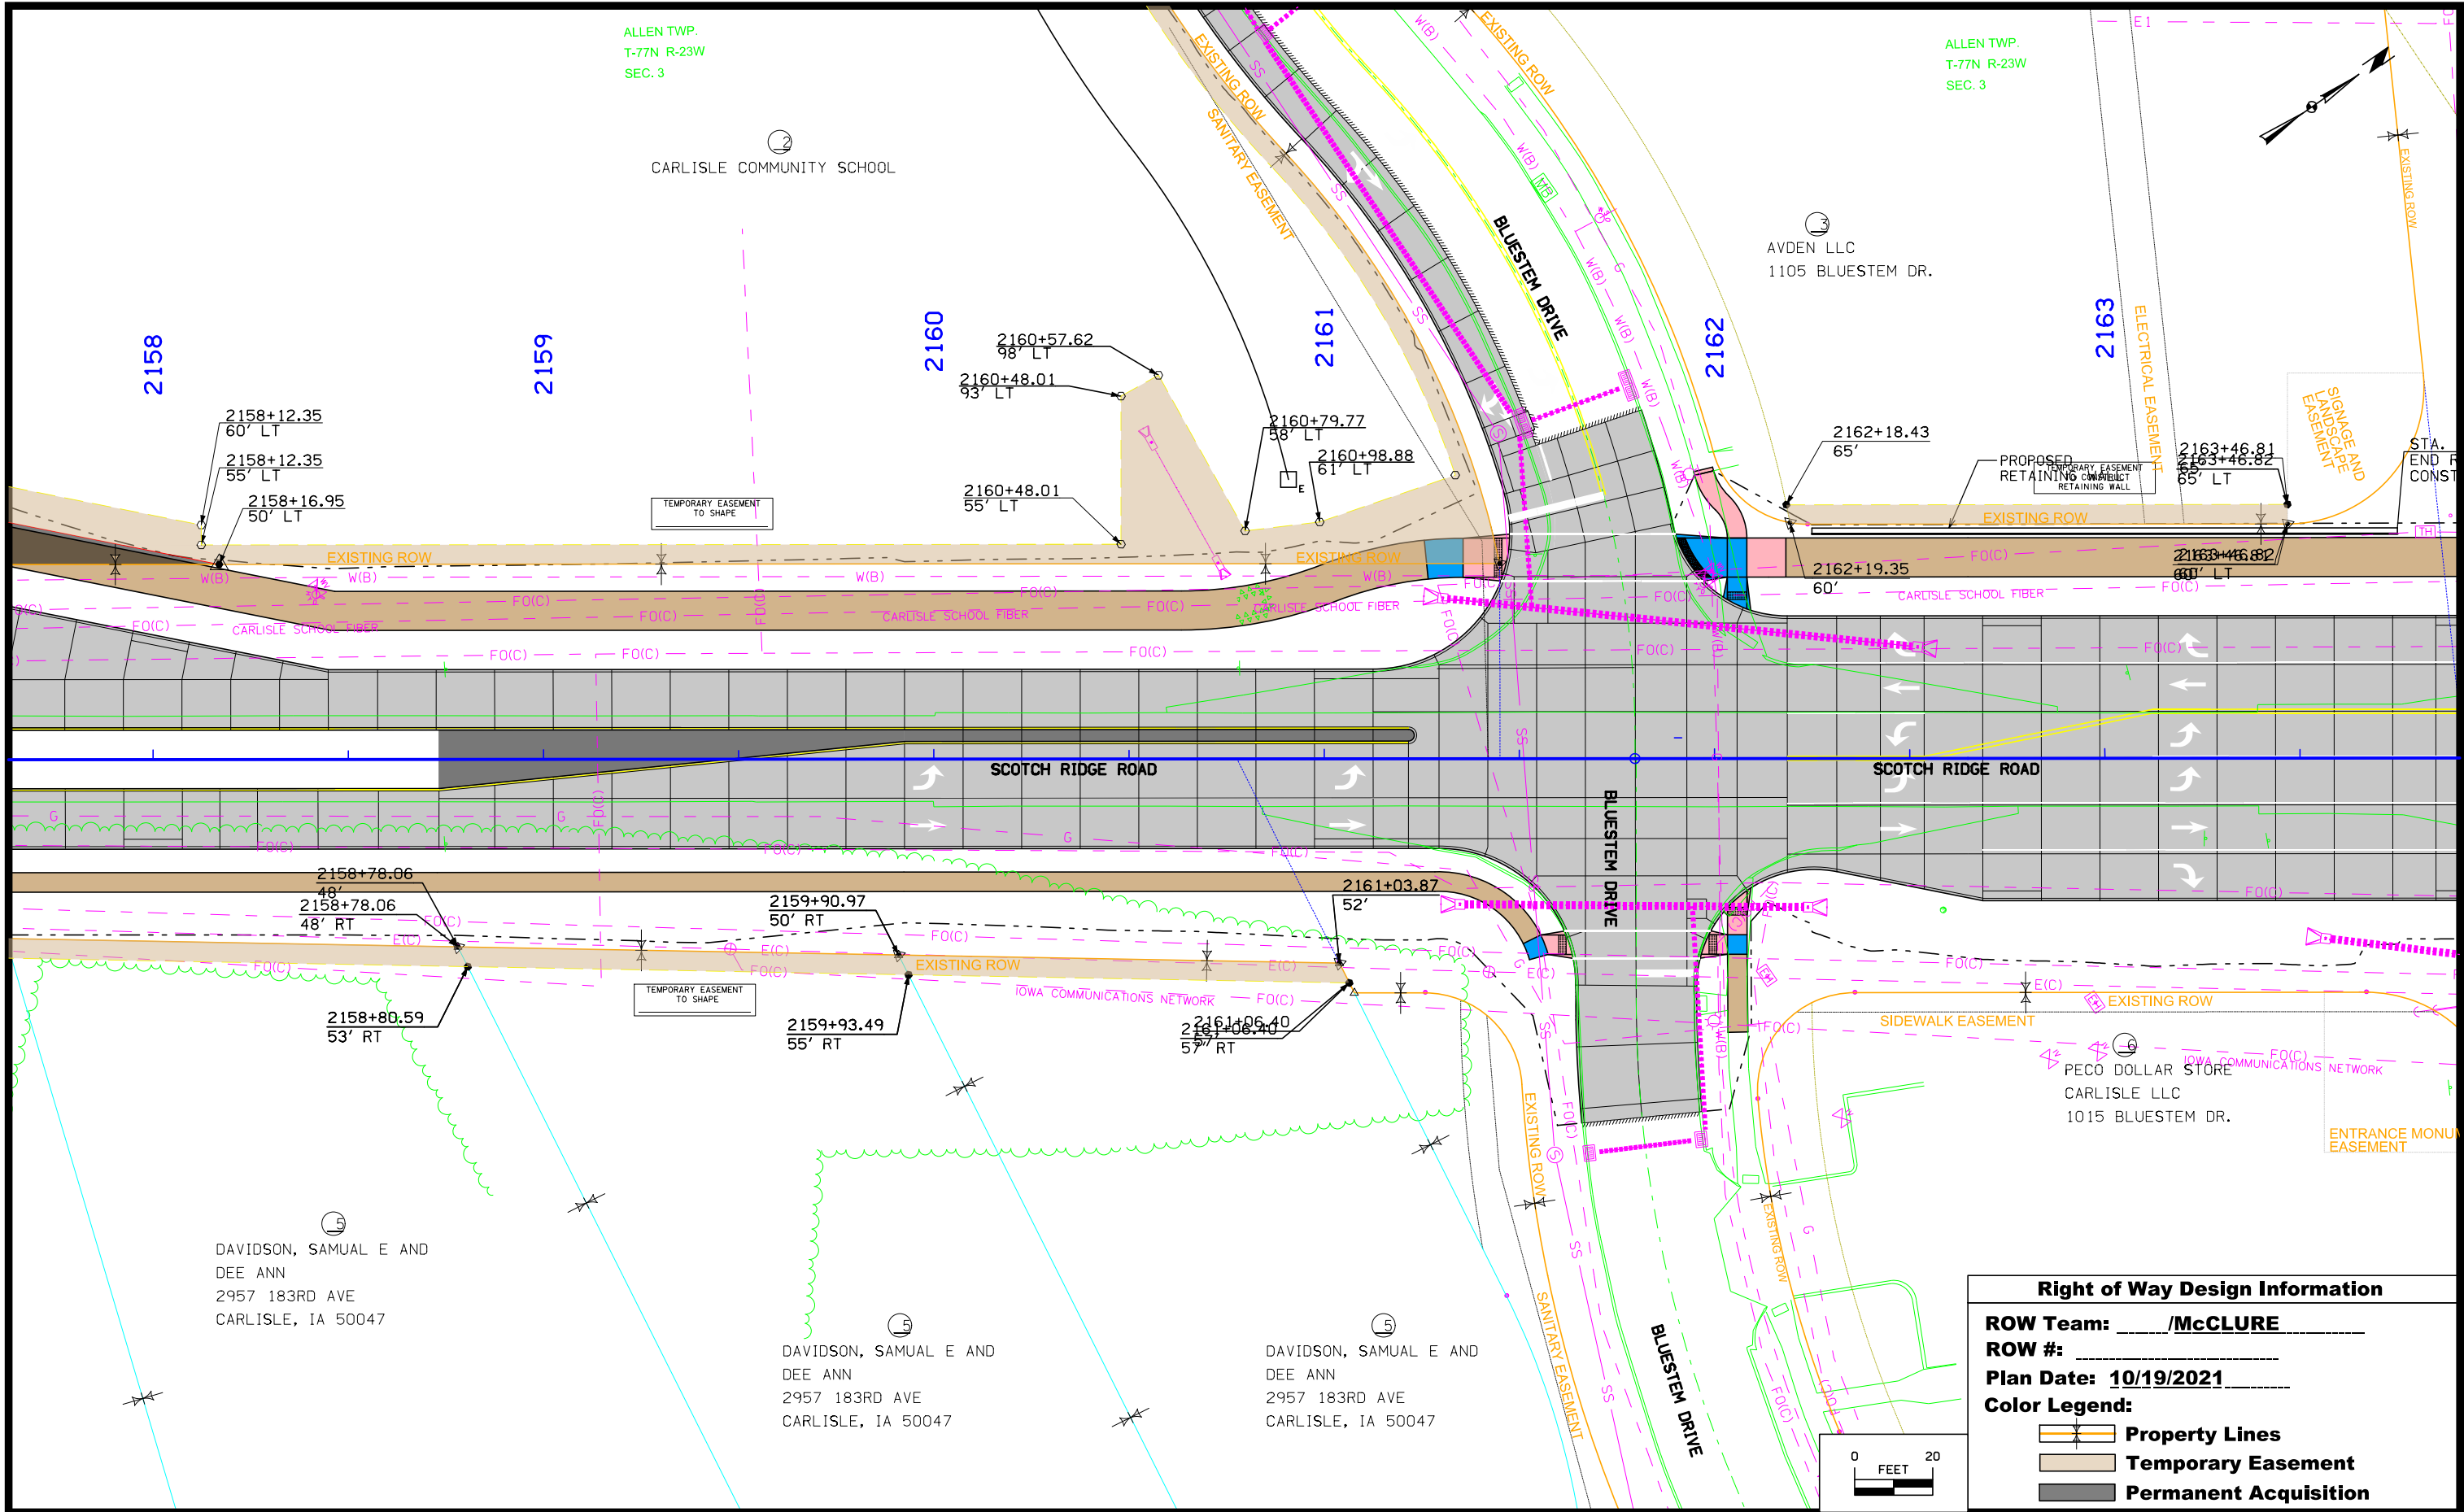

Right of Way Design Information	
ROW Team:	/McCLURE
ROW #:	
Plan Date:	10/19/2021
Color Legend:	
	Property Lines
	Temporary Easement
	Permanent Acquisition

9/15/2021

N:\Projects\CAR 20615007\Design\Plans\20615007_H02.dgn

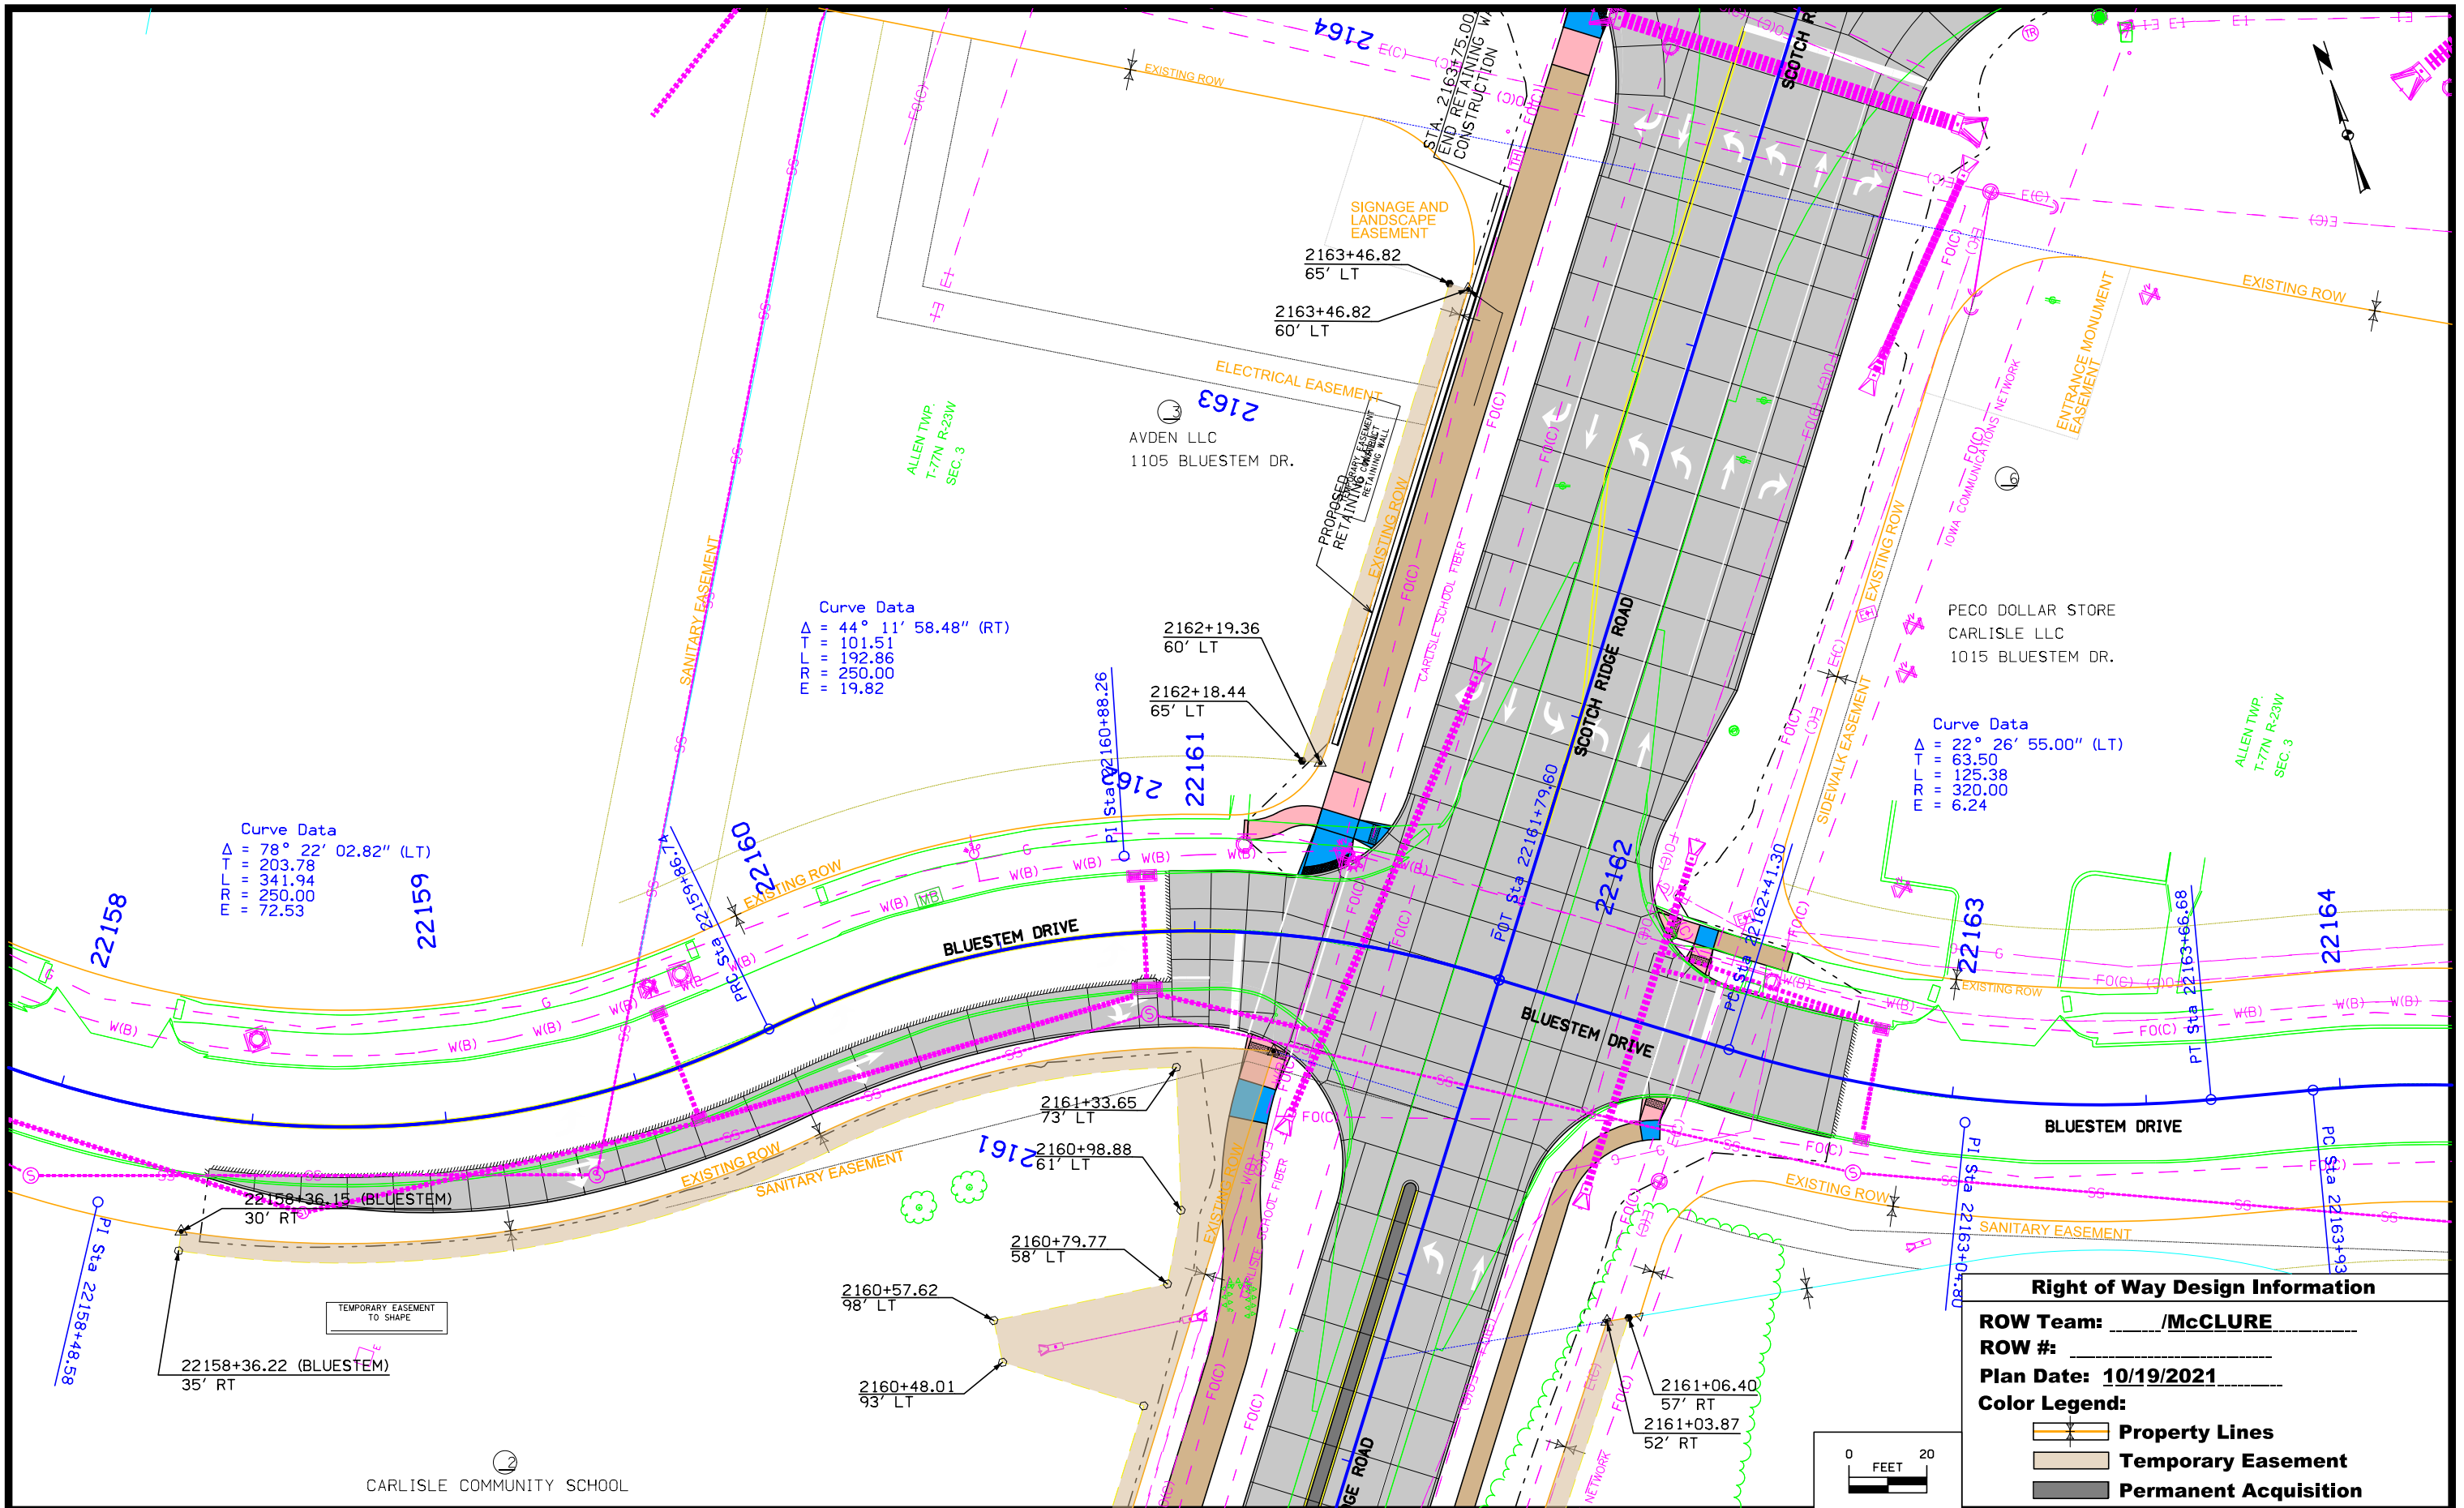

9/15/2021

108-23A08-01-08 TRAFFIC CONTROL PLAN				108-26A08-01-08 STAGING NOTES													
Refer to Tab. 108-26A for Staging Details. IA Highway 5 Maintain one lane of traffic, both eastbound and westbound, at all times during all stages of construction. Refer to Iowa DOT Standard Road Plan TC-418. Scotch Ridge Road Maintain one lane of traffic, both northbound and southbound, at all times between Bluestem Drive and Highway 5. Scotch Ridge Road may be closed between Bluestem Drive and Bellflower Drive for construction of roundabout only when Carlisle Middle School is out of session for the summer. Contractor to coordinate with school representatives before closing school drive. Provide temporary access to residence accross from school drive at all times during construction. Detour thru traffic to Blue Bonnet Drive, Juniper Drive and South 8th Street to Highway 5. Bluestem Drive One lane northbound and one lane southbound shall be open to traffic at all times during construction in all stages. Access for garbage and postal service must also be maintained at all times unless arranged otherwise by agreement between the Contractor and property owners. This effort shall be incidental to temporary traffic control. Traffic control on this project shall be in accordance with the Manual on Uniform Traffic Control Devices (MUTCD) for Streets and Standard Road Plans. Where conflicts between these documents exist, the more stringent requirements shall apply. All traffic control devices shall be furnished, erected, maintained, cleaned, and removed by the Contractor. All traffic control will remain the sole responsibility of the Contractor. The Contractor shall perform all quality control work associated with traffic control. The Contractor shall provide, prior to the start of construction, the name nad 24 hour phone number of the Contractor's respresentative in charge of traffic control. Proposed changes in the Traffic Control Plan shall be reviewed with the Engineer at least 24 hours before changes are made in the field. Contractor shall maintain pedestrian traffic paths at all times unless otherwise approved by Engineer. Sidewalk closures during construction shall be in accordance with Iowa DOT Standard Road Plan TC-601 or 602. Sidewalks open to pedestrian traffic shall maintain a minimum 4' width and be clear of all construction debris. Utility excavations within sidewalk areas, requiring temporary backfill, shall be surfaced with compacted material providing firm and level surface with surrounding pavement. Contractor shall provide pedestrian barrier adjacent to construction. Sidewalk detours and diversions shall be designated with signage, M4-9b. Temporary sidewalk materials shall be incidental to traffic control. Existing signage that conveys a message contrary to the message for temporary signing and not applicable to the working conditions shall be covered by the Contractor or when directed by the Engineer. Road closure shall be in accordance with Standard Road Plan TC-252. Provide 7 days notice to Engineer prior to any road closure. Contractor shall install temporary dynamic message boards on both sides of work zone to alert the public of planned closure 7 days (minimum) prior to closure. Additional traffic control required for the Contractor's completion of work shall be in accordance with MUTCD, Iowa DOT Standard Road Plans, and current in-service conditions will be considered incidental to the Traffic Control bid item. Exact location of Detour Signs may be adjusted as approved by the Engineer to avoid utility conflicts or sight line conflicts with trees or other roadside appurtenances.								These staging notes are not intended to confine the Contractor's activities to the areas of suggested Stages alone. It is understood that various steps included herein may occur simultaneously. The Contractor may conduct several operations concurrently, provided that traffic is maintained and these operations do not conflict with the staging indicated herein, other portions of this project, and other construction activities. As long as work remains on the project, the Contractor shall remain on the project. If issues exist within a Stage of the project which are beyond the Contractor's control (such as obstructions or utility issues), the City has the option to revise the Contract Staging and direct the Contractor to work on other "unaffected" Stages or areas of the project as shown within the Contract Documents, at no additional cost to the Owner. The Owner may, at the Owners discretion, provide additional days to the Contractor based upon relocation efforts and scheduling justification in accordance with the project specifications. Once work within a Stage has commenced, the Contractor shall continue work within that Stage until all work within that Stage has been completed. If work within that Stage is not completed and the Contractor removes the "normal" size crew (and/or equipment) from the project without written authorization from the Owner, then the Contractor will be charged a day AND immediately assessed the disincentive rate for each day the Contractor's "normal" size crew and equipment are not working on the project. Disincentives will be assessed at the time of monthly pay applications covering any period during which the Contractor had unauthorized periods of wn most traffic patterns at all times. The contractor is required to coordinate their activities with any public or private projects in the area. Utilities within the project limits are listed on Sheet A.2. The only known conflicts with these utilities are called out in the plan sheets as relocate or removal by others. Unknown conflicts may exist and the Contractor shall work with each utility company to resolve each conflict and incorporate them into the overall construction schedule. No claims will be allowed to the Contractor for any interference or delay caused by such work. Stage 1 Traffic - Close eastbound to northbound turn lane at the IA Highway 5 intersection with Scotch Ridge Road. - Close eastbound inside lane of IA Highway 5 approximately 350' west of intersection with Scotch Ridge Road. - Close westbound inside lane of IA Highway 5 between approximately 350' west and intersection with Scotch Ridge Road. - Shift eastbound and westbound traffic west of the intersection of IA Highway 5 and Scotch Ridge Road to the outside lanes utilizing Standard Road Plan TC-418. Maintain traffic on Scotch Ridge Road and access to Frontage Road. - Eastbound inside lane can be utilized as an eastbound to northbound left turn lane as construction activities allow. Stage 1 Construction - Reconstruct existing IA Highway 5 median and storm sewer intake relocations west of the intersection. - Construct traffic signal improvements to IA Highway 5 intersection with Scotch Ridge Road. Stage 2 Traffic - Close westbound to southbound turn lane at the IA Highway 5 intersection with Scotch Ridge Road. - Close westbound inside lane of IA Highway 5 approximately 350' east of the intersection with Scotch Ridge Road. - Close eastbound inside lane of IA Highway 5 between intersection with Scotch Ridge Road and approximately 350' east of the intersection. - Shift westbound and eastbound traffic east of the intersection of IA Highway 5 and Scotch Ridge road to the outside lanes utilizing Standard Road Plan TC-418. Maintain traffic access to Scotch Ridge Road. - Westbound inside lane can be utilized as a westbound to southbound left turn lane as construction activities allow. Stage 2 Construction - Reconstruct existing IA Highway 5 median east of the intersection. Stage 3 Traffic - Shift eastbound traffic on IA Highway 5 to inside lane utilizing Standard Road Plan TC-418. Maintain traffic on Scotch Ridge Road. Stage 3 Construction - Construct proposed eastbound to southbound turn lane widening and aggregate shoulder on IA Highway 5. Stage 4 Traffic - Close shoulders of Scotch Ridge Road between IA Highway 5 intersection and Bluestem Drive. Utilize Standard Road Plan TC-202 for shoulder closure. - Maintain two-way traffic on existing Scotch Ridge Road. - Maintain one lane of traffic on Bluestem Drive at all times. - During Stage 4C traffic on Scotch Ridge Road will utilize new pavement constructed in Stages 4A and 4B. Stage 4 Construction - Construct new pavement and storm sewer improvements between IA Highway 5 and Bluestem Drive. - Construct new pavement in intersection of Bluestem Drive half at a time in order to maintain one lane operation. - Construct new pavement and storm sewer improvements on Bluestem Drive West of Scotch Ridge Road. Stage 5 Traffic - Close Scotch Ridge Road between Bellflower Drive and Bluestem Drive. Detour thru traffic to Blue Bonnet Drive, Juniper Drive and South 8th street. Install and maintain "No Parking Any Time" signs as shown on Sheet J.3 during use of detour route. Stage 5 Construction - Construct remaining pavement and storm sewer improvements. Stage 5 Restrictions - Construction on Stage 5 shall not begin until the end of the 2022 spring semester at Carlisle Community Schools. - Stage 5 shall be substantially complete by August 12, 2022. - Stage 5 shall be considered substantially complete when all new roadway pavement and underground utility construction is completed. - Trail and sidewalk construction may be completed after the roadway is opened utilizing lane closures.									
ENGINEER MDR CHECKED BY JSS		DRAWN BY JCH FIELD BOOK NO. -		CARLISLE, IOWA MEC #20615007 JULY, 2021		REVISIONS		making lives better		1360 NW 121st Street, Ste Clive, IA 50325 515-964-1229 fax 515-964-2370		SCOTCH RIDGE ROAD AND HIGHWAY 5 INTERSECTION IMPROVEMENTS CITY OF CARLISLE, IOWA		STAGING AND TRAFFIC CONTROL		SHEET NO. J.1	
9/10/20211:46:36 PM Mrooney N:\Projects\CAR 20615007\Design\Excel\J Sheet MEC Border.xlsm																	

CROSS SECTION VIEW COLOR LEGEND OF TRAFFIC CONTROL AND STAGING SHEETS		
SHADING	Design Color No.	
Green, Light	(225)	Existing Pavement Shading
Gray, Light	(48)	Previously Constructed Pavement Shading
Gray, Med	(80)	Previously Constructed Granular Surface Shading
Blue, Light	(230)	Proposed Pavement Shading
Lavender	(9)	Temporary Pavement Shading
Brown, Med	(237)	Future Proposed Pavement Shading

CROSS SECTION VIEW PATTERN AND SYMBOL LEGEND OF TRAFFIC CONTROL AND STAGING SHEETS			
	Pavement Removal		Proposed Granular Shoulder
	Proposed Granular Subbase		Temporary Shoulder
	Proposed Special Backfill		Existing Shoulder Strengthening
	Temporary Barrier Rail		Permanent Barrier Rail
			Channelizing Device

PLAN VIEW COLOR LEGEND OF TRAFFIC CONTROL AND STAGING SHEETS		
LINEWORK	Design Color No.	
Green	(2)	Existing Topographic Features and Labels
Magenta	(5)	Pavement Marking Call Outs
Blue	(1)	Proposed Alignment, Stationing, Tic Marks, and Alignment Annotation
Yellow	(4)	Pavement Markings, Yellow
Off White	(254)	Pavement Markings, White
Violet	(15)	Temporary barrier rail, Unpinned
Flush Orange	(228)	Temporary barrier rail, Pinned
SHADING	Design Color No.	
Green, Light	(225)	Existing Pavement Shading
Gray, Light	(48)	Previously Constructed Pavement Shading
Gray, Med	(80)	Proposed Granular Surface Shading
Gray, Med	(80)	Previously Constructed Granular Surface Shading
Blue, Light	(230)	Proposed Pavement Shading
Lavender	(9)	Temporary Pavement Shading
Brown, Light	(236)	Proposed Grading Limits Shading
Pink, Dark	(13)	Proposed MSE or CIP Wall Shading
Red	(3)	Proposed Bridge Shading and Sign Trusses
Black w/Gray, Light Fill	(0,48)	Previously Constructed Structure

PLAN VIEW PATTERN AND SYMBOL LEGEND OF TRAFFIC CONTROL AND STAGING SHEETS			
●	Channelizing Device		Crash Cushion (Temp or Perm)
✕	Drum		Traffic Signal
■	Temporary Lane Separator		Flagger
◆	Tubular Marker		Temporary Floodlighting
♦	Channelizer Marker		Traffic Sign
△	Concrete Barrier Marker		Type III Barricade
◁	Delineator		Type A Warning Light
	Temporary Barrier Rail		Direction of Traffic
	Pavement Removal		Safety Closure
	Sand Barrel Layout		Lane Identification

NOTE: Device spacing according to Standard Road Plans unless specifically dimensioned.

TRAFFIC CONTROL AND STAGING LEGEND AND SYMBOL INFORMATION SHEET

9/15/2021

ENGINEER MDR	DRAWN BY MDR	SCOTCH RIDGE ROAD	REVISIONS		1360 NW 121st Street Clive, Iowa 50325 515-964-1229 fax 515-964-2370	SCOTCH RIDGE ROAD AND HIGHWAY 5 INTERSECTION SOUTH APPROXIMATELY 1,250 FEET SOUTHWEST STBG-SWAP-1105(608)--SG-91	STAGING AND TRAFFIC CONTROL	SHEET NO. J.2
CHECKED BY JSS	FIELD BOOK NO. -	MEC JOB #: 20615007 JULY, 2021						

N:\Projects\CAR 20615007\Design\Plans\20615007-J02.dgn




Ⓐ TYPE III BARRICADE CLOSURE W/ ORANGE SAFETY FENCE




Ⓑ W20-3
48" x 48"




Ⓒ W20-2
48" x 48"

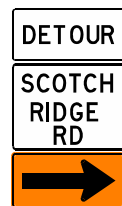

Ⓓ

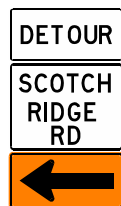


Ⓔ

 

Ⓕ



Ⓖ

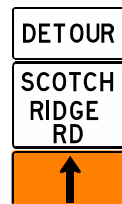

Ⓗ




Ⓘ

PLAN VIEW PATTERN AND SYMBOL LEGEND OF TRAFFIC CONTROL AND STAGING SHEETS

●	Channelizing Device	⋯⋯⋯	Crash Cushion (Temp or Perm)
×	Drum	○→	Traffic Signal
■	Temporary Lane Separator	♪	Flagger
◆	Tubular Marker	○●	Temporary Floodlighting
♦	Channelizer Marker	⌋	Traffic Sign
△	Concrete Barrier Marker	⋮	Type III Barricade
⋈	Delineator	☀	Type A Warning Light
▬	Temporary Barrier Rail	←	Direction of Traffic
▨	Pavement Removal	⌌	Safety Closure
⋯●⋯	Sand Barrel Layout	◀1	Lane Identification

NOTE: Device spacing according to Standard Road Plans unless specifically dimensioned.

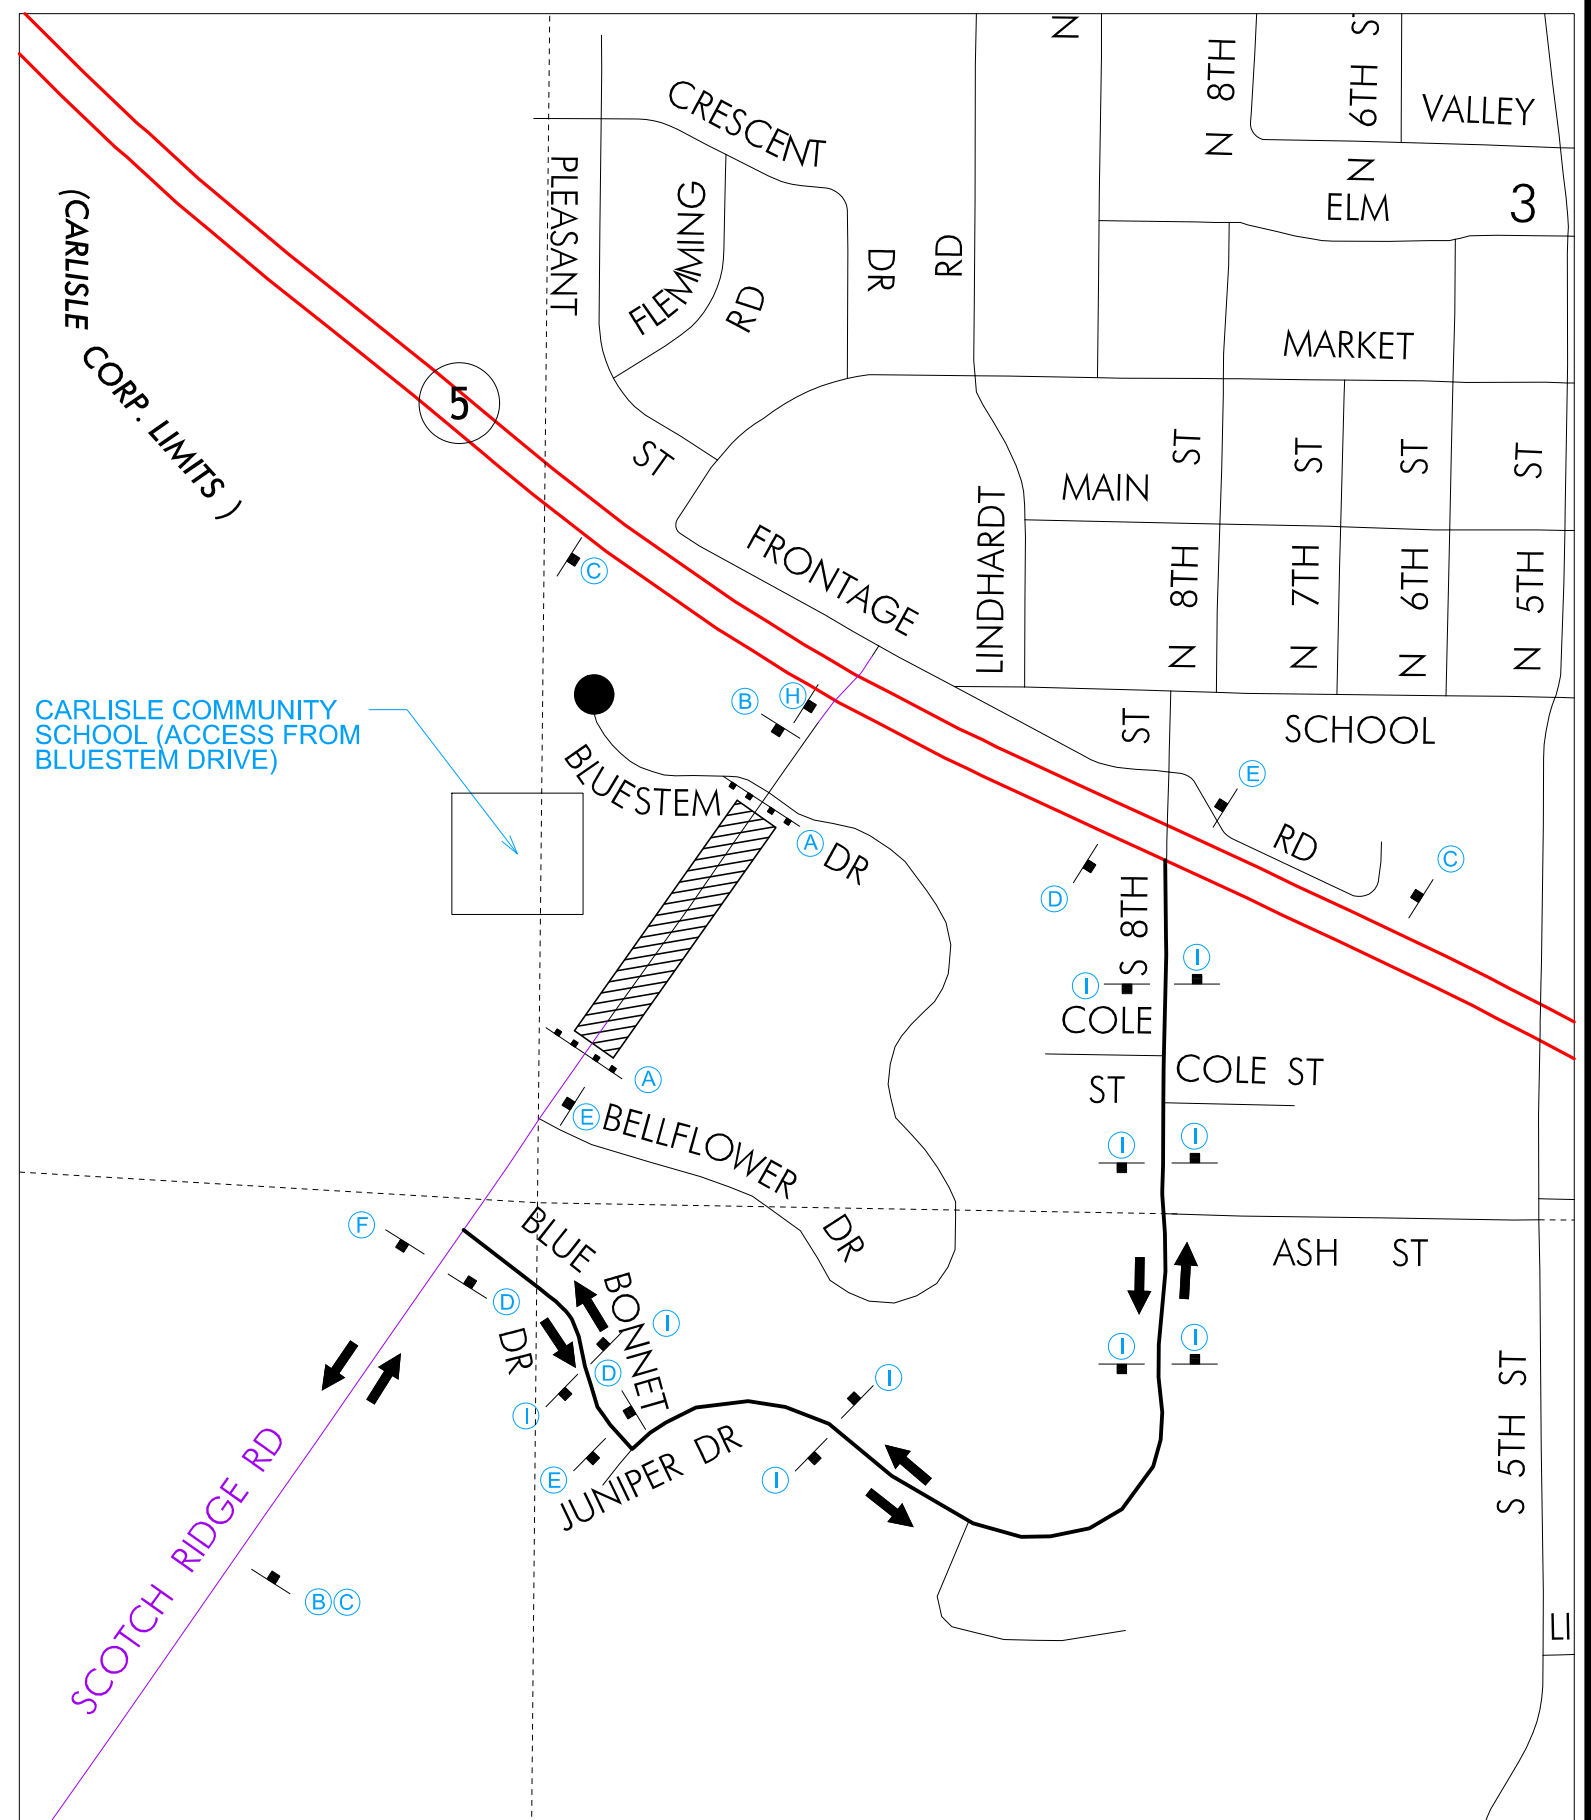

9/15/2021

ENGINEER
MDR
CHECKED BY
JSS

DRAWN BY
MDR
FIELD BOOK NO.
-

SCOTCH RIDGE ROAD
MEC JOB #: 20615007
JULY, 2021

REVISIONS






1360 NW 121st Street
Clive, Iowa 50325
515-964-1229
fax 515-964-2370

SCOTCH RIDGE ROAD AND HIGHWAY 5 INTERSECTION
SOUTH APPROXIMATELY 1,250 FEET SOUTHWEST
STBG-SWAP-1105(608)--SG-91

DETOUR MAP

SHEET NO.
J.3

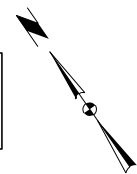 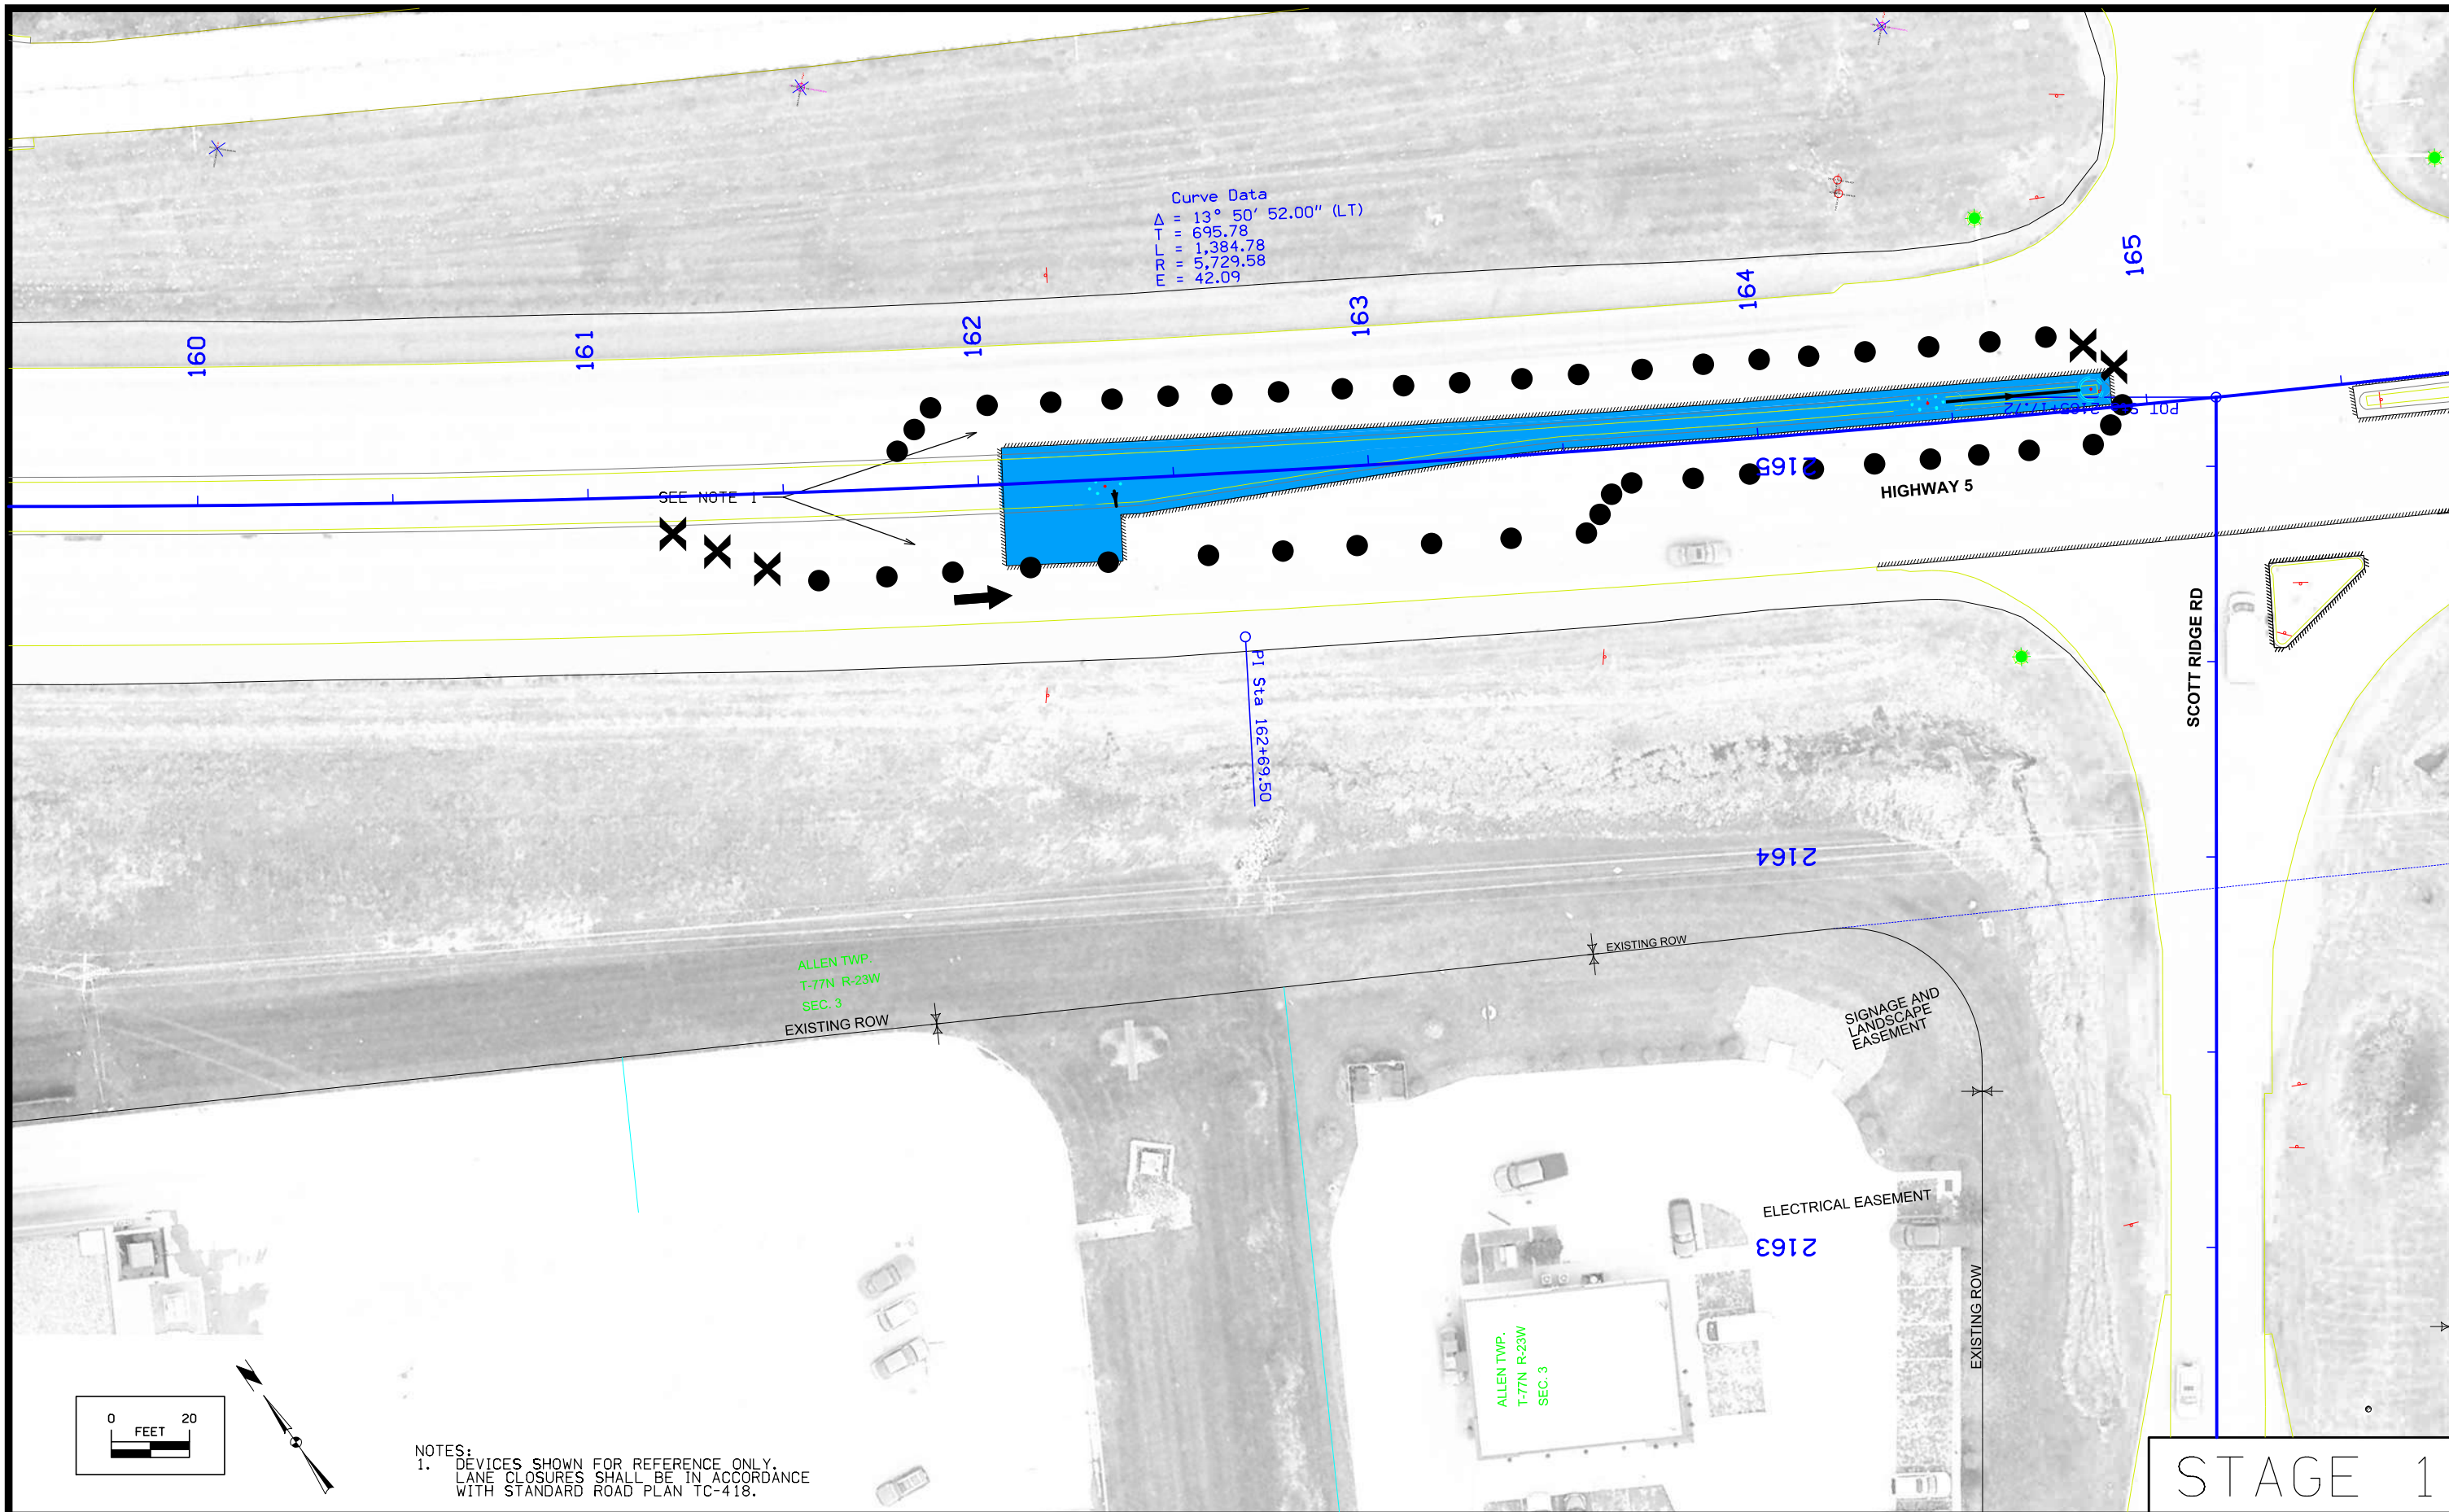

NOTES:
1. DEVICES SHOWN FOR REFERENCE ONLY.
LANE CLOSURES SHALL BE IN ACCORDANCE
WITH STANDARD ROAD PLAN TC-418.

ENGINEER
MDR
DRAWN BY
MDR
CHECKED BY
JSS
SCOTCH RIDGE ROAD
MEC JOB #: 20615007
JULY, 2021

REVISIONS



making lives better.

1360 NW 121st Street
Clive, Iowa 50325
515-964-1229
fax 515-964-2370


SCOTCH RIDGE ROAD AND HIGHWAY 5 INTERSECTION
SOUTH APPROXIMATELY 1,250 FEET SOUTHWEST
STBG-SWAP-1105(608)--SG-91

SCOTCH RIDGE ROAD
STAGE - 1

SHEET NO.
J.4

9/15/2021


N:\Projects\CAR 20615007\Design\Plans\20615007_J04.dgn

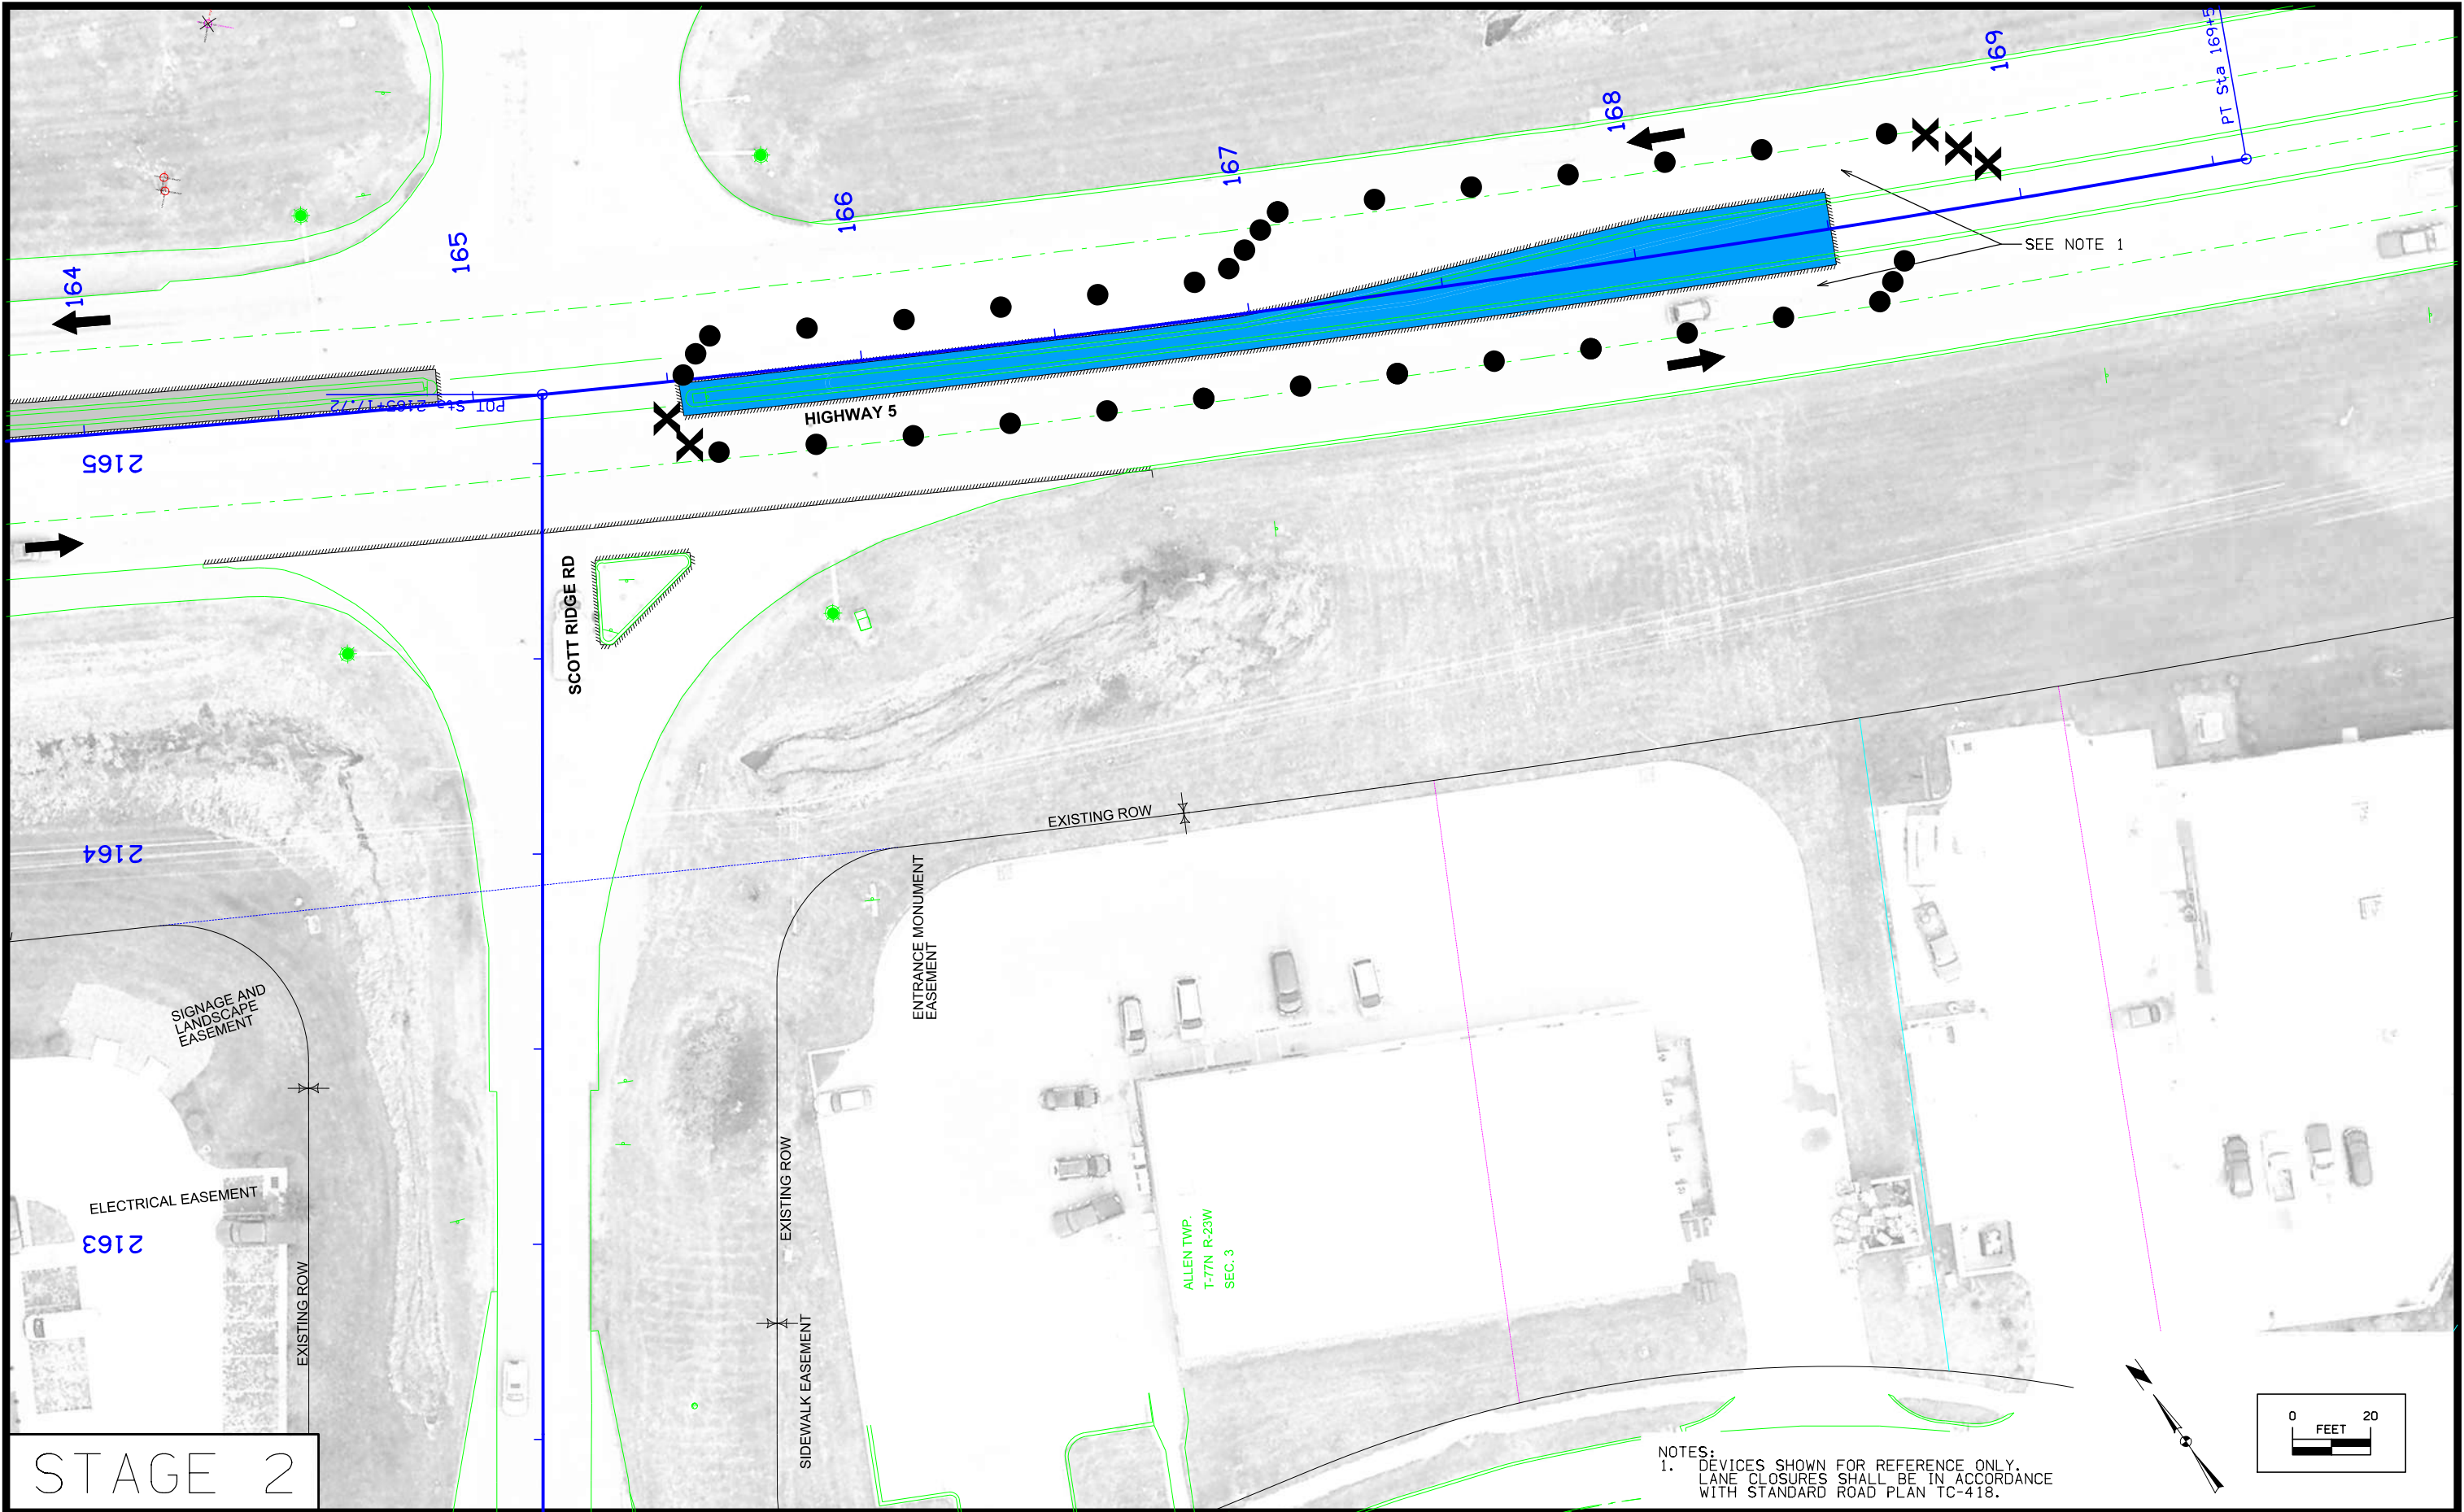

STAGE 2

ENGINEER MDR CHECKED BY JSS	DRAWN BY MDR FIELD BOOK NO. -	SCOTCH RIDGE ROAD MEC JOB #: 20615007 JULY, 2021	REVISIONS McCLURE™ making lives better.	1360 NW 121st Street Clive, Iowa 50325 515-964-1229 fax 515-964-2370	SCOTCH RIDGE ROAD AND HIGHWAY 5 INTERSECTION SOUTH APPROXIMATELY 1,250 FEET SOUTHWEST STBG-SWAP-1105(608)--SG-91	SCOTCH RIDGE ROAD STAGE - 2	SHEET NO. J.5
---	---	---	---	---	---	--	--------------------------

9/15/2021

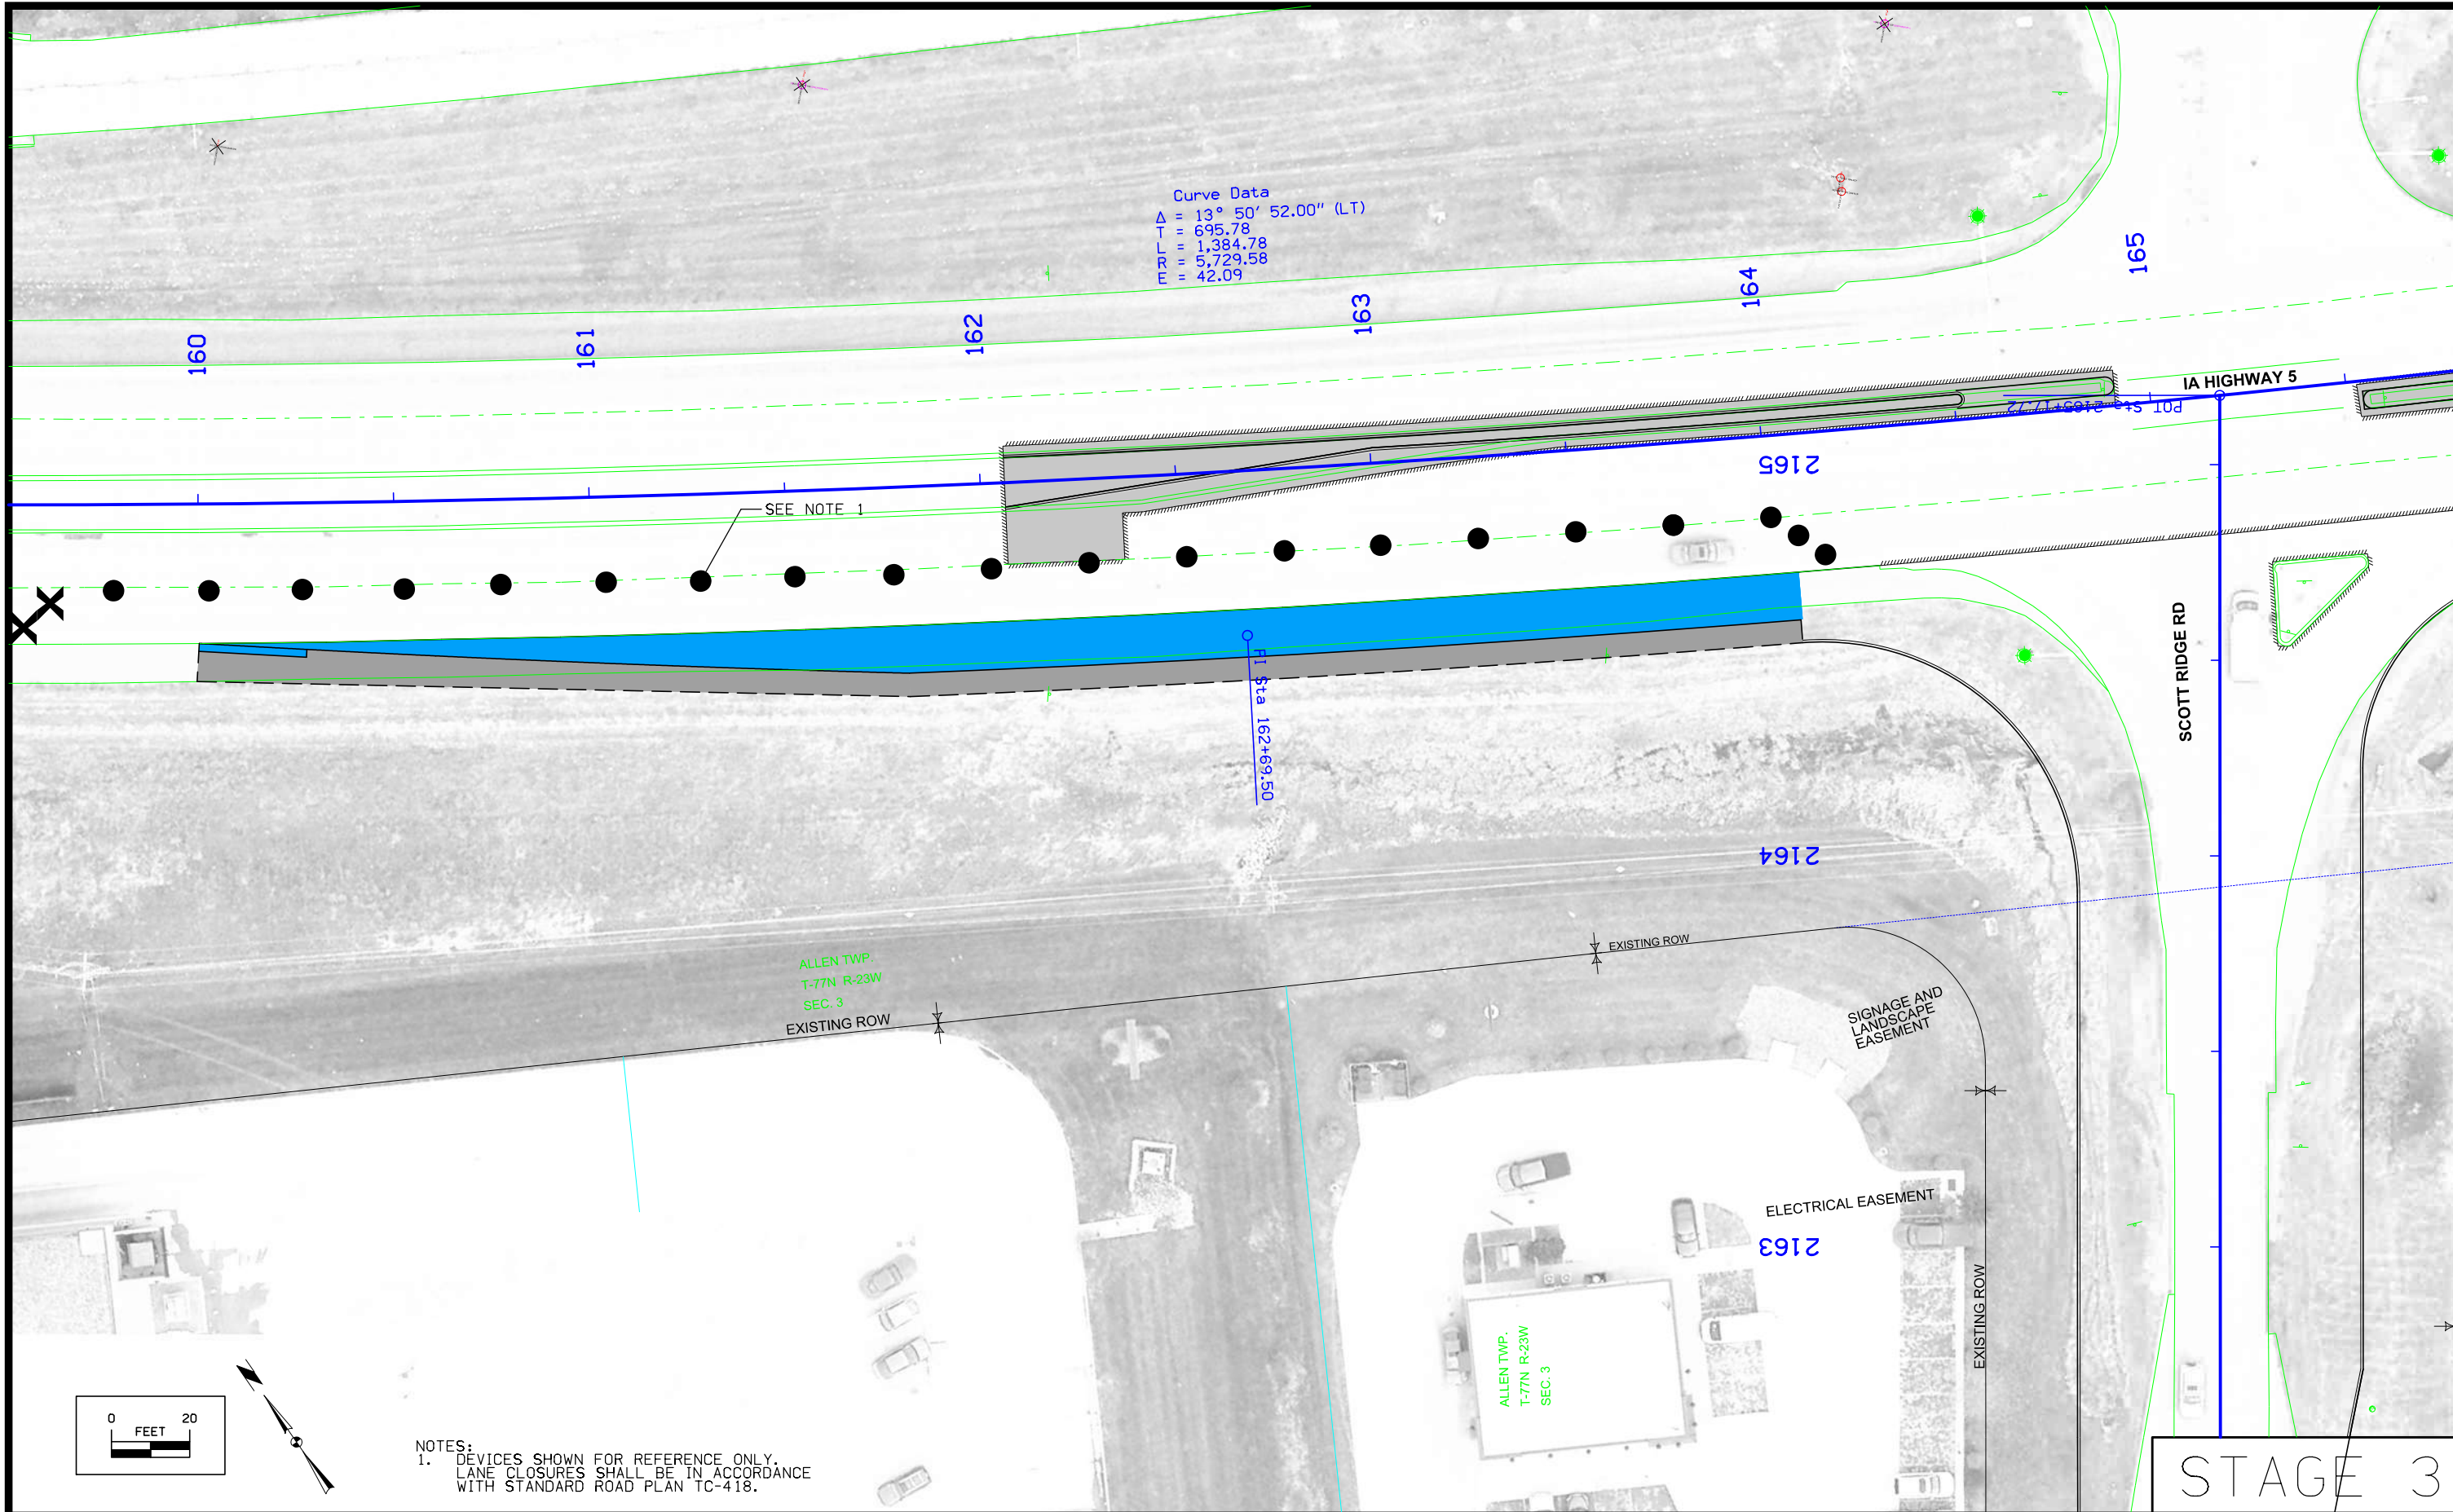

9/15/2021

ENGINEER MDR	DRAWN BY MDR	SCOTCH RIDGE ROAD MEC JOB #: 20615007
CHECKED BY JSS	FIELD BOOK NO. -	JULY, 2021

REVISIONS




making lives better.

1360 NW 121st Street
Clive, Iowa 50325
515-964-1229
fax 515-964-2370

SCOTCH RIDGE ROAD AND HIGHWAY 5 INTERSECTION
SOUTH APPROXIMATELY 1,250 FEET SOUTHWEST
STBG-SWAP-1105(608)--SG-91

SCOTCH RIDGE ROAD
STAGE -3

SHEET NO.
J.6

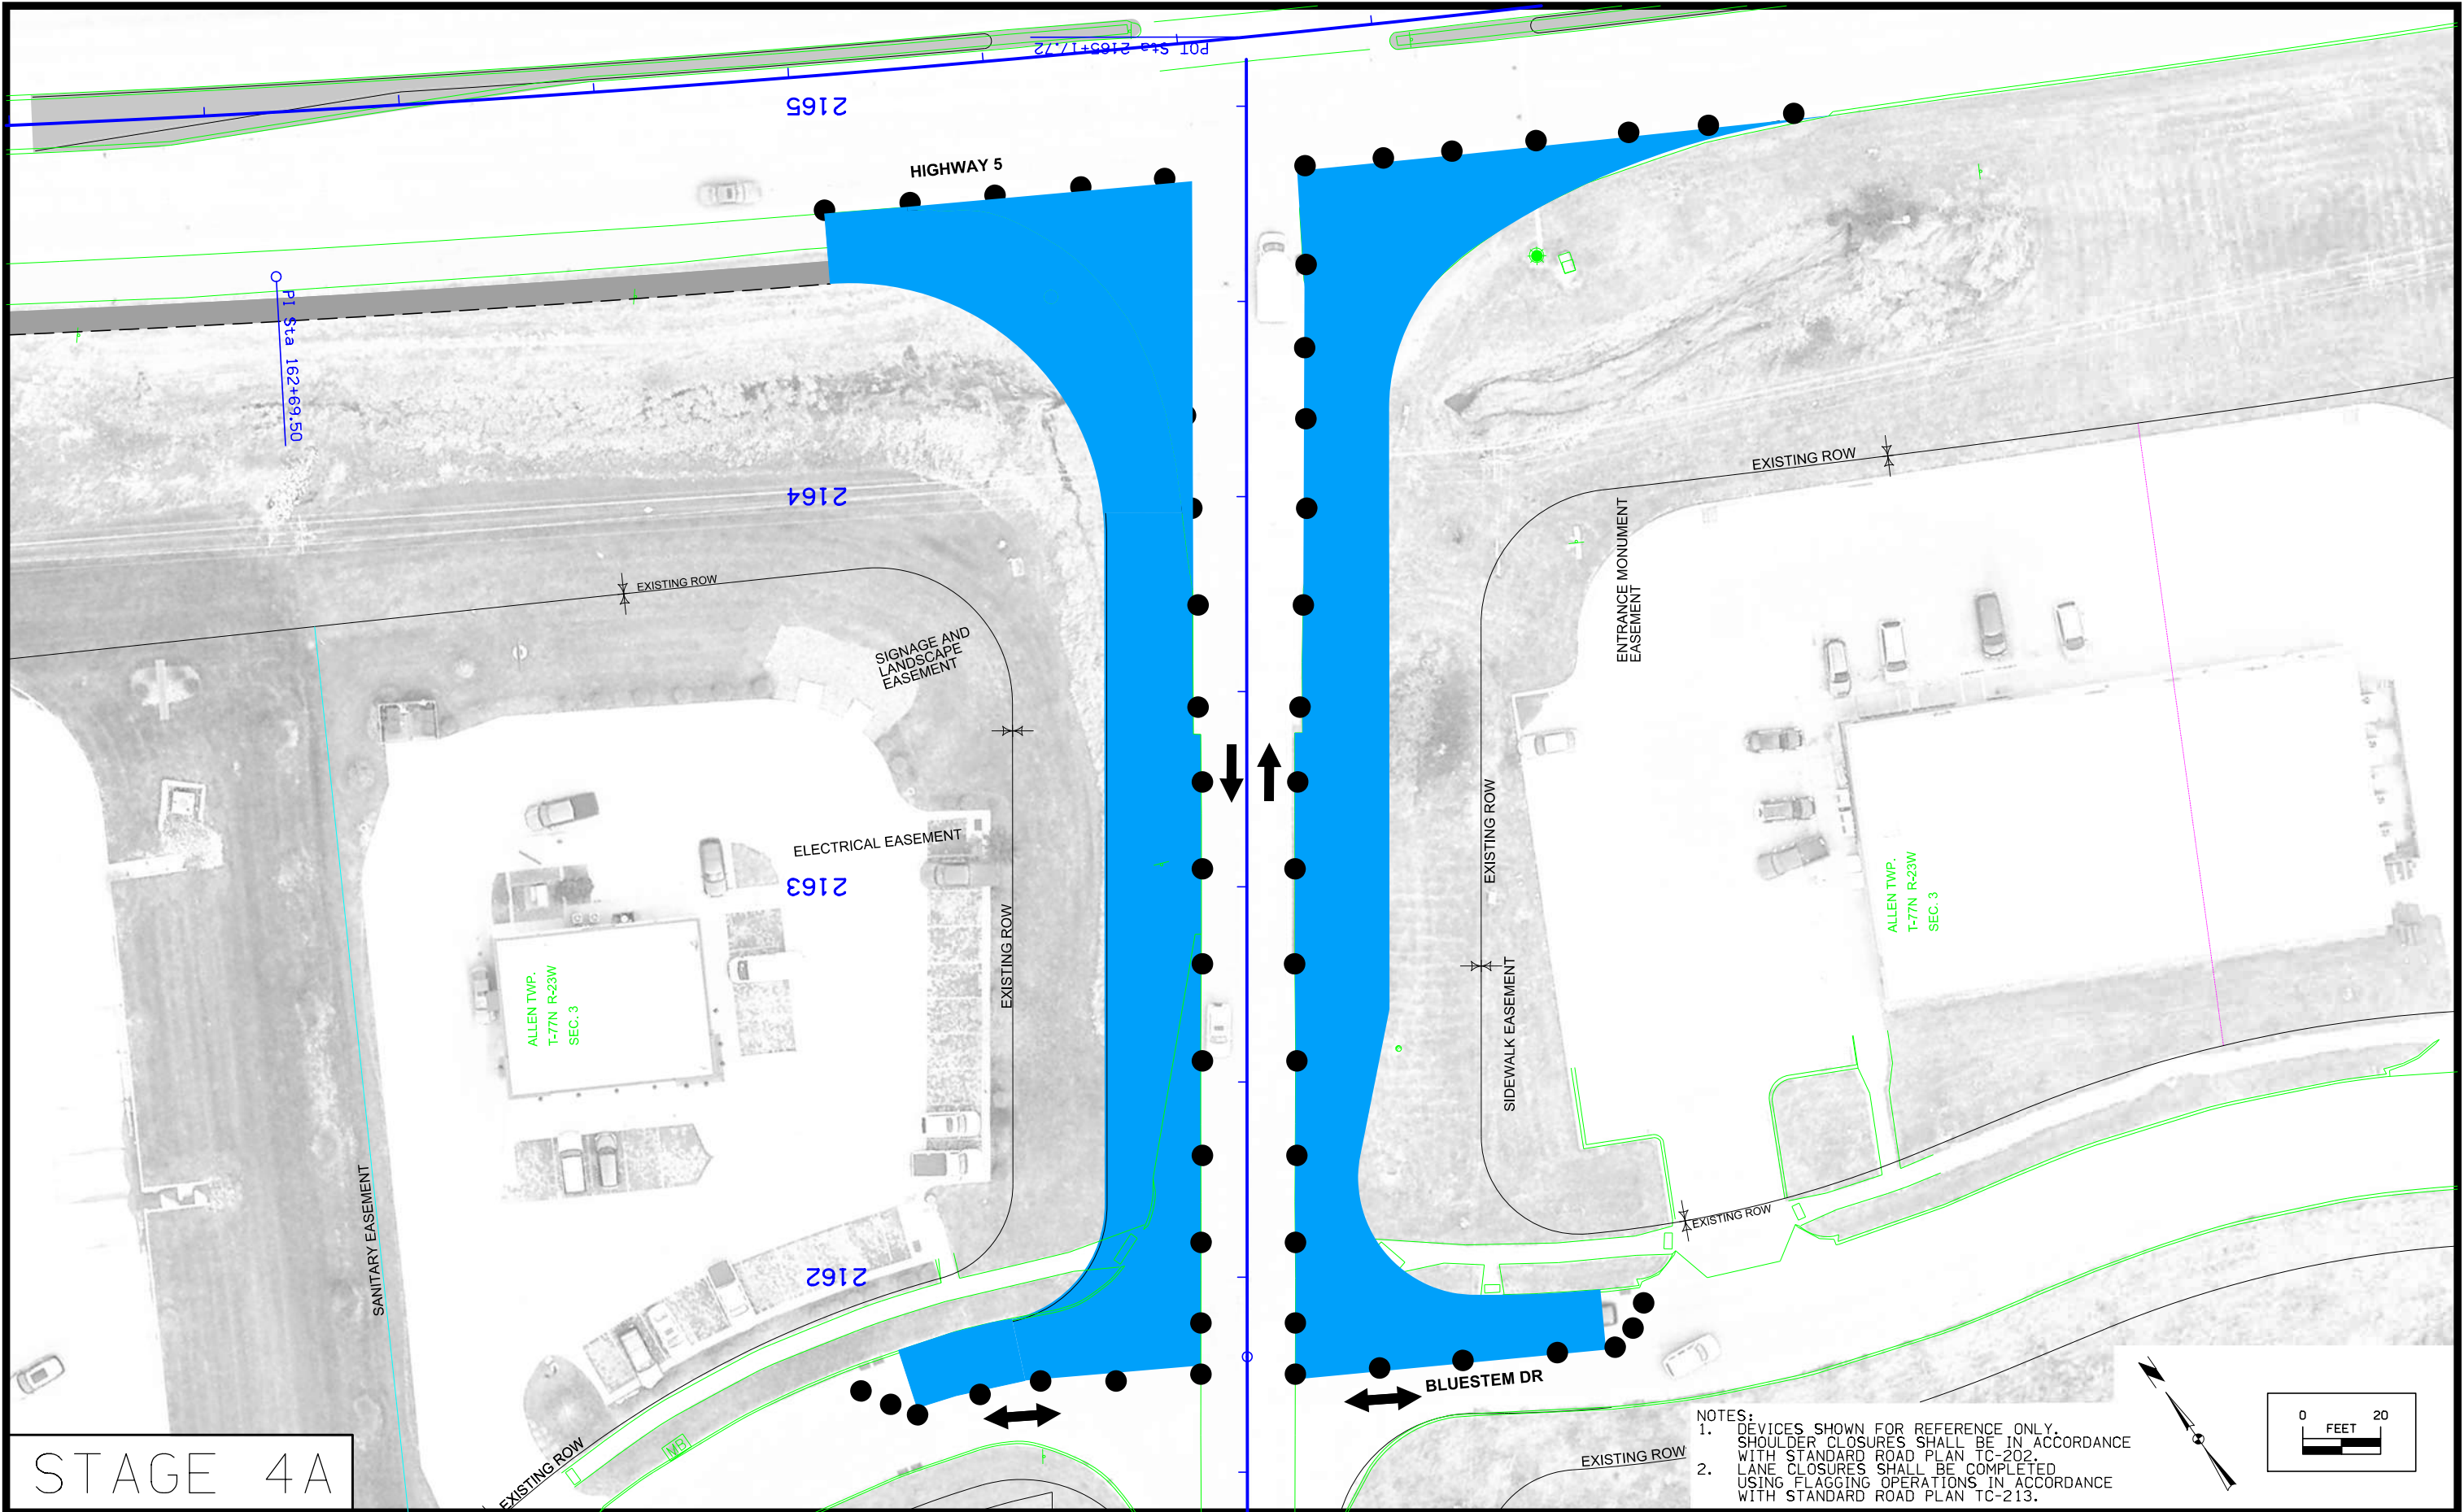


STAGE 4A

ENGINEER MDR CHECKED BY JSS DRAWN BY MDR FIELD BOOK NO. - SCOTCH RIDGE ROAD MEC JOB #: 20615007 JULY, 2021	REVISIONS	 McCLURE™ making <i>lives</i> better.	1360 NW 121st Street Clive, Iowa 50325 515-964-1229 fax 515-964-2370	SCOTCH RIDGE ROAD AND HIGHWAY 5 INTERSECTION SOUTH APPROXIMATELY 1,250 FEET SOUTHWEST STBG-SWAP-1105(608)--SG-91	SCOTCH RIDGE ROAD STAGE -4A	SHEET NO. J.7
---	----------------------------------	--	---	---	--	-------------------------------------

9/15/2021

N:\Projects\CAR 20615007\Design\Plans\20615007_J07.dgn

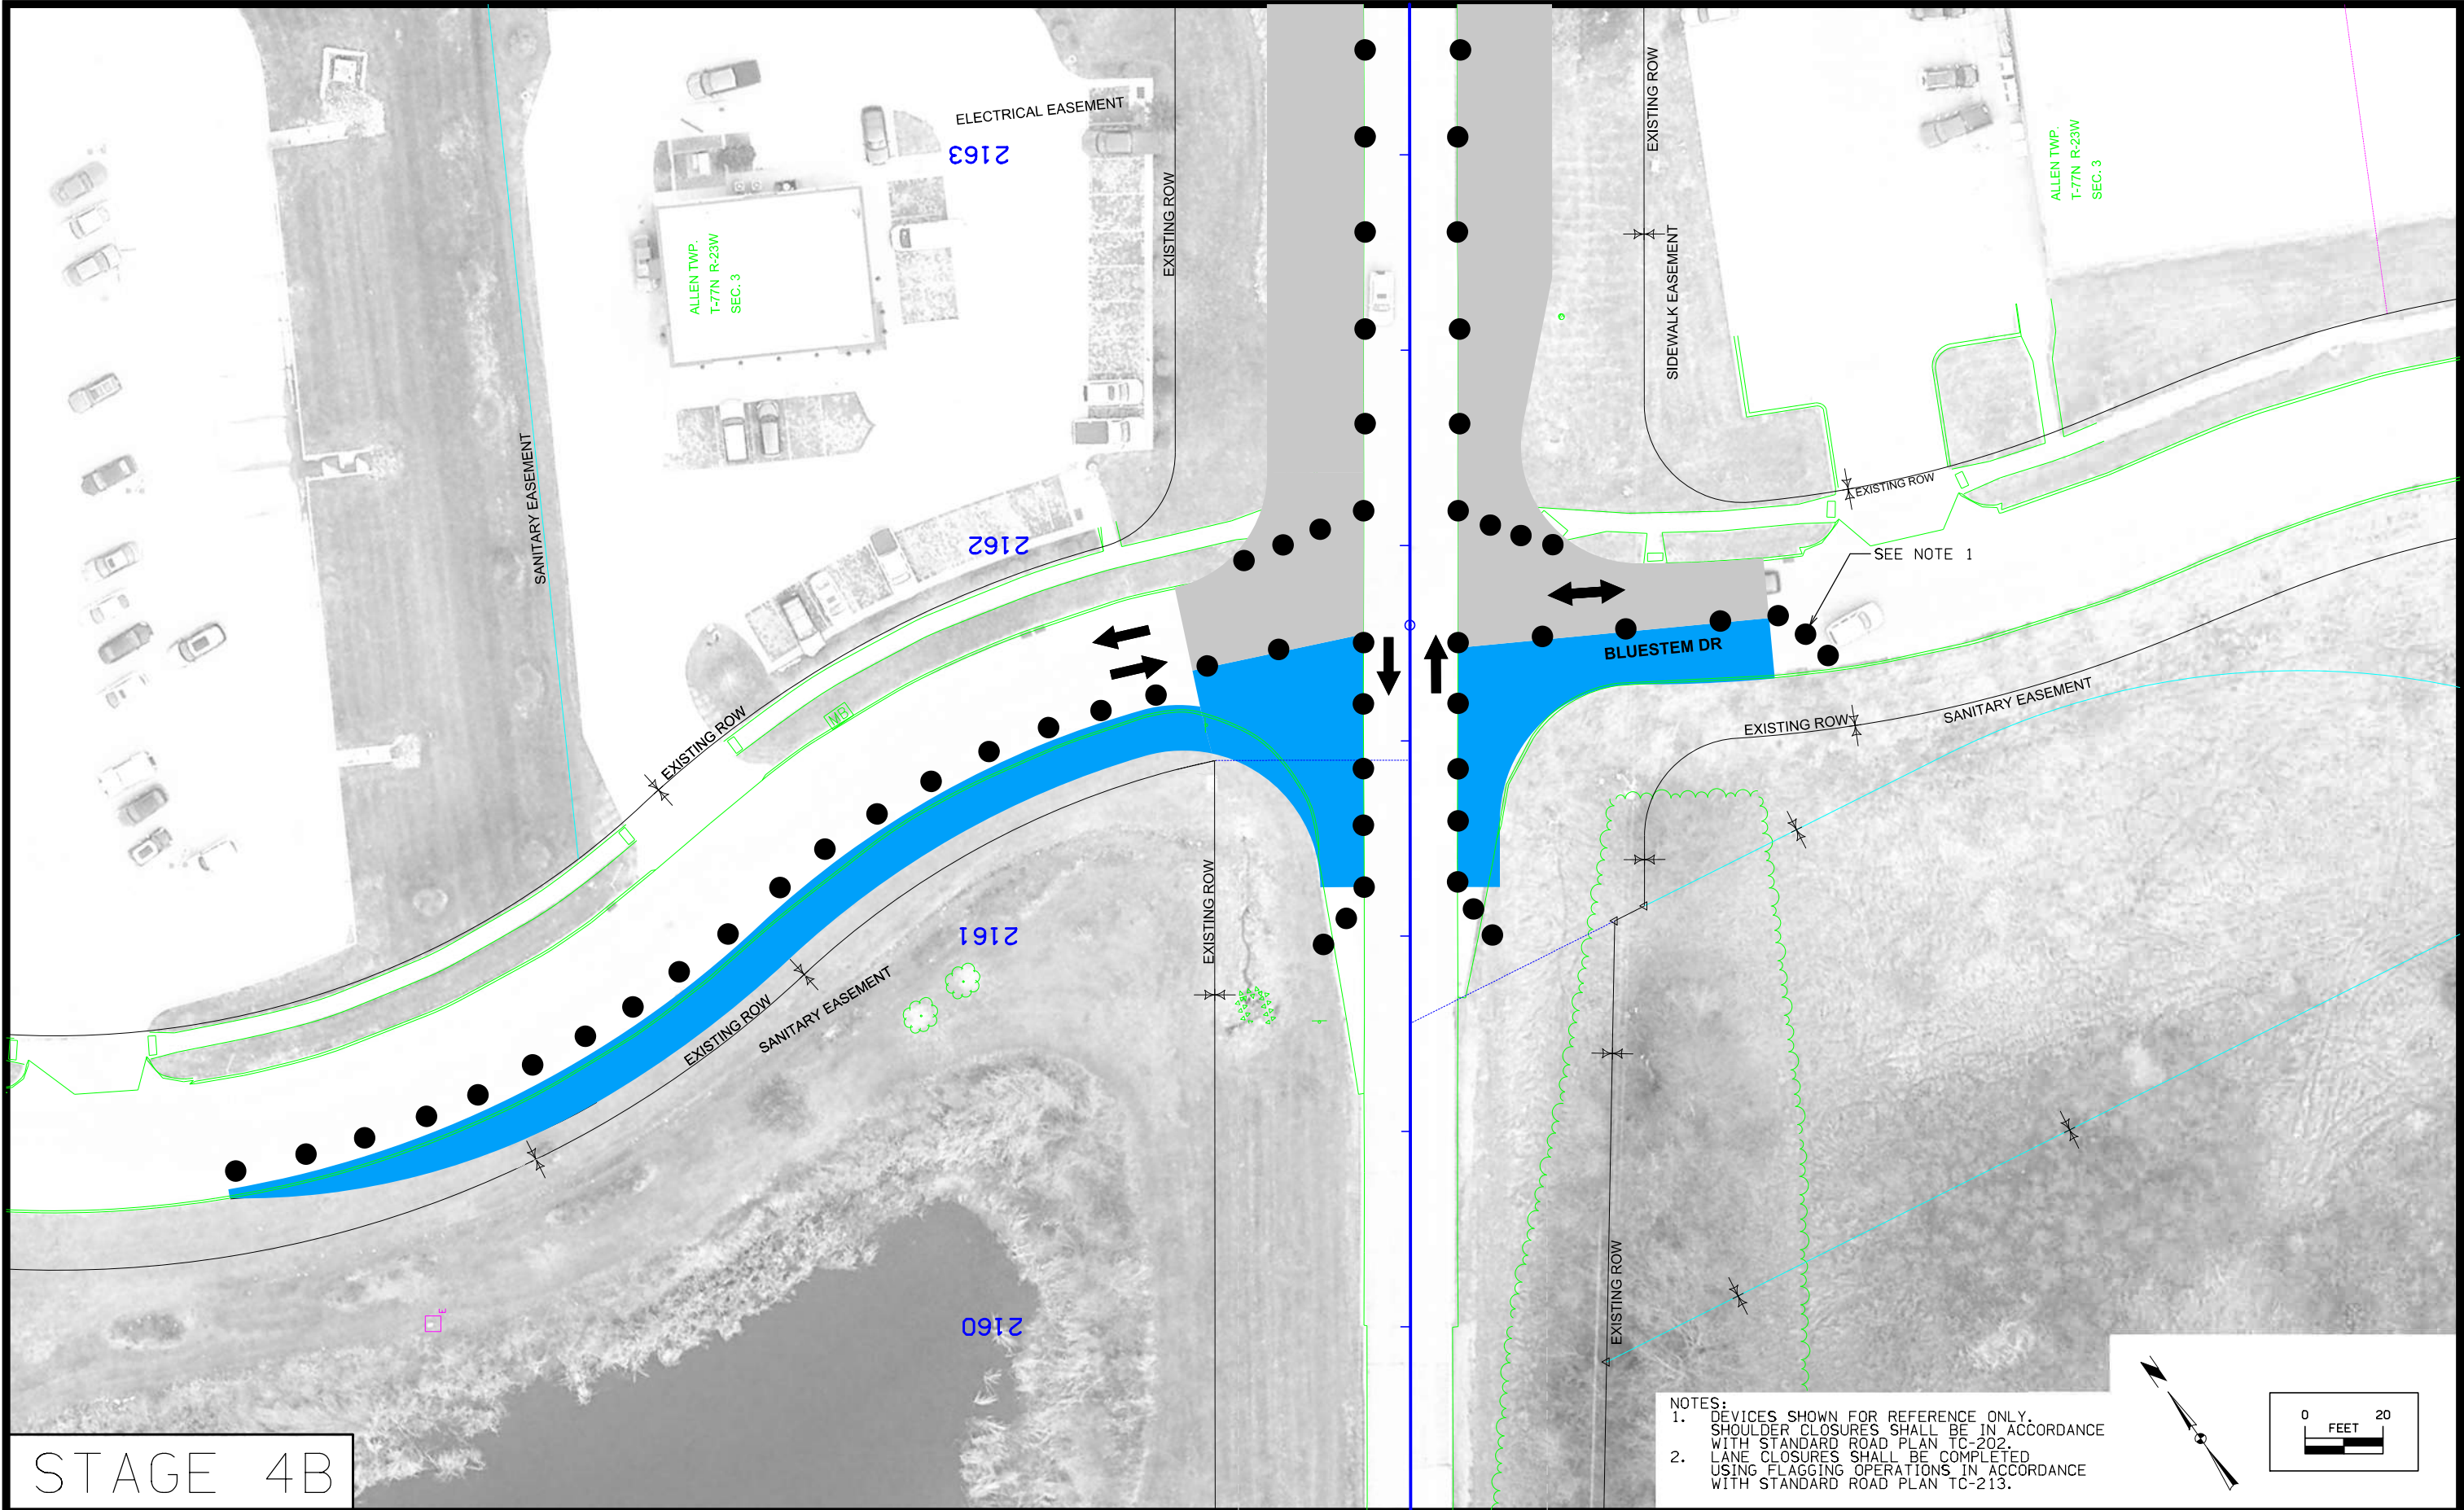

STAGE 4B

- NOTES:
1. DEVICES SHOWN FOR REFERENCE ONLY. SHOULDER CLOSURES SHALL BE IN ACCORDANCE WITH STANDARD ROAD PLAN TC-202.
 2. LANE CLOSURES SHALL BE COMPLETED USING FLAGGING OPERATIONS IN ACCORDANCE WITH STANDARD ROAD PLAN TC-213.

9/15/2021

ENGINEER MDR	DRAWN BY MDR	SCOTCH RIDGE ROAD MEC JOB #: 20615007 JULY, 2021
CHECKED BY JSS	FIELD BOOK NO. -	

REVISIONS



making lives better.


1360 NW 121st Street
Clive, Iowa 50325
515-964-1229
fax 515-964-2370

SCOTCH RIDGE ROAD AND HIGHWAY 5 INTERSECTION
SOUTH APPROXIMATELY 1,250 FEET SOUTHWEST
STBG-SWAP-1105(608)--SG-91

SCOTCH RIDGE ROAD
STAGE -4B

SHEET NO.

J.8

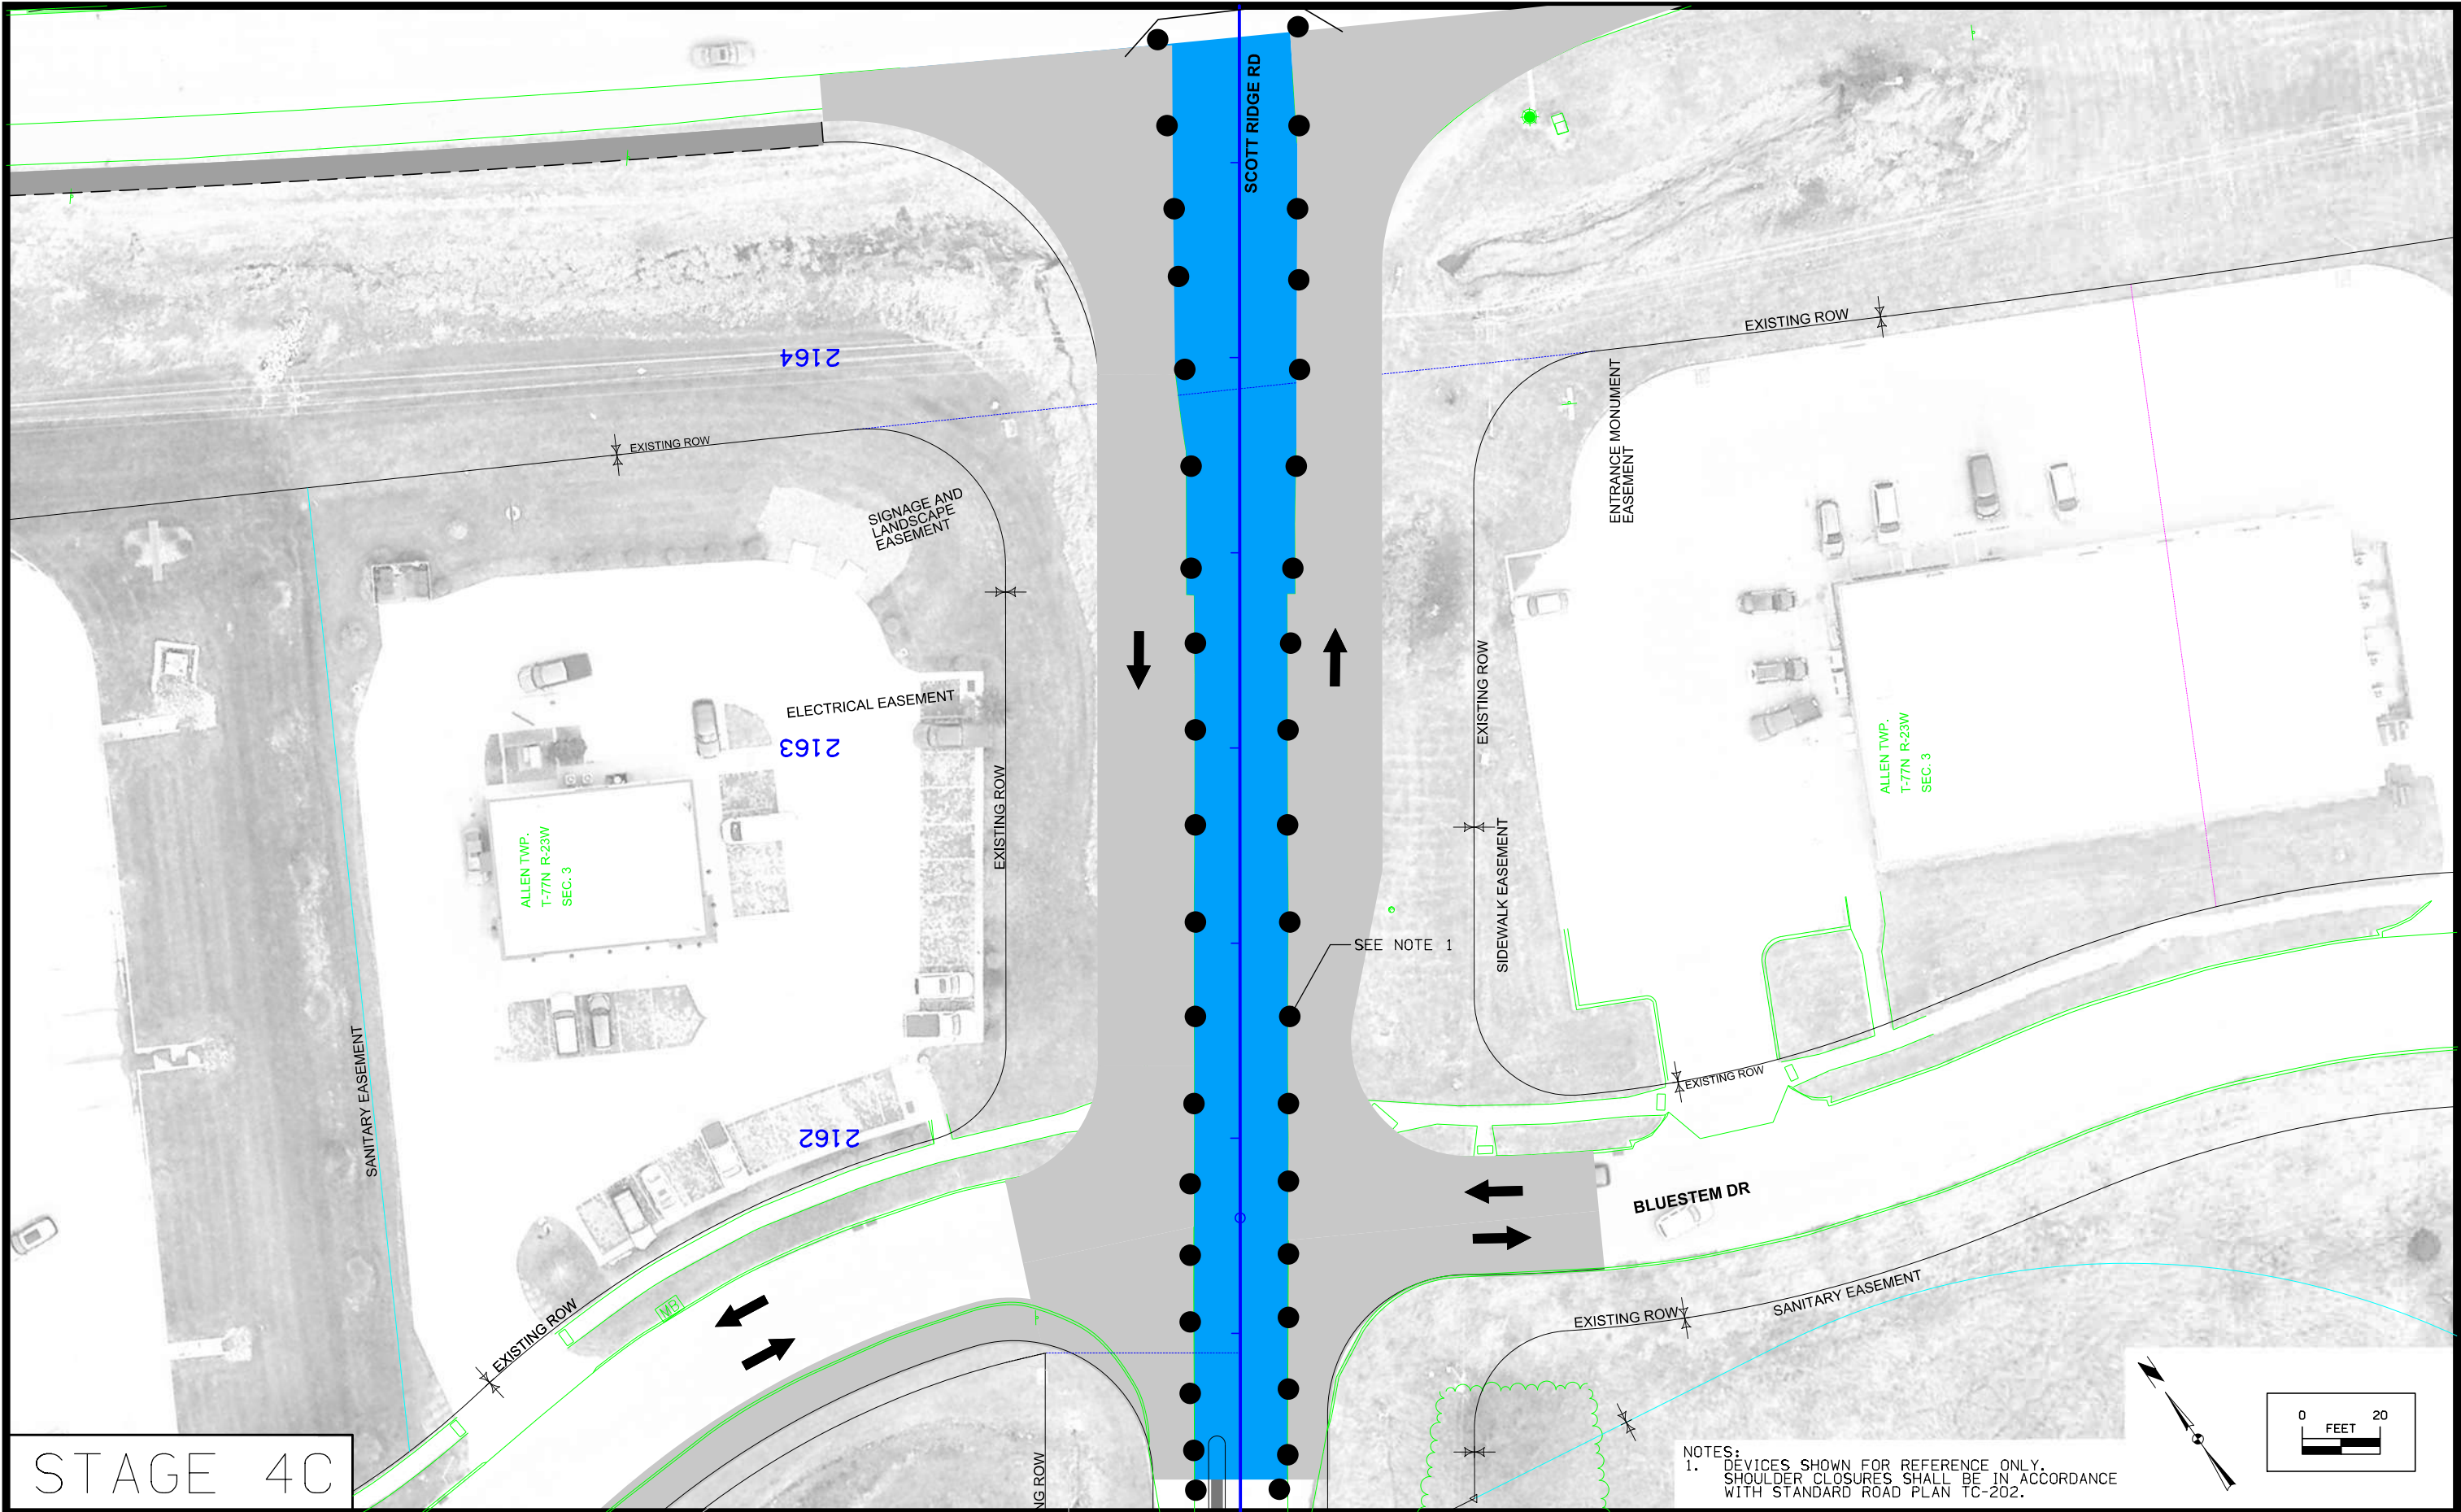


STAGE 4C

NOTES:
1. DEVICES SHOWN FOR REFERENCE ONLY.
SHOULDER CLOSURES SHALL BE IN ACCORDANCE
WITH STANDARD ROAD PLAN TC-202.



9/15/2021

ENGINEER MDR	DRAWN BY MDR	SCOTCH RIDGE ROAD MEC JOB #: 20615007 JULY, 2021	REVISIONS	 making lives better.	1360 NW 121st Street Clive, Iowa 50325 515-964-1229 fax 515-964-2370	SCOTCH RIDGE ROAD AND HIGHWAY 5 INTERSECTION SOUTH APPROXIMATELY 1,250 FEET SOUTHWEST STBG-SWAP-1105(608)--SG-91	SCOTCH RIDGE ROAD STAGE -4C	SHEET NO. J.9
CHECKED BY JSS	FIELD BOOK NO. -							

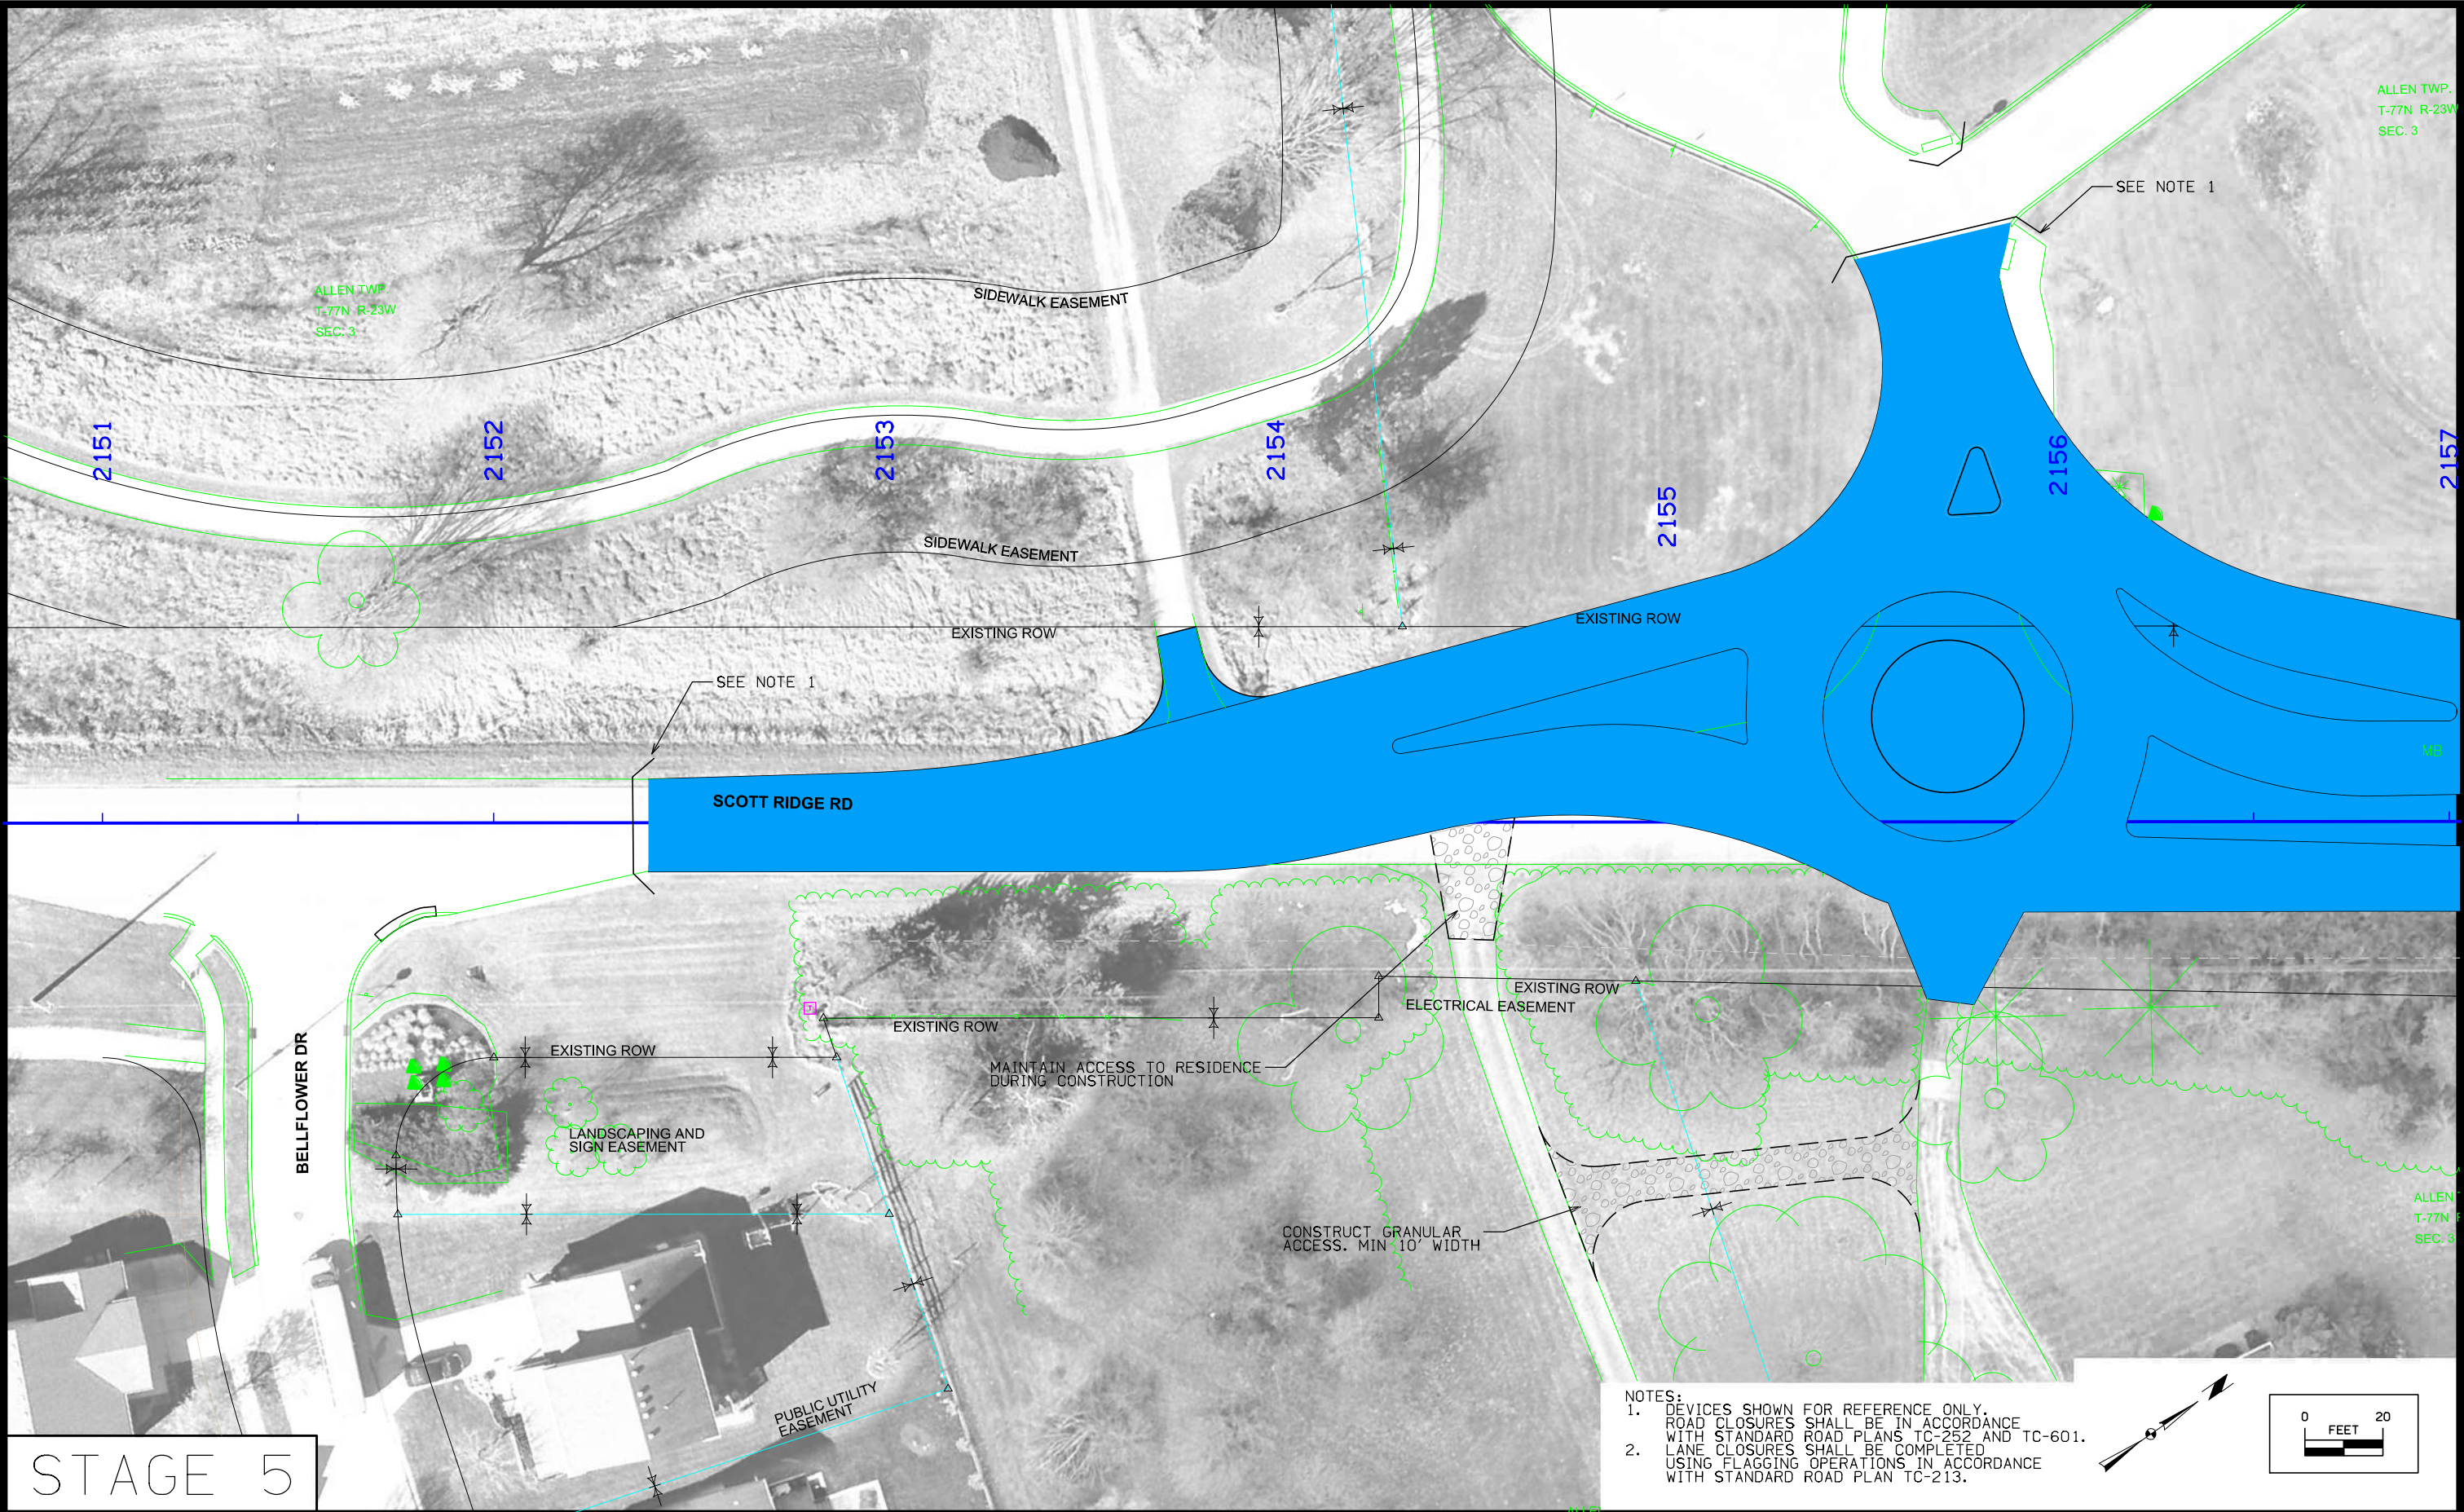

STAGE 5


- NOTES:
1. DEVICES SHOWN FOR REFERENCE ONLY. ROAD CLOSURES SHALL BE IN ACCORDANCE WITH STANDARD ROAD PLANS TC-252 AND TC-601.
 2. LANE CLOSURES SHALL BE COMPLETED USING FLAGGING OPERATIONS IN ACCORDANCE WITH STANDARD ROAD PLAN TC-213.

 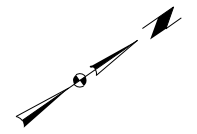

9/15/2021



ENGINEER MDR	DRAWN BY MDR	SCOTCH RIDGE ROAD MEC JOB #: 20615007 JULY, 2021	REVISIONS	 making lives better.	1360 NW 121st Street Clive, Iowa 50325 515-964-1229 fax 515-964-2370	SCOTCH RIDGE ROAD AND HIGHWAY 5 INTERSECTION SOUTH APPROXIMATELY 1,250 FEET SOUTHWEST STBG-SWAP-1105(608)--SG-91	SCOTCH RIDGE ROAD STAGE - 5	SHEET NO. J.10
-----------------	-----------------	--	-----------	---	---	--	--------------------------------	--------------------------

N:\Projects\CAR 20615007\Design\Plans\20615007_J10.dgn

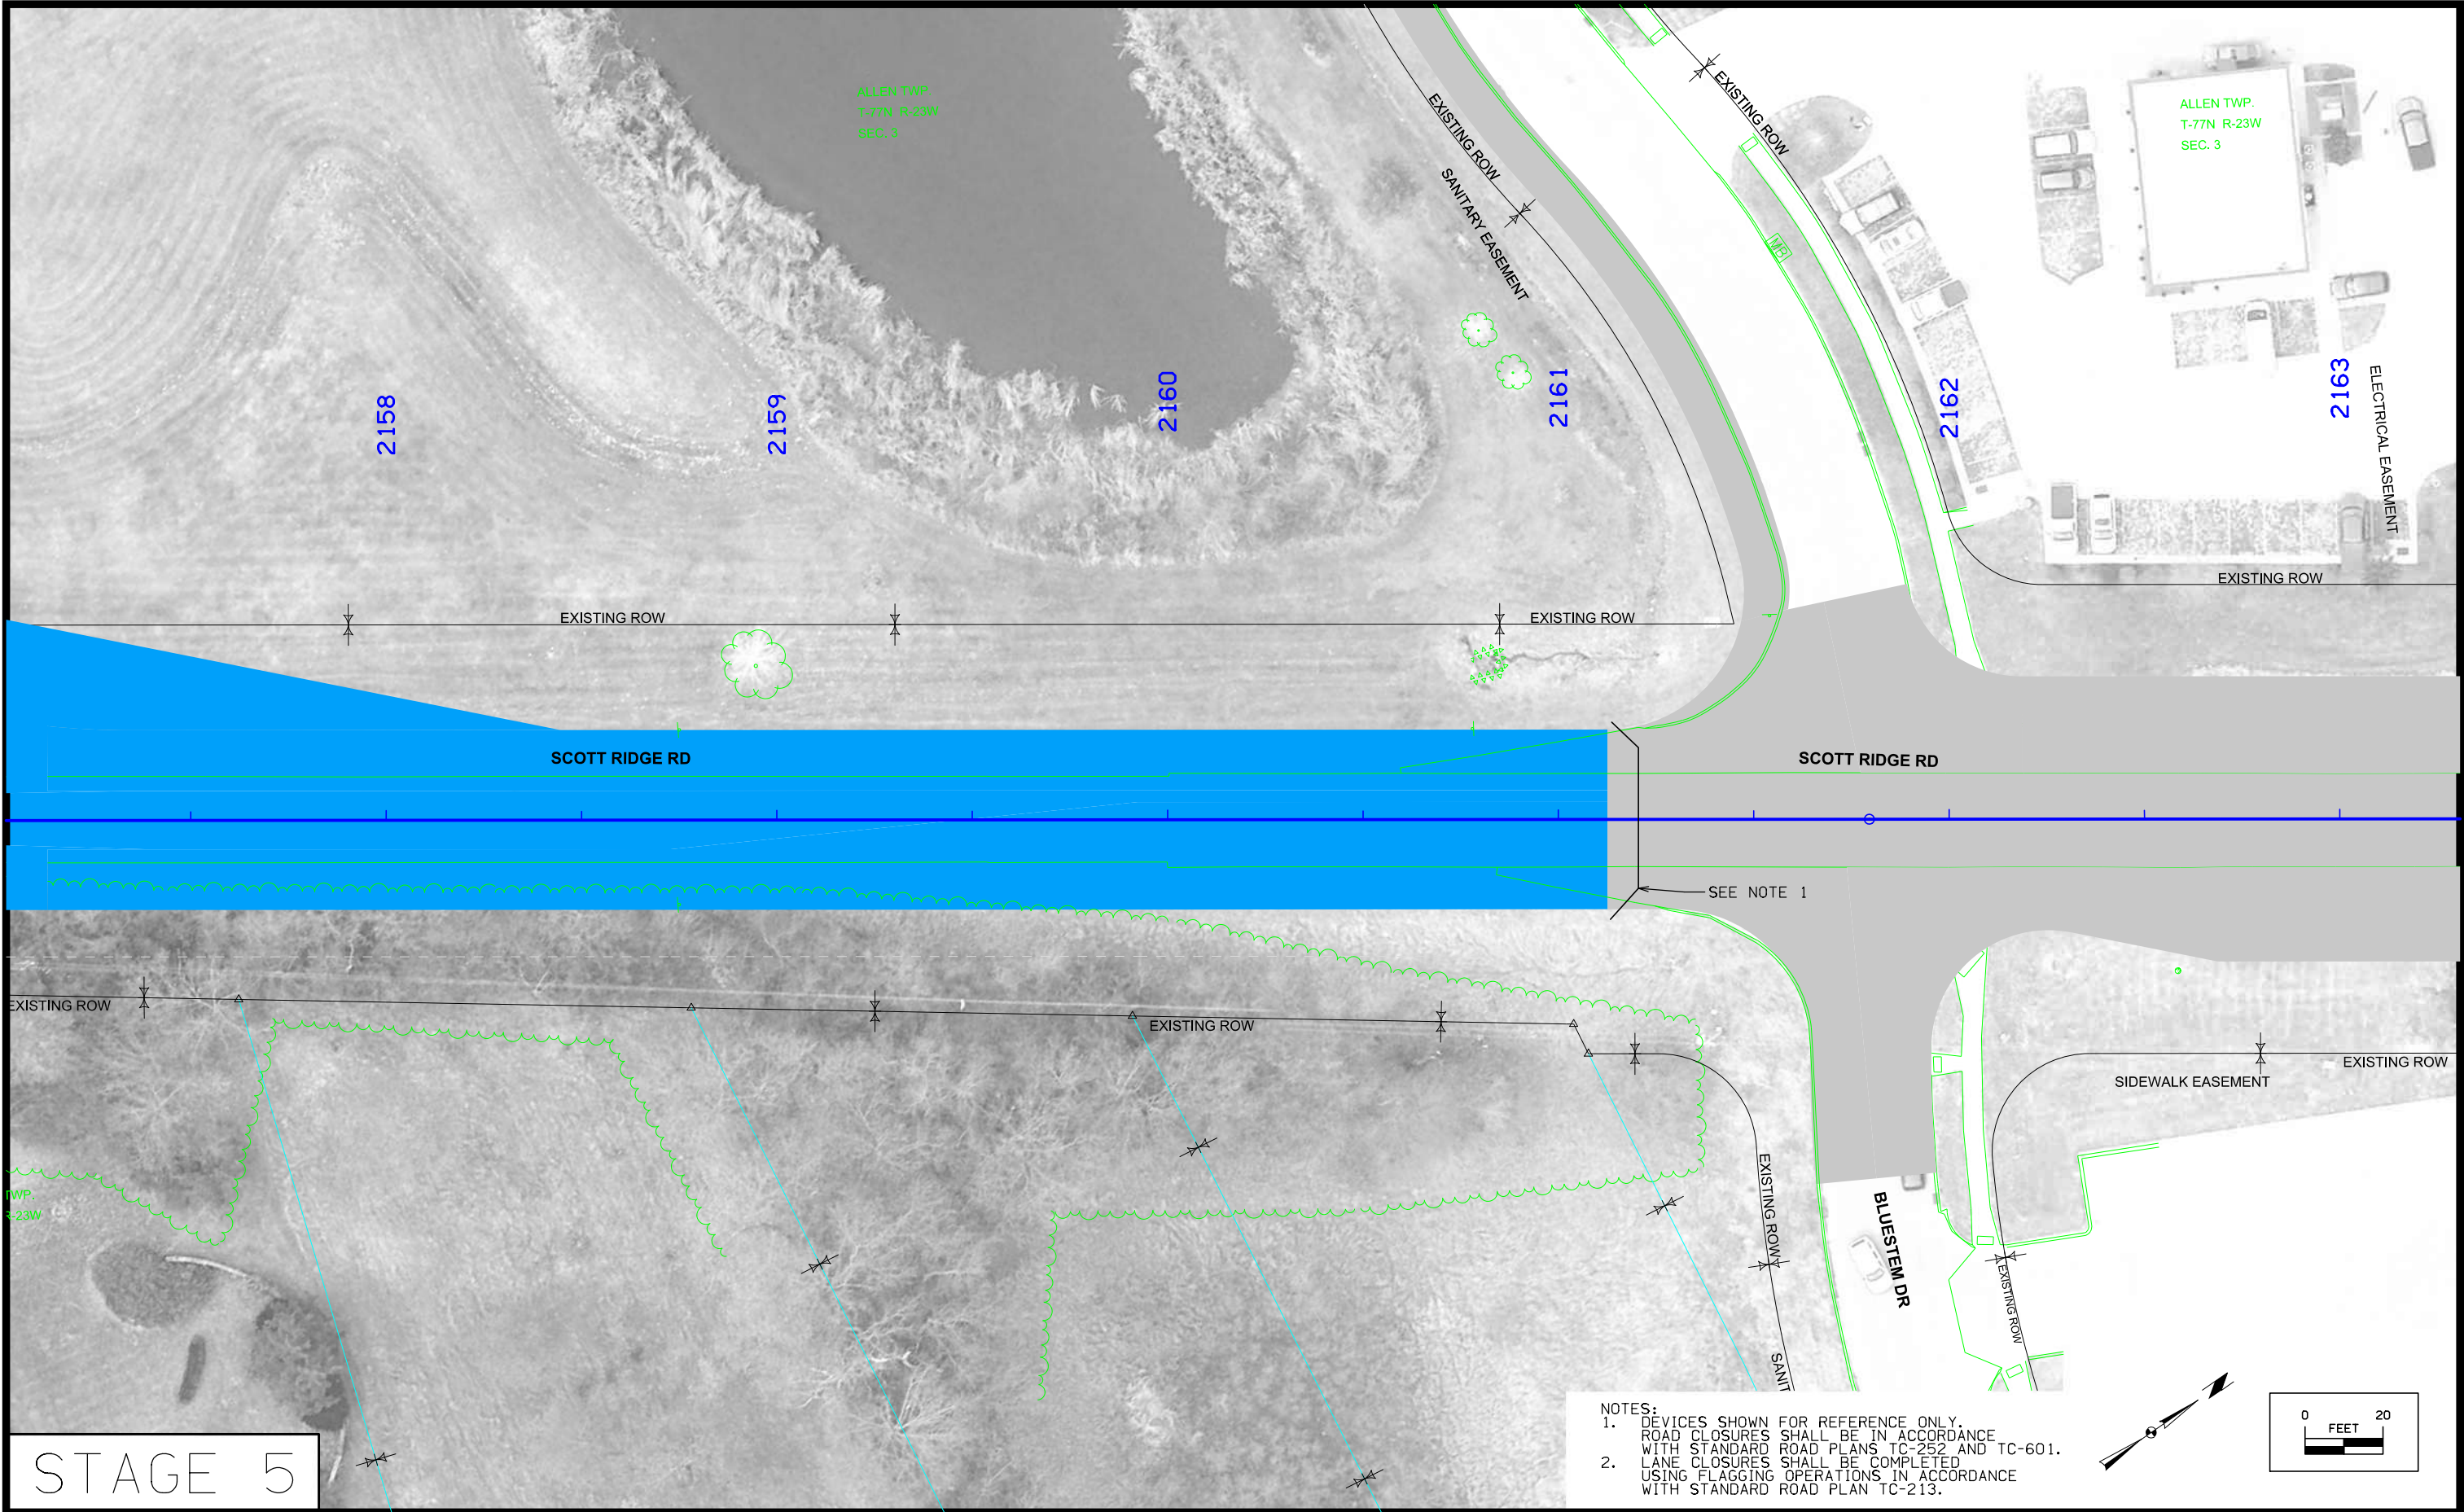


STAGE 5


- NOTES:
1. DEVICES SHOWN FOR REFERENCE ONLY. ROAD CLOSURES SHALL BE IN ACCORDANCE WITH STANDARD ROAD PLANS TC-252 AND TC-601.
 2. LANE CLOSURES SHALL BE COMPLETED USING FLAGGING OPERATIONS IN ACCORDANCE WITH STANDARD ROAD PLAN TC-213.

 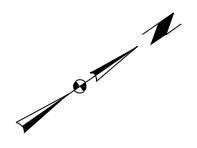

9/15/2021

ENGINEER MDR CHECKED BY JSS	DRAWN BY MDR FIELD BOOK NO. - SCOTCH RIDGE ROAD MEC JOB #: 20615007 JULY, 2021	REVISIONS .	 making lives better.	1360 NW 121st Street Clive, Iowa 50325 515-964-1229 fax 515-964-2370	SCOTCH RIDGE ROAD AND HIGHWAY 5 INTERSECTION SOUTH APPROXIMATELY 1,250 FEET SOUTHWEST STBG-SWAP-1105(608)--SG-91	SCOTCH RIDGE ROAD STAGE - 5	SHEET NO. J.11
--------------------------------------	--	----------------	---	---	--	--------------------------------	-------------------


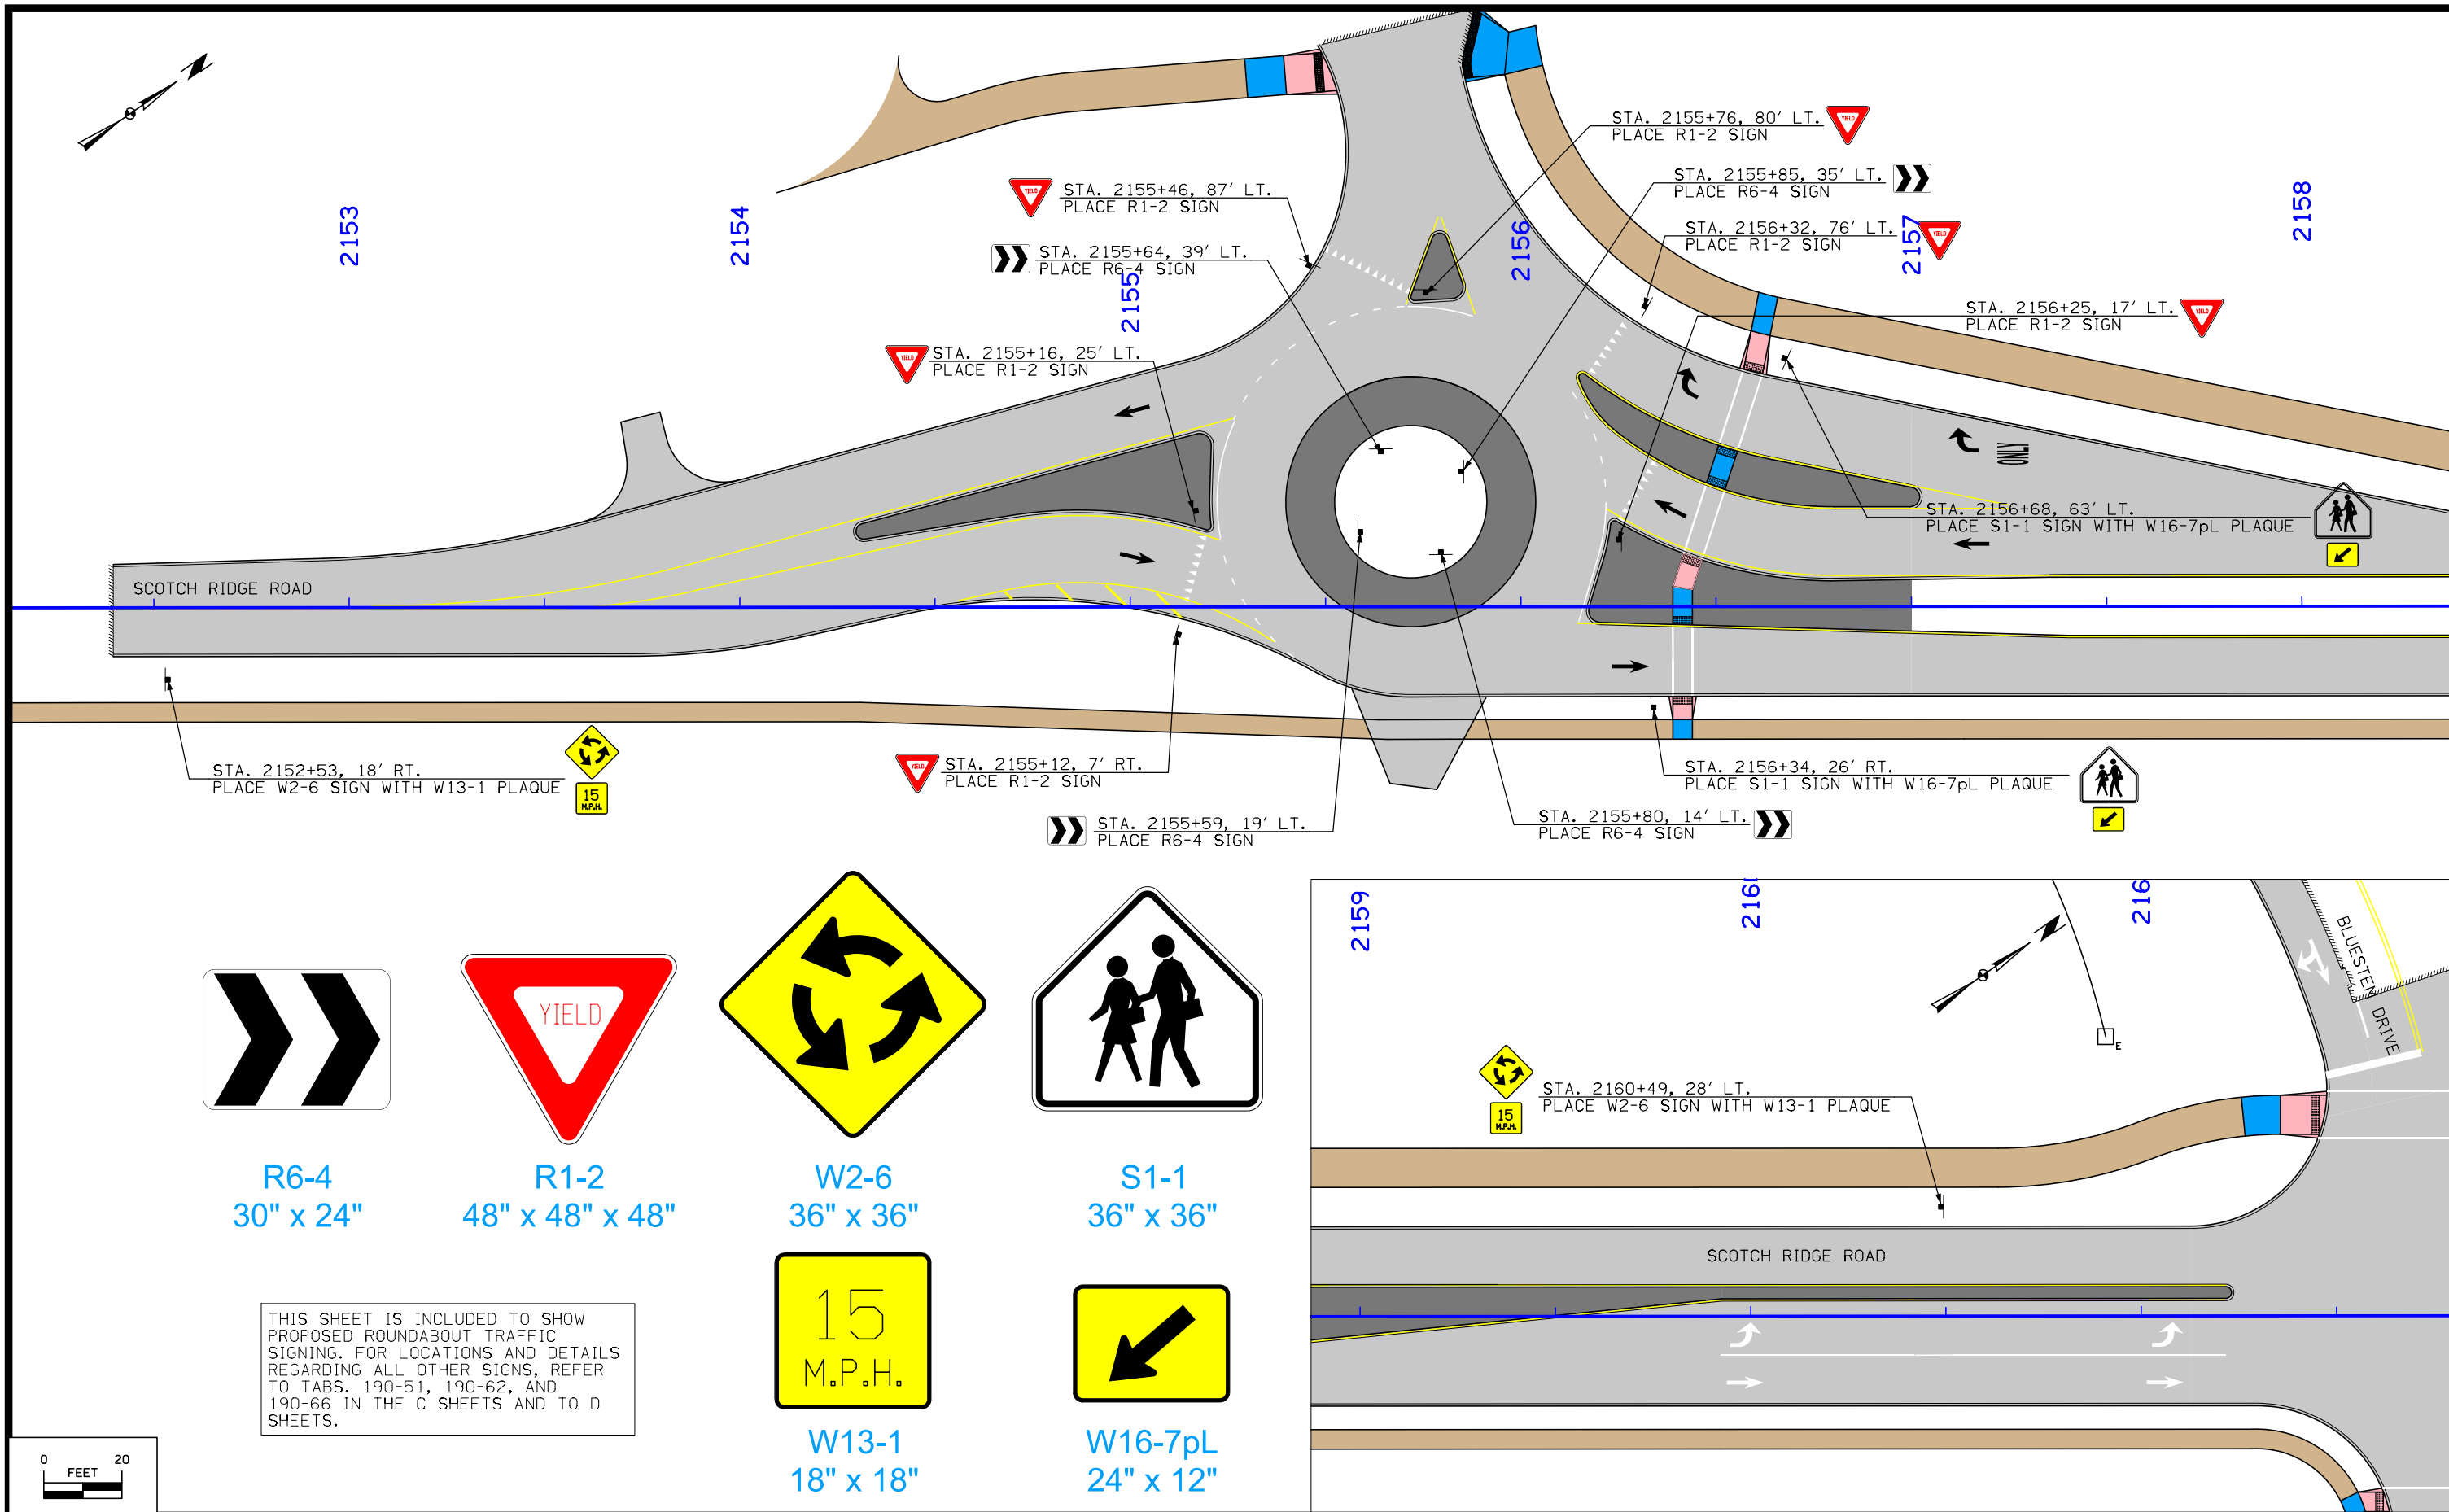


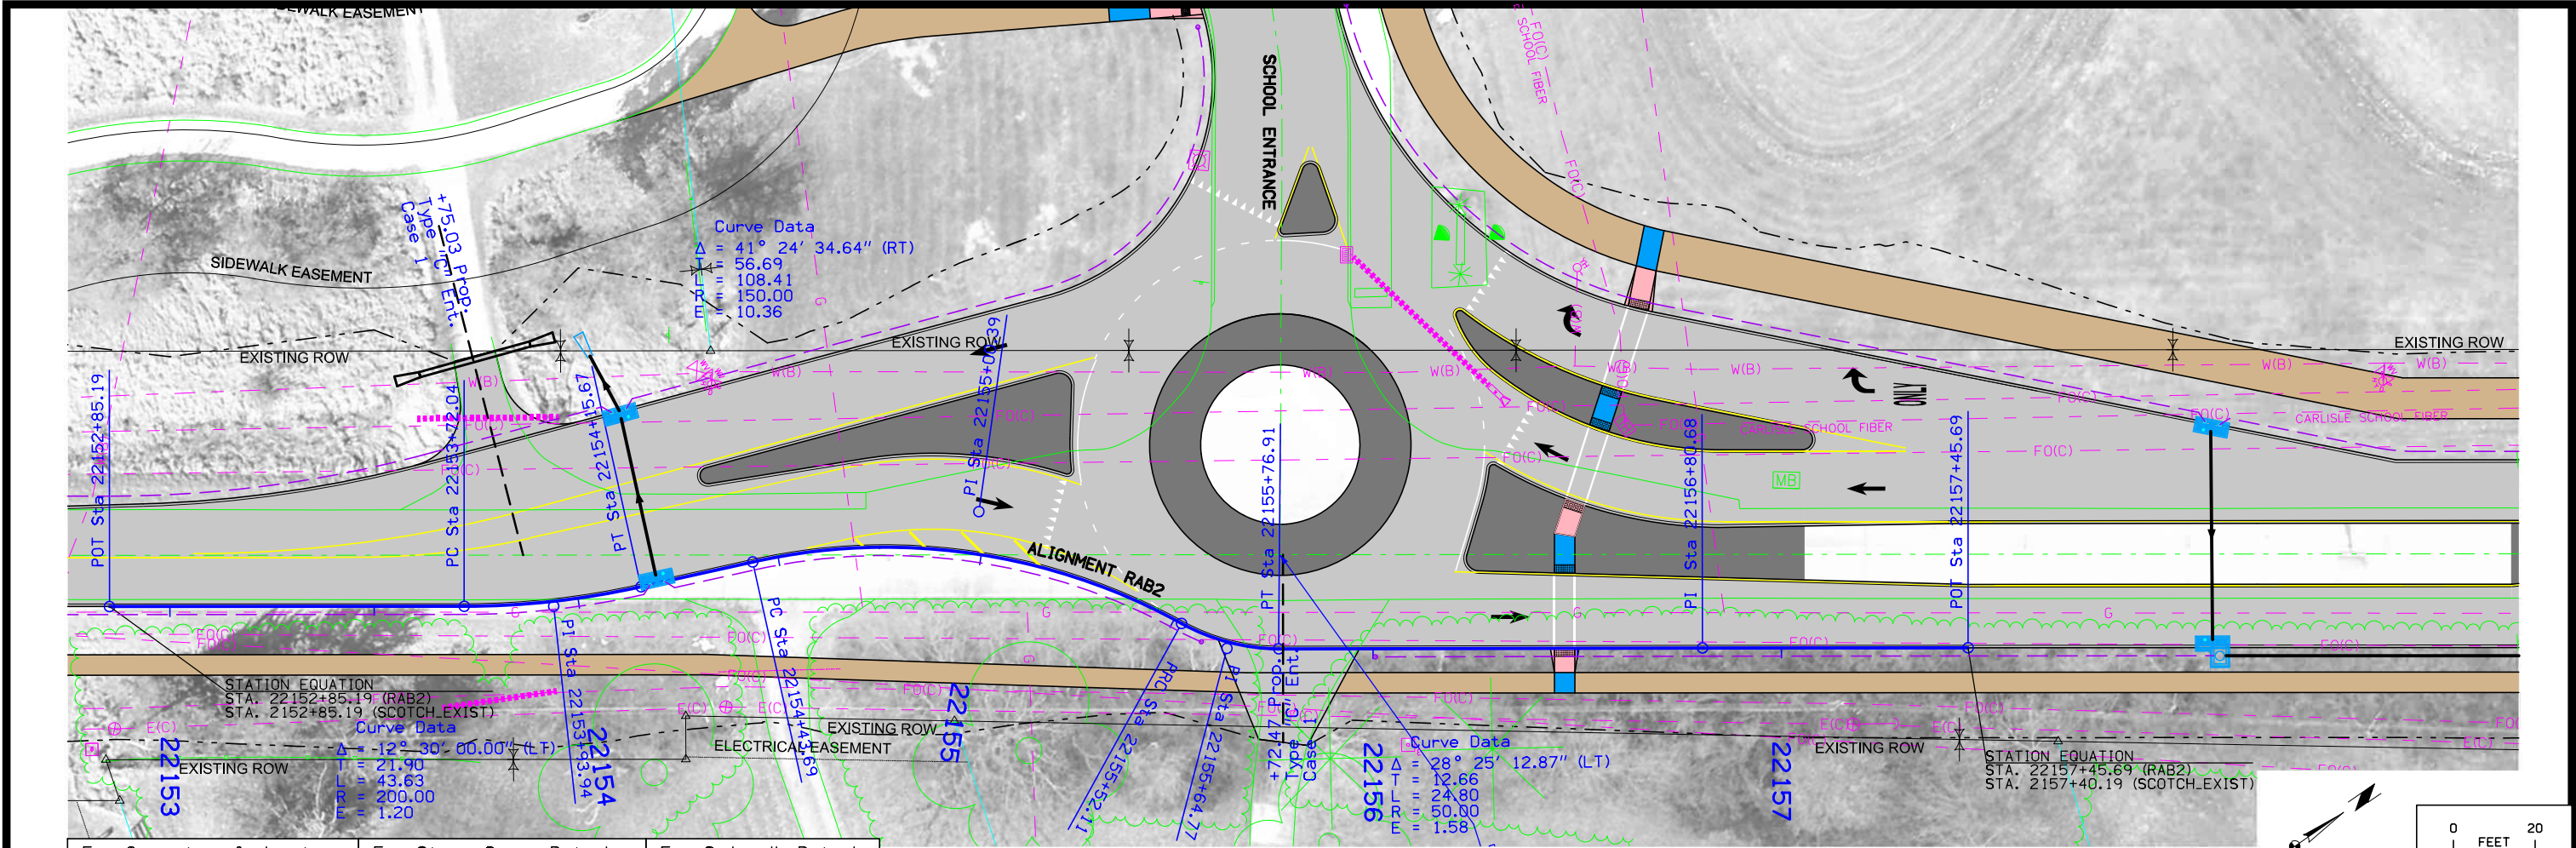

For Geometric & Jointing
Details Refer to L Sheets

For Storm Sewer Details
Refer to M Sheets

For Sidewalk Details
Refer to S Sheets

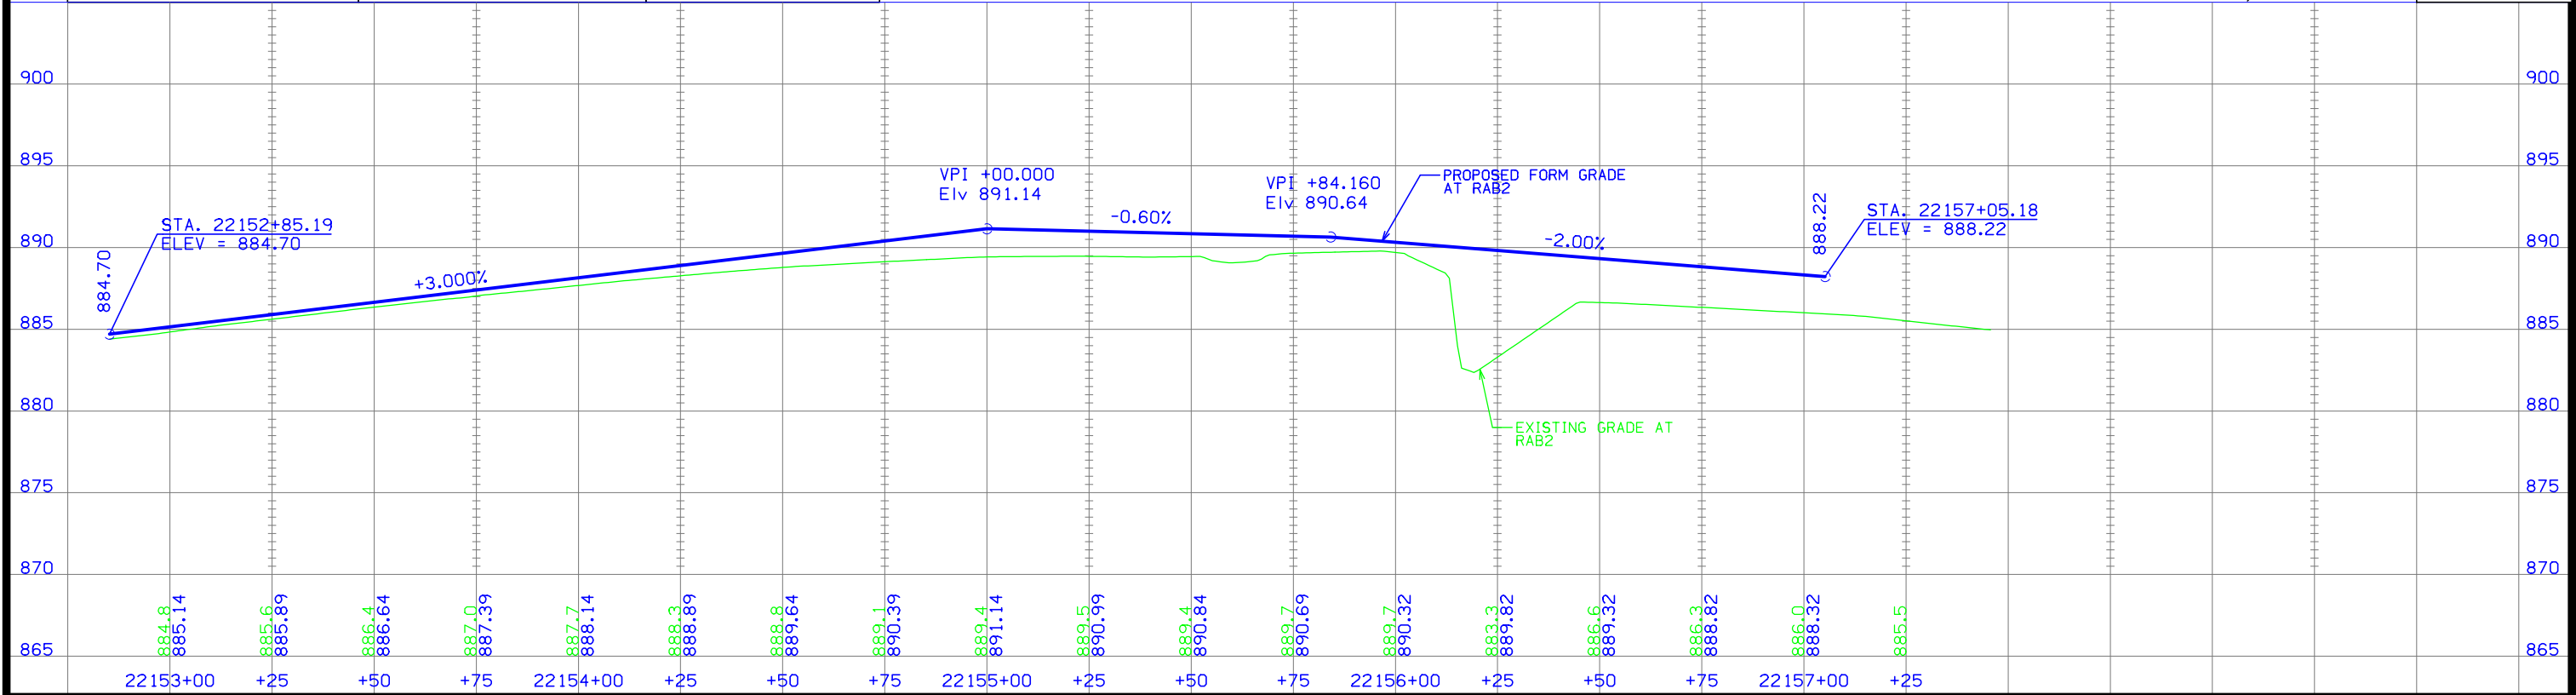 

9/15/2021

ENGINEER
MDR

DRAWN BY
MDR

CHECKED BY
JS

CARLISLE, IOWA
MEC JOB #: 20615007
JULY, 2021

REVISIONS




making lives better.

1360 NW 121ST Street
Clive, Iowa 50325
515-964-1229
fax 515-964-2370

SCOTCH RIDGE ROAD AND HIGHWAY 5 INTERSECTION
SOUTH APPROXIMATELY 1,250 FEET SOUTHWEST
STBG-SWAP-1105(608)-SG-91

ROUNDABOUT ALIGNMENT RAB2
PLAN & PROFILE


SHEET NO.
K.2

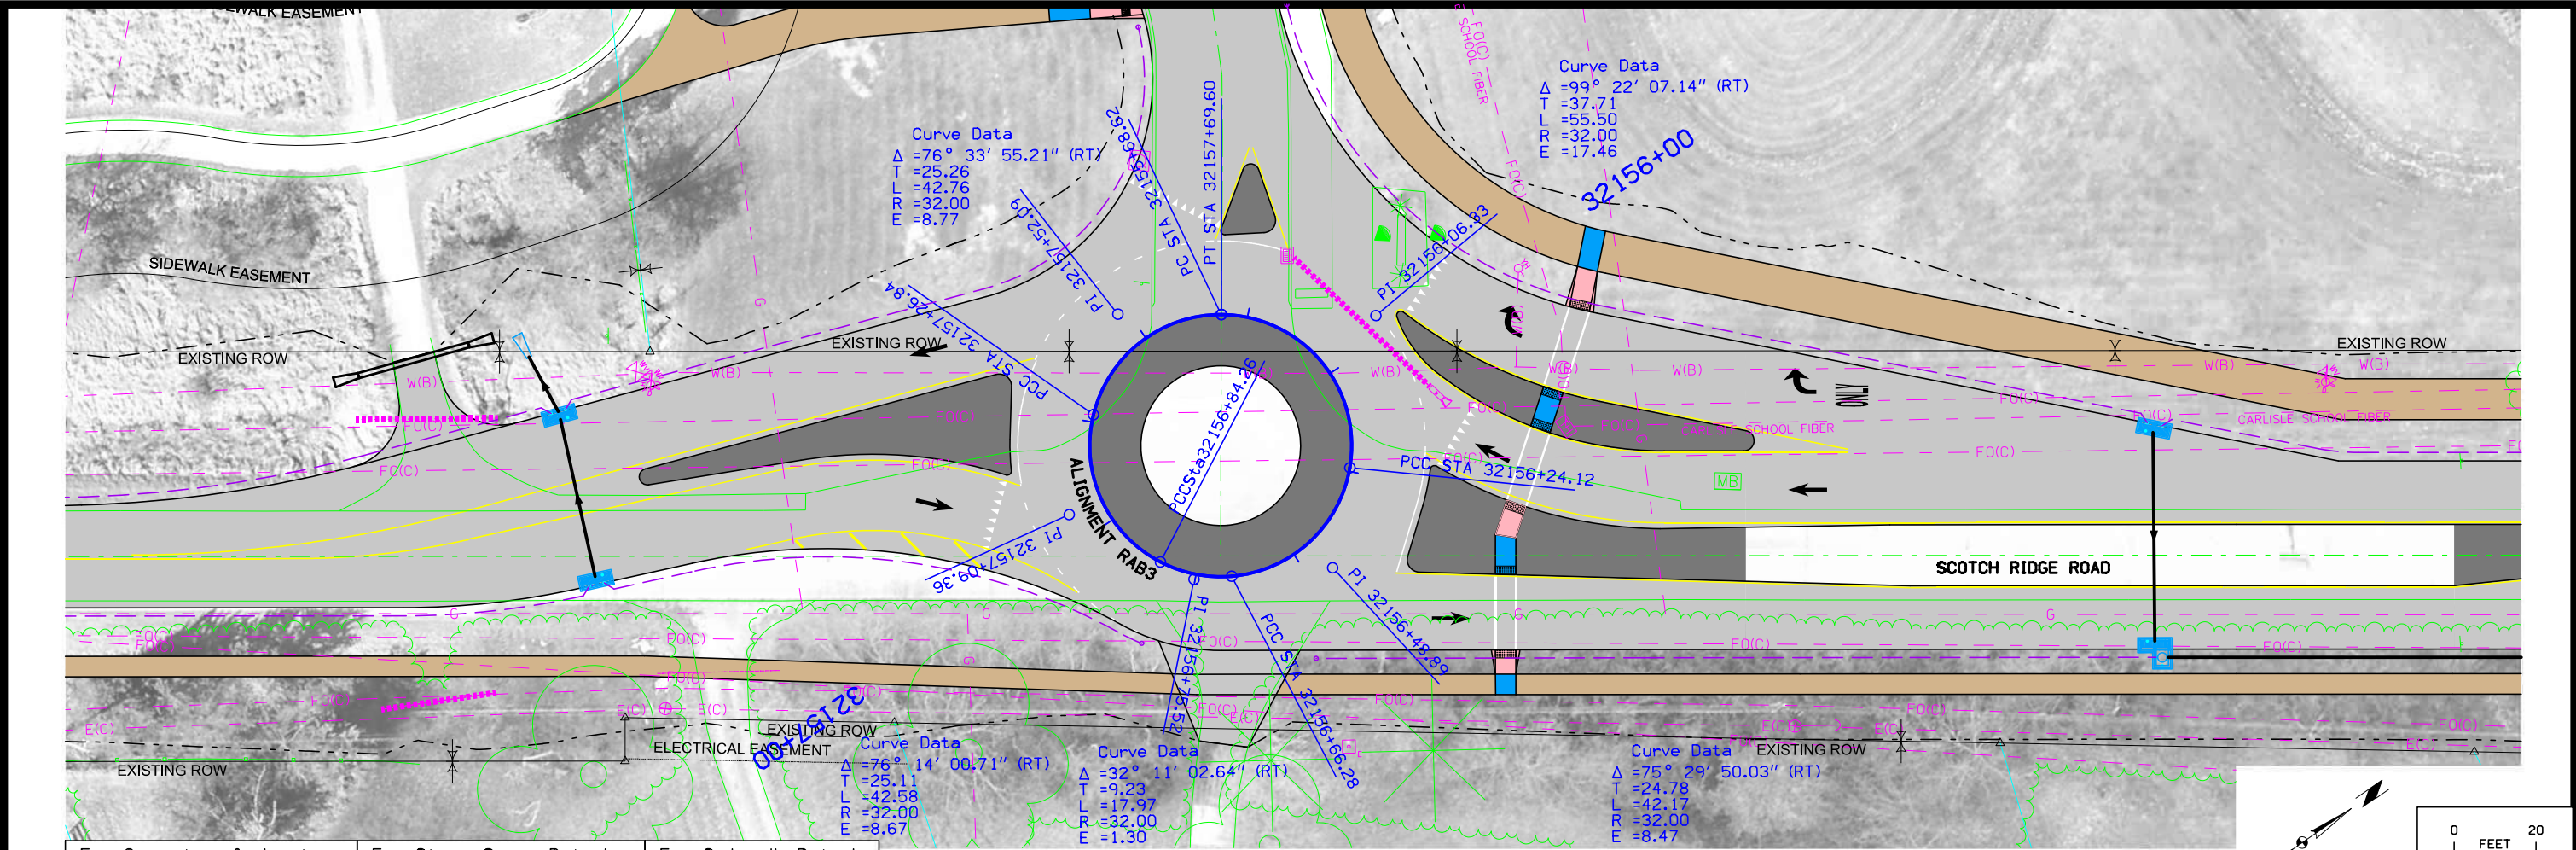


For Geometric & Jointing
Details Refer to L Sheets

For Storm Sewer Details
Refer to M Sheets

For Sidewalk Details
Refer to S Sheets

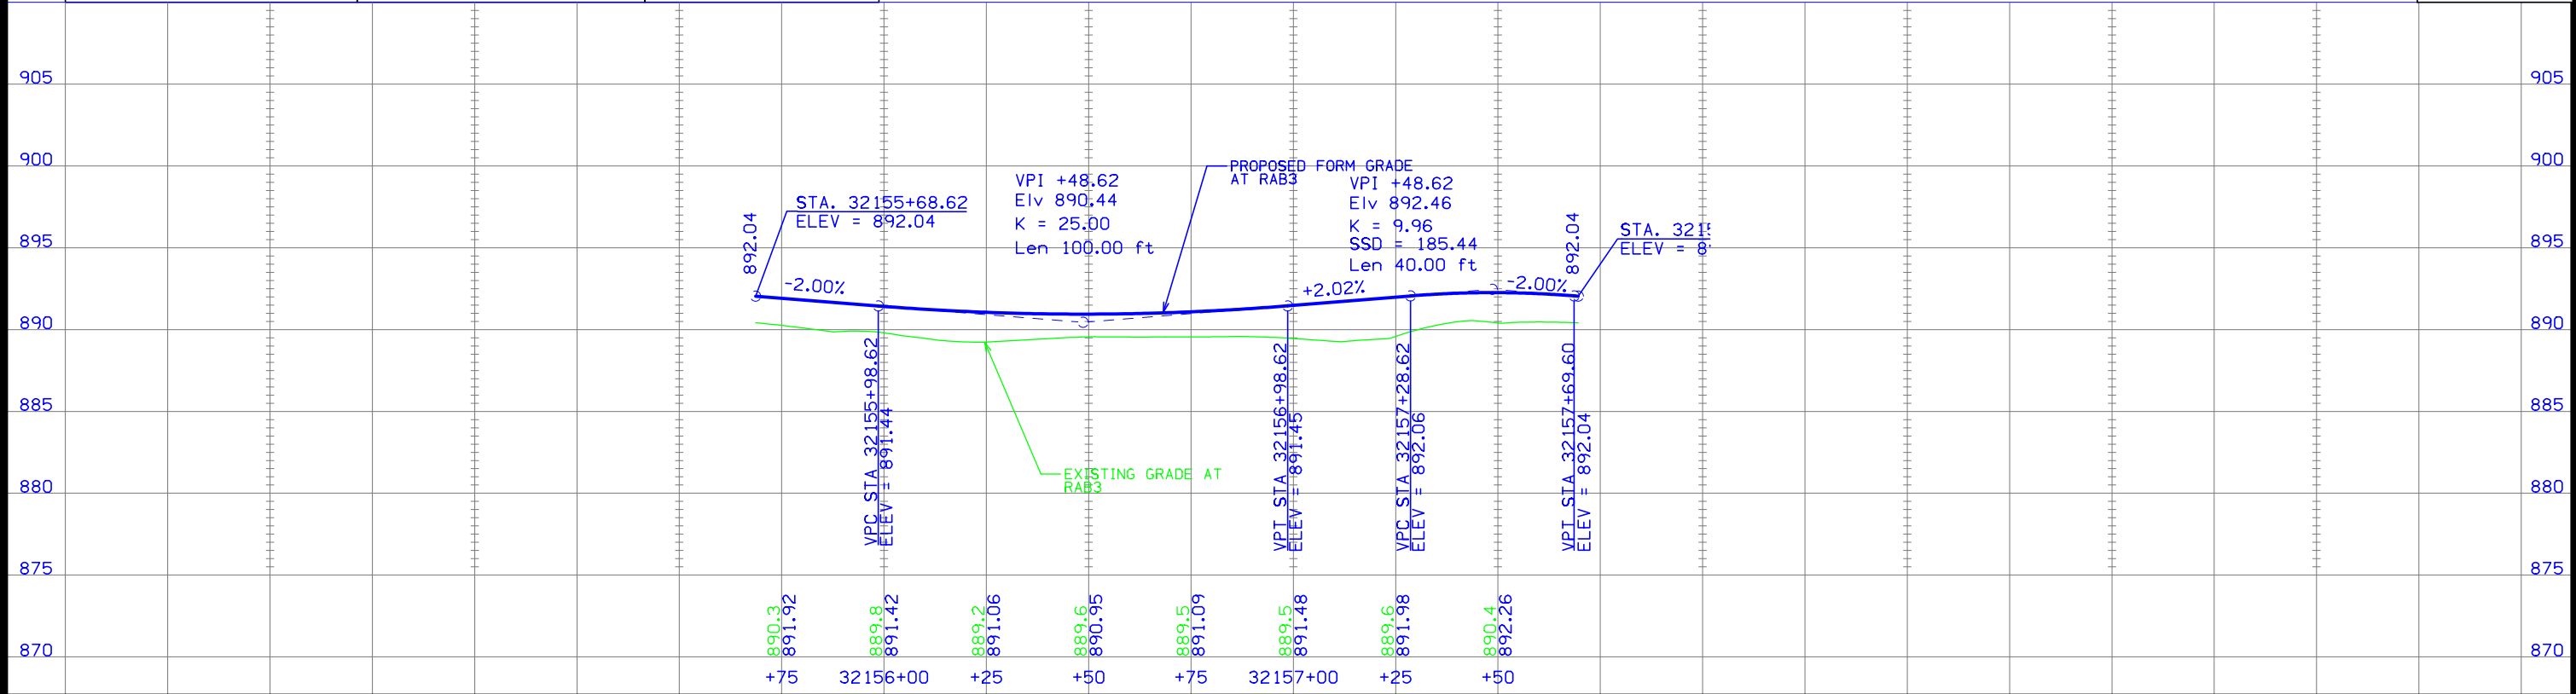

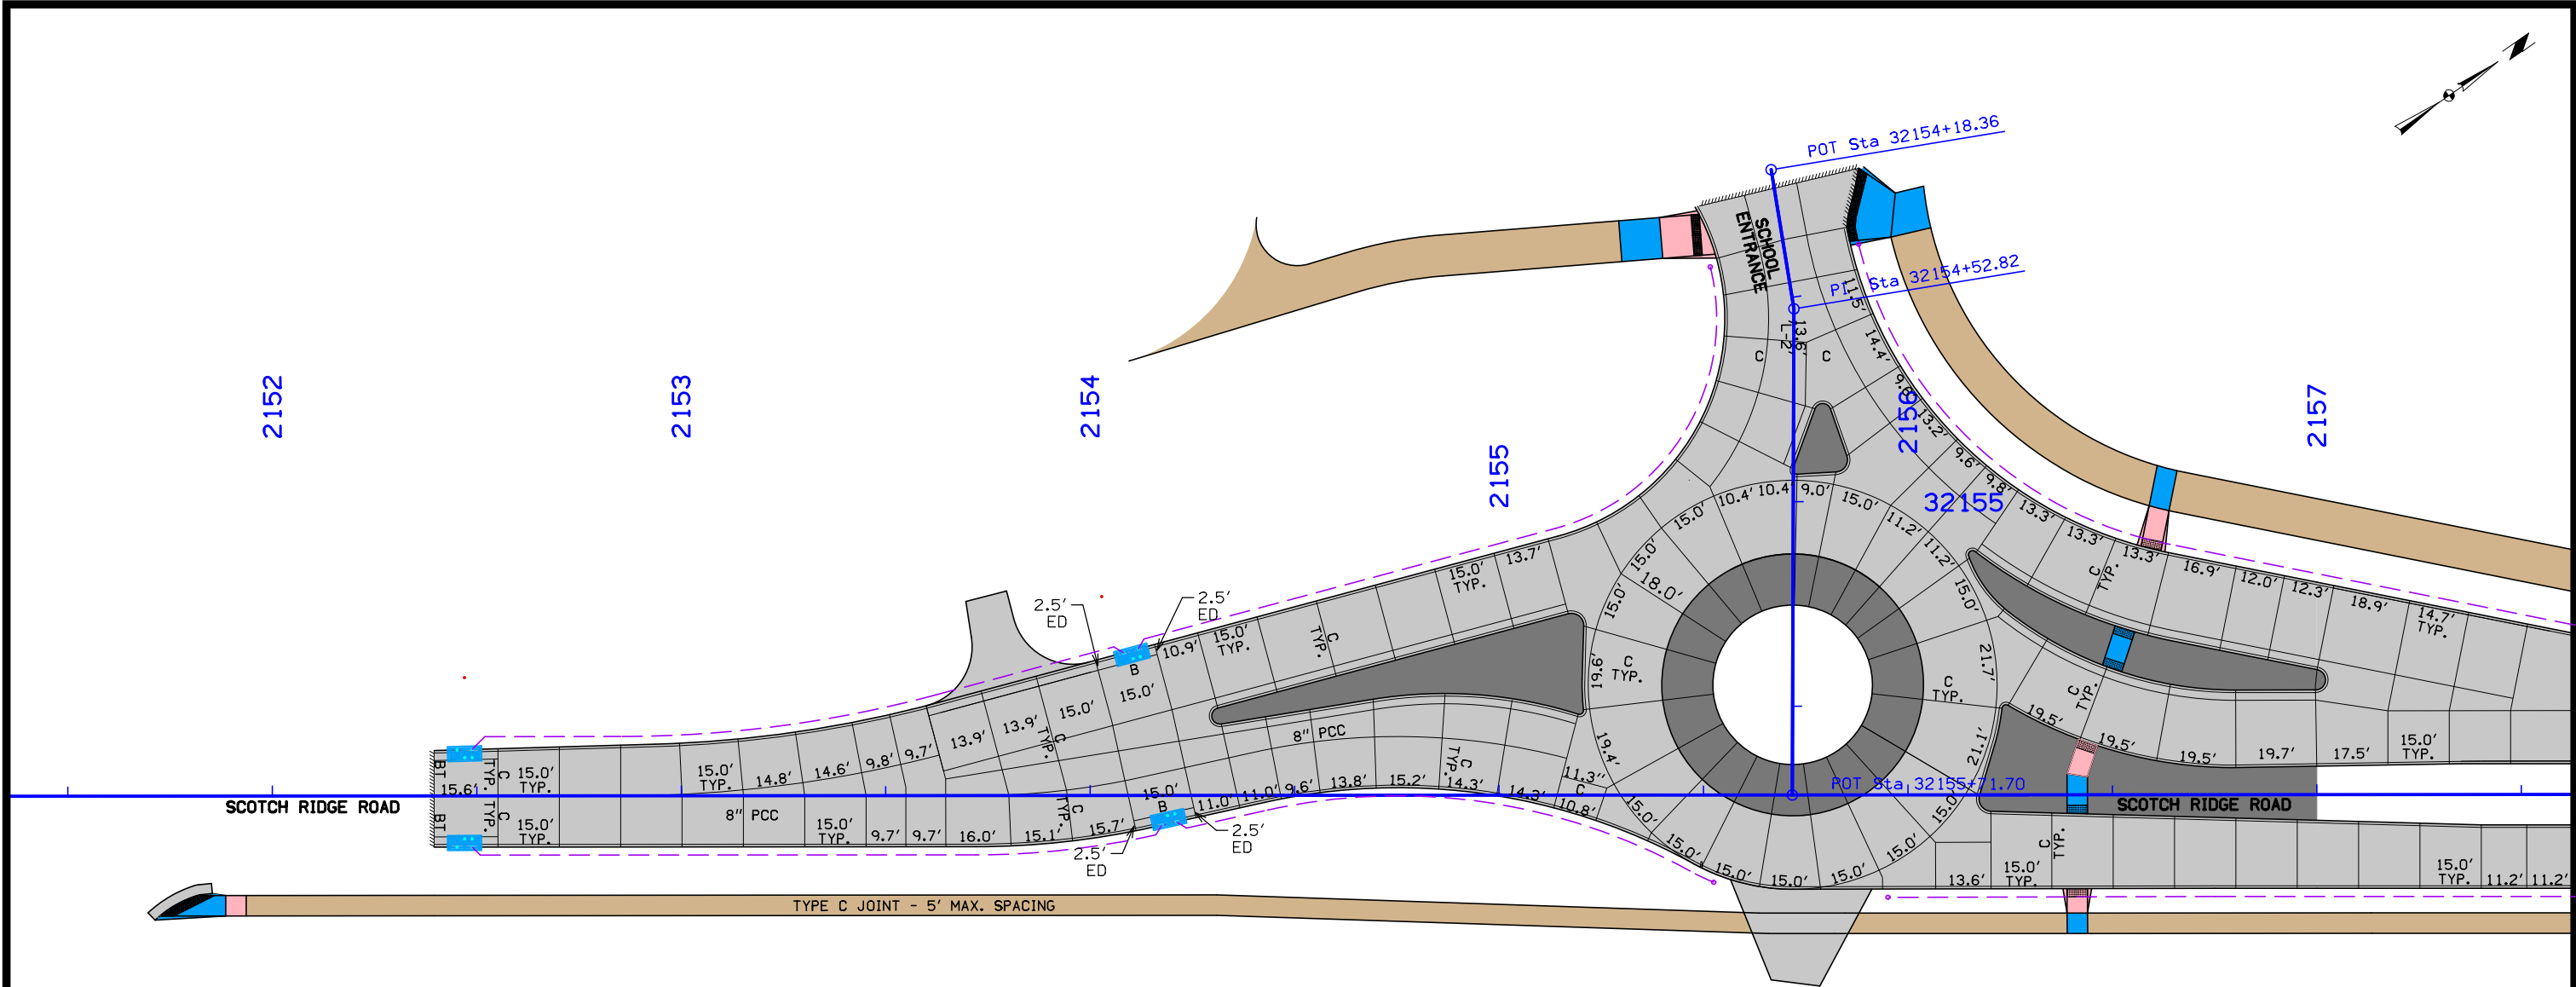

NOTE:
- JOINTS LABELED LT-2 OR KT-2 ARE INTERCHANGEABLE BASED ON PAVING SEQUENCE.
- REFER TO STANDARD ROAD PLAN PV-101 FOR JOINT DETAILS

For Geometric Information
Refer to G Sheets

For Sidewalk Details
Refer to S Sheets



9/15/2021

ENGINEER MDR	DRAWN BY MDR	CARLISLE, IOWA
CHECKED BY JS	FIELD BOOK NO. FIELDBOOK	MEC JOB #: 20615007 JULY, 2021

REVISIONS



making lives better.

1360 NW 121ST Street
Clive, Iowa 50325
515-964-1229
fax 515-964-2370

SCOTCH RIDGE ROAD AND HIGHWAY 5 INTERSECTION
SOUTH APPROXIMATELY 1,250 FEET SOUTHWEST
STBG-SWAP-1105(608)-SG-91

SCOTCH RIDGE ROAD
JOINTING

SHEET NO.

L.1

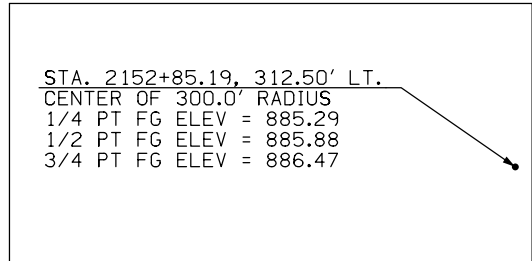


FIGURE 1

STA. 2153+72.03, 187.50' LT.
CENTER OF 200.0' RADIUS
1/4 PT FG ELEV = 887.63
1/2 PT FG ELEV = 887.96
3/4 PT FG ELEV = 888.29

STA. 2155+00.28, 116.47' LT
CENTER OF 55.0' RADIUS
1/4 PT FG ELEV = 891.80
1/2 PT FG ELEV = 892.48
3/4 PT FG ELEV = 893.44

PC STA. 2155+48.03, 143.76' LT
FG ELEV = 894.48
TIE TO EXISTING

PC STA. 2155+88.03, 153.20' LT
FG ELEV = 894.22
TIE TO EXISTING

STA. 2156+83.40, 157.28' LT
CENTER OF 100.0' RADIUS
1/4 PT FG ELEV = 892.45
1/2 PT FG ELEV = 891.45
3/4 PT FG ELEV = 890.73

STA. 2155+79.22, 93.72' LT.
CENTER OF 2.0' RADIUS
STA. 2155+72.87, 79.43' LT.
CENTER OF 1.0' RADIUS

STA. 2155+82.27, 81.96' LT.
CENTER OF 3.0' RADIUS

STA. 2156+15.83, 58.72' LT.
CENTER OF 1.0' RADIUS

PT STA. 2156+63.79, 59.22' LT
BEGIN 15:1 TAPER
FG ELEV = 889.40

STA. 2156+99.63, 28.08' LT.
CENTER OF 2.5' RADIUS

STA. 2155+71.83, 26.94' LT
CENTER OF ROUNDABOUT

PC STA. 2155+14.51, 63.35' LT
FG ELEV = 891.26

STA. 2155+17.74, 41.44' LT
CENTER OF 3.0' RADIUS

STA. 2155+19.70, 20.77' LT
CENTER OF 2.0' RADIUS

STA. 2154+31.76, 19.44' LT.
CENTER OF 2.0' RADIUS

PT STA. 2153+62.80, 22.71' LT.
FG ELEV = 887.06

SEE FIGURE 1 FOR
CENTER OF 300' RADIUS

PC STA. 2152+85.19, 12.50' LT.
FG ELEV = 884.70

STA. 2152+39.58
TIE TO EXISTING PAVEMENT

SCOTCH RIDGE ROAD

PC STA. 2153+72.03, 12.50' RT.
FG ELEV = 887.31

PT STA. 2154+15.32, 7.76' RT.
FG ELEV = 888.61

PC STA. 2154+42.68, 1.69' RT.
FG ELEV = 889.46

PT/PC STA. 2155+47.66, 16.83' RT.
FG ELEV = 890.86

STA. 2155+71.83, 26.94' LT.
CENTER OF 50.0' RADIUS
REFER TO SHEET K.3 FOR
PROFILE GRADE INFORMATION

PT STA. 2155+71.90, 23.06' RT.
FG ELEV = 890.68

STA. 2156+20.37, 0.99' RT.
CENTER OF 3.0' RADIUS

STA. 2154+75.15, 148.148' LT
CENTER OF 150.0' RADIUS
1/4 PT FG ELEV = 890.27
1/2 PT FG ELEV = 891.08
3/4 PT FG ELEV = 891.19

NOTE:
- JOINTS LABELED LT-2 OR KT-2 ARE INTERCHANGEABLE BASED ON PAVING SEQUENCE.
- REFER TO STANDARD ROAD PLAN PV-101 FOR JOINT DETAILS

For Geometric Information
Refer to G Sheets

For Sidewalk Details
Refer to S Sheets



ENGINEER
MDR
DRAWN BY
MDR
CARLISLE, IOWA
MEC JOB #: 20615007
JULY, 2021

REVISIONS



making lives better.


1360 NW 121ST Street
Clive, Iowa 50325
515-964-1229
fax 515-964-2370

SCOTCH RIDGE ROAD AND HIGHWAY 5 INTERSECTION
SOUTH APPROXIMATELY 1,250 FEET SOUTHWEST
STBG-SWAP-1105(608)-SG-91

SCOTCH RIDGE ROAD
GEOMETRIC AND STAKING DETAILS


SHEET NO.
L.2

9/15/2021

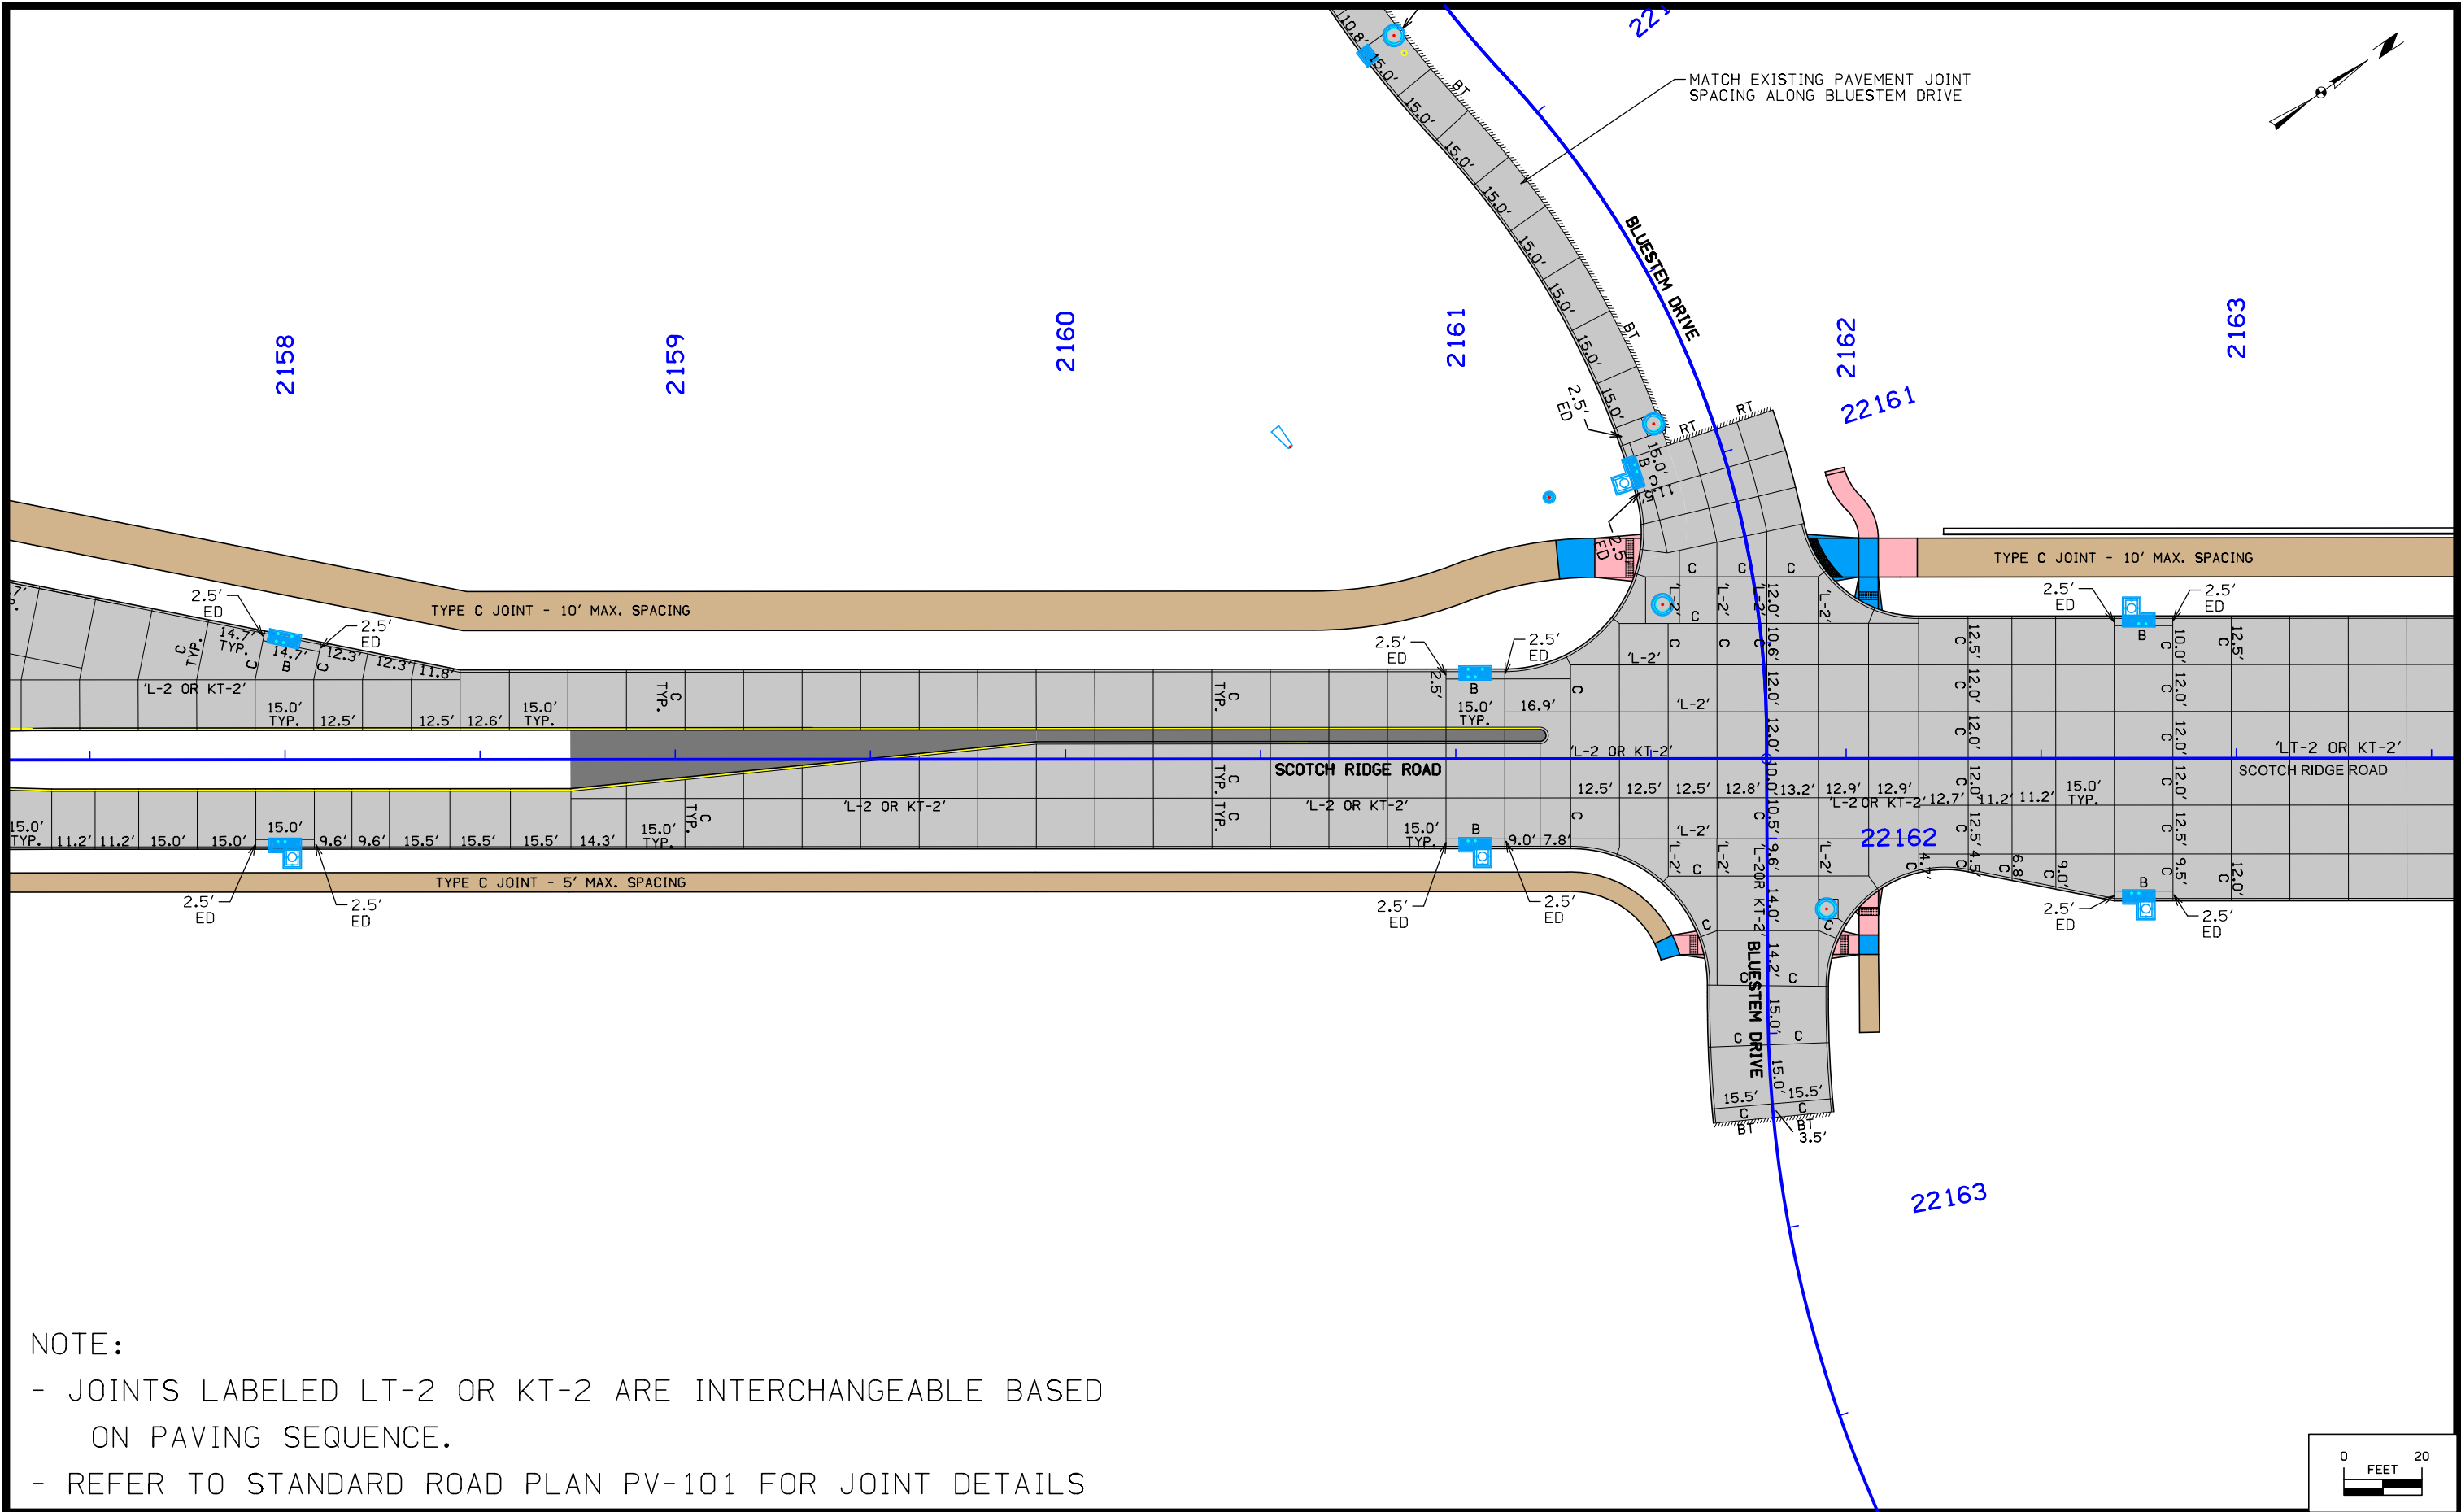

NOTE:



- JOINTS LABELED LT-2 OR KT-2 ARE INTERCHANGEABLE BASED ON PAVING SEQUENCE.
- REFER TO STANDARD ROAD PLAN PV-101 FOR JOINT DETAILS

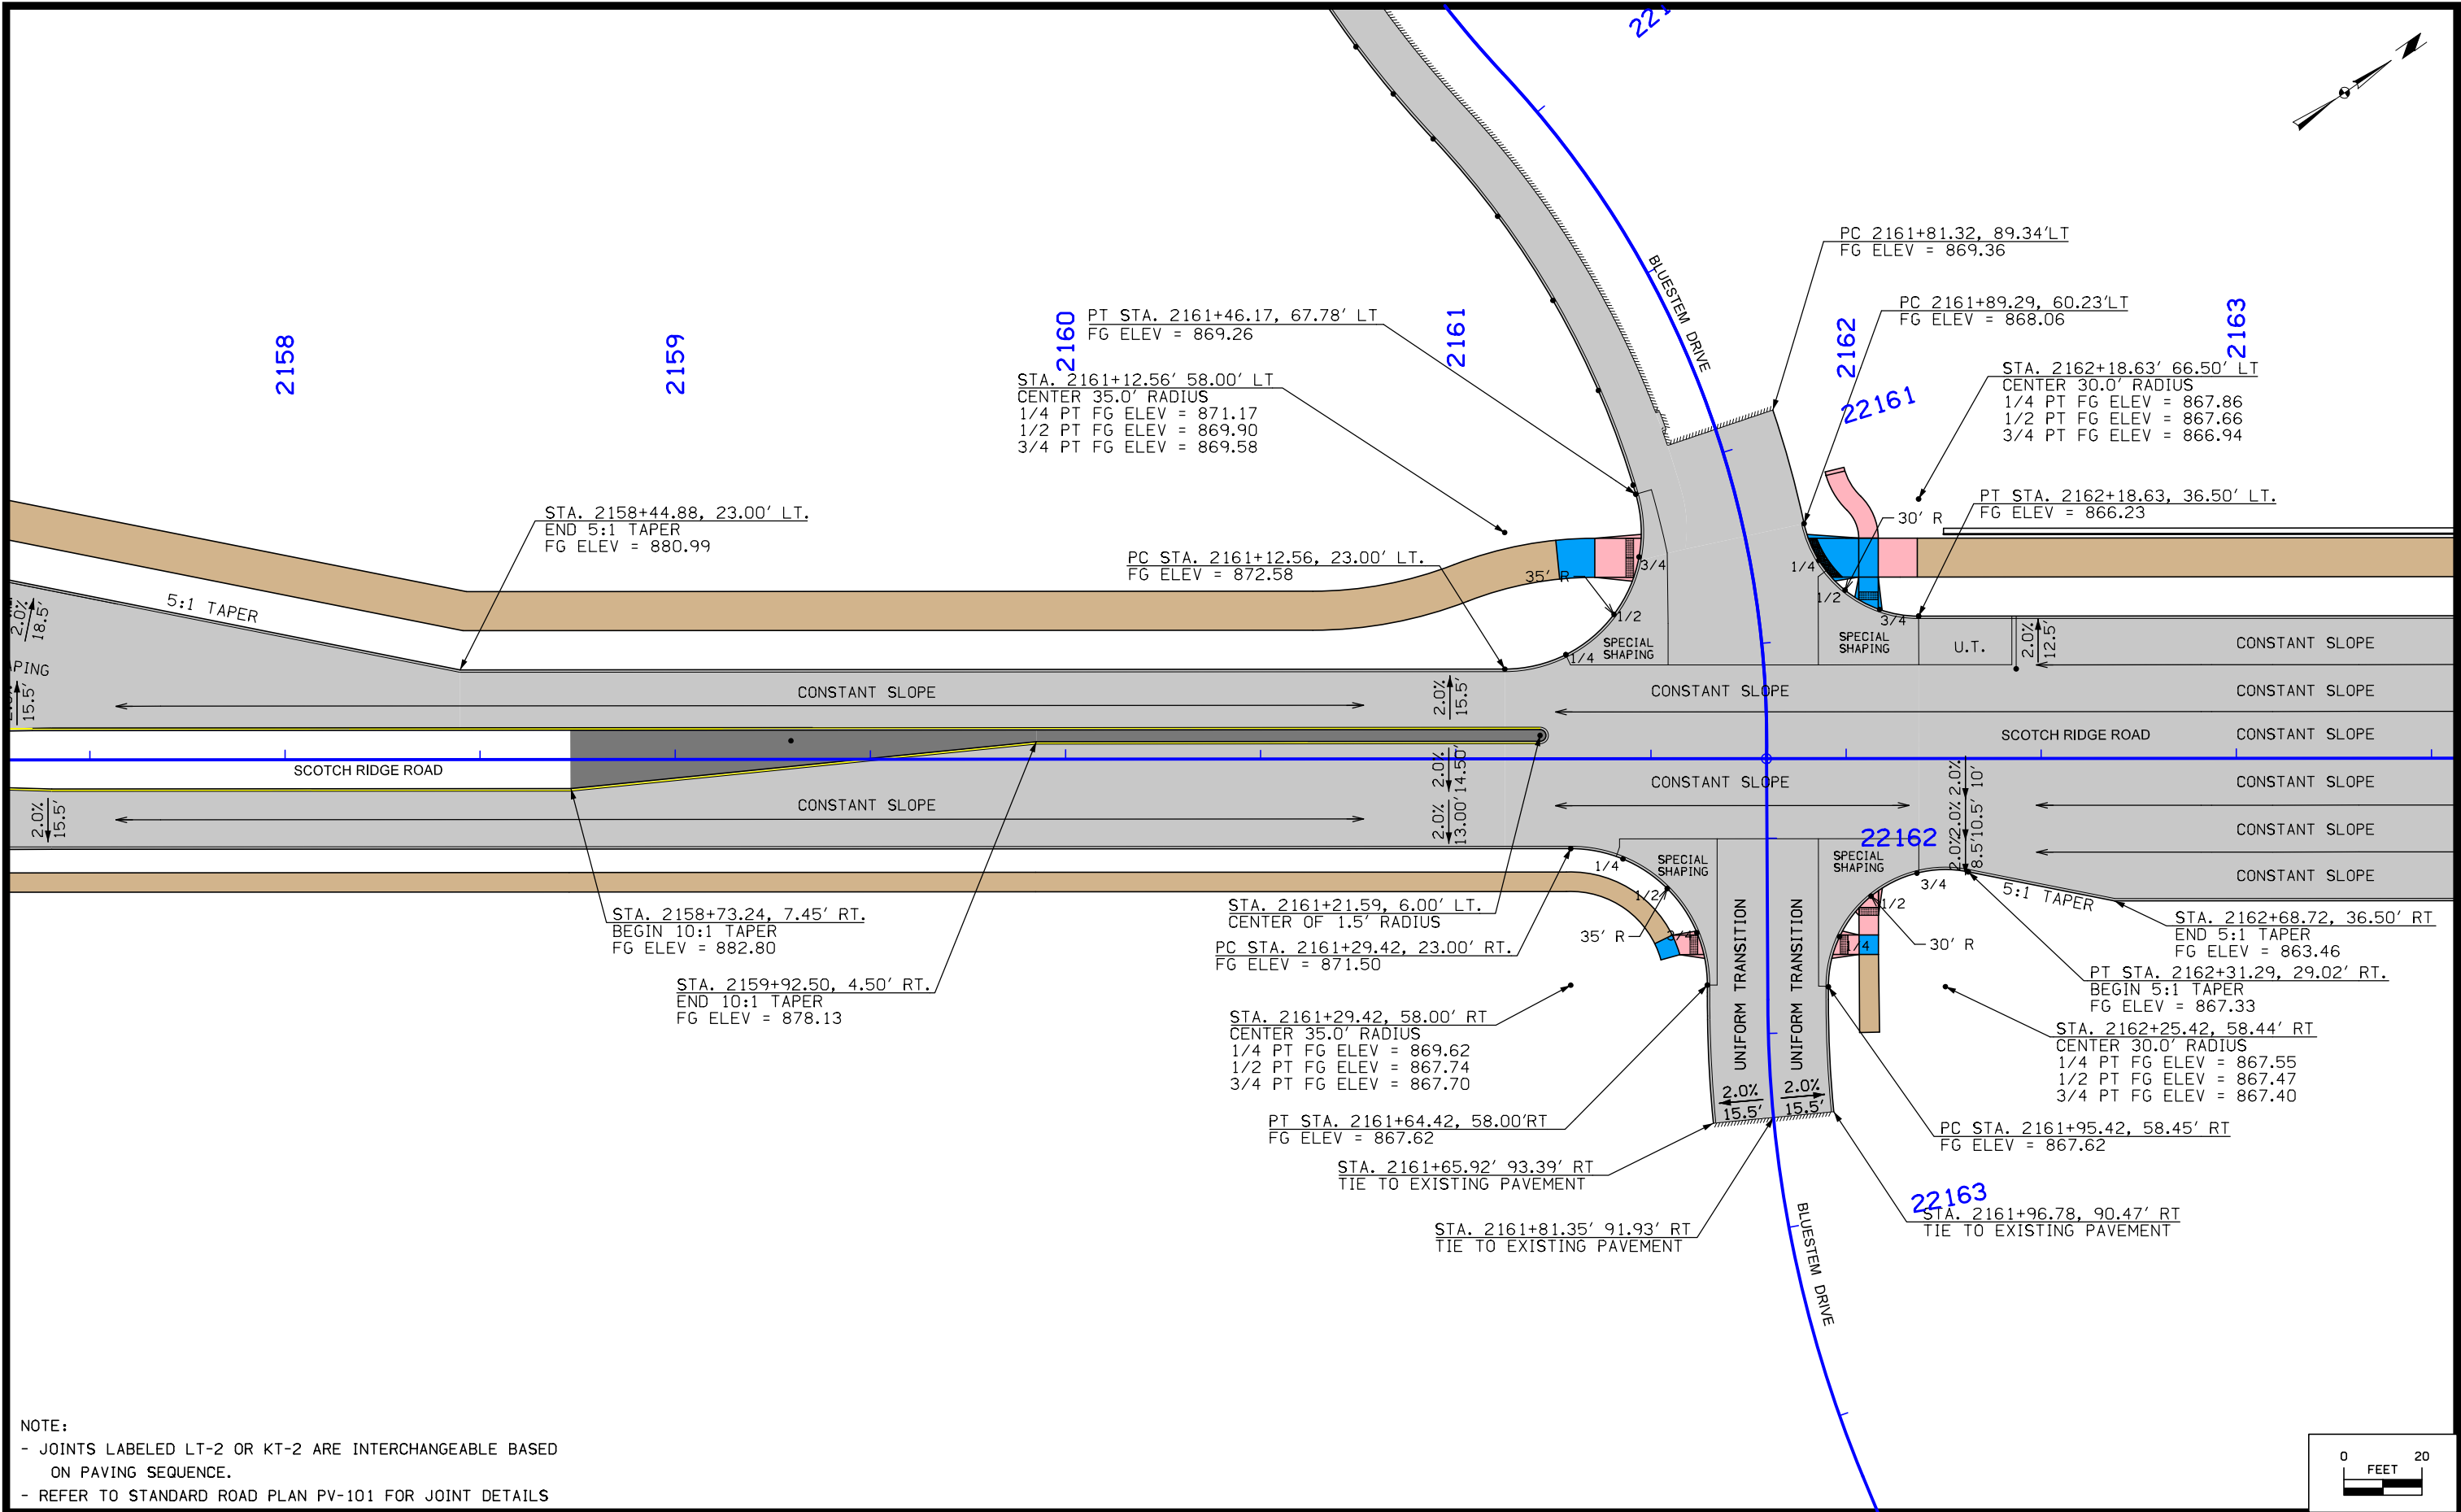


NOTE:
- JOINTS LABELED LT-2 OR KT-2 ARE INTERCHANGEABLE BASED ON PAVING SEQUENCE.
- REFER TO STANDARD ROAD PLAN PV-101 FOR JOINT DETAILS

9/15/2021

N:\Projects\CAR 20615007\Design\Plans\20615007.L04.dgn

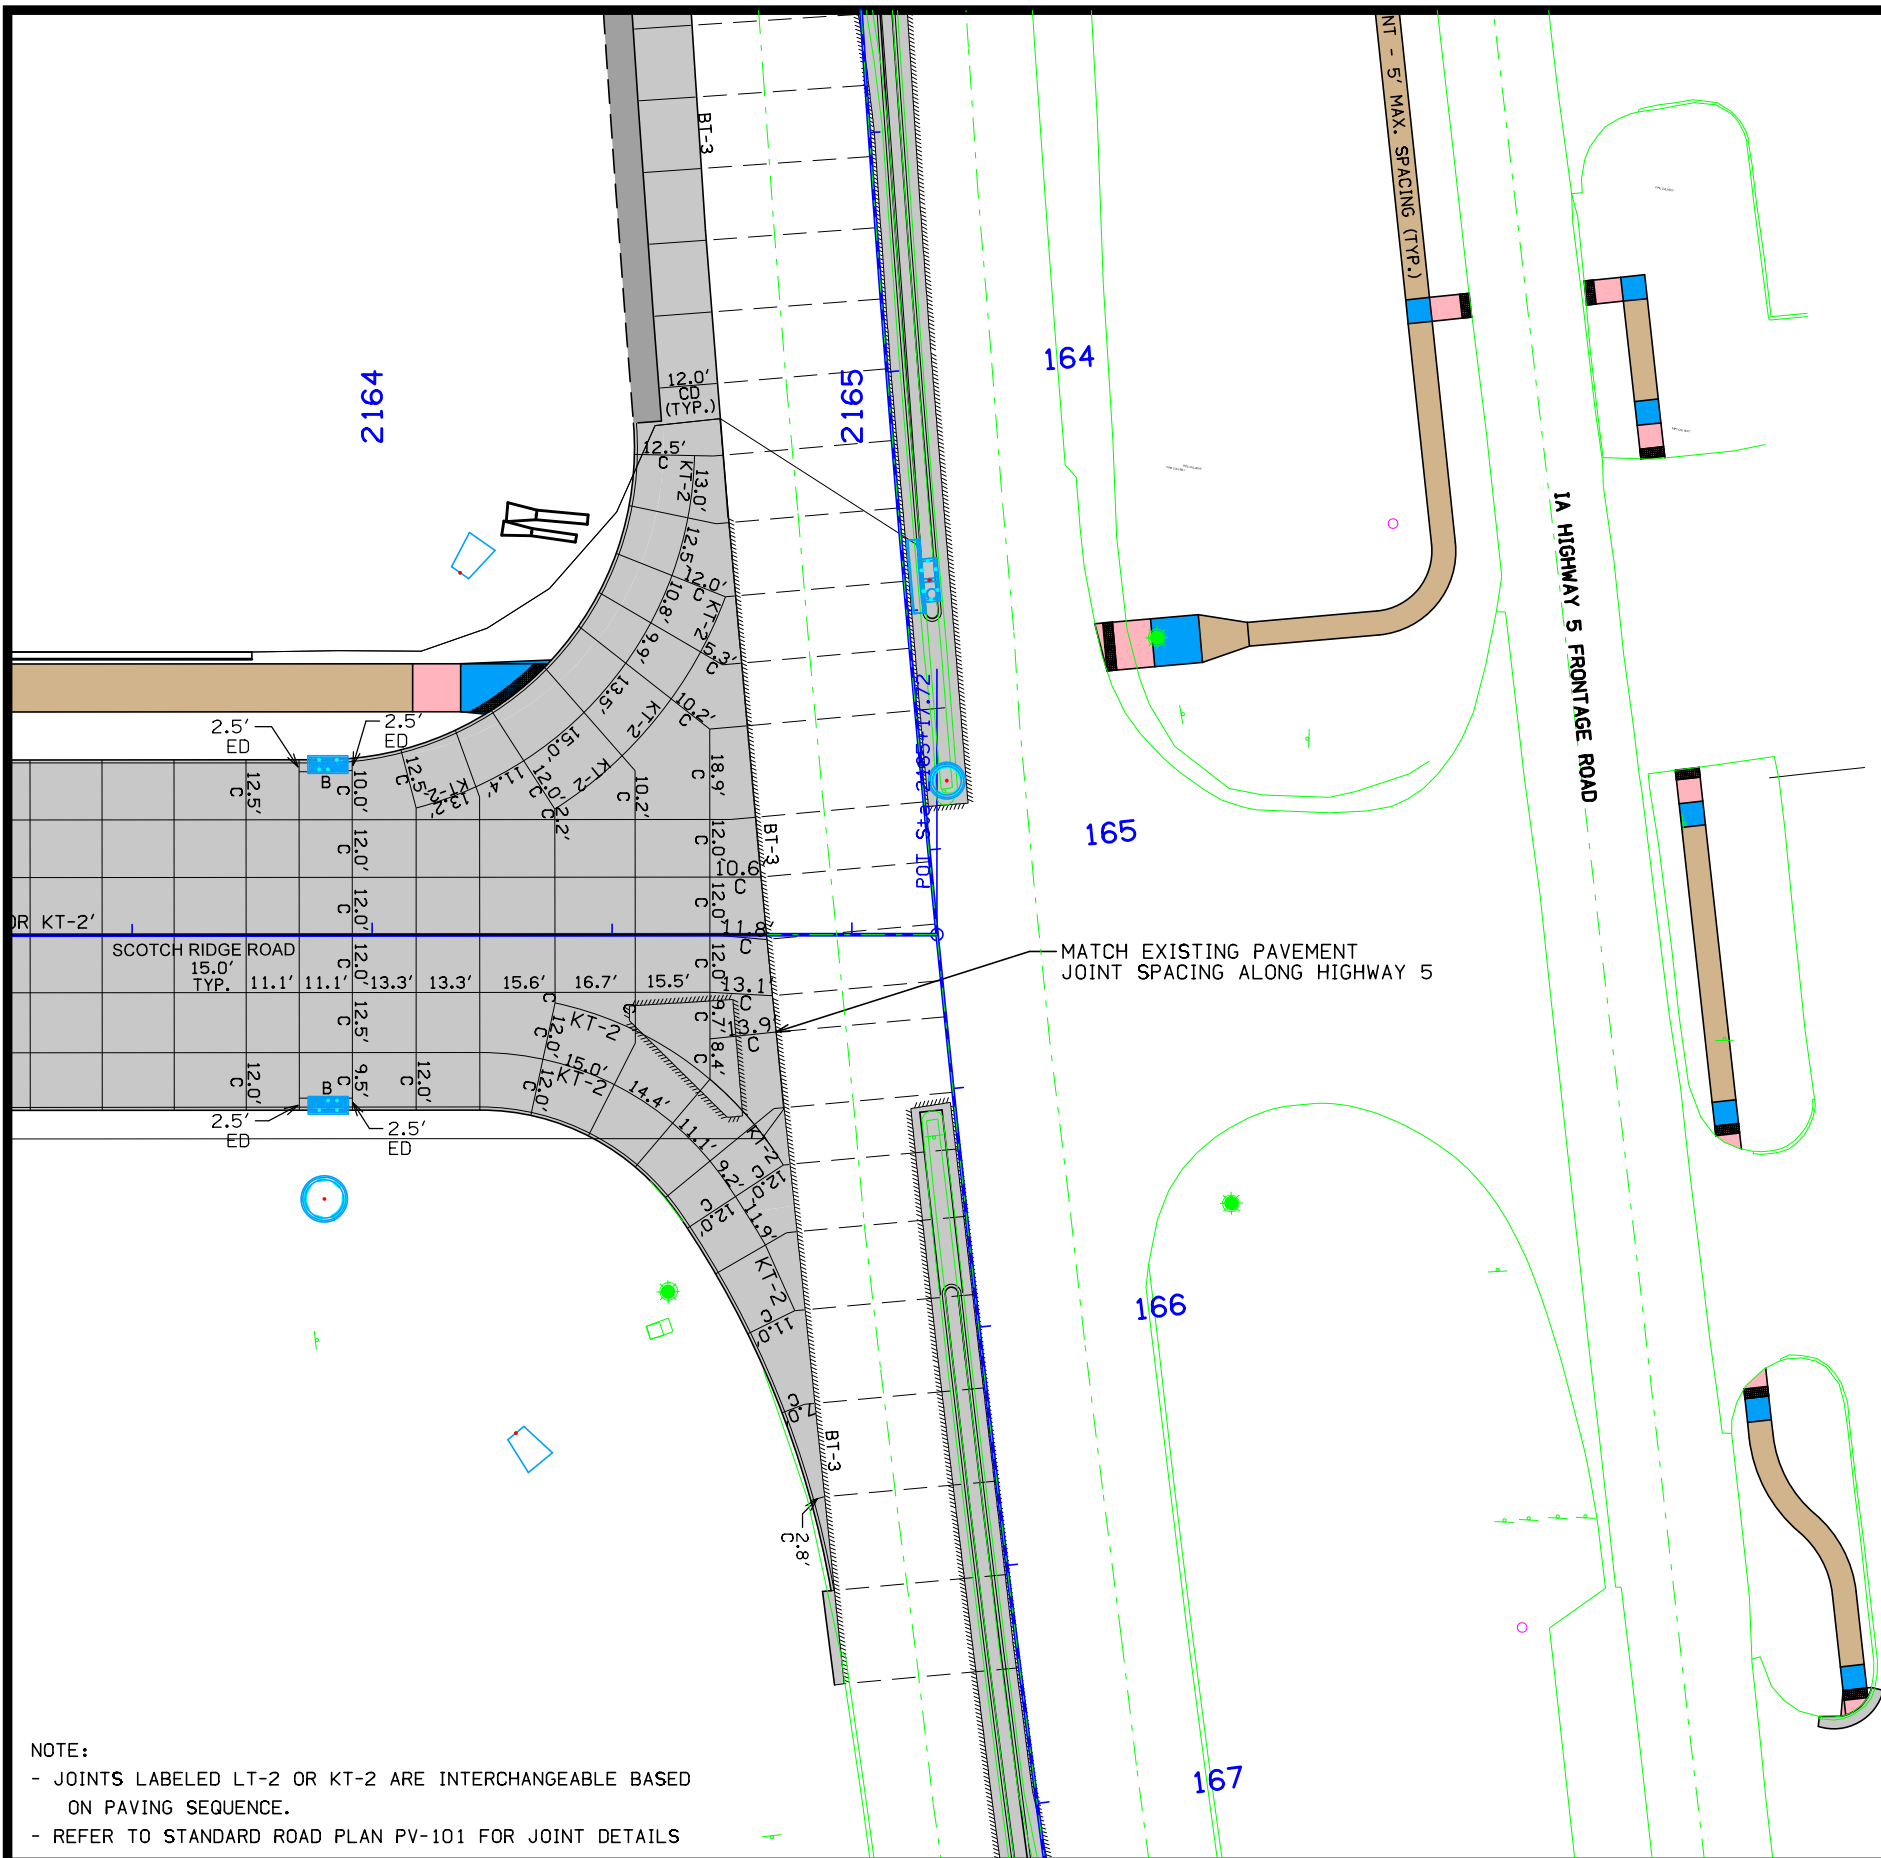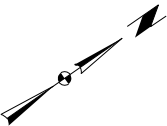

NOTE:
- JOINTS LABELED LT-2 OR KT-2 ARE INTERCHANGEABLE BASED ON PAVING SEQUENCE.
- REFER TO STANDARD ROAD PLAN PV-101 FOR JOINT DETAILS

 

9/15/2021

ENGINEER MDR	DRAWN BY MDR	CARLISLE, IOWA
CHECKED BY JS	FIELD BOOK NO. FIELDBOOK	MEC JOB #: 20615007 JULY, 2021

REVISIONS




1360 NW 121ST Street
Clive, Iowa 50325
515-964-1229
fax 515-964-2370

SCOTCH RIDGE ROAD AND HIGHWAY 5 INTERSECTION
SOUTH APPROXIMATELY 1,250 FEET SOUTHWEST
STBG-SWAP-1105(608)-SG-91


SCOTCH RIDGE ROAD
JOINTING

SHEET NO.
L.5

N:\Projects\CAR 20615007\Design\Plans\20615007_L05.dgn

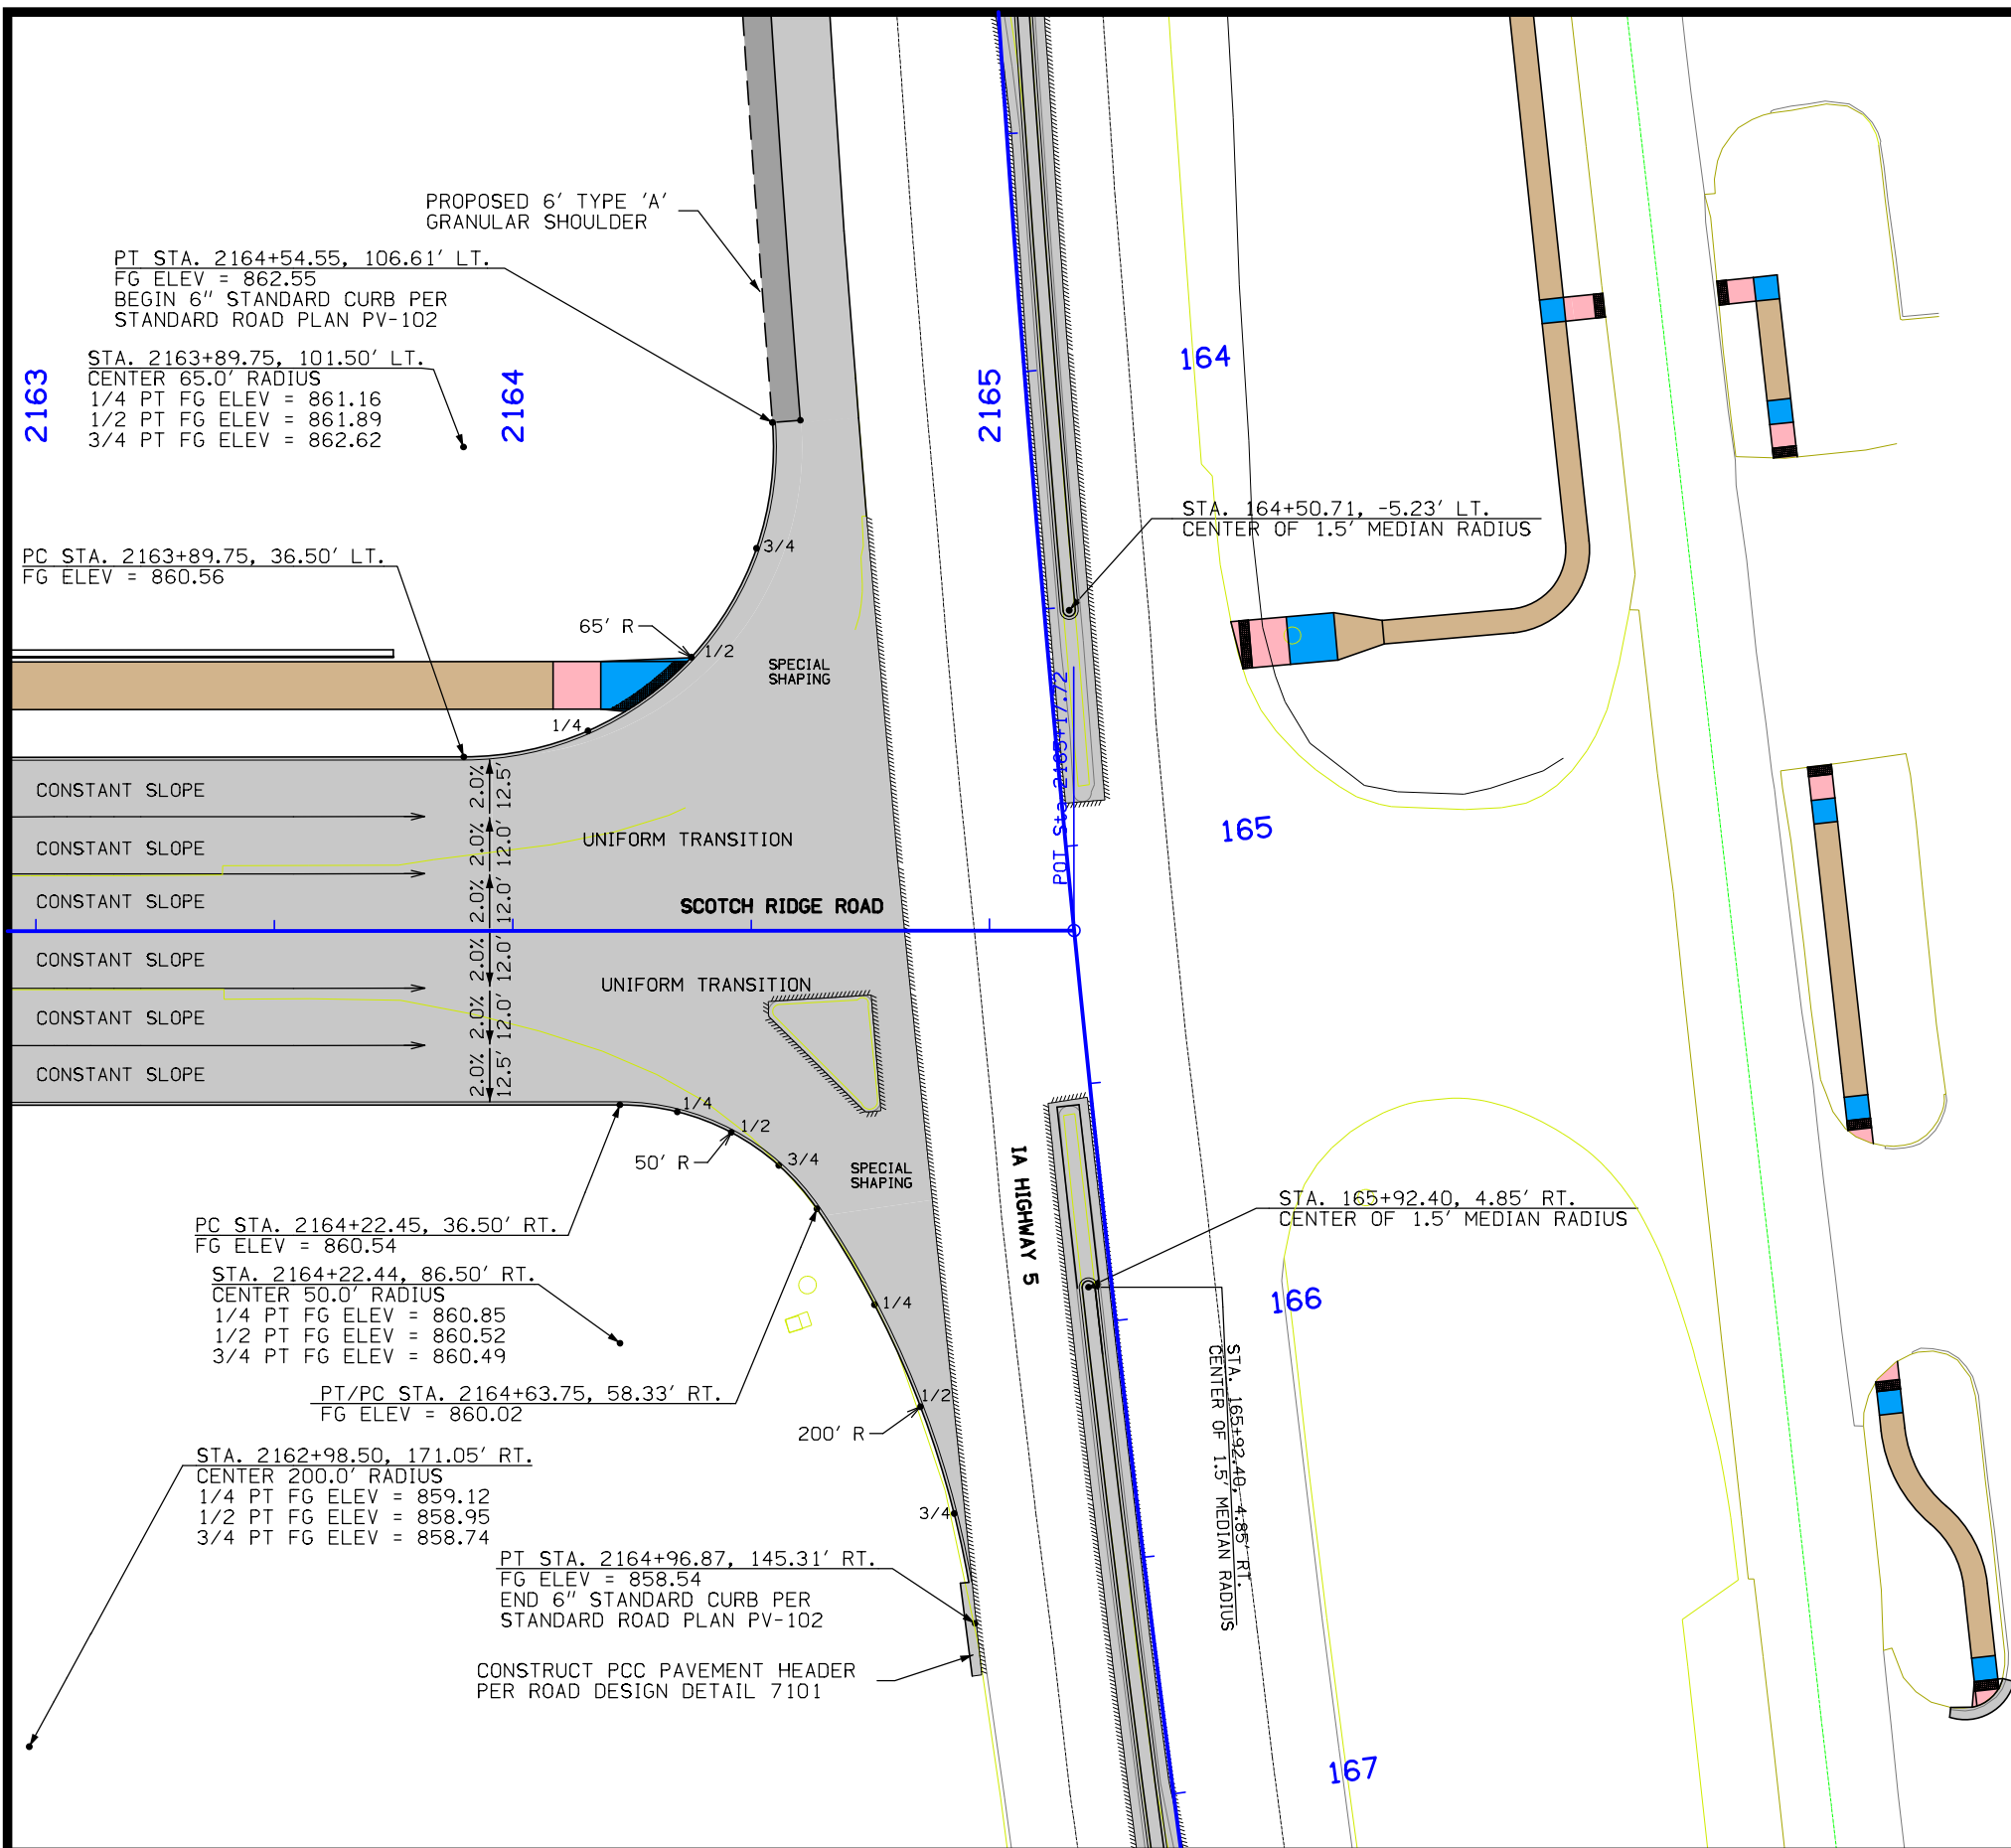


NOTE:
- JOINTS LABELED LT-2 OR KT-2 ARE INTERCHANGEABLE BASED ON PAVING SEQUENCE.
- REFER TO STANDARD ROAD PLAN PV-101 FOR JOINT DETAILS

 

9/15/2021

ENGINEER MDR	DRAWN BY MDR	CARLISLE, IOWA	REVISIONS	 making lives better.	1360 NW 121ST Street Clive, Iowa 50325 515-964-1229 fax 515-964-2370	SCOTCH RIDGE ROAD AND HIGHWAY 5 INTERSECTION SOUTH APPROXIMATELY 1,250 FEET SOUTHWEST STBG-SWAP-1105(608)-SG-91	SCOTCH RIDGE ROAD GEOMETRIC AND STAKING DETAILS	SHEET NO. L.6
CHECKED BY JS	FIELD BOOK NO. FIELDBOOK	MEC JOB #: 20615007 JULY, 2021						


N:\Projects\CAR 20615007\Design\Plans\20615007_L06.dgn

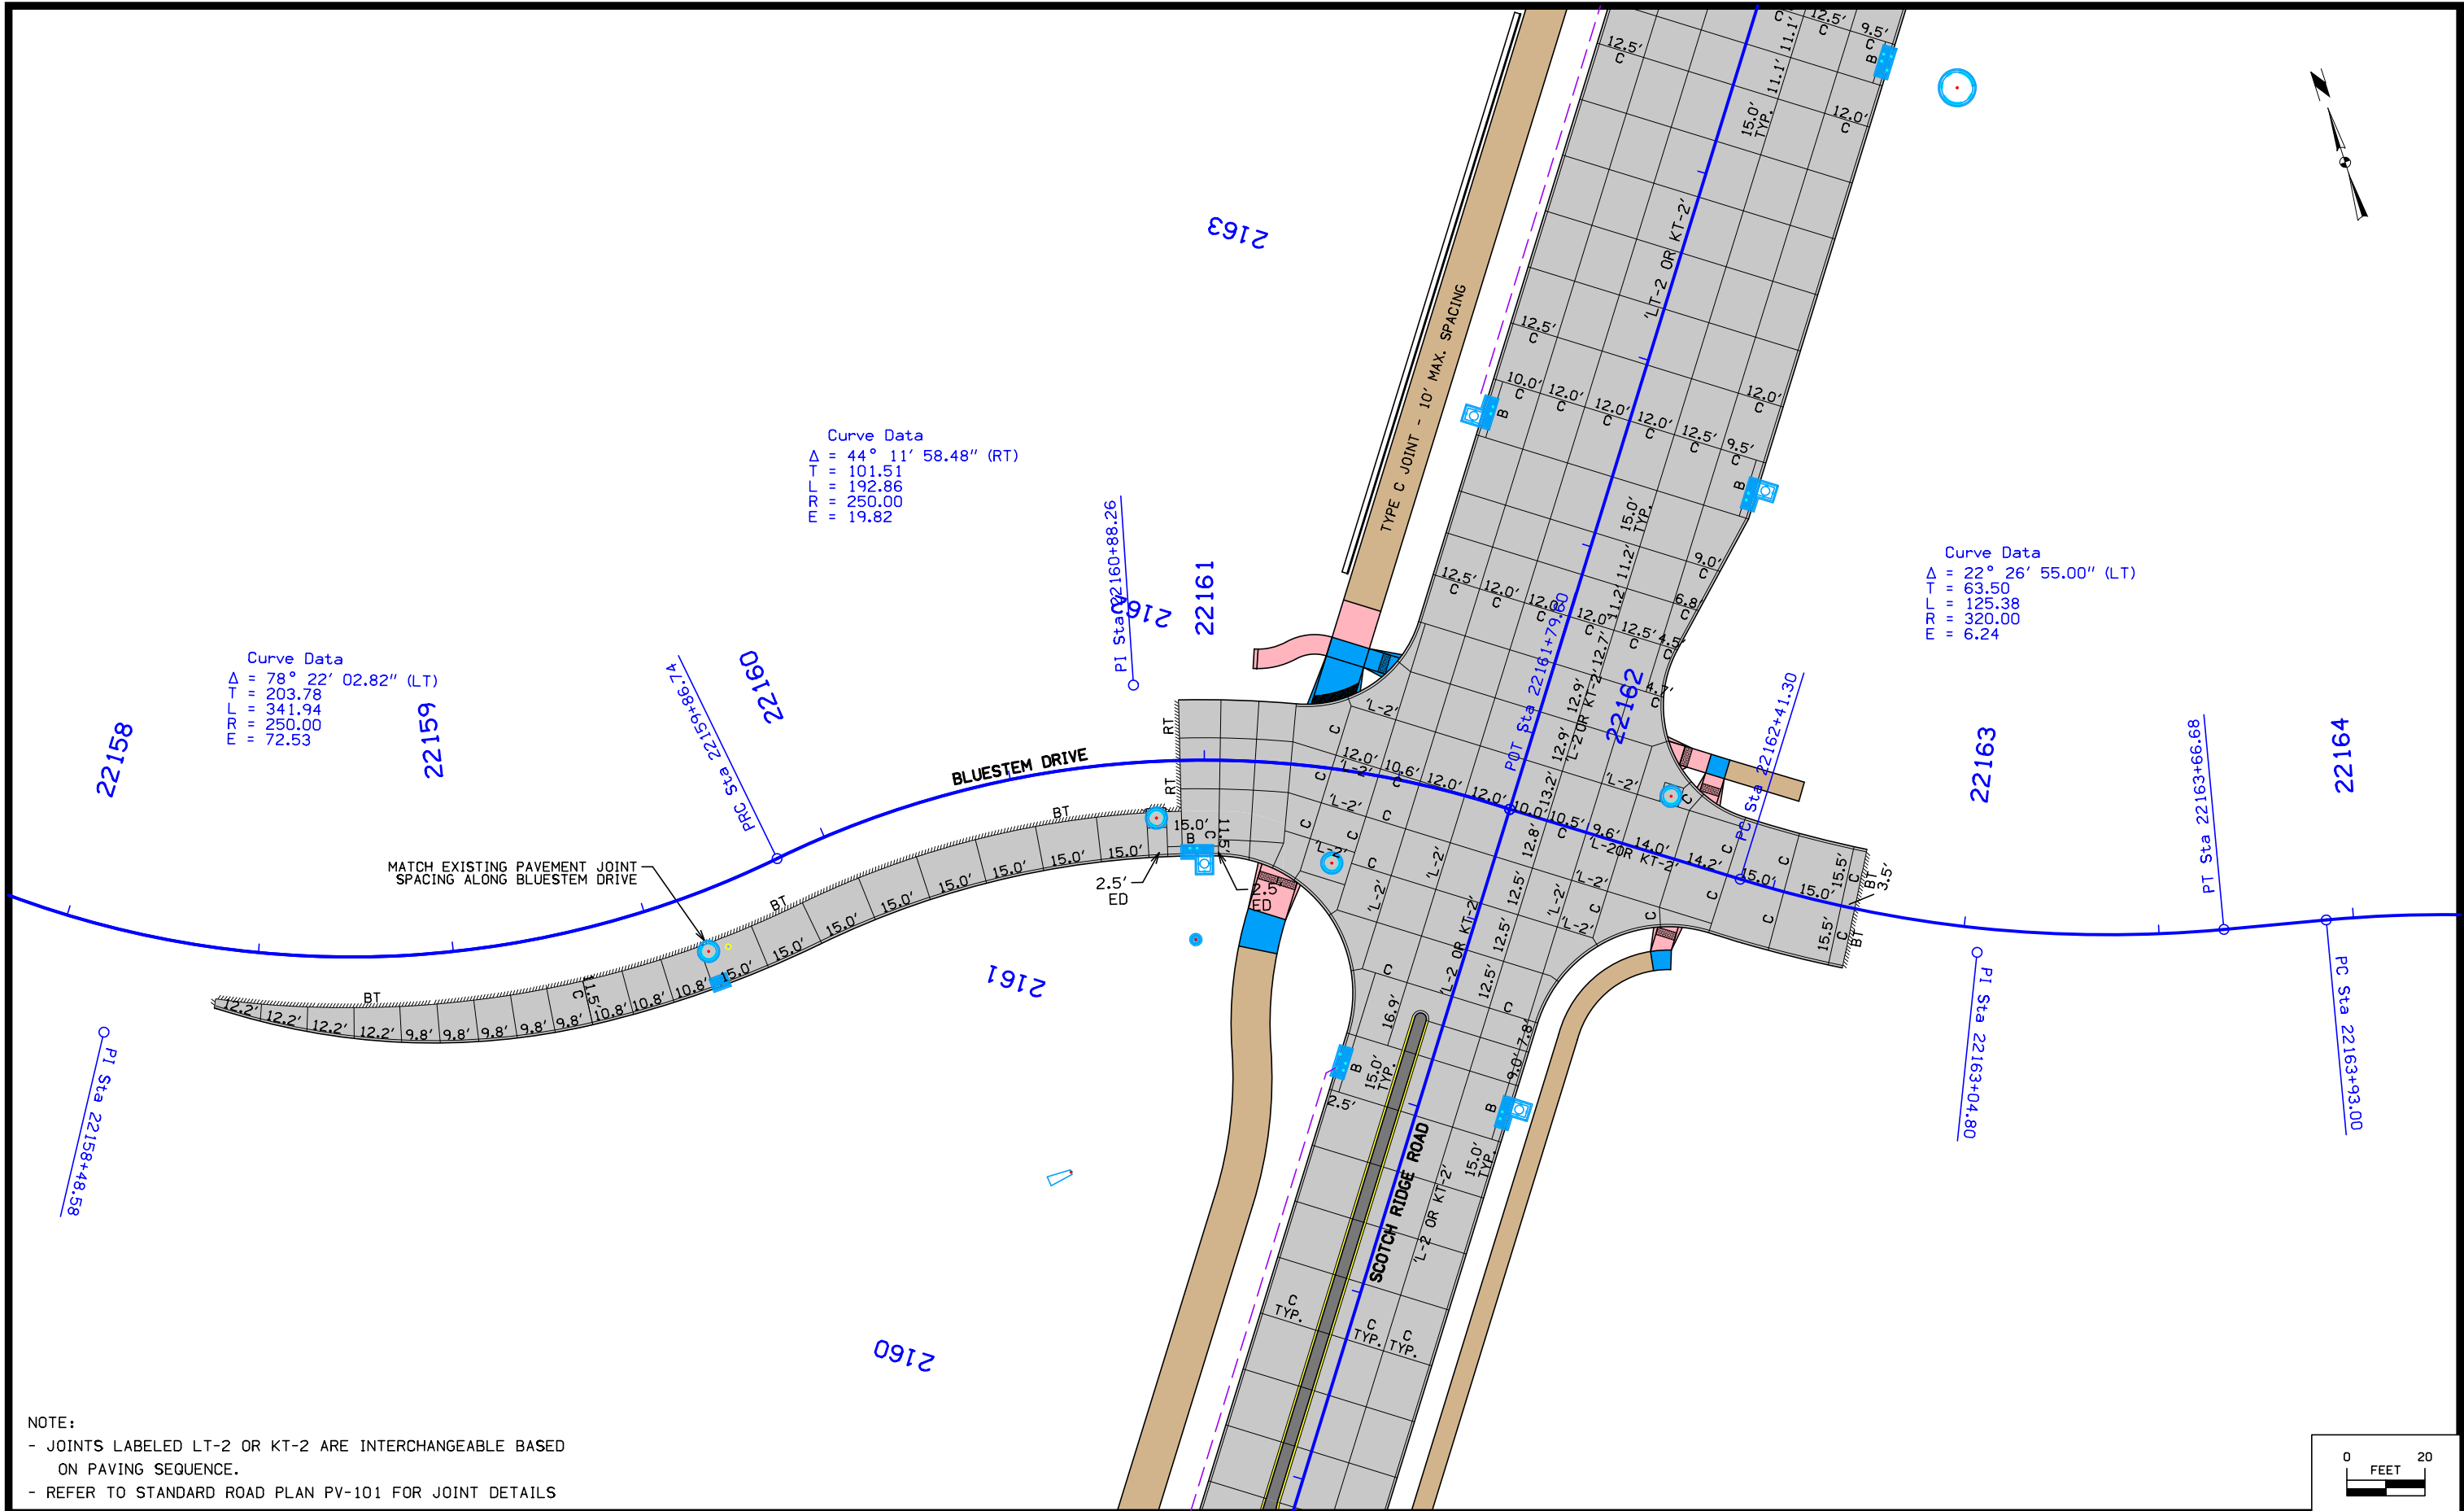

NOTE:
- JOINTS LABELED LT-2 OR KT-2 ARE INTERCHANGEABLE BASED ON PAVING SEQUENCE.
- REFER TO STANDARD ROAD PLAN PV-101 FOR JOINT DETAILS

9/15/2021

ENGINEER MDR	DRAWN BY MDR	CARLISLE, IOWA	REVISIONS	 making lives better.	1360 NW 121ST Street Clive, Iowa 50325 515-964-1229 fax 515-964-2370	SCOTCH RIDGE ROAD AND HIGHWAY 5 INTERSECTION SOUTH APPROXIMATELY 1,250 FEET SOUTHWEST STBG-SWAP-1105(608)-SG-91	BLUESTEM DRIVE JOINTING	SHEET NO. L.7
CHECKED BY JS	FIELD BOOK NO. FIELDBOOK	MEC JOB #: 20615007 JULY, 2021						

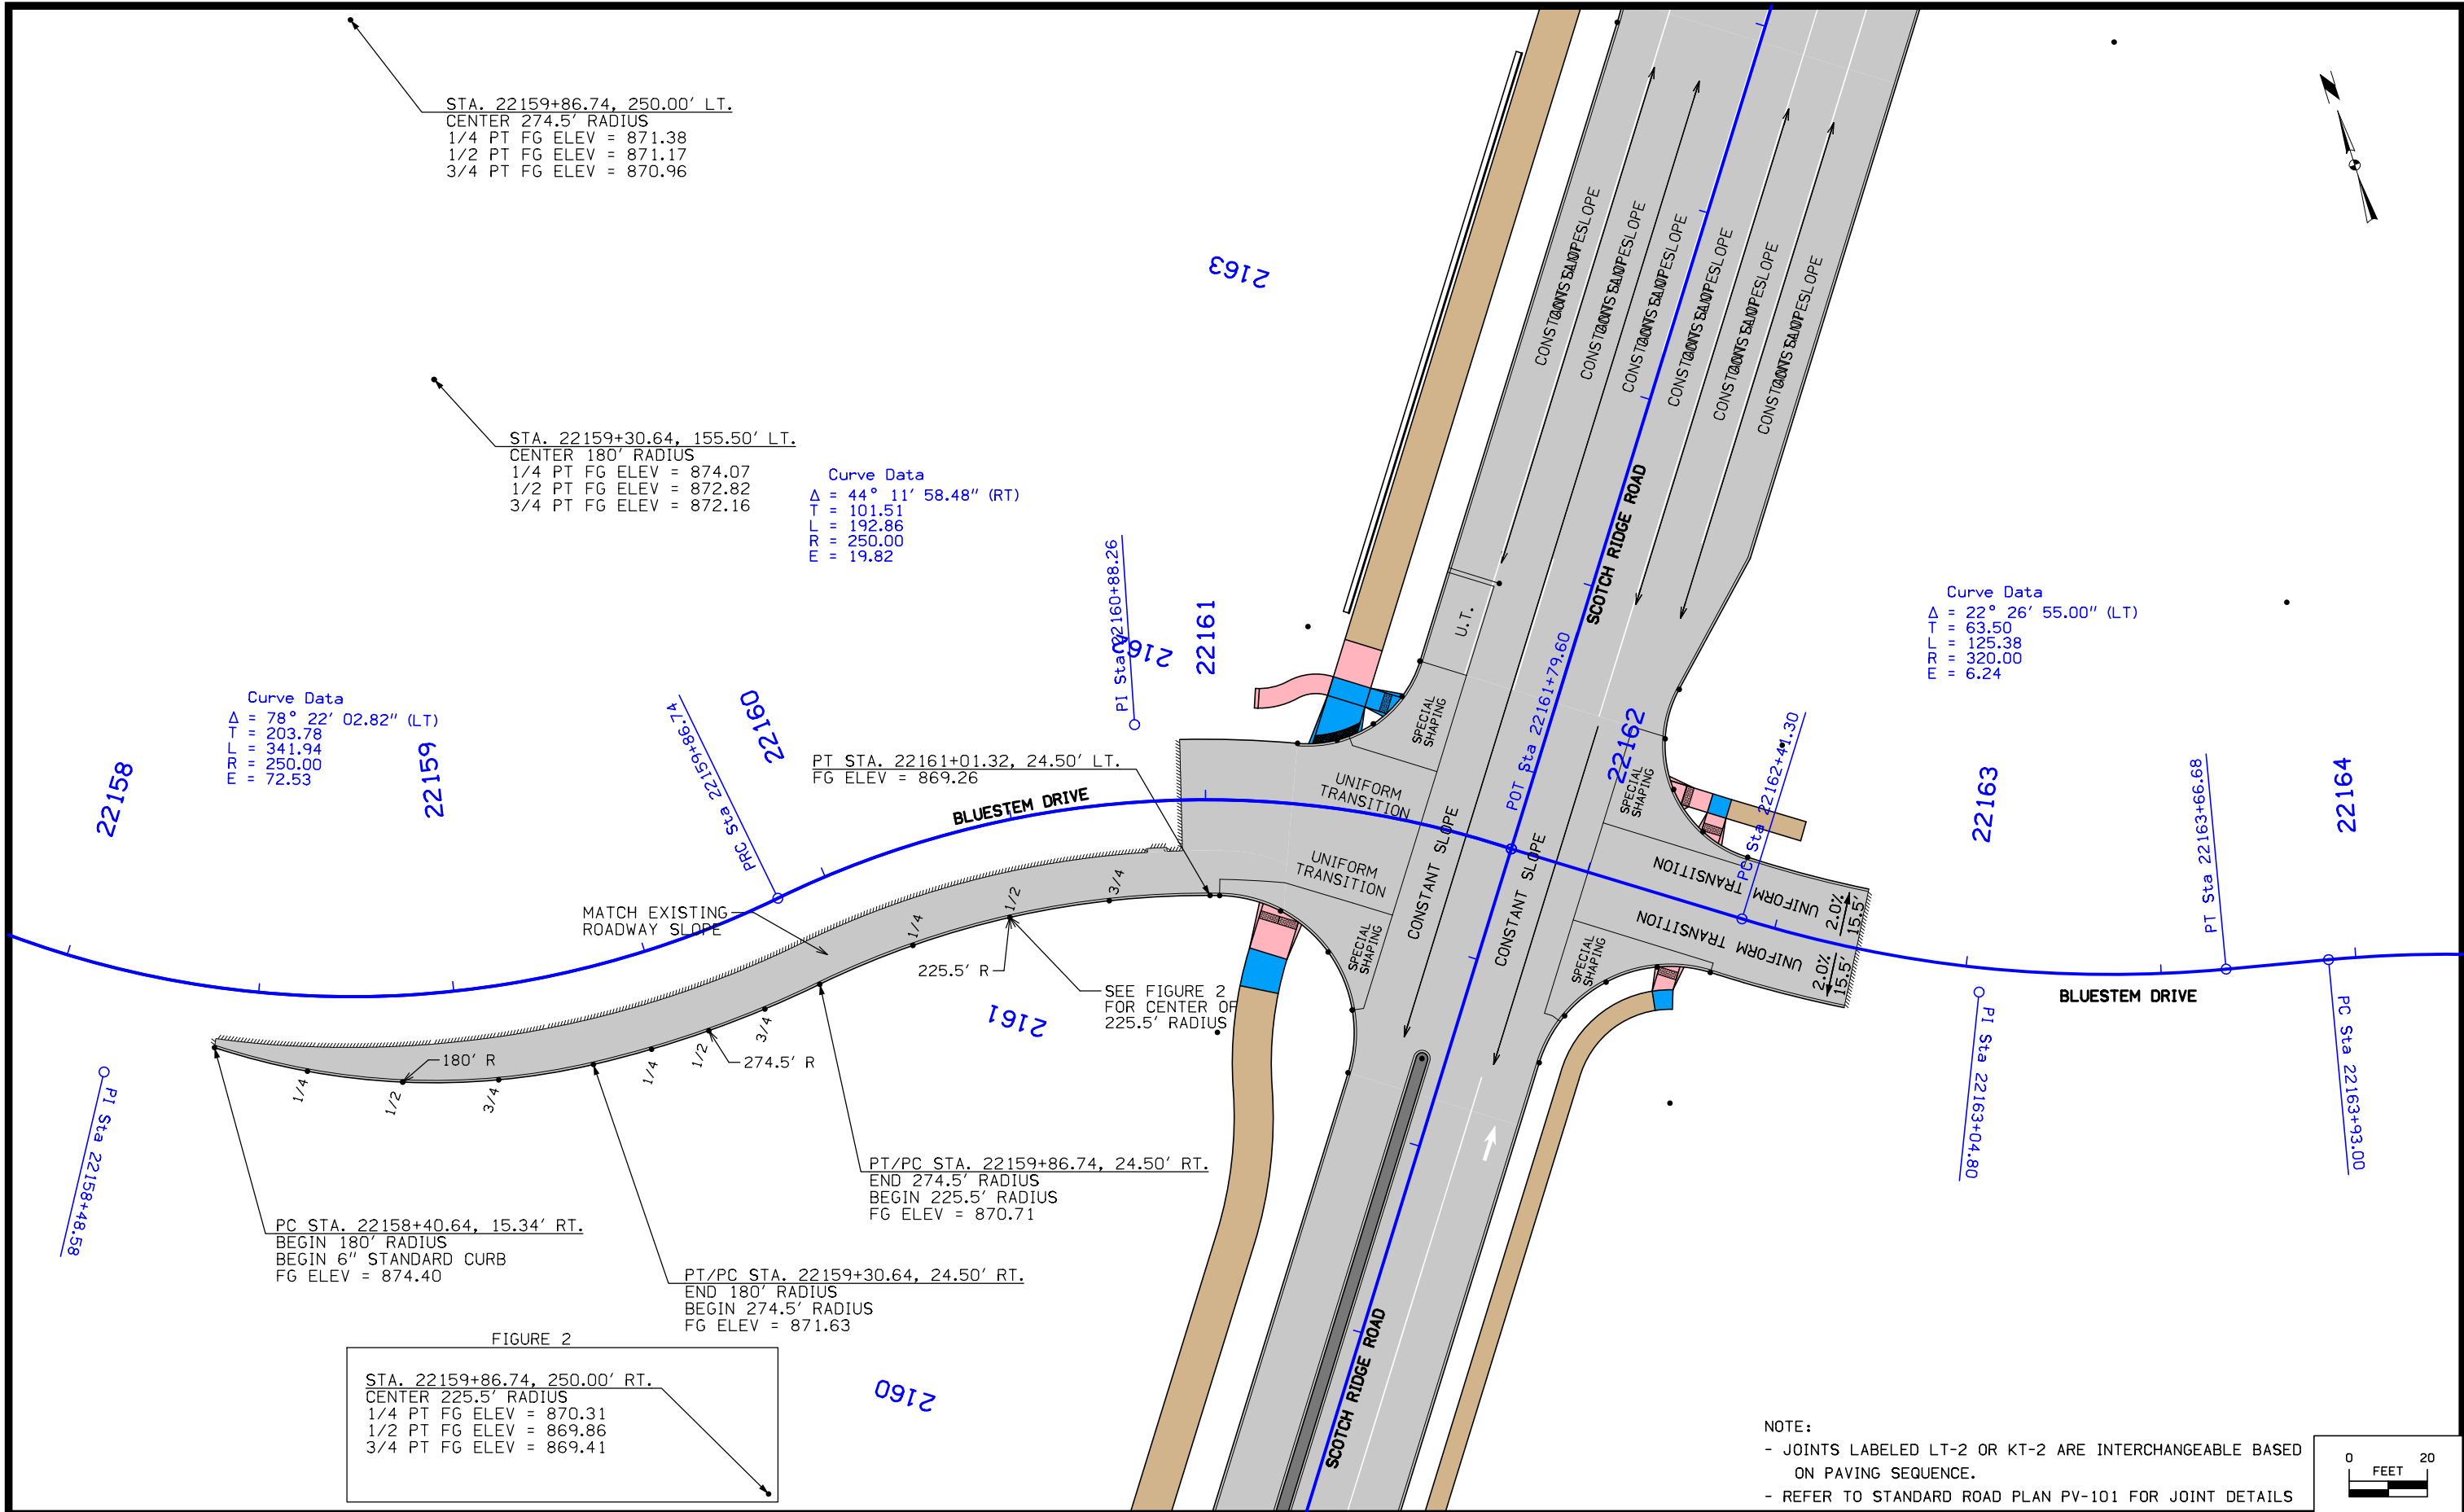

9/15/2021

ENGINEER MDR	DRAWN BY MDR	CARLISLE, IOWA
CHECKED BY JS	FIELD BOOK NO. FIELDBOOK	MEC JOB #: 20615007 JULY, 2021

REVISIONS



making lives better.

1360 NW 121ST Street
Clive, Iowa 50325
515-964-1229
fax 515-964-2370


SCOTCH RIDGE ROAD AND HIGHWAY 5 INTERSECTION
SOUTH APPROXIMATELY 1,250 FEET SOUTHWEST
STBG-SWAP-1105(608)-SG-91

BLUESTEM DRIVE
GEOMETRIC AND STAKING DETAILS

SHEET NO.

L.8


N:\Projects\CAR 20615007\Design\Plans\20615007_L08.dgn

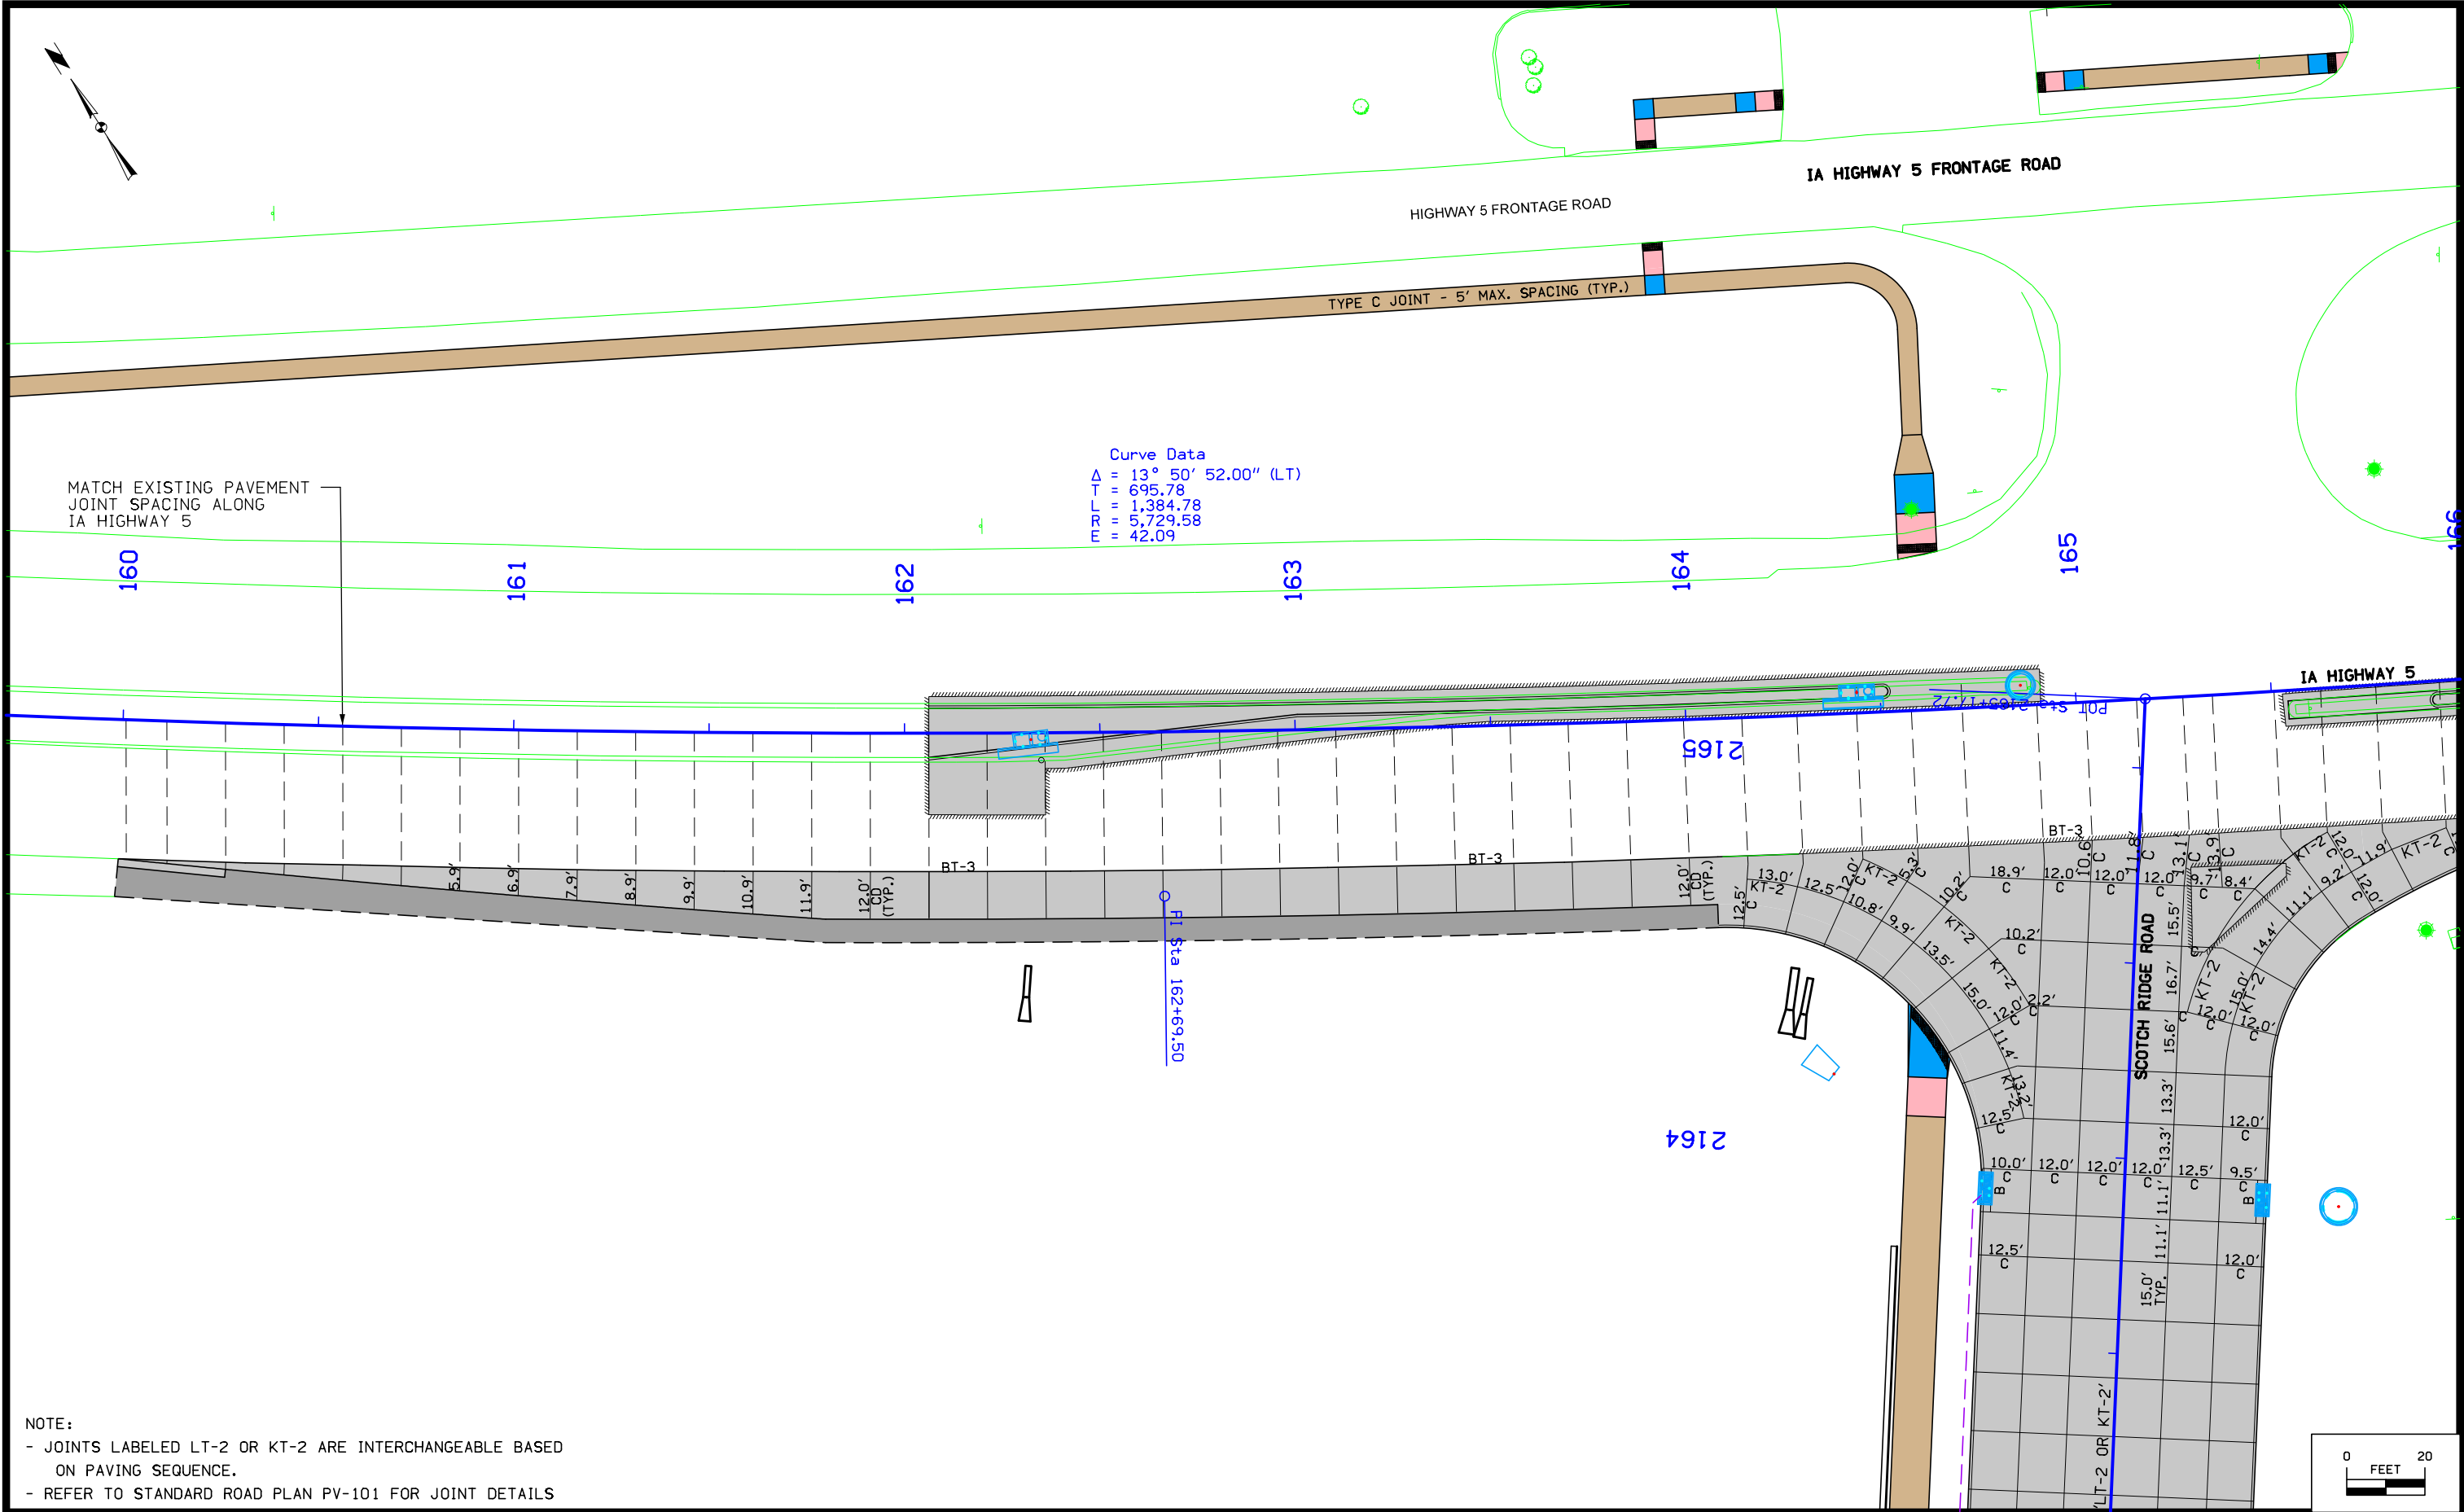

9/15/2021

ENGINEER MDR	DRAWN BY MDR	CARLISLE, IOWA	REVISIONS	 McCLURE TM	1360 NW 121ST Street Clive, Iowa 50325 515-964-1229 fax 515-964-2370	SCOTCH RIDGE ROAD AND HIGHWAY 5 INTERSECTION SOUTH APPROXIMATELY 1,250 FEET SOUTHWEST STBG-SWAP-1105(608)-SG-91	IA HIGHWAY 5 JOINTING	SHEET NO. L.9
CHECKED BY JS	FIELD BOOK NO. FIELDBOOK	MEC JOB #: 20615007 JULY, 2021						


N:\Projects\CAR 20615007\Design\Plans\20615007_L09.dgn

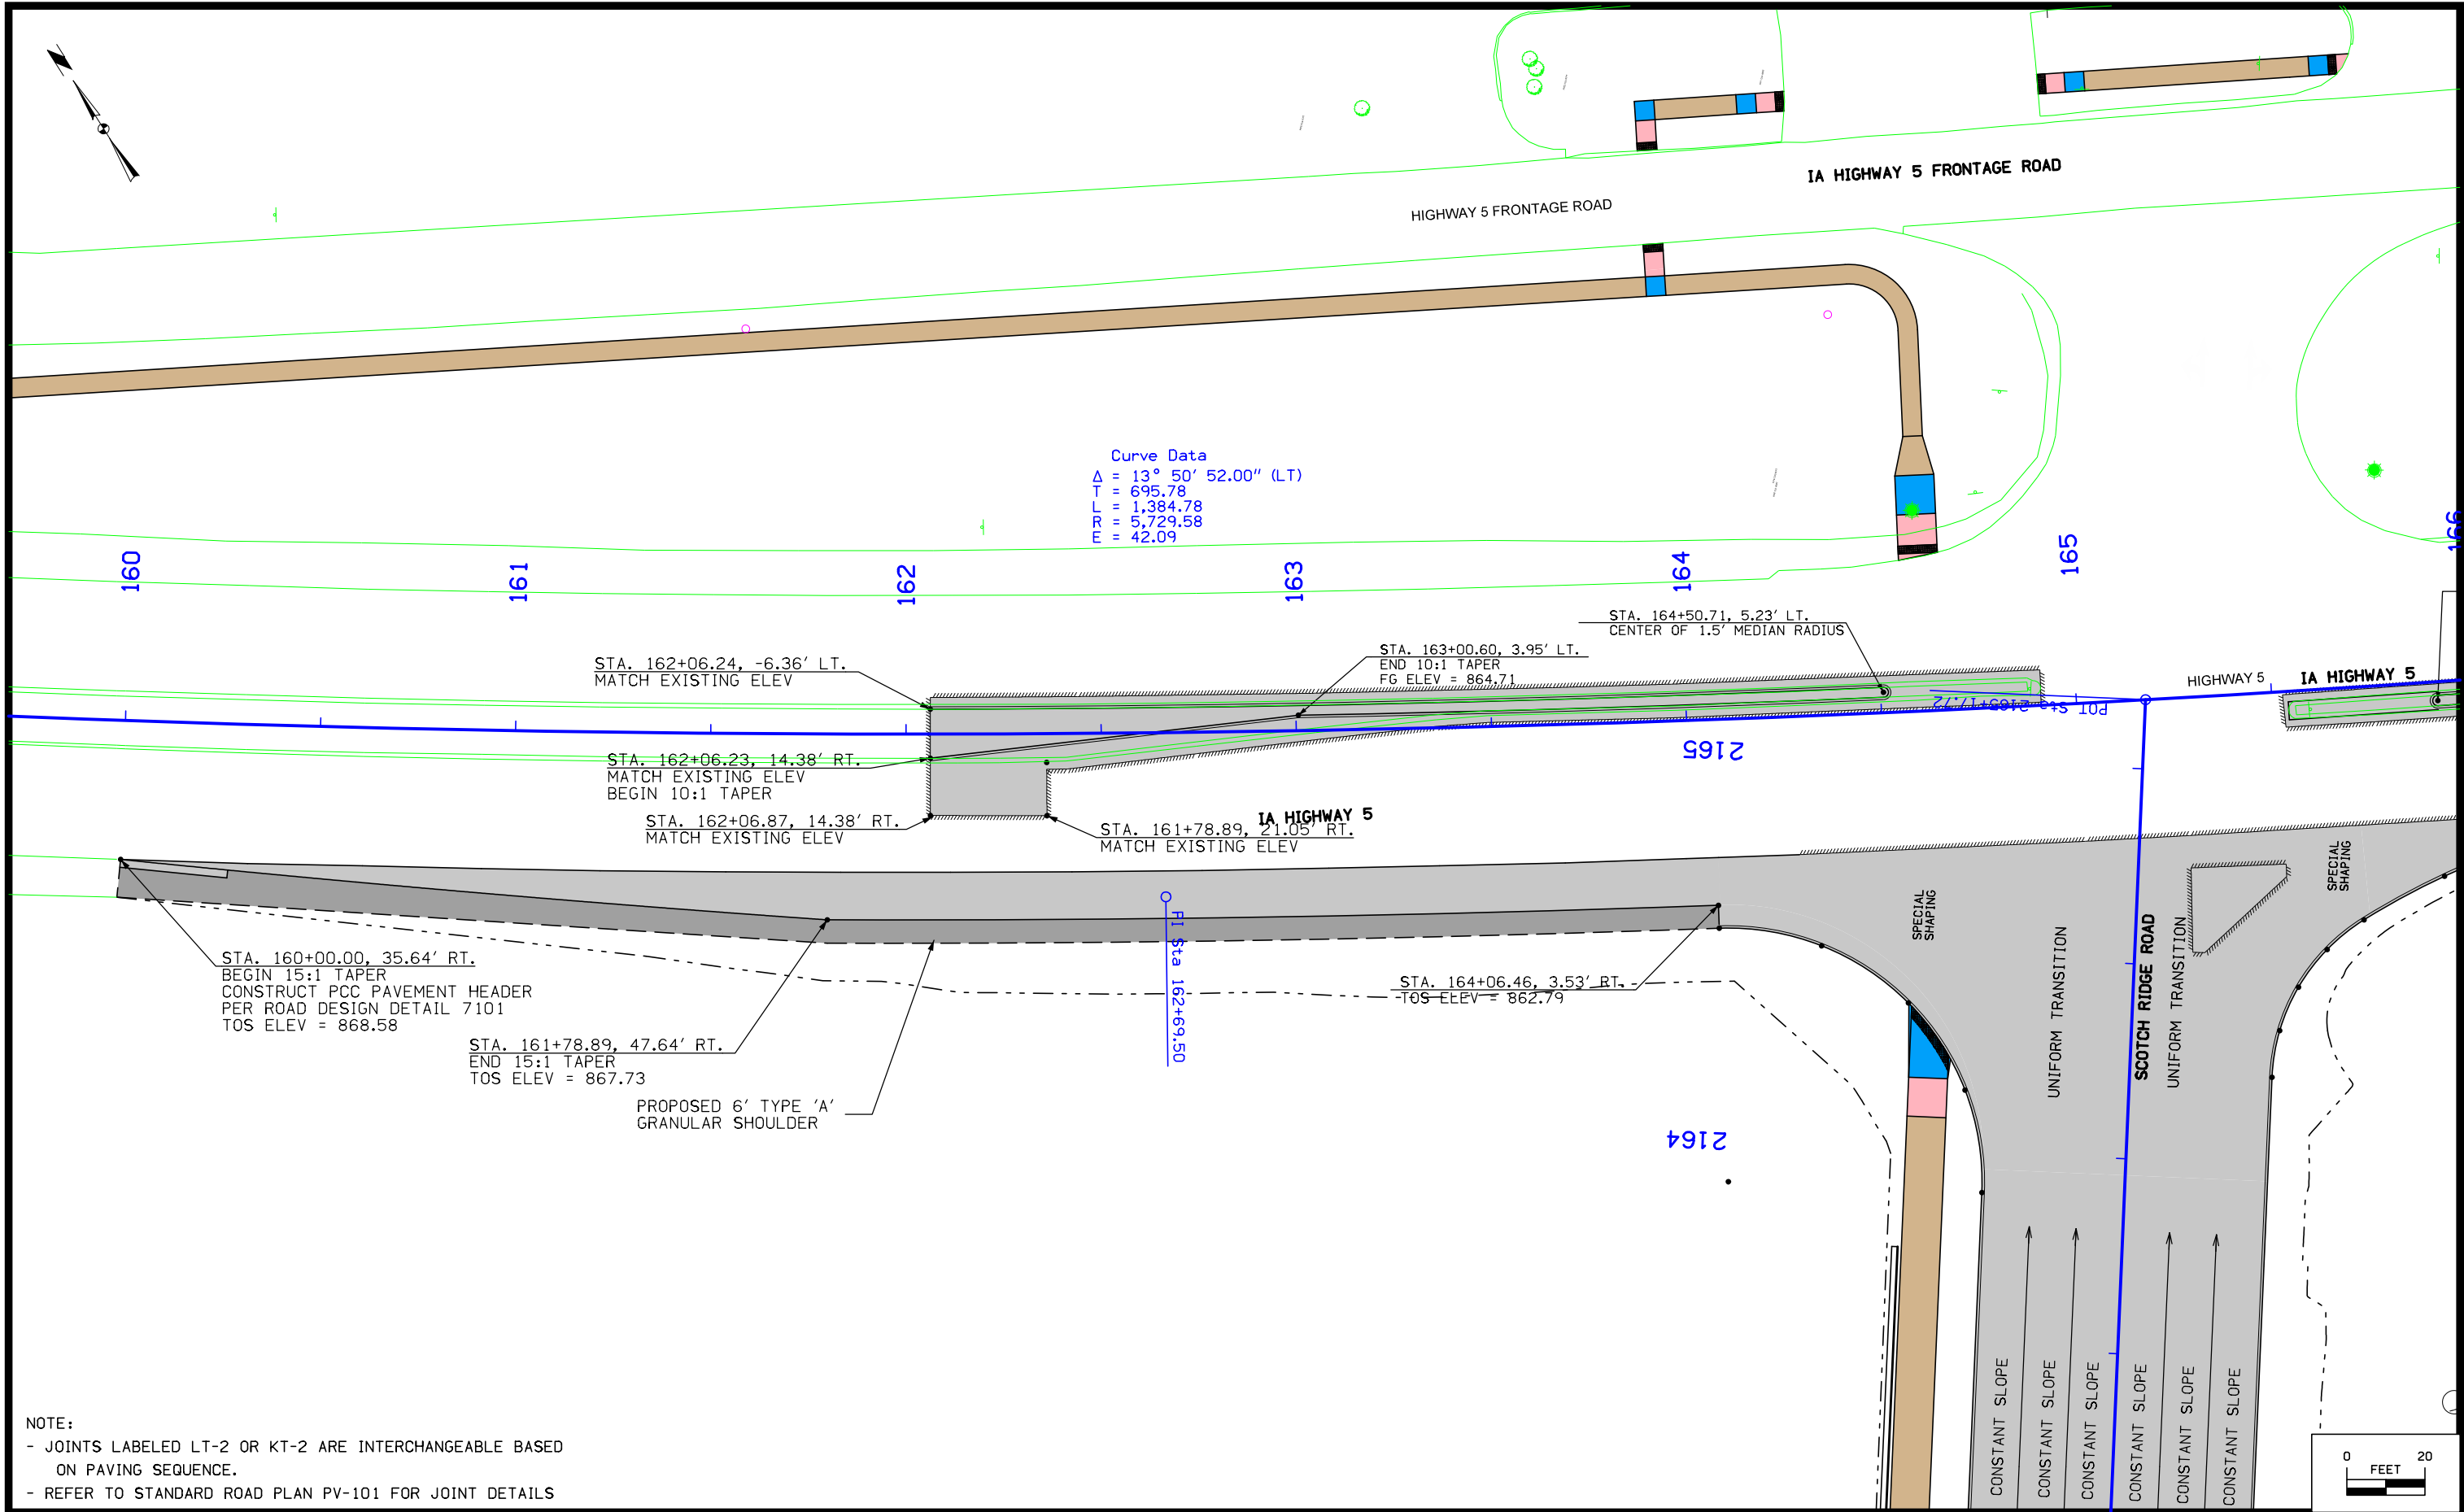


NOTE:
- JOINTS LABELED LT-2 OR KT-2 ARE INTERCHANGEABLE BASED ON PAVING SEQUENCE.
- REFER TO STANDARD ROAD PLAN PV-101 FOR JOINT DETAILS

9/15/2021

ENGINEER MDR CHECKED BY JS	DRAWN BY MDR FIELD BOOK NO. FIELDBOOK	CARLISLE, IOWA MEC JOB #: 20615007 JULY, 2021	REVISIONS	 McCLURE™ making lives better. 1360 NW 121ST Street Clive, Iowa 50325 515-964-1229 fax 515-964-2370	SCOTCH RIDGE ROAD AND HIGHWAY 5 INTERSECTION SOUTH APPROXIMATELY 1,250 FEET SOUTHWEST STBG-SWAP-1105(608)-SG-91	IA HIGHWAY 5 GEOMETRIC AND STAKING DETAILS	SHEET NO. L.10
--	---	--	----------------------------------	---	--	--	--------------------------------------

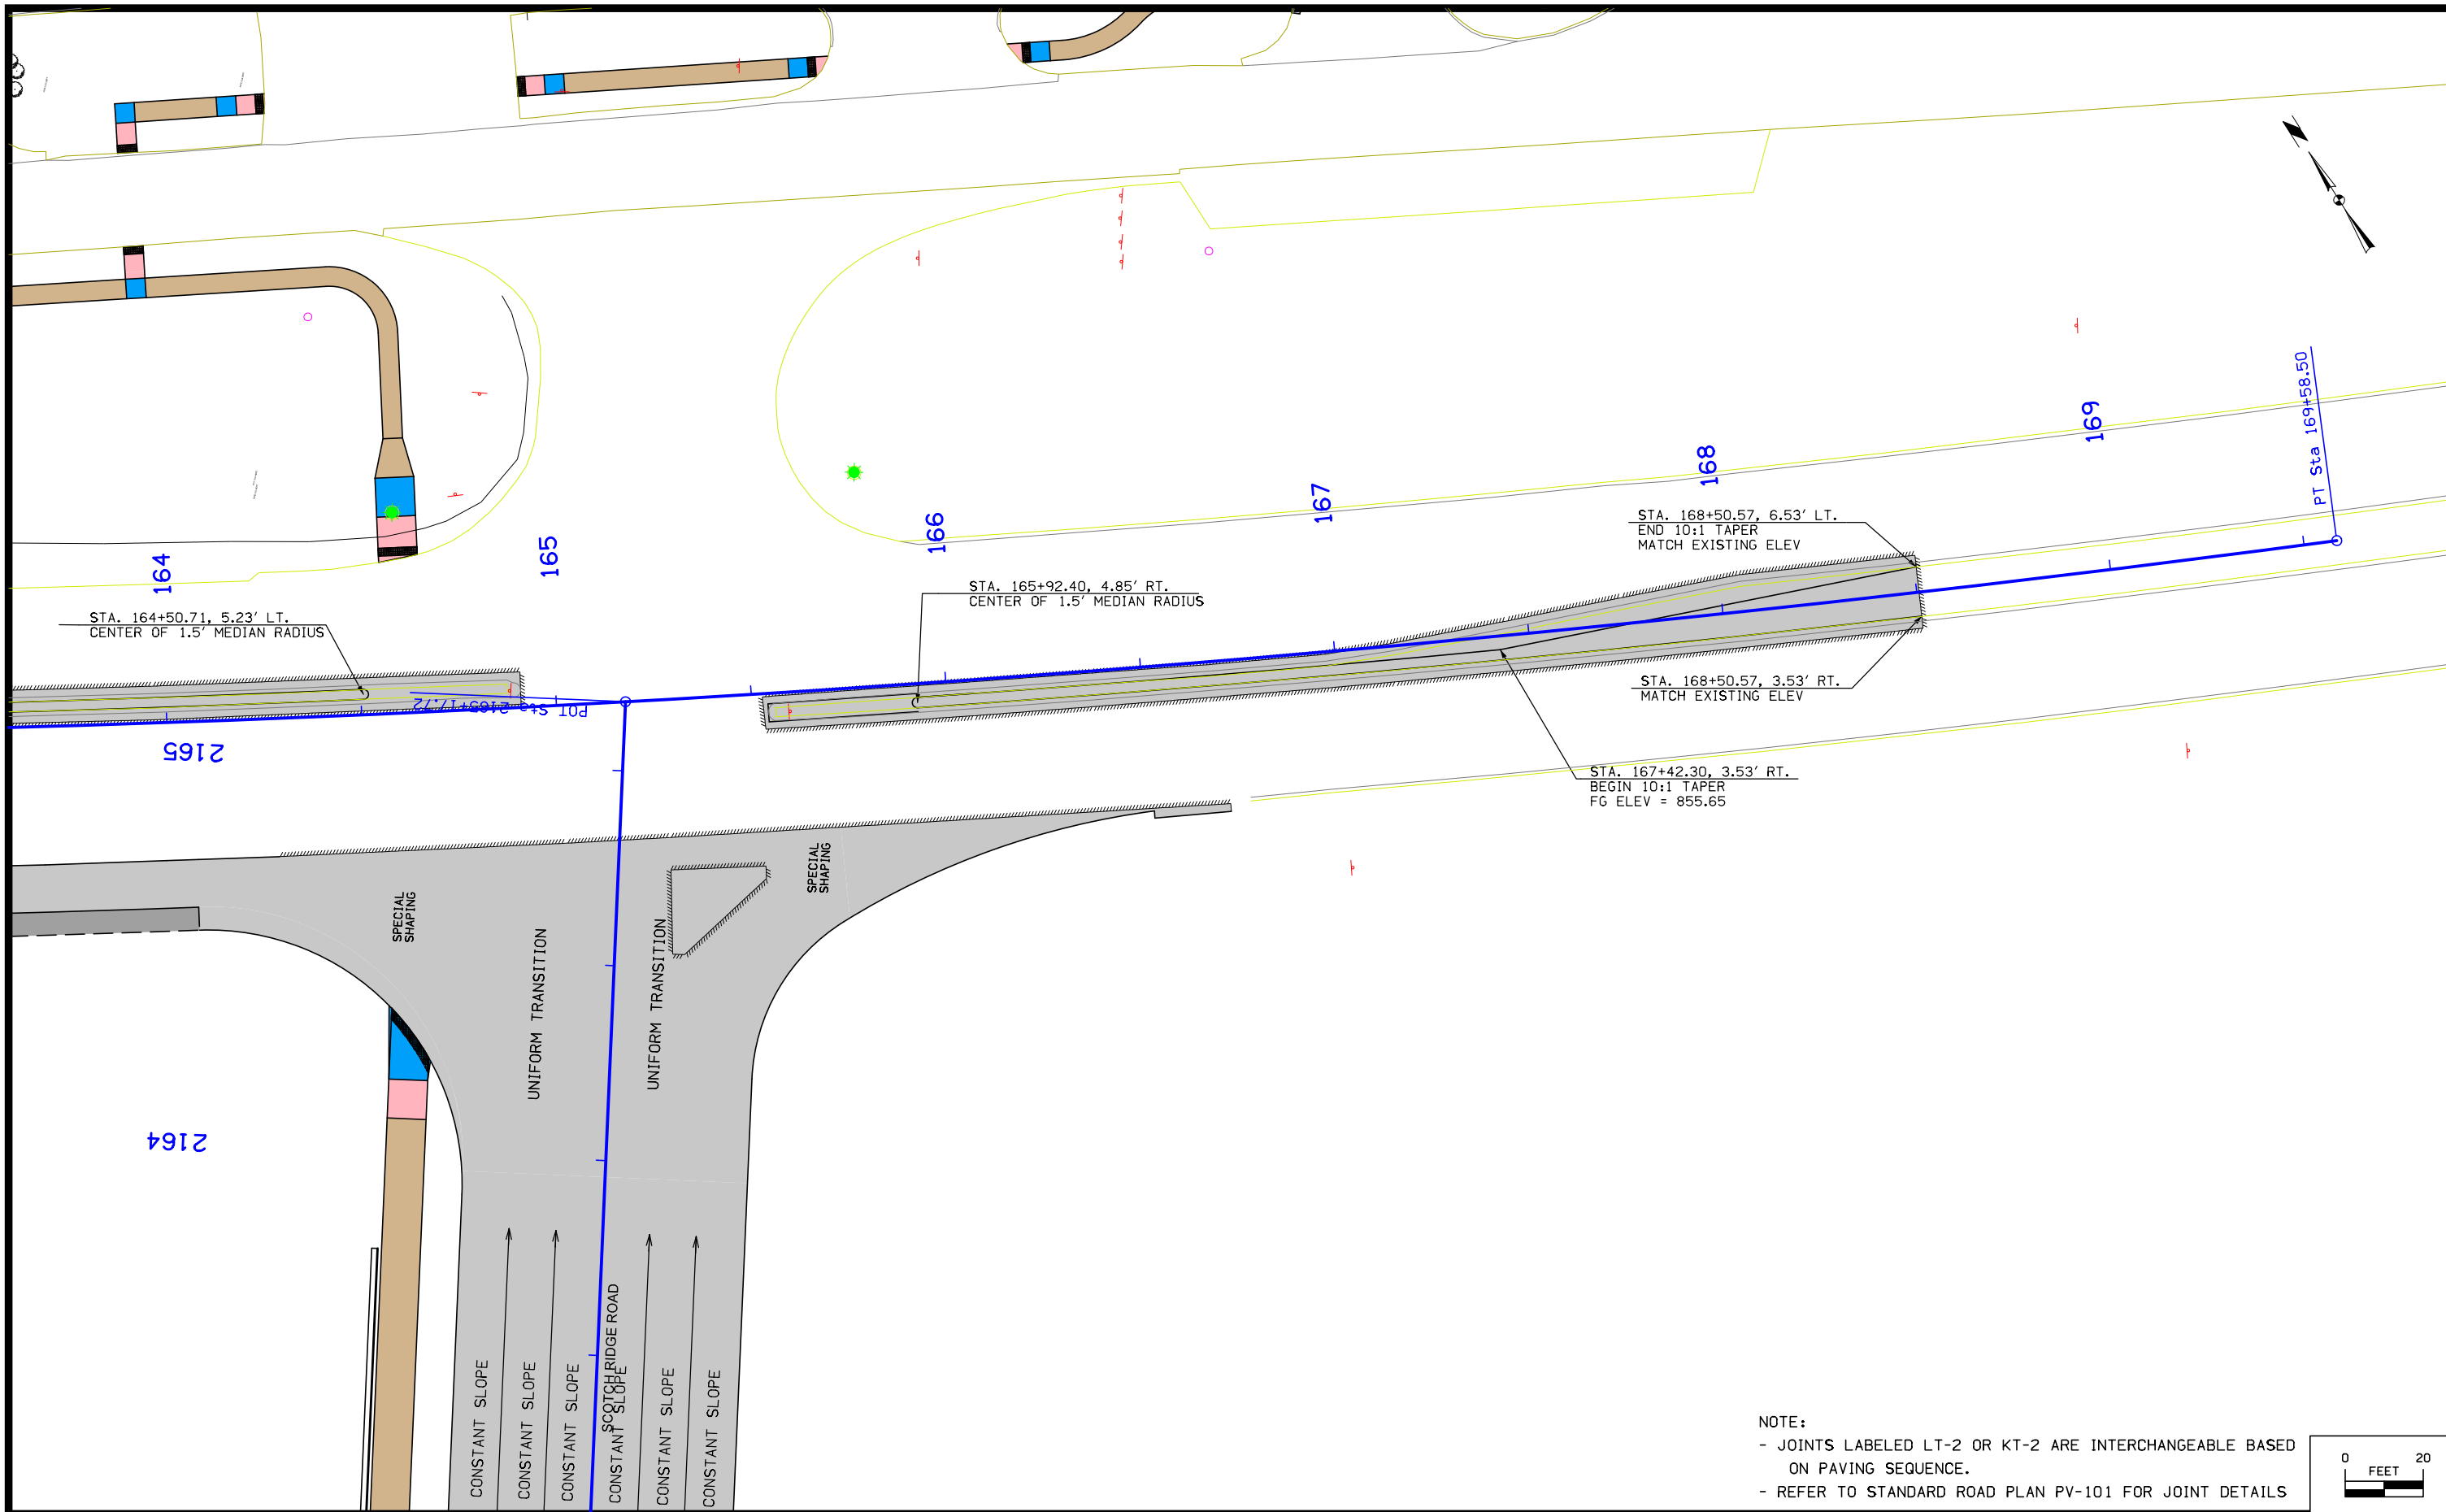

NOTE:
- JOINTS LABELED LT-2 OR KT-2 ARE INTERCHANGEABLE BASED ON PAVING SEQUENCE.
- REFER TO STANDARD ROAD PLAN PV-101 FOR JOINT DETAILS

 

9/15/2021

ENGINEER MDR	DRAWN BY MDR	CARLISLE, IOWA
CHECKED BY JS	FIELD BOOK NO. FIELDBOOK	MEC JOB #: 20615007 JULY, 2021

REVISIONS




making lives better.

1360 NW 121ST Street
Clive, Iowa 50325
515-964-1229
fax 515-964-2370

SCOTCH RIDGE ROAD AND HIGHWAY 5 INTERSECTION
SOUTH APPROXIMATELY 1,250 FEET SOUTHWEST
STBG-SWAP-1105(608)-SG-91

IA HIGHWAY 5
GEOMETRIC AND STAKING DETAILS

SHEET NO.
L.11

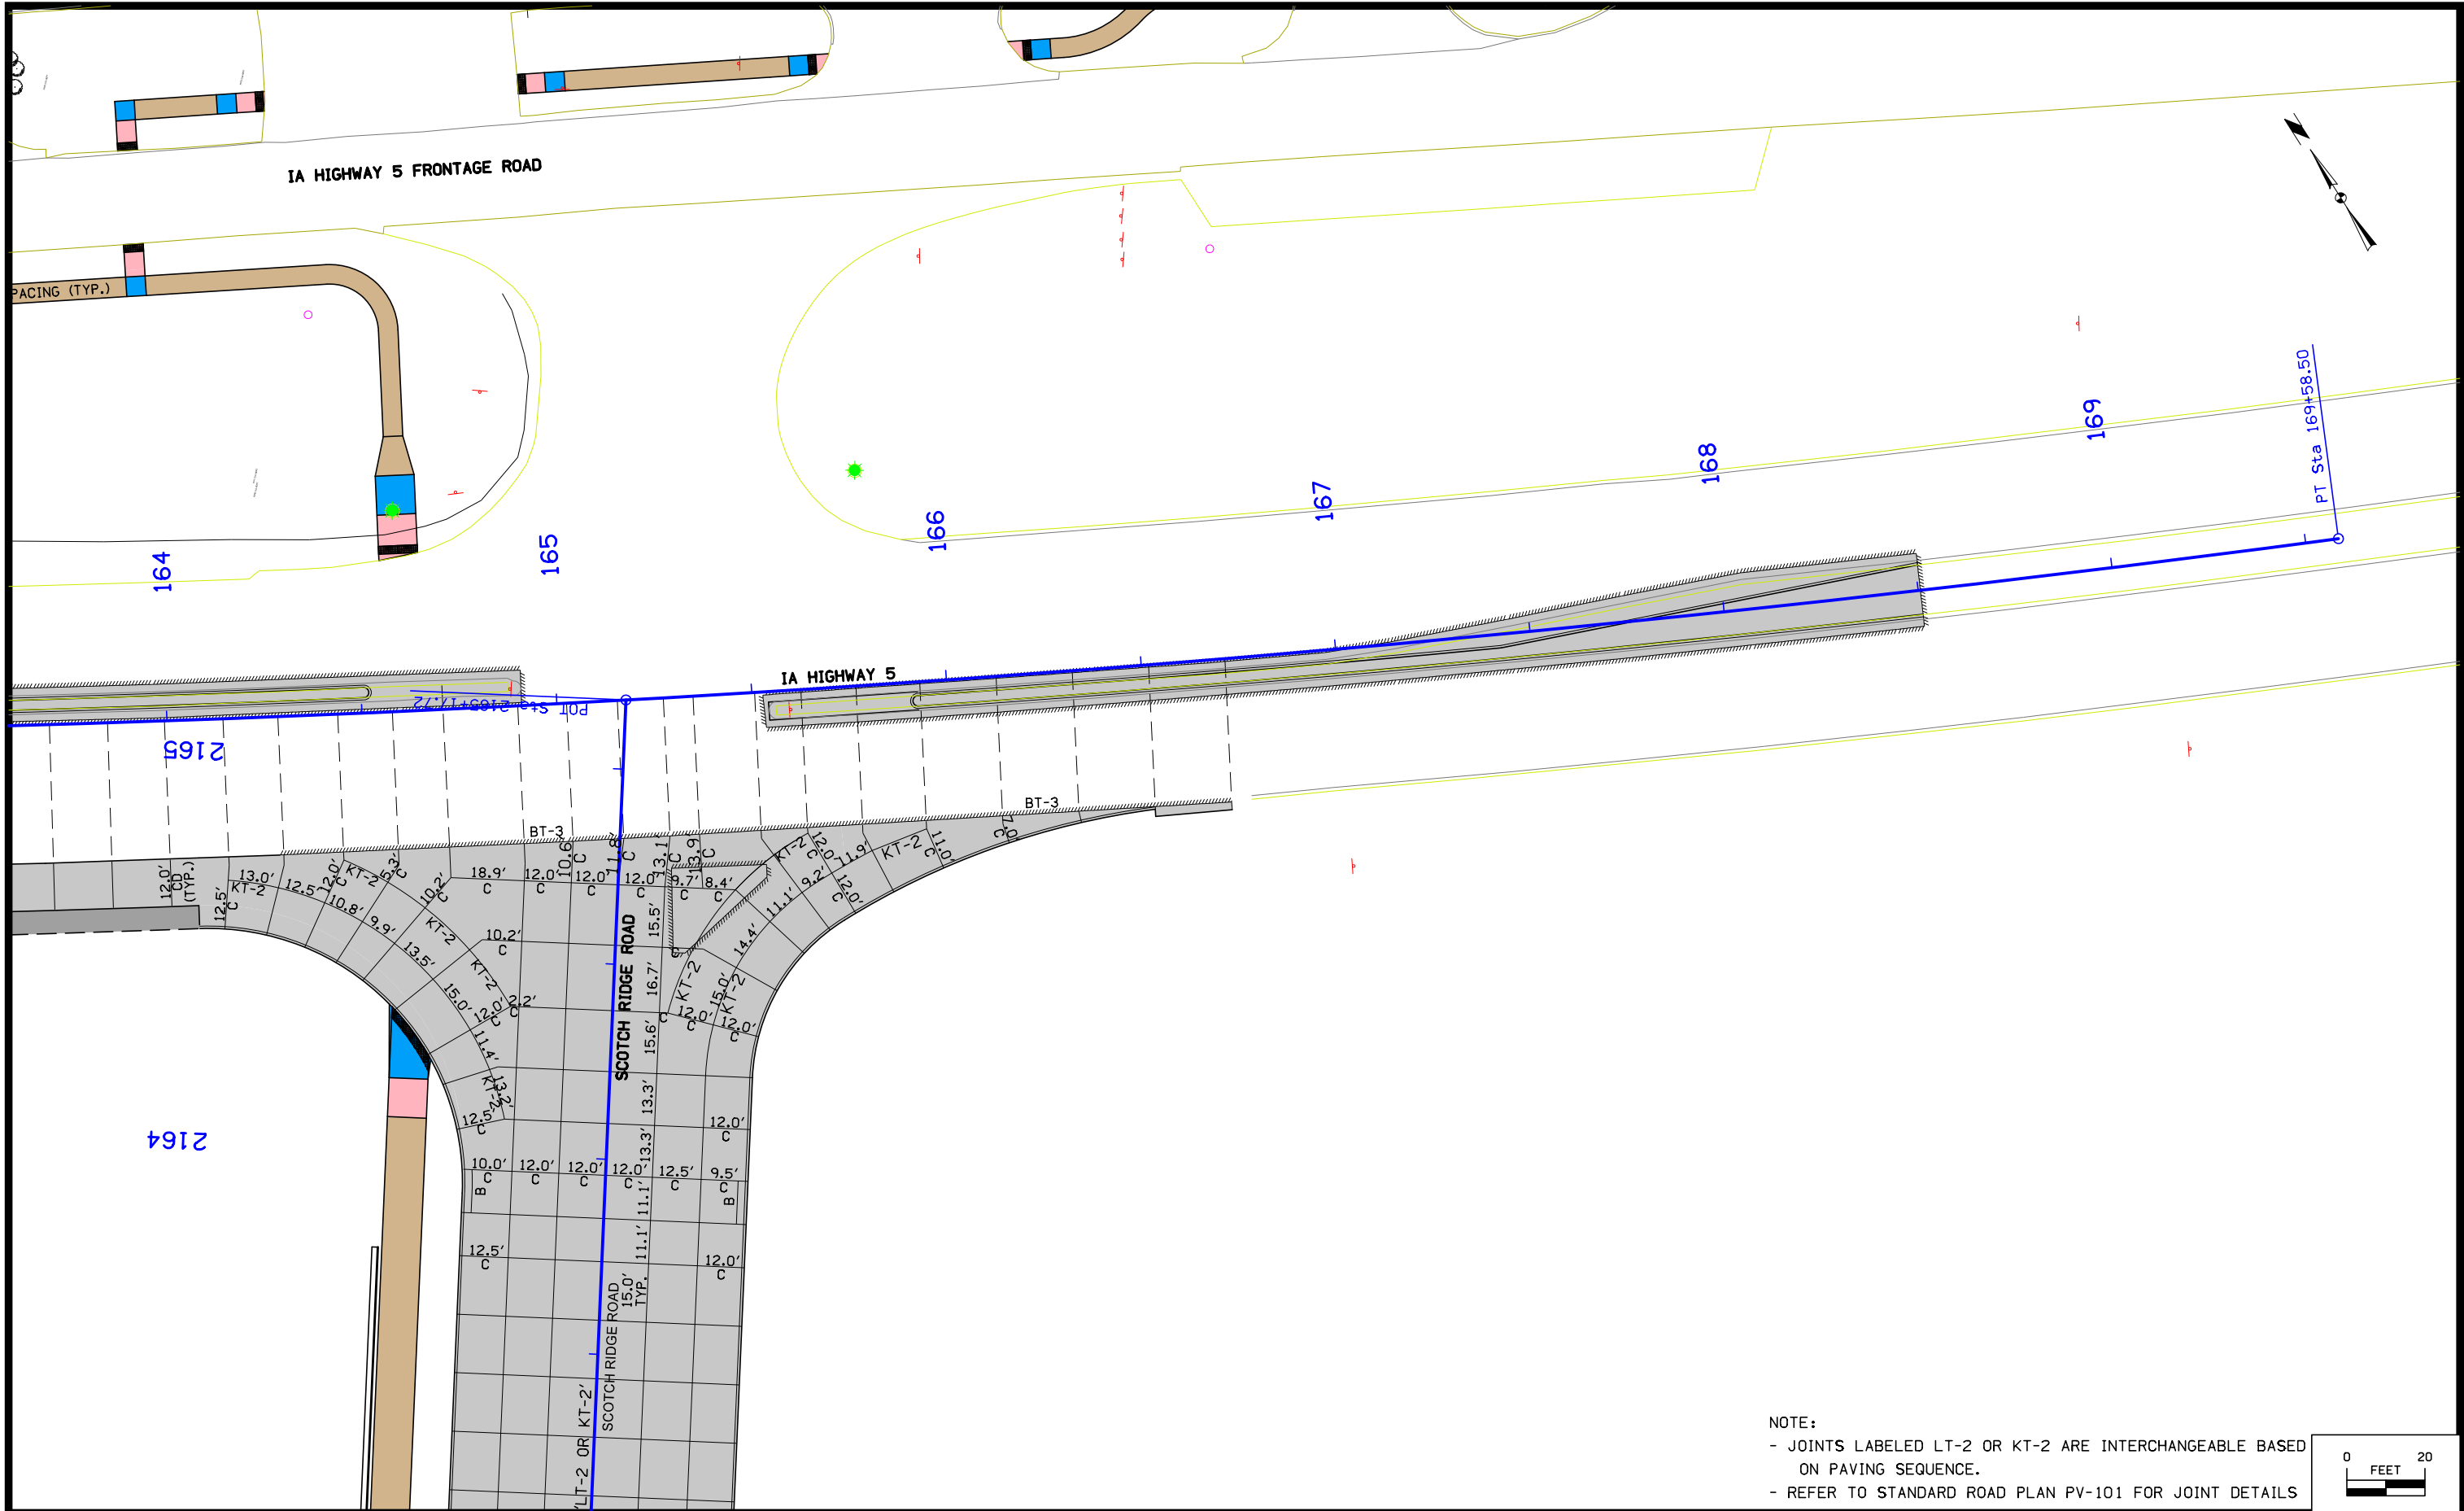

10/1/2021

ENGINEER MDR	DRAWN BY MDR	CARLISLE, IOWA
CHECKED BY JS	FIELD BOOK NO. FIELDBOOK	MEC JOB #: 20615007 JULY, 2021

REVISIONS



making lives better.

1360 NW 121ST Street
Clive, Iowa 50325
515-964-1229
fax 515-964-2370

SCOTCH RIDGE ROAD AND HIGHWAY 5 INTERSECTION
SOUTH APPROXIMATELY 1,250 FEET SOUTHWEST
STBG-SWAP-1105(608)-SG-91

IA HIGHWAY 5
GEOMETRIC AND STAKING DETAILS

SHEET NO.

L.12

① Diameter or equivalent diameter

* Bid Item
** For SW-545

STORM SEWER

104-5B
10-20-15

INTAKES AND UTILITY ACCESSES							PIPES													
							Design Length, Slope, and Flowlines are calculated from inside wall to inside wall along CL of pipe. An additional 2 ft length is added to each side of the Design Length to account for estimated length to center of structures.													
No.	Location Station and Offset	*Type or Standard Road Plan	Form	Bottom	Extension	Notes	Line Number	Intake/ Utility Access No.		Class 'D'	Pipe ^① Size	Bid* Length	Design Length	Slope %	Connected Pipe Joint (DR-121)	Flow Lines			Pipe Profile Sheet No.	Notes
			Elev.	Elev.	FT			From	To		IN	FT	FT			Inlet Elevation	Outlet Elevation	Other Elevation		
I-100	2163+90.82, 36.50	SW-505	860.42	854.32			P-100	I-100	MH-100	2000	52x32	19	14.5	0.50		854.82	854.75		M.7	
I-101	2163+90.82, -36.50	SW-505	860.56	854.78			P-101	I-101	I-100	2000	52x32	73	69.0	0.50		855.28	854.92		M.7	
I-102	2164+23.00, -82.00	DR-201 (52" X 32")				FL Elev. = 855.95	P-102	I-102	I-101	2000	52x32	50	47.7	1.20		855.95	855.38		M.7	
I-103	2162+75.00, 36.50	SW-506	863.21	856.99			P-103	I-103	MH-100	2000	30	113	108.9	2.20		857.49	855.10		M.3	
I-104	2162+75.00, -36.50	SW-506	863.20	858.08			P-104	I-104	I-103	2000	24	73	69.0	1.00		858.58	857.89		M.5	
I-105	2161+05.00, 23.00	SW-506	872.73	865.51			P-105	MH-101	I-103	2000	24	83	78.3	4.50		861.42	857.89		M.3	
I-106	2161+05.00, -23.00	SW-505	872.97	868.24			P-106	I-105	MH-101	2000	24	90	85.7	5.00		866.01	861.72		M.3	
I-107	2160+53.75, -84.61	DR-201 (15")				FL Elev. = 872.00	P-107	I-106	I-105	2000	18	46	42.0	2.00		868.74	867.90		M.7	
I-108	2161+24.00, -67.00	SW-512 (24" Type 3B Casting)	867.03	862.53			P-108	I-110	I-105	2000	15	306	302.0	4.50		880.20	866.61		M.3	
I-109	22160+98.00, 24.50	SW-506	869.24	863.67			P-109	I-111	I-110	2000	15	55	51.0	1.00		881.01	880.50		M.7	
I-110	2158+00.00, 22.94	SW-506	885.31	879.70			P-110	I-107	I-106	2000	15	77	74.1	4.00		872.00	869.04		M.7	
I-111	2158+00.00, -31.97	SW-505	885.13	880.51			P-111	I-108	I-109	2000	15	21	16.6	1.00		864.65	864.48		M.7	
I-200	2152+47.00, 12.50	SW-505	883.58	878.93			P-112	MH-103	I-109	2000	18	15	11.0	3.00		864.81	864.48		M.5	
I-201	2152+47.00, -11.33	SW-505	883.58	878.43			P-113	I-109	MH-102	2000	18	34	29.1	2.80		864.17	863.36		M.5	
I-300	2154+10.00, 6.86	SW-505	888.74	884.13			P-114	MH-102	I-104	2000	18	121	116.7	3.50		863.06	858.98		M.5	
I-301	2154+10.00, -35.36	SW-505	888.52	883.83			P-115	MH-100	O-100	2000	52x32	62	59.1	0.50		854.65	854.36		M.7	
I-400	22159+62.00, 24.50	SW-501	871.12	866.61			P-200	I-200	I-201	2000	15	24	19.8	1.00		879.43	879.23		M.2	
I-500	164+44.00, -3.72	SW-509 (Modified)	861.86	857.29			P-201	I-201	O-200	2000	15	20	17.6	1.00		878.93	878.75		M.2	
I-600	162+32.50, 3.22	SW-509	865.90	861.40			P-300	I-300	I-301	2000	15	44	39.3	0.50		884.63	884.43		M.2	
O-100	2164+35.00, 110.00	DR-201 (52" X 32")				FL Elev. = 854.36	P-301	I-301	O-300	2000	15	18	15.1	0.50		884.33	884.25		M.2	
O-200	2152+47.00, -35.00	DR-201 (15")				FL Elev. = 878.75	P-400	I-400	MH-400	2000	15	10	5.5	1.00		867.18	867.13		M.5	
O-300	2154+00.00, -54.00	DR-201 (15")				FL Elev. = 884.25	P-500	I-500	MH-500	2000	15	39	34.9	1.50		857.79	857.27		M.6	
O-600	162+35.00, 7.00	Connect to Existing Pipe				FL Elev. = 862.43	P-600	I-600	O-600	2000	15	7	4.0	0.99		862.47	862.43		M.6	
MH-100	2163+90.00, 55.00	SW-401 (96")	859.65	854.15			P-700	O-700	I-105	2000	24	28	24.0	1.00		867.55	867.31		M.7	
MH-101	2161+95.00, 38.50	SW-401 (48")	867.76	860.92																
MH-102	2161+53.00, -39.50	SW-401 (48")	870.17	862.56						Total:										
MH-103	22160+87.00, 14.50	SW-401 (48")	869.47	864.31						2000	15	621								
MH-400	22159+62.00, 15.00	SW-401 (48")	871.32	866.61						2000	18	216								
MH-500	164+85.98, -5.12	SW-401 (72")	861.28	856.67						2000	24	274								
O-700	2161+04.10, 39.50	Connect to Existing Pipe								2000	30	113								
										2000	52x32	204								
		Total:																		
		Connect to Existing Pipe	2																	
		DR-201 (15")	3																	
		DR-201 (52" X 32")	2																	
		SW-401 (48")	4																	
		SW-401 (72")	1																	
		SW-401 (96")	1																	
		SW-501	1																	
		SW-505	8																	
		SW-506	5																	
		SW-509	1																	
		SW-509 (Modified)	1																	
		SW-512 (24" Type 3B Casting)	1																	

9/14/2021

ENGINEER
MDR
DRAWN BY
MDR
SCOTCH RIDGE ROAD
MEC JOB #: 20615007
JULY, 2021
CHECKED BY
JSS
FIELD BOOK NO.
-

REVISIONS

.
. .
. .



making lives better.



1360 NW 121st Street
Clive, Iowa 50325
515-964-1229
fax 515-964-2370



SCOTCH RIDGE ROAD AND HIGHWAY 5 INTERSECTION
SOUTH APPROXIMATELY 1,250 FEET SOUTHWEST
STBG-SWAP-1105(608)--SG-91



SCOTCH RIDGE ROAD
STORM SEWER TABULATION



SHEET NO.



M.1

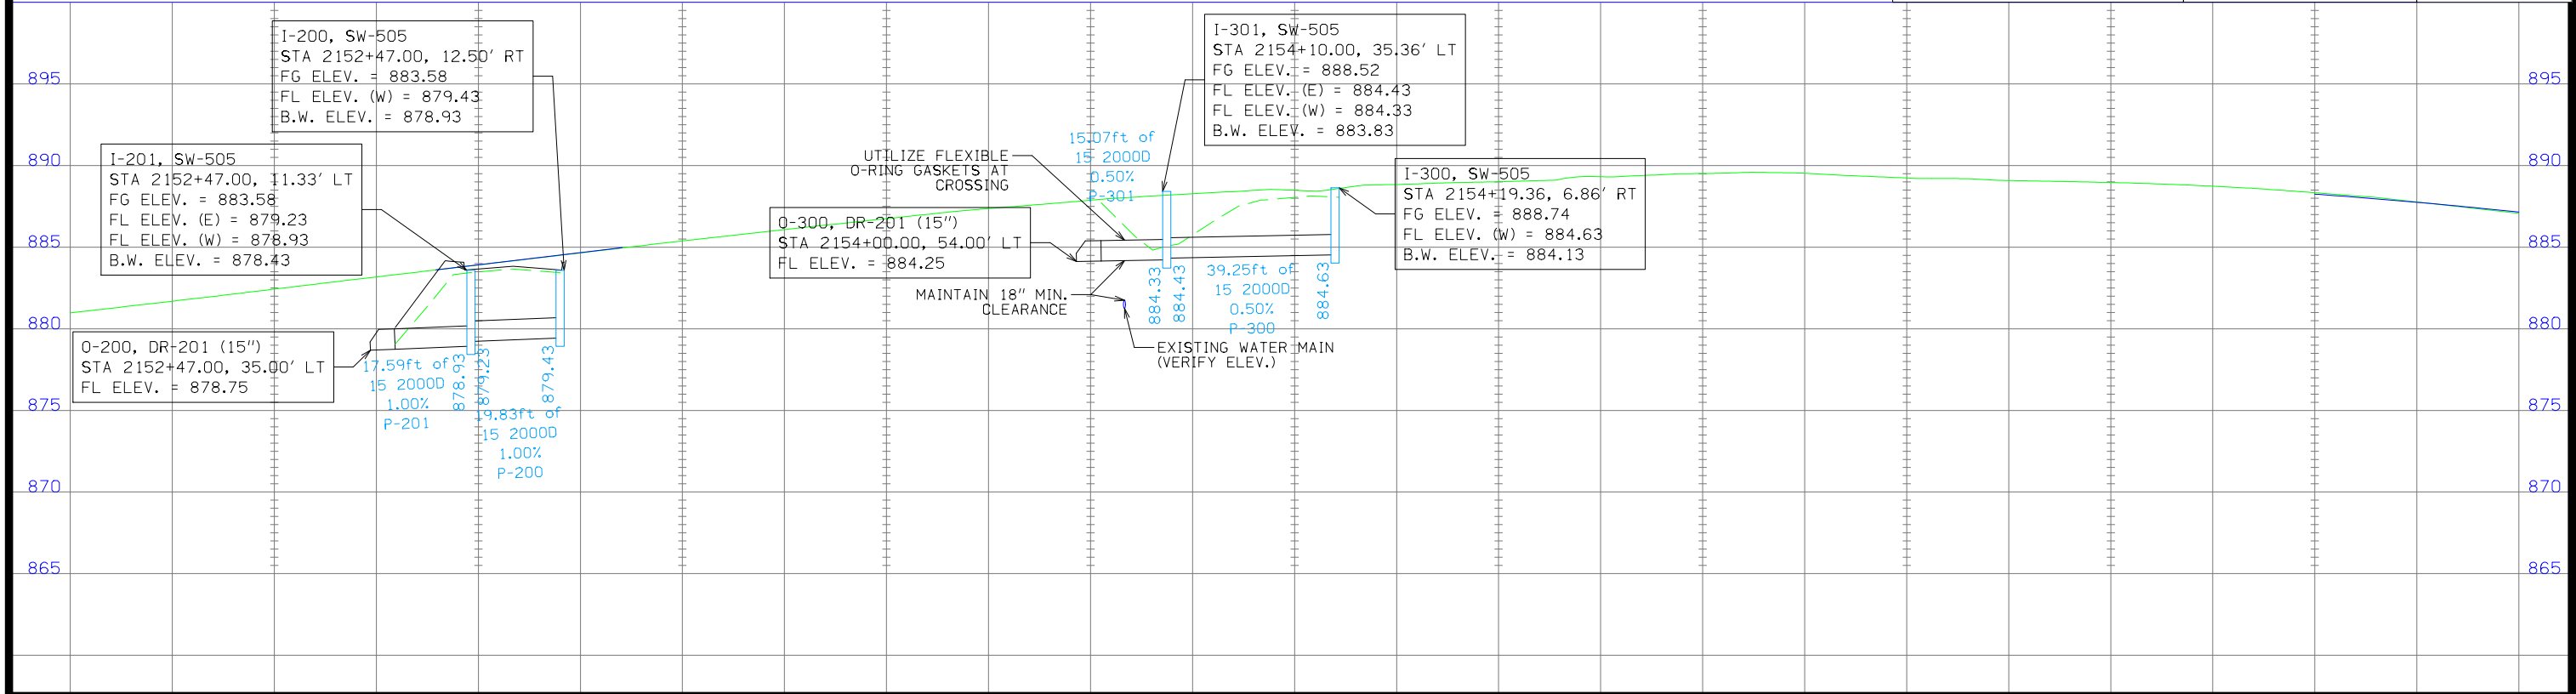
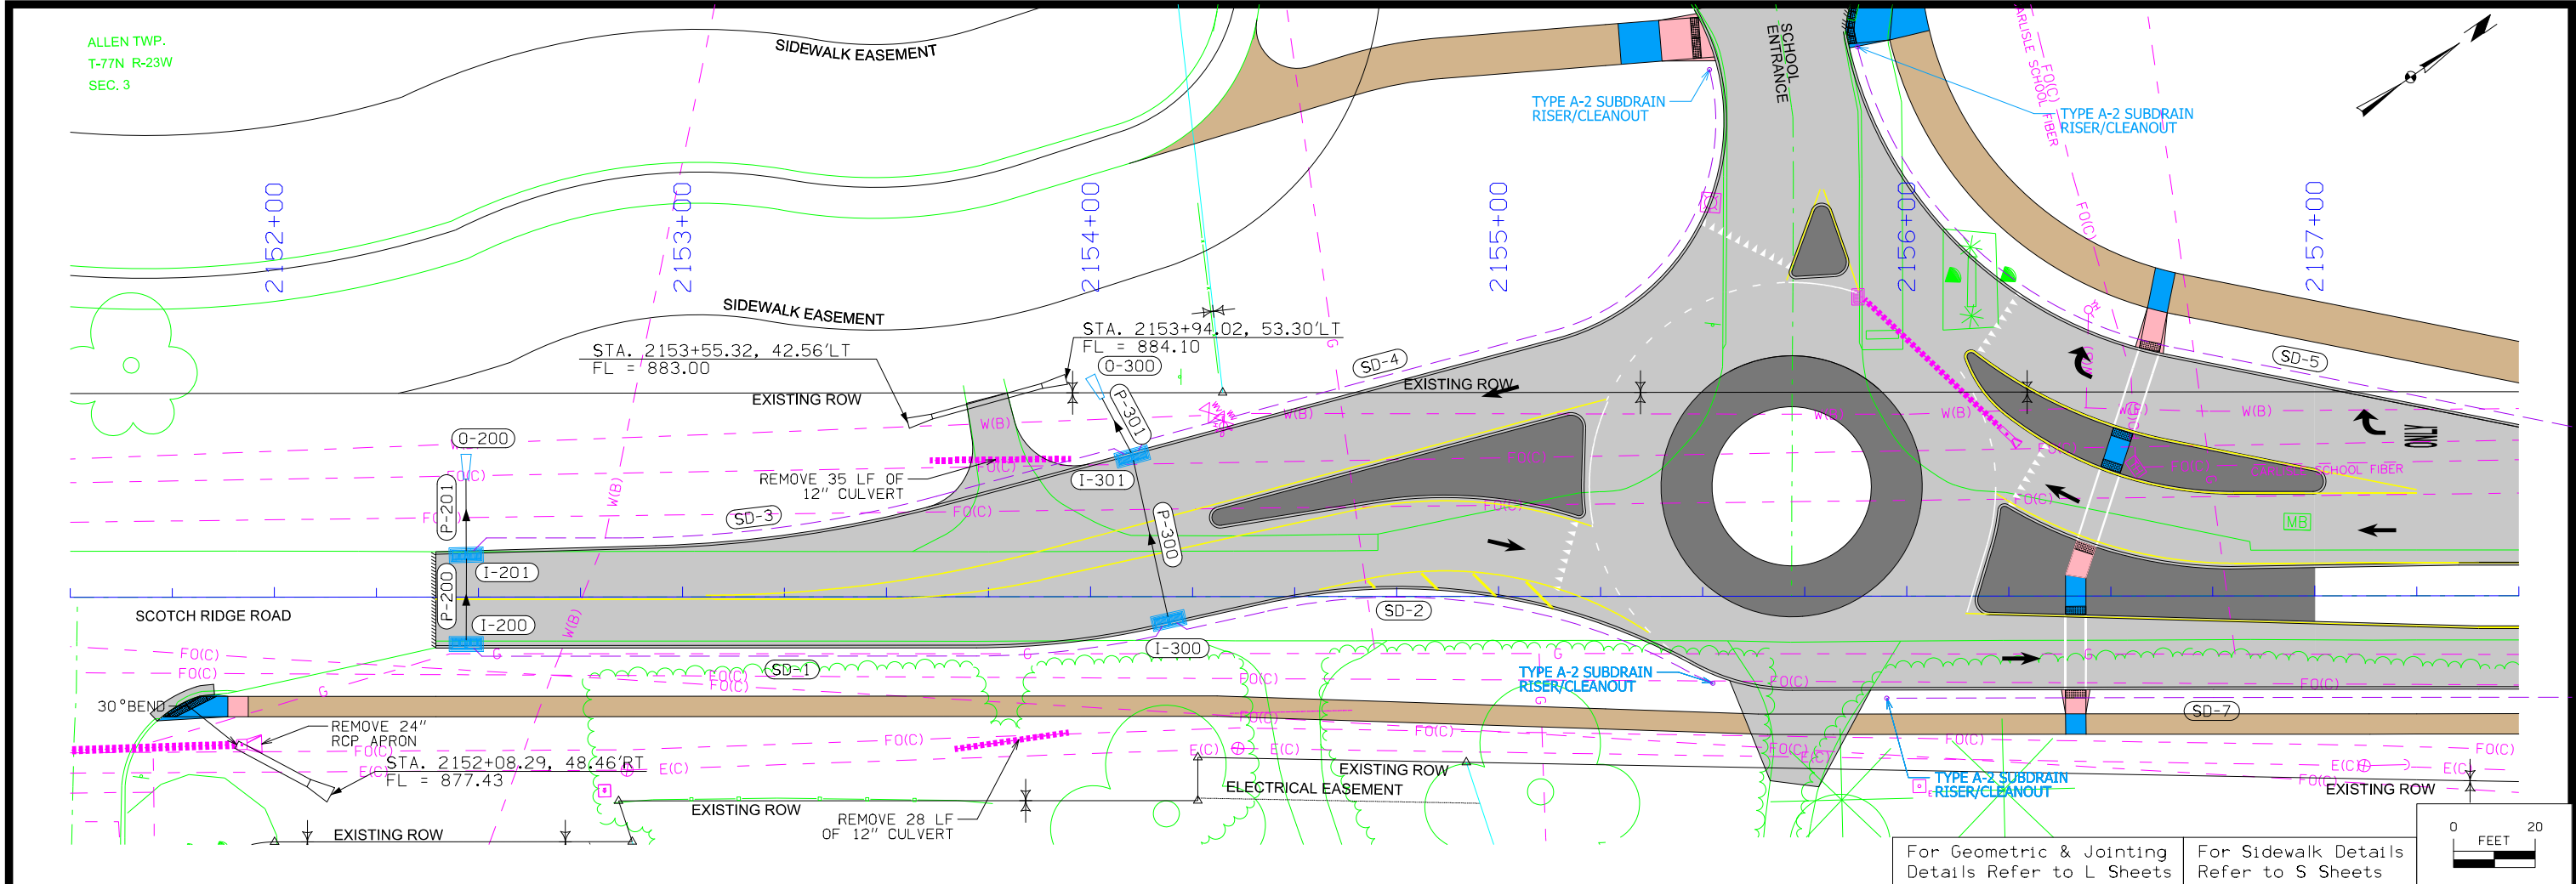


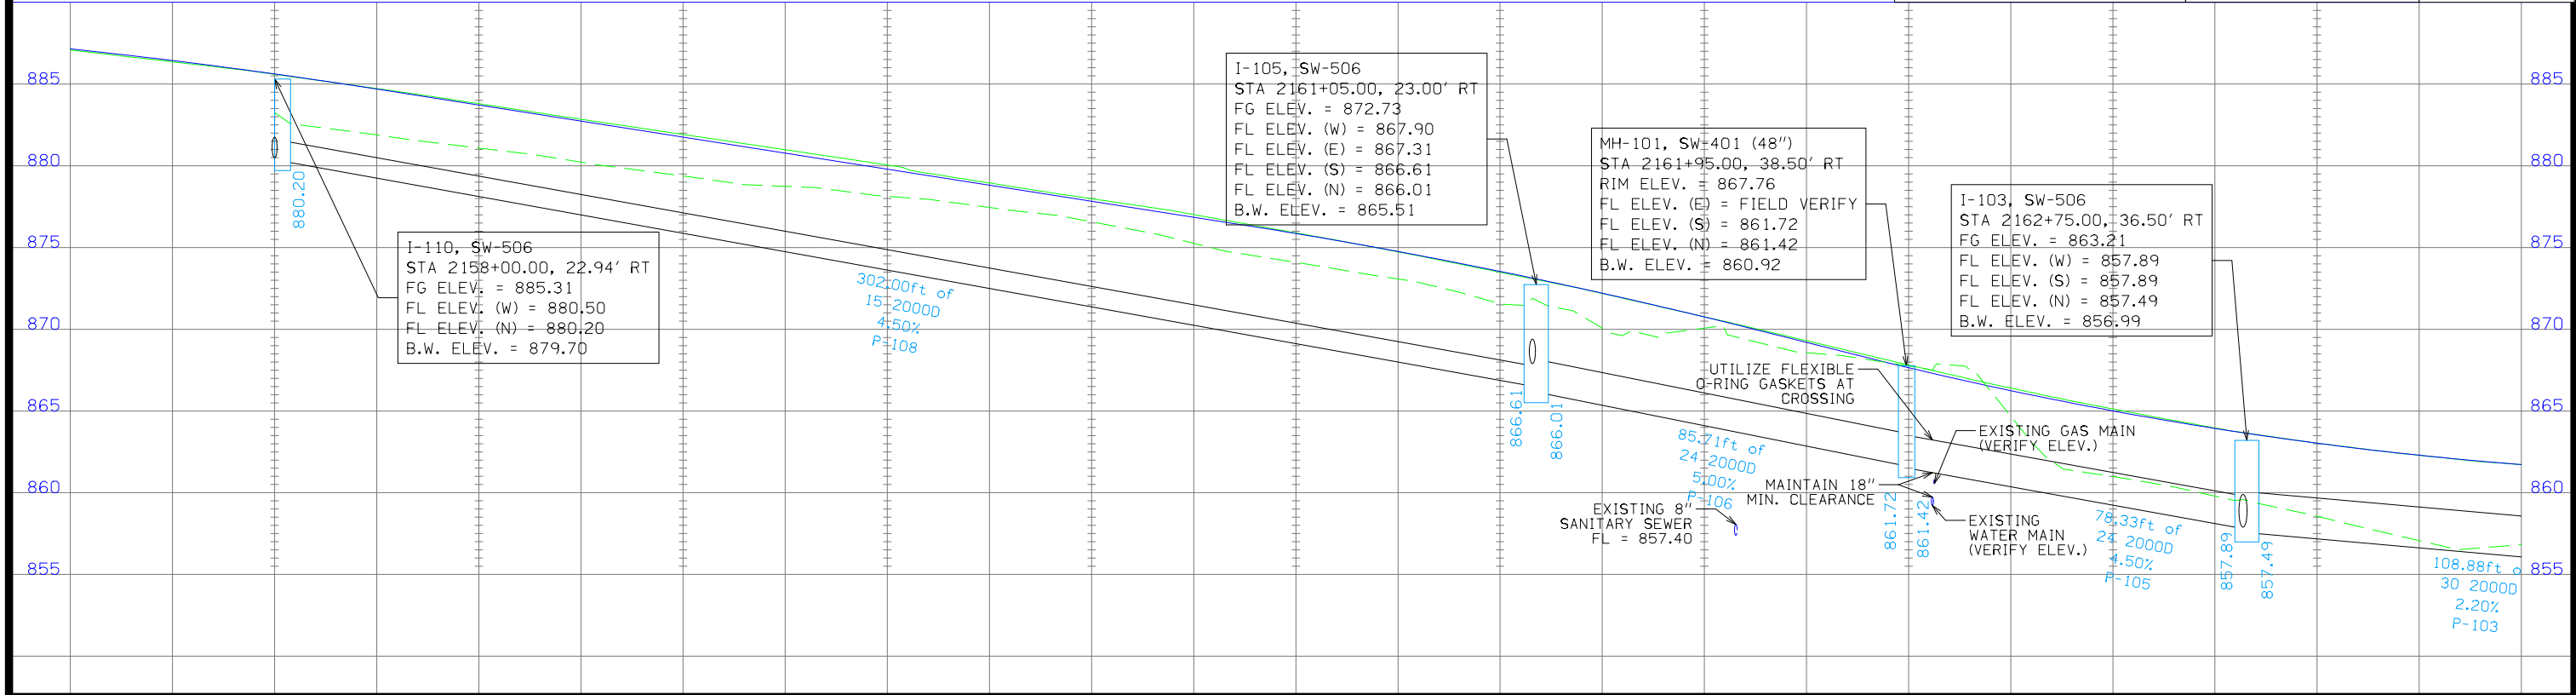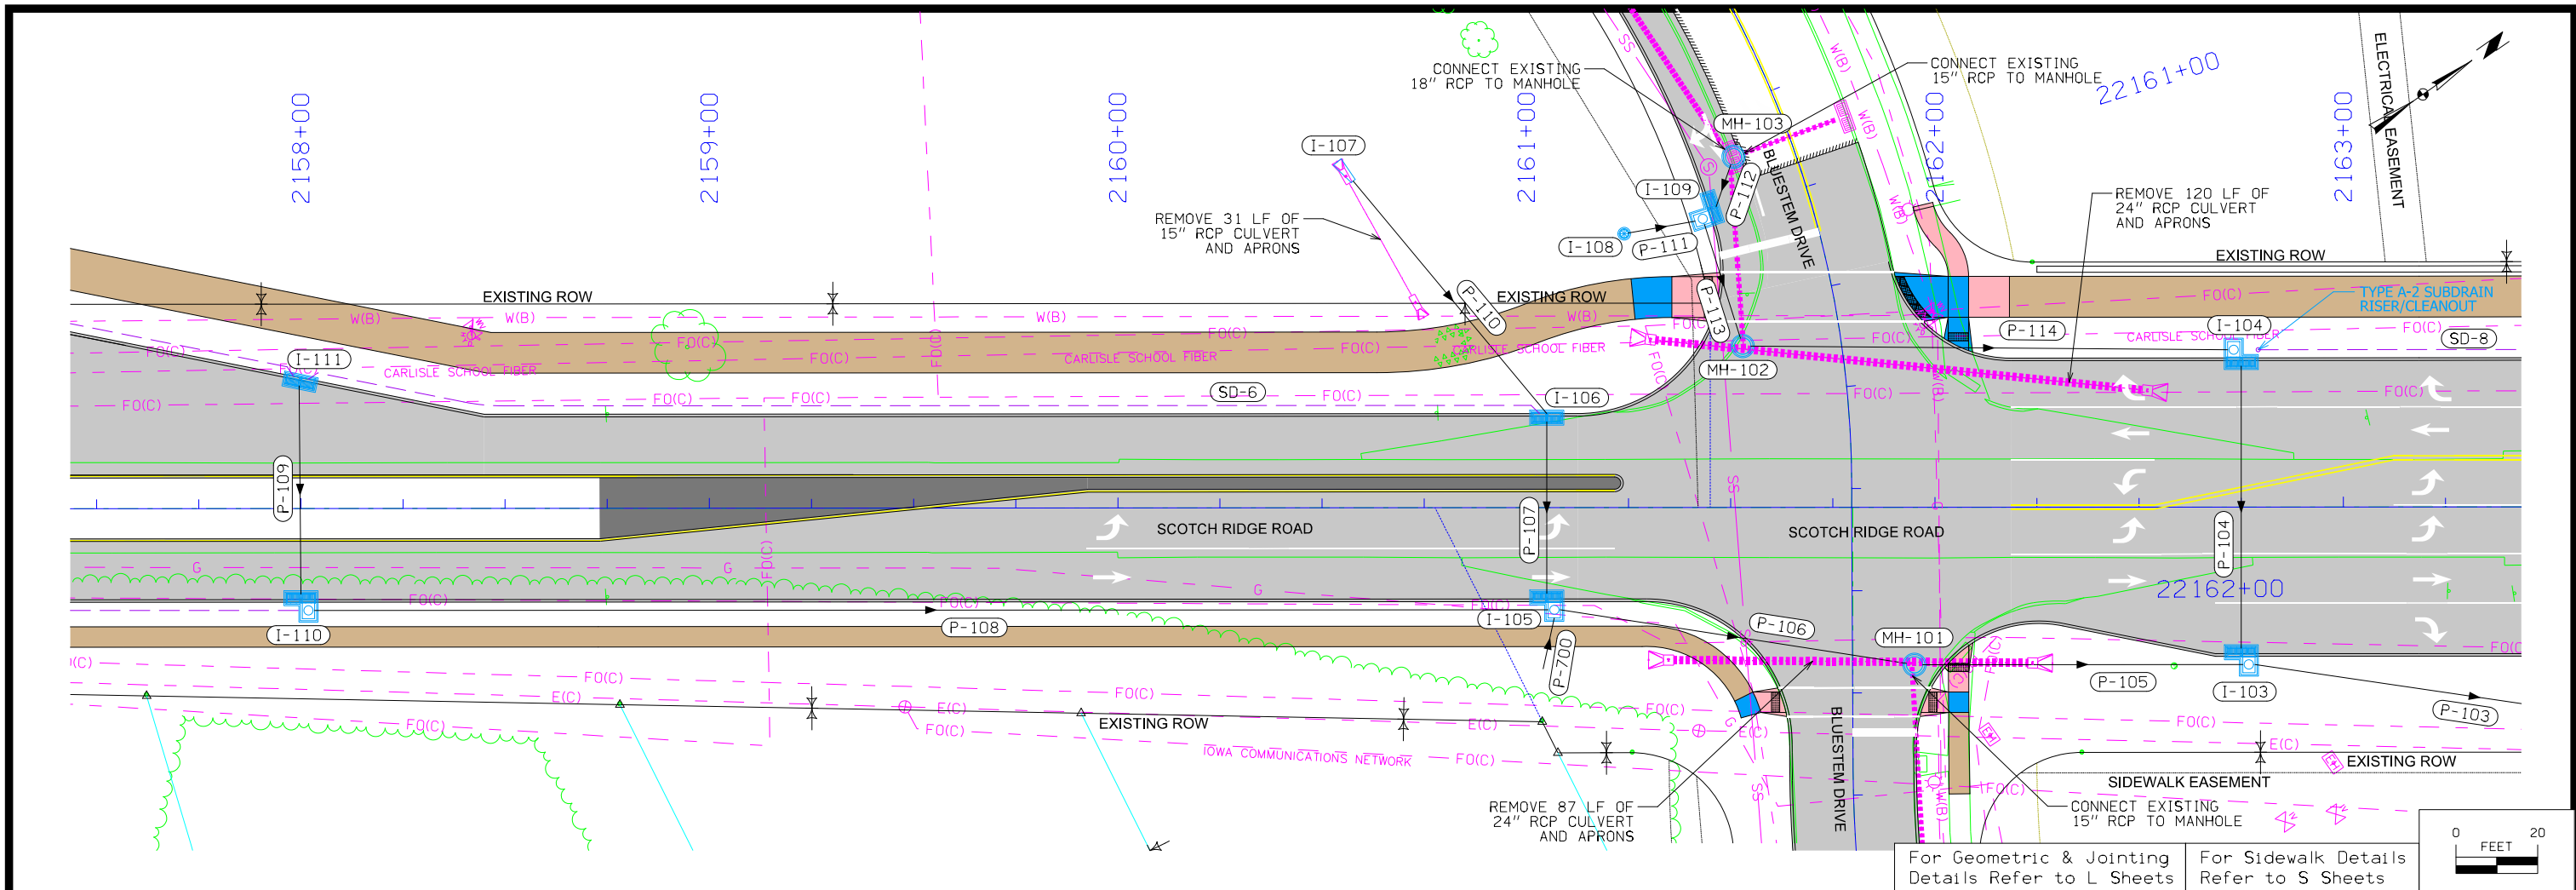

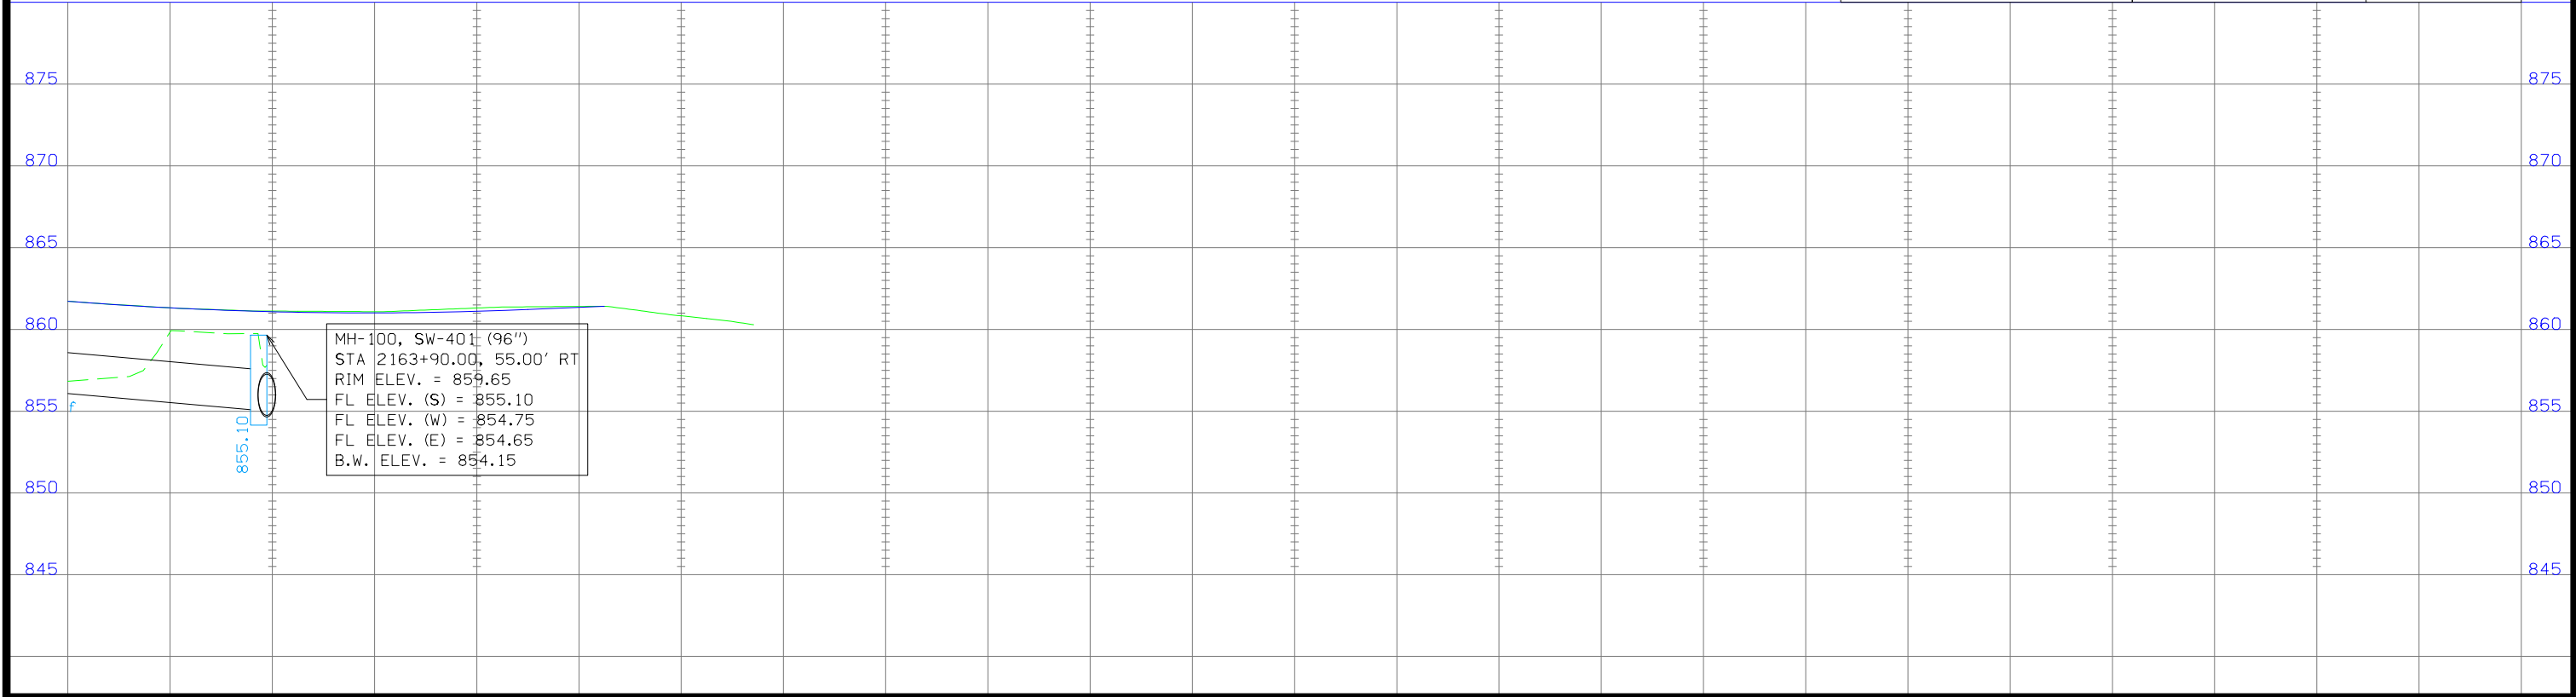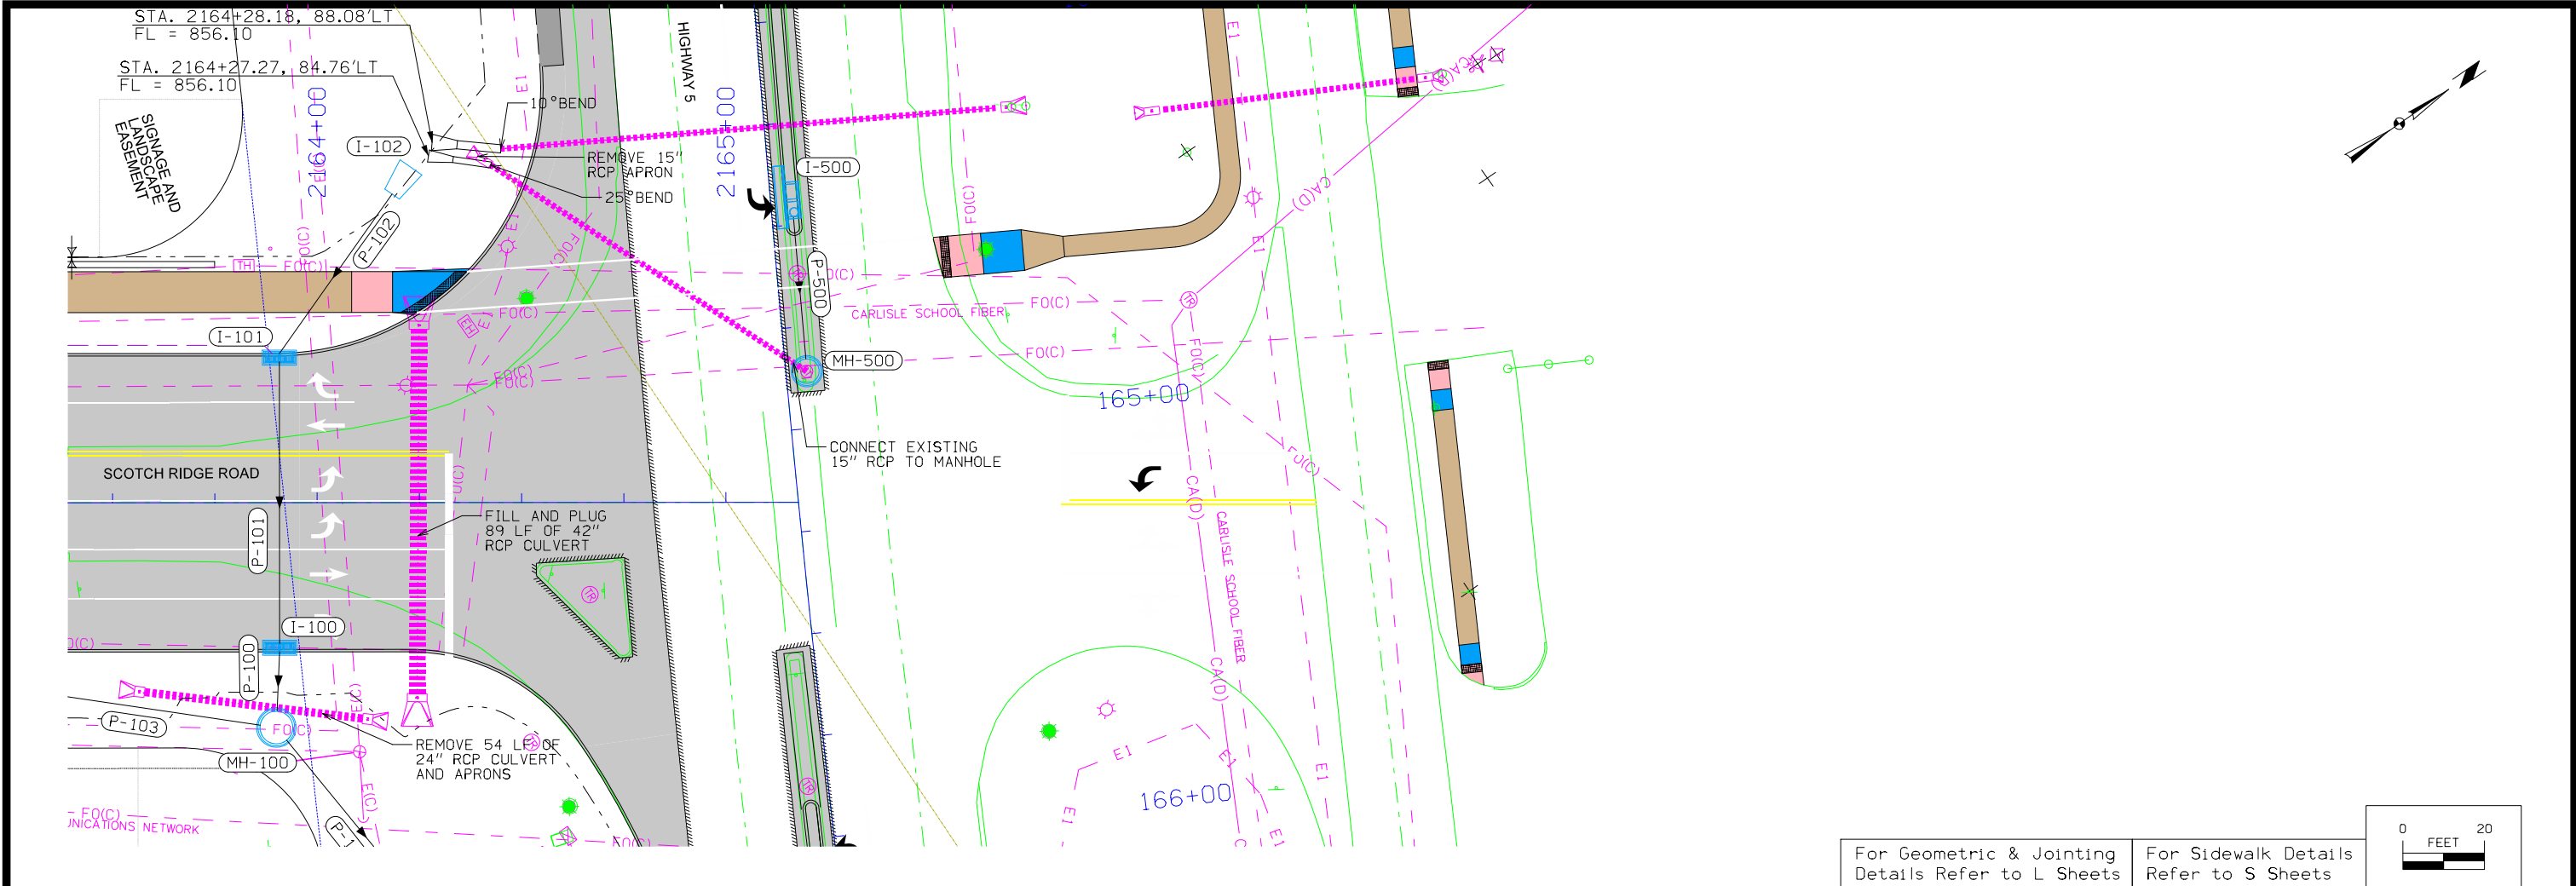

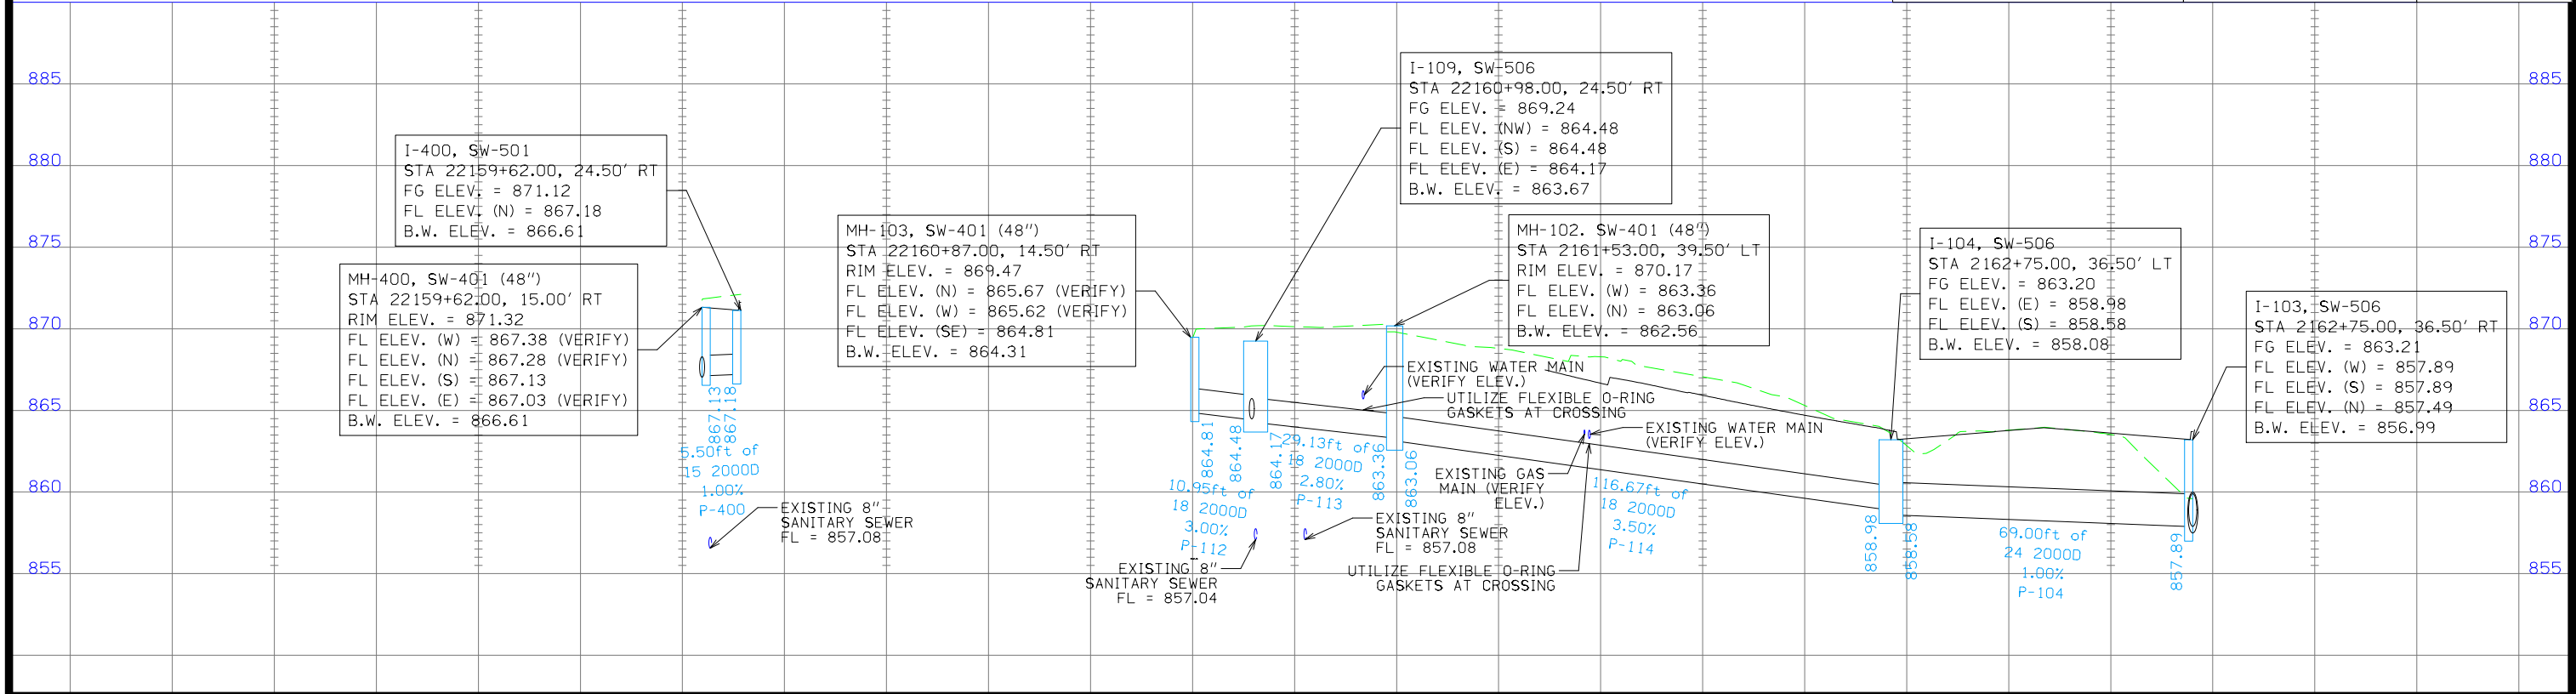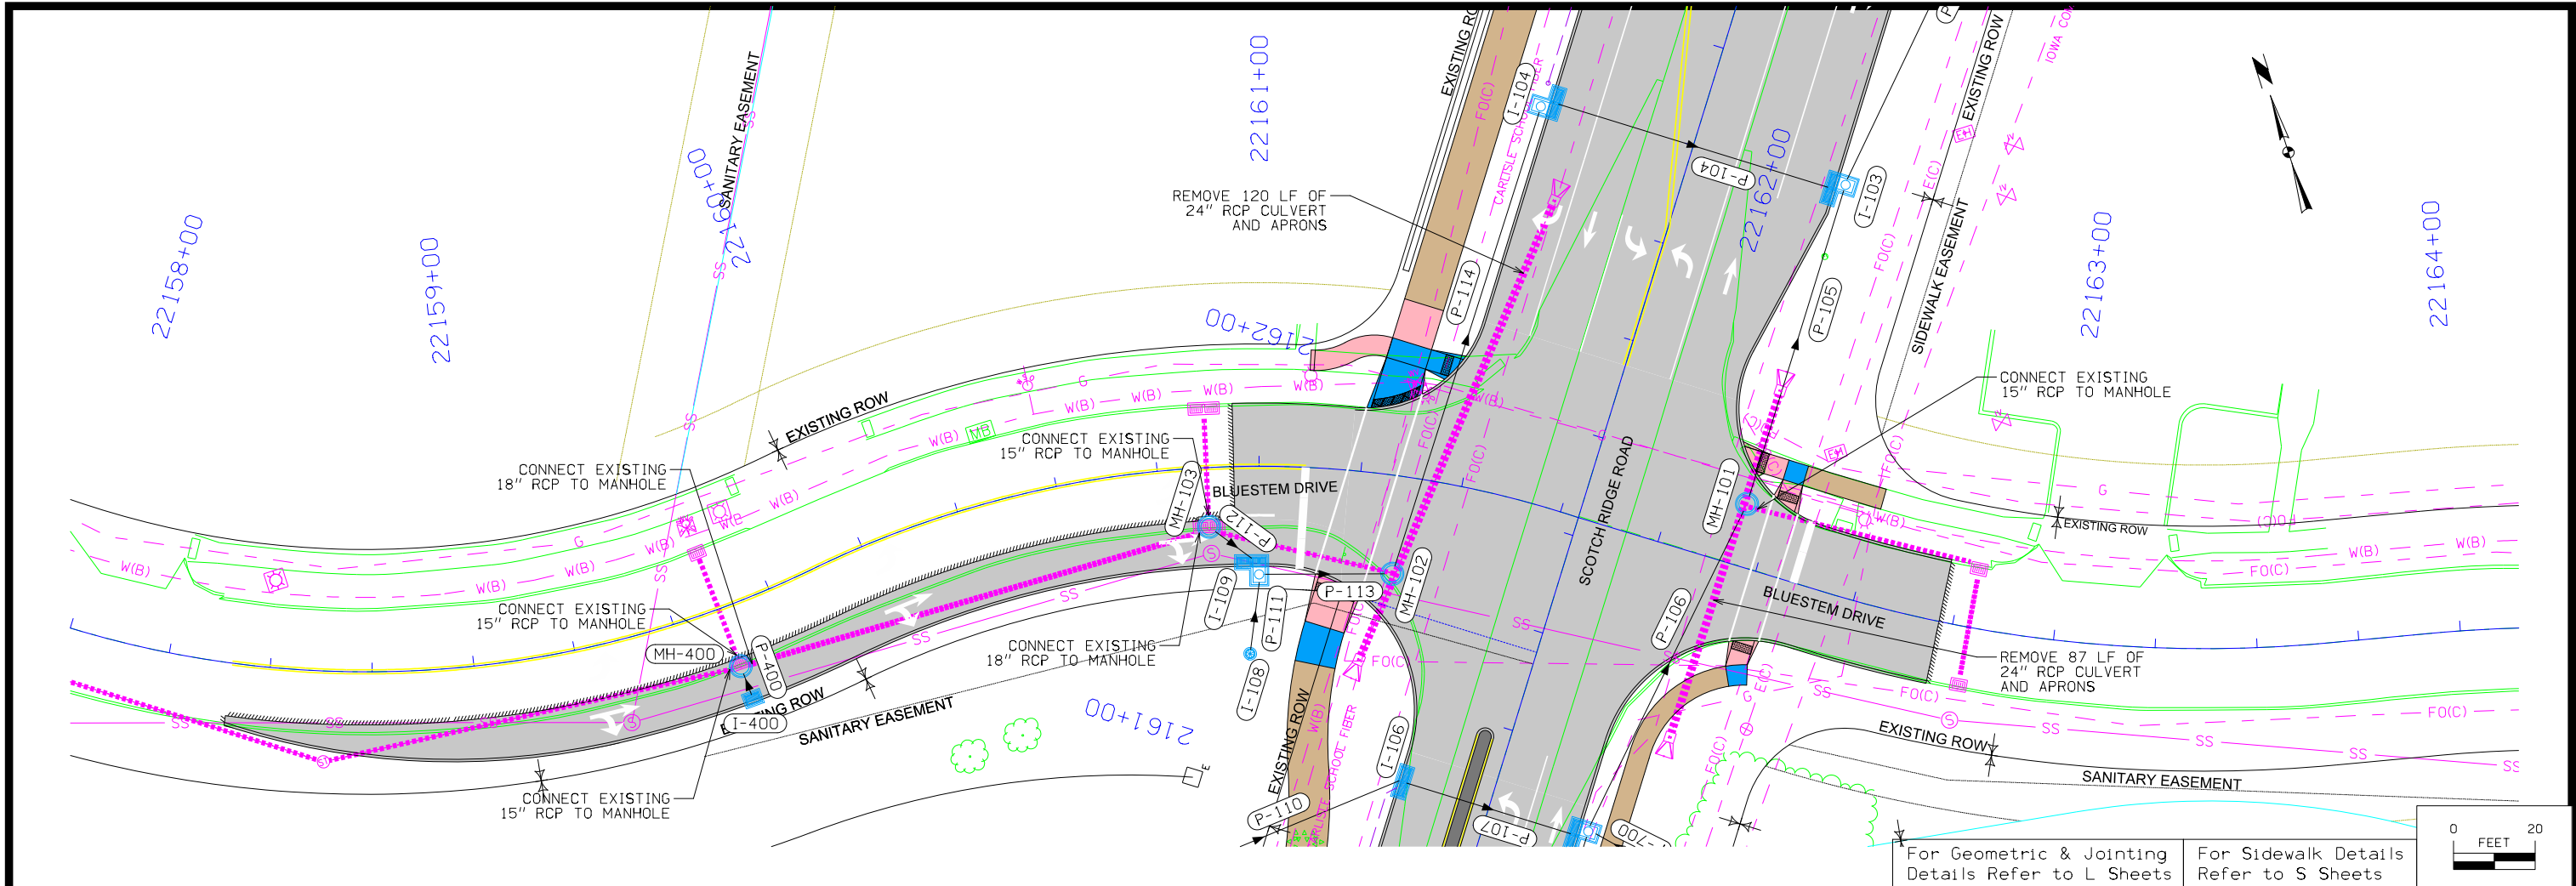

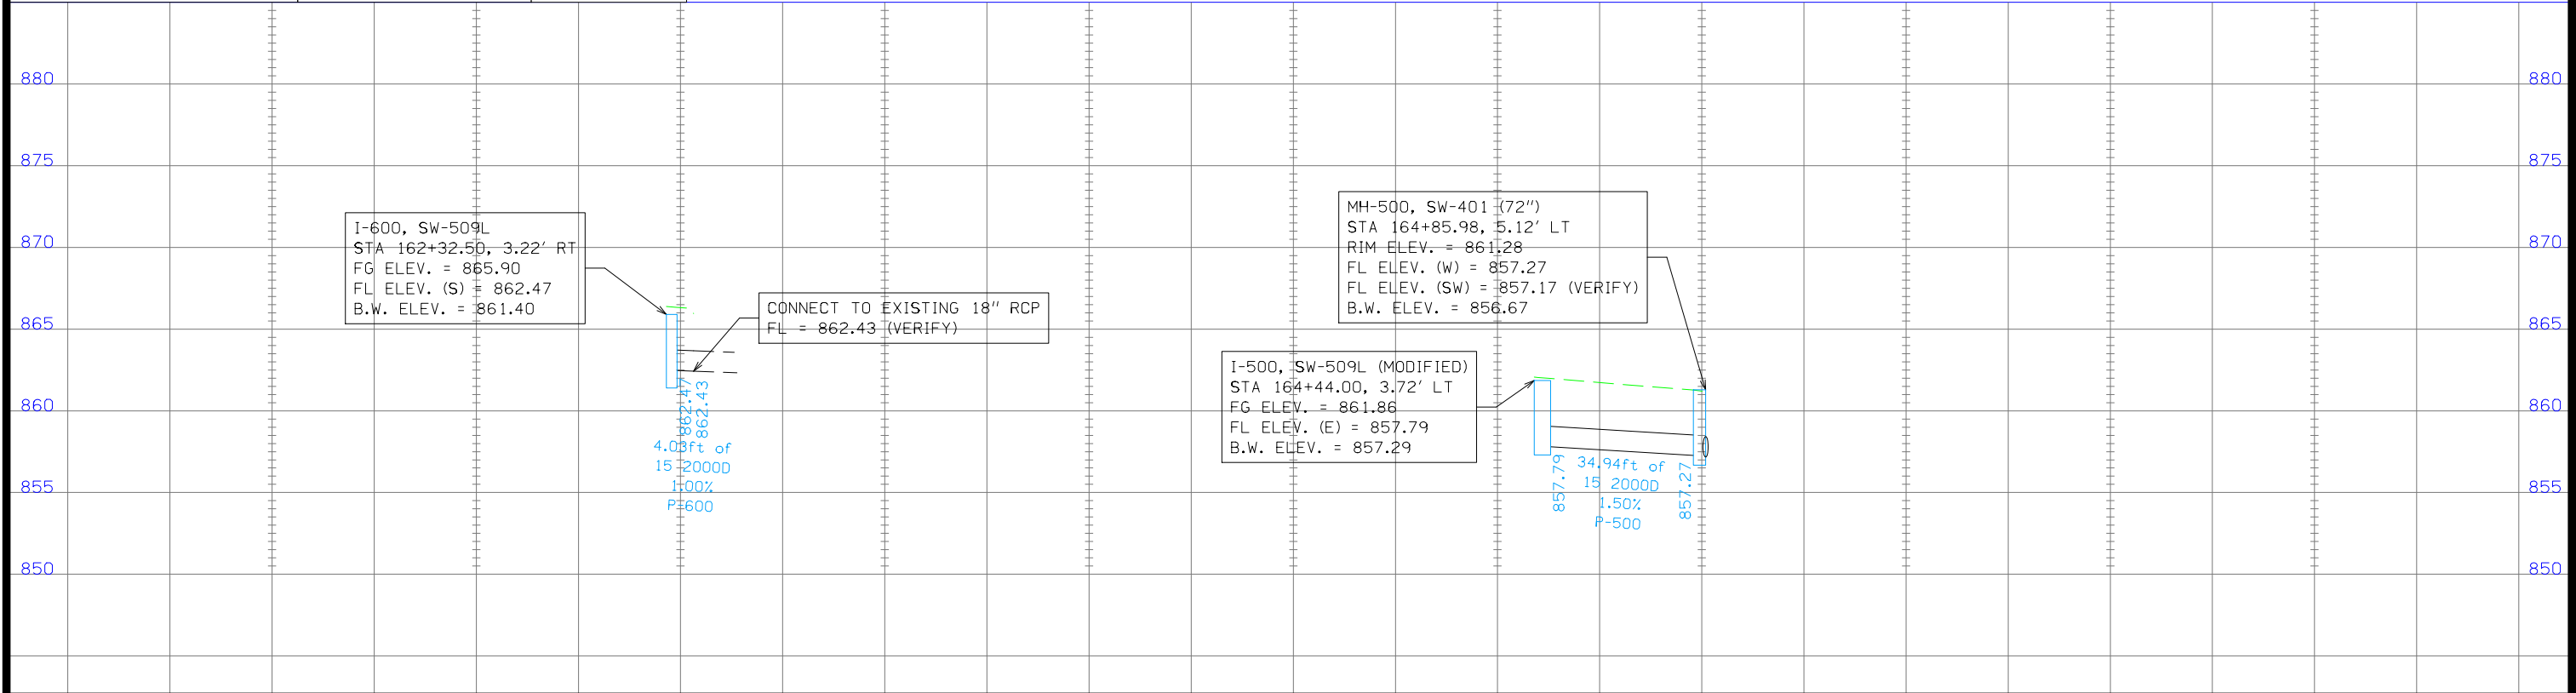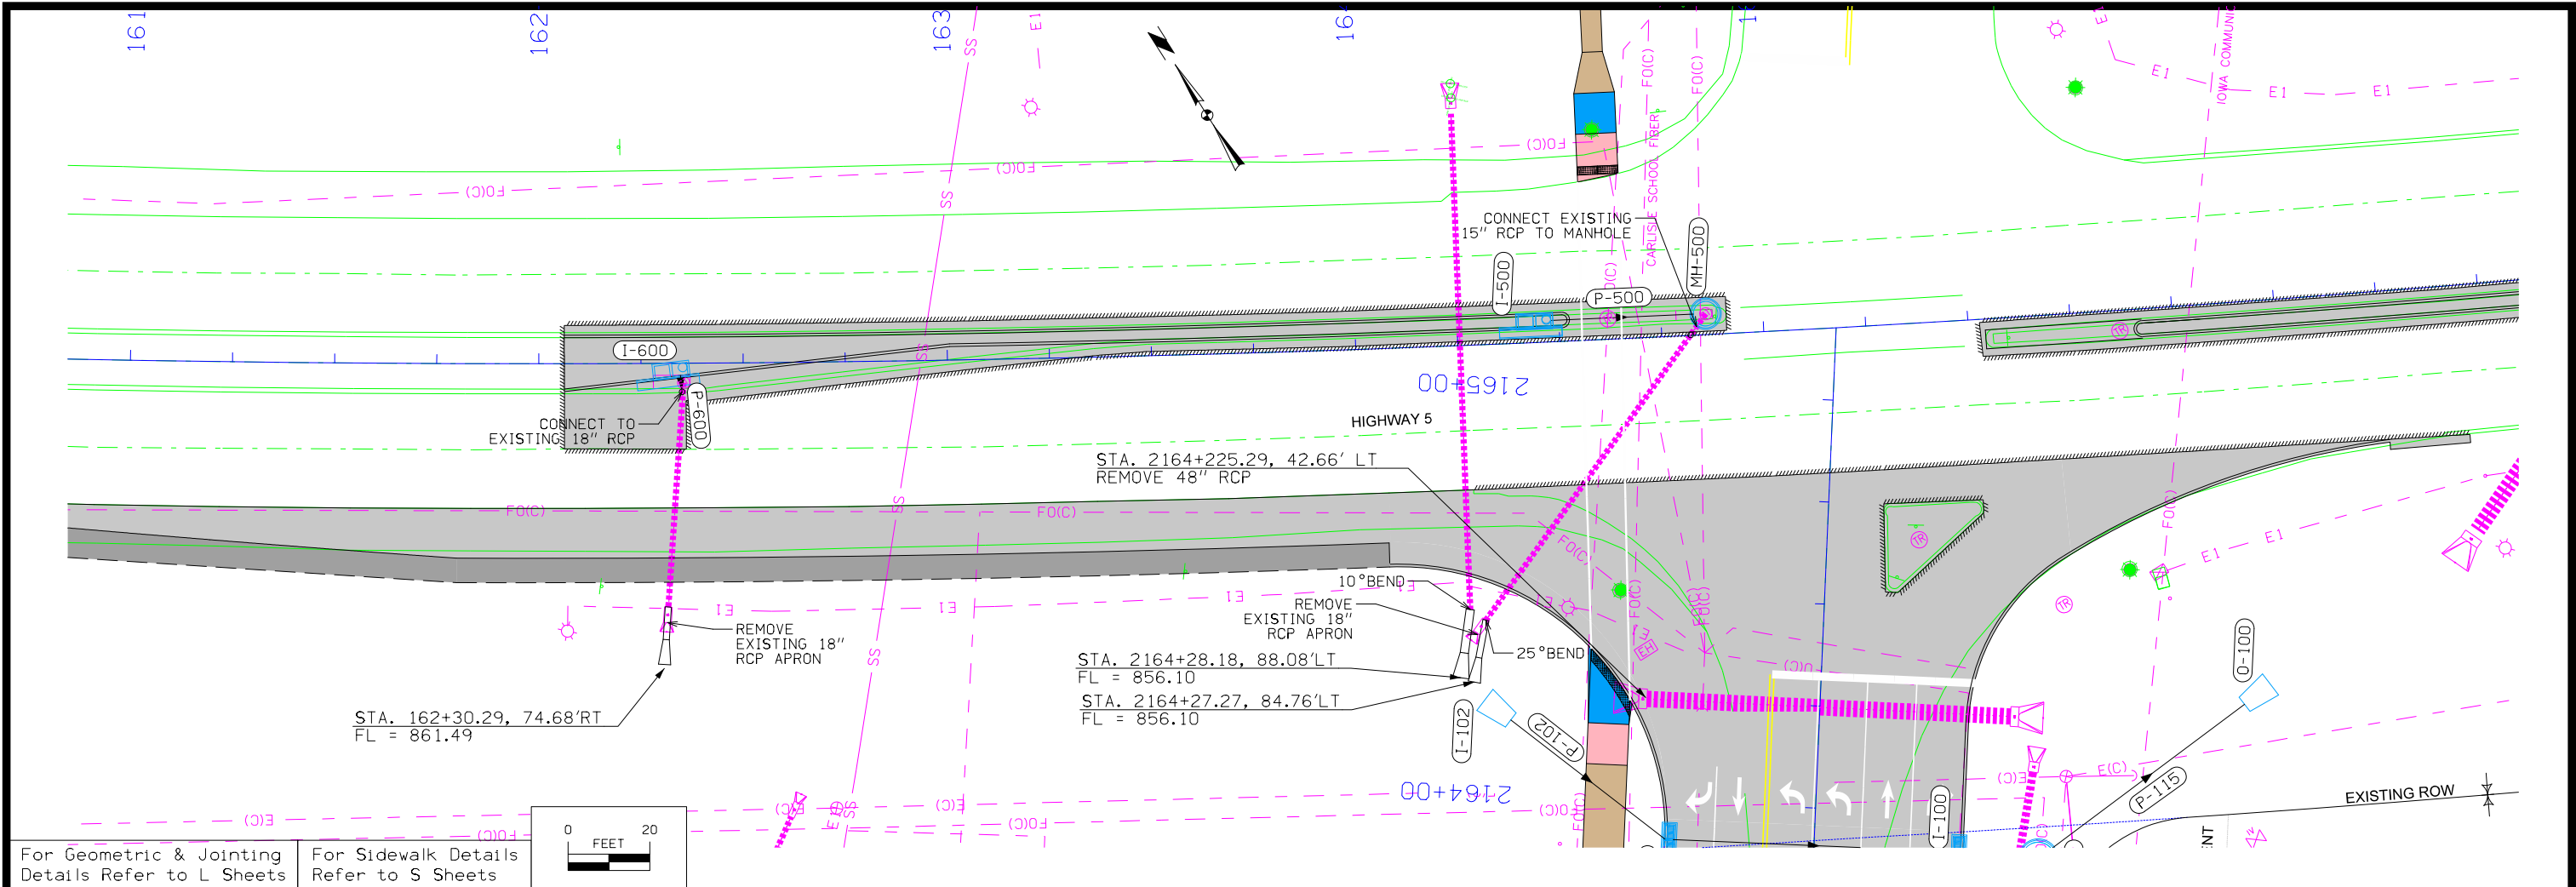

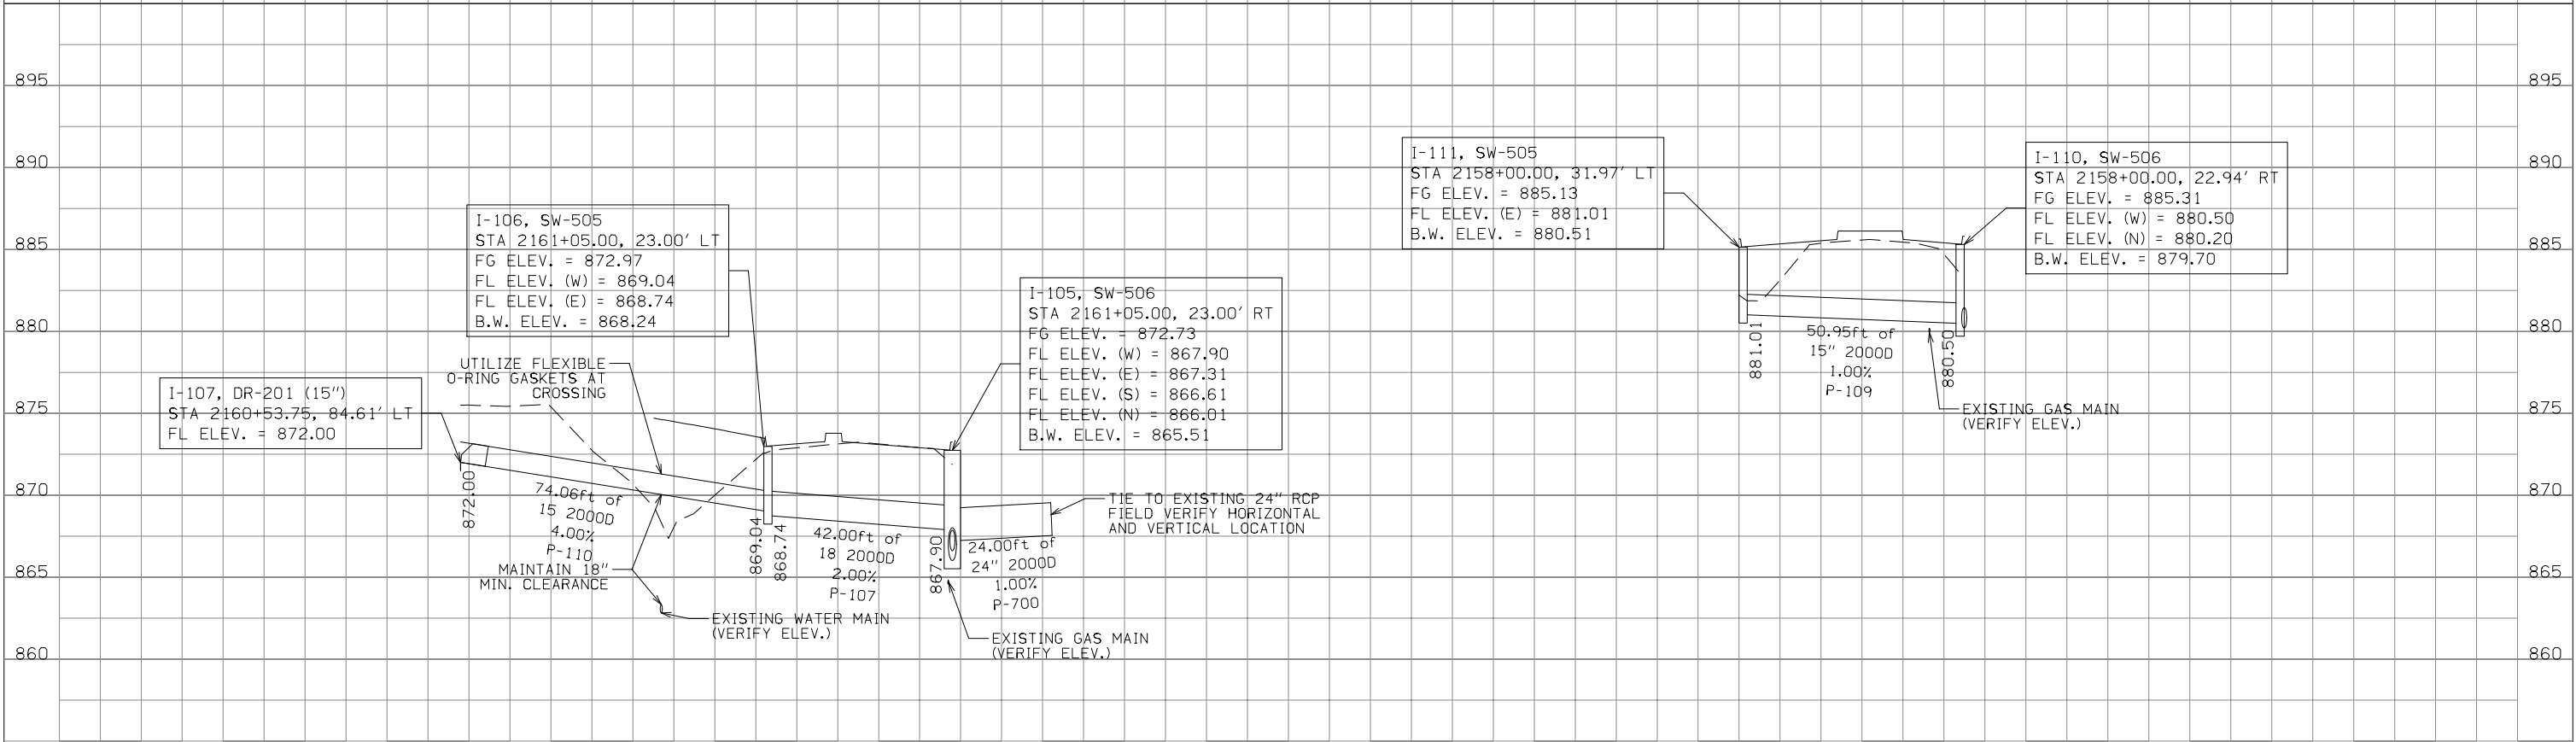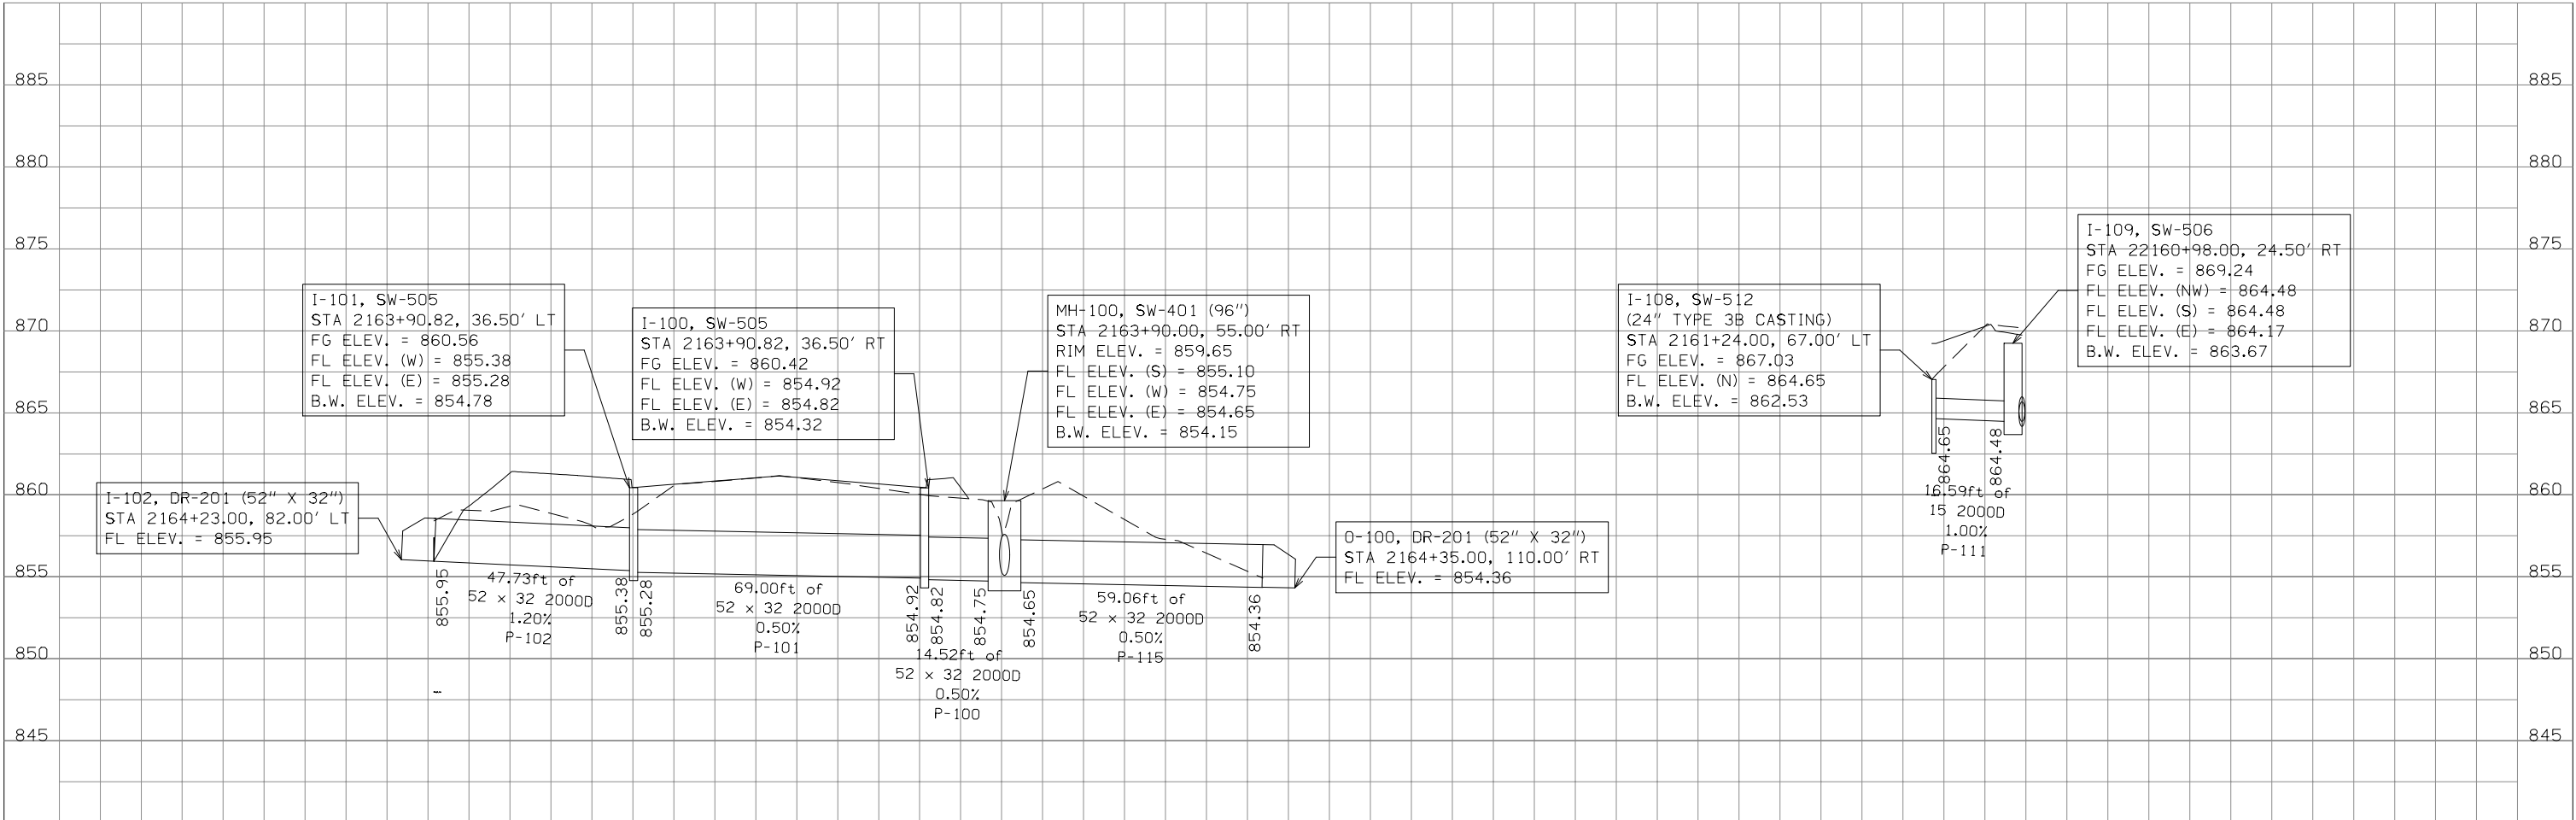

TRAFFIC SIGNAL GENERAL NOTES

1.

ALL QUANTITIES SHOWN IN THE PLANS AND SPECIFICATIONS ARE FOR INFORMATIONAL AND ESTIMATING PURPOSES ONLY. THE CONTRACTOR’S LUMP SUM BID FOR THIS PROJECT SHALL INCLUDE ALL LABOR AND MATERIALS NECESSARY TO PROVIDE A COMPLETE AND FUNCTIONAL TRAFFIC SIGNAL AND SIGNAL SYSTEM INSTALLATION IN CONFORMANCE WITH THE PLANS AND SPECIFICATIONS.
2.

THE PLAN LOCATIONS OF UNDERGROUND UTILITIES ARE APPROXIMATE ONLY. THE EXACT LOCATION AND ELEVATION OF ALL UTILITIES MUST BE DETERMINED BY THE CONTRACTOR. IT SHALL BE THE DUTY OF THE CONTRACTOR TO ASCERTAIN WHETHER ANY ADDITIONAL FACILITIES OTHER THAN THOSE SHOWN ON THE PLANS MAY BE PRESENT. THE CONTRACTOR SHALL NOTIFY ALL UTILITY COMPANIES PRIOR TO ANY EXCAVATION ON THE PROJECT.
3.

PROVIDE TRAFFIC CONTROL DEVICES AS REQUIRED TO FACILITATE CONSTRUCTION OF TRAFFIC SIGNALS IN ACCORDANCE WITH THE CURRENT MANUAL ON UNIFORM TRAFFIC CONTROL DEVICES FOR STREETS AND HIGHWAYS, AS ADOPTED BY THE DEPARTMENT OF TRANSPORTATION PER 761 OF THE IOWA ADMINISTRATIVE CODE (IAC), CHAPTER 130.
4.

TRAFFIC SIGNAL CONSTRUCTION SHALL FOLLOW IOWA DEPARTMENT OF TRANSPORTATION SECTION 2525 TRAFFIC SIGNALIZATION.
5.

THE LOCATIONS OF ALL EXISTING SIGNAL POLES, HANDHOLES AND CONDUIT ARE APPROXIMATE AND ARE TO BE FIELD VERIFIED BY THE CONTRACTOR. EXISTING INFRASTRUCTURE TO BE USED AS CONSTRUCTED UNLESS SPECIFIED OTHERWISE.
6.

THE LOCATIONS OF ALL PROPOSED FOOTINGS, HANDHOLES, CONDUIT, AND DETECTOR ZONES ARE TO BE COORDINATED WITH THE ENGINEER AND ARE SUBJECT TO ADJUSTMENT IN THE FIELD BY THE ENGINEER.
7.

ALL SIGNAL CABLE SHALL BE #14 AWG UNLESS OTHERWISE NOTED ON THE PLANS.
8.

ALL CONDUIT SHALL BE PVC OR HDPE EQUIVALENT.
9.

ALL WORK WITHIN THE EXISTING TRAFFIC SIGNAL CONTROLLER CABINET IS TO BE COORDINATED WITH THE CITY OF CARLISLE. PROVIDE 48 HOURS OF NOTICE TO THE CITY OF CARLISLE PUBLIC WORKS DEPARTMENT PRIOR TO MODIFICATION OF TRAFFIC SIGNAL SYSTEM.
10.

AREAS DISTURBED BY CONSTRUCTION SHALL BE RESTORED TO THEIR ORIGINAL CONDITION AT THE CONTRACTOR’S EXPENSE.
11.

SURFACE RESTORATION OF ABANDONED STRUCTURES AND ABANDONED POLE FOUNDATIONS TO BE COMPLETED.
12.

CONTRACTOR TO RECEIVE DELIVERY OF PROPOSED TRAFFIC SIGNAL EQUIPMENT AND ASSUMES RESPONSIBILITY FOR DELIVERY AND INSTALLATION IN THE FIELD.
13.

ALL ELECTRICAL CONNECTORS, GROUND CONDUCTORS, GROUND RODS AND OTHER MISCELLANEOUS MATERIALS WHICH ARE NOT LISTED ON THE ESTIMATE OF QUANTITIES SHALL BE CONSIDERED INCIDENTAL TO THE TRAFFIC SIGNAL BID ITEM.
14.

INSTALL PEDESTRIAN PUSHBUTTON SIGNS (R10–3A) ABOVE EACH NEW PEDESTRIAN PUSHBUTTON.
15.

INSTALL A #6 AWG BARE COPPER GROUND WIRE BETWEEN THE GROUND RODS IN THE SIGNAL FOOTINGS AND THE CONTROLLER CABINET TO FORM A CONTINUOUSLY GROUNDED SYSTEM. THE GROUND WIRE SHALL BE INSTALLED IN ALL CONDUITS.
16.

THE CONTRACTOR HAS THE OPTION TO BORE OR TRENCH CONDUIT; HOWEVER, CONDUIT SHALL BE BORED UNDER UNDISTURBED PAVEMENT.
17.

ALL CONDUIT SHALL INCLUDE ONE, 1/2” WIDE, POLYESTER CABLE PULLING TAPE WITH A MINIMUM 1200 LB. TENSILE STRENGTH WHEN INSTALLATION IS COMPLETE.
18.

THE CONTRACTOR SHALL COIL 50 FEET OF POWER SERVICE CABLE AT THE BASE OF THE SECONDARY SERVICE POLE. THE CONTRACTOR IS RESPONSIBLE FOR COORDINATING POWER SERVICE LOCATIONS AT THE ONSET OF THE CONSTRUCTION PROJECT WITH POWER SERVICE PROVIDER TO CONDUIT/CIRCUIT INSTALLATION. POWER SERVICE PROVIDER TO INSTALL SECONDARY SERVICE RISER. THE CONTRACTOR IS RESPONSIBLE FOR THE COST OF THE SECONDARY SERVICE RISER.
19.

SIGNAL WIRING SHALL ONLY BE SPLICED IN POLE BASES, POLE JUNCTION BOX AND/OR CONTROLLER CABINET. USE SILICONE–FILLED WIRE NUTS FOR ALL SIGNAL WIRE CONNECTIONS.
20.

ALL DETECTION CABLES SHALL BE PROVIDED AND INSTALLED BY THE CONTRACTOR. CABLES SHALL BE CONTINUOUS FROM CAMERA TO SIGNAL CABINET.
21.

ALL SIGNING AND MOUNTING HARDWARE SHALL BE PROVIDED AND INSTALLED BY THE CONTRACTOR.
22.

THE CONTRACTOR IS RESPONSIBLE FOR LOCATING ALL NEW CONDUITS UNTIL PROJECT ACCEPTANCE.
23.

ALL NEW VEHICLE AND PEDESTRIAN INDICATIONS SHALL BE LED.
24.

ALL NEW OVERHEAD–MOUNTED TRAFFIC SIGNAL HEADS SHALL BE FURNISHED WITH BACKPLATES.
25.

THE STATIONS AND OFFSETS LISTED ON THE SIGNAL PLANS ARE TO THE CENTER OF THE ITEM UNLESS OTHERWISE NOTED.
26.

WHEN HEATING PVC CONDUIT TO FORM A BEND, AN APPROVED CONDUIT HEATING DEVICE SHALL BE USED. DIRECT FLAME SHALL NOT BE APPLIED TO THE CONDUIT.
27.

THE CONTRACTOR SHALL INSTALL ONE SIGNAL CABLE FROM EACH PROPOSED SIGNAL HEAD TO THE BASE OF THE POLE. A 5–CONDUCTOR SHALL BE USED FOR A 3–SECTION HEAD AND A 7–CONDUCTOR SHALL BE USED FOR EITHER A 4 OR 5 SECTIONS SIGNAL HEAD.
28.

IOWA SUDAS TRAFFIC SIGNAL SPECIFICATIONS APPLY TO THIS PROJECT.
29.

ALL PROPOSED TRAFFIC SIGNAL POLES, PUSH BUTTON POLES, AND PEDESTAL POLES SHALL INCLUDE TRANSFORMER BASES, UNLESS DIRECTED OTHERWISE. TOPS OF ALL FOOTINGS SHALL BE FORMED SQUARE AND FLUSH WITH ADJACENT PROPOSED OR EXISTING SIDEWALK/TRAIL FACILITIES.

SALVAGE OF EXISTING TRAFFIC SIGNALS

1.

CONTROLLER, CABINET AND COMPONENTS, AND SIGNAL HEADS NOT INCORPORATED INTO THE PROJECT SHALL BE SALVAGED BY THE CONTRACTOR AND DELIVERED TO THE CITY OF CARLISLE STREETS DEPARTMENT. COORDINATE WITH THE CITY STREET DEPT FOR SALVAGE AND DELIVERY. CONTRACTOR IS RESPONSIBLE FOR THE SALVAGE AND DISPOSAL OF REMAINING ITEMS INCLUDING BUT NOT LIMITED TO SIGNAL POLES, HANDHOLES AND WIRING.
2.

PC CONCRETE BASES SHALL BE REMOVED TO TWO FOOT BELOW GRADE AND BACKFILLED WITH SUITABLE MATERIAL UNLESS OTHERWISE NOTED.

TRAFFIC SIGNAL LEGEND

	SIGNAL HEAD WITH BACKPLATE		SIGNAL HEAD NUMBER
	SIGNAL HEAD WITHOUT BACKPLATE		SIGNAL BASE NUMBER
	PEDESTRIAN SIGNAL HEAD		PEDESTRIAN PUSHBUTTON NUMBER
	CABINET AND CONTROLLER		HANDHOLE NUMBER
	EXISTING CABINET/CONTROLLER	LABELS WITH A NUMBER FOLLOWED BY THE LETTER "E" REPRESENT EXISTING EQUIPMENT.	
	SIGNAL BASE		DETECTOR LOOP
	EXISTING SIGNAL BASE		CAMERA DETECTION AREA
	UTILITY POLE	SIG	SIGNAL HEAD CABLE
	EXISTING HANDHOLE	PED HD	PEDESTRIAN HEAD CABLE
	HANDHOLE – TYPE 1	PED PB	PEDESTRIAN PUSHBUTTON CABLE
	HANDHOLE – TYPE 3	CNTRL	CONTROLLER
	EXISTING HANDHOLE	LUM	STREET LIGHT POWER CABLE
	TRAFFIC SIGN – MAST ARM MOUNTED	N	NEUTRAL
	DETECTION CAMERA	LN	POWER
— — — — —	SIGNAL CONDUIT	GR	GROUND WIRE 1c #6
	SINGLE–POINT DETECTION CAMERA	TR	TRACER WIRE 1c #10
	LUMINAIRE	PR	PULL ROPE
	FLASHER ASSEMBLY	DETECTION	SHIELDED LOOP DETECTOR LEAD–IN
		LOOP	DETECTOR LOOP WIRE IN TUBING
		HH	HANDHOLE
		VIDEO	VIDEO DETECTOR/ETHERNET CABLES
		TM CABLE	VIDEO MONITORING CABLE
		FO	FIBER OPTIC CABLE
		EVP	EMERGENCY VEHICLE PREEMPTION
		-----	EXISTING CONDUIT

\$DATE\$

\$FILEL\$

ENGINEER LMV	DRAWN BY LMV	CARLISLE, IOWA
CHECKED BY RKD	FIELD BOOK NO. -	MEC JOB #: 20615007 JULY, 2021

REVISIONS

.
.
.
.



making lives better.

1360 NW 121st Street
Clive, Iowa 50325
515-964-1229
fax 515-964-2370

SCOTCH RIDGE ROAD AND HIGHWAY 5 INTERSECTION
SOUTH APPROXIMATELY 1,250 FEET SOUTHWEST
STBG-SWAP-1105(608)--SG-91

NOTES
AND
LEGEND

SHEET NO.

N.01

Permanent Traffic Signal Installation - Bill of Materials / Schedule of Unit Prices
Iowa 5 and Scotch Ridge Rd

No.	Item Description	Plan Quantity	Units	Unit Price	Unit Extension
1	NEMA Controller, Cabinet, and Accessories	1	EA	\$	\$
2	Uninterruptable Power Supply, Enclosure and Accessories	1	LS	\$	\$
3	Vehicle Detection System including Advanced Detection	1	EA	\$	\$
4	Signal Pole (Steel) - 65'	2	LS	\$	\$
5	Relocate Signal Pole (Steel) - Existing 52' Arm	1	EA	\$	\$
6	Pedestal Pole	2	EA	\$	\$
7	4-Sec., 12" Red SY-FY-G Left Turn Arr, w/Bkpl (as noted)	2	EA	\$	\$
8	3-Sec., 12" RYG Signal Head, w/Bkpl (as noted)	13	EA	\$	\$
9	3-Sec., 12" RYG Left Turn Arr, w/Bkpl (as noted)	2	EA	\$	\$
10	1-Sec., Hand/Man Pedestrian Heads	2	EA	\$	\$
11	2" Rigid PVC Conduit, Trenched	709	EA	\$	\$
12	3" Rigid PVC Conduit, Trenched	68	EA	\$	\$
13	4" Rigid PVC Conduit, Trenched	11	LF	\$	\$
14	3" Rigid PVC Conduit, Pushed	0	LF	\$	\$
15	4" Rigid PVC Conduit, Pushed	394	LF	\$	\$
16	Pull Rope	515	LF	\$	\$
17	Tracer Cable 1c#10	515	LF	\$	\$
18	Bare Copper Ground #6	515	LF	\$	\$
19	Power 1c#6	425	LF	\$	\$
20	1c#8 Power Supply Cable for Street Lighting	0	LF	\$	\$
21	Cable - CAT5E, Vehicle Detection Cameras Inc. Adv. Detecti	567	LF	\$	\$
22	2c#14 Signal Cable	563	LF	\$	\$
23	5c#14 Signal Cable	1315	LF	\$	\$
24	7c#14 Signal Cable	461	LF	\$	\$
25	12c#14 Signal Cable	735	LF	\$	\$
26	Concrete Base, Type Fill, 3.0' Dia x 16.0' deep	1	LF	\$	\$
27	Concrete Base, Type Fill, 3.5' Dia x 18.0' deep	2	LF	\$	\$
28	Concrete Pad, Controller Footing	1	EA	\$	\$
29	18" Controller Cabinet Riser	1	EA	\$	\$
30	Handhole, Type I 24" Poured or Precast, Ring & Cover	4	EA	\$	\$
31	Handhole, Type IV 48" x 30" Tub	1	EA	\$	\$
32	Street Name Signs "Iowa 5" (53"x 20")	2	EA	\$	\$
33	Street Name Signs "Scotch Ridge Rd" (113"x 20")	2	EA	\$	\$
34	Left-Turn Only Overhead Sign (30"x36") R3-5L	4	EA	\$	\$
35	Right-Turn Only Overhead Sign (30"x36") R3-5R	3	EA	\$	\$
36	Pedestrian Push Button Sign (9" x 15") R10-3A	2	EA	\$	\$
37	Pedestrian Push Button	2	EA	\$	\$
38	Power Supply & Service Connection - Furnish and Install Met	1	EA	\$	\$
39	Traffic Control	1	EA	\$	\$
40	Flagger	5	EA	\$	\$
41	Mobilization	1	EA	\$	\$

Total Lump Sum to Furnish and Install Traffic Signals \$

Approved: _____
Project Engineer Date

\$DATE\$

\$FILEL\$

ENGINEER
LMV
CHECKED BY
RKD
DRAWN BY
LMV
FIELD BOOK NO.
-
CARLISLE, IOWA
MEC JOB #: 20615007
JULY, 2021

REVISIONS
.
.
.
.



making lives better.

1360 NW 121st Street
Clive, Iowa 50325
515-964-1229
fax 515-964-2370

SCOTCH RIDGE ROAD AND HIGHWAY 5 INTERSECTION
SOUTH APPROXIMATELY 1,250 FEET SOUTHWEST
STBG-SWAP-1105(608)--SG-91

BILL
OF
MATERIALS

SHEET NO.
N.02

TRAFFIC SIGNS

Iowa 5

A

53" X 20"
Series C
(2-REQ'D)

Scotch Ridge Rd

B

113" X 20"
Series C
(2-REQ'D)

ONLY

C

R3-5L
30" X 36"
(4-NEW)

ONLY

D

R3-5R
30" X 36"
(3-NEW)

PEDESTRIAN
PUSHBUTTON
SIGNS




PUSH BUTTON
TO CROSS
STREET
WAIT FOR

R10-3AL
9" X 15"
(1-REQ'D)

PUSH BUTTON
TO CROSS
STREET
WAIT FOR

R10-3AR
9" X 15"
(1-REQ'D)

PEDESTRIAN
PUSHBUTTONS

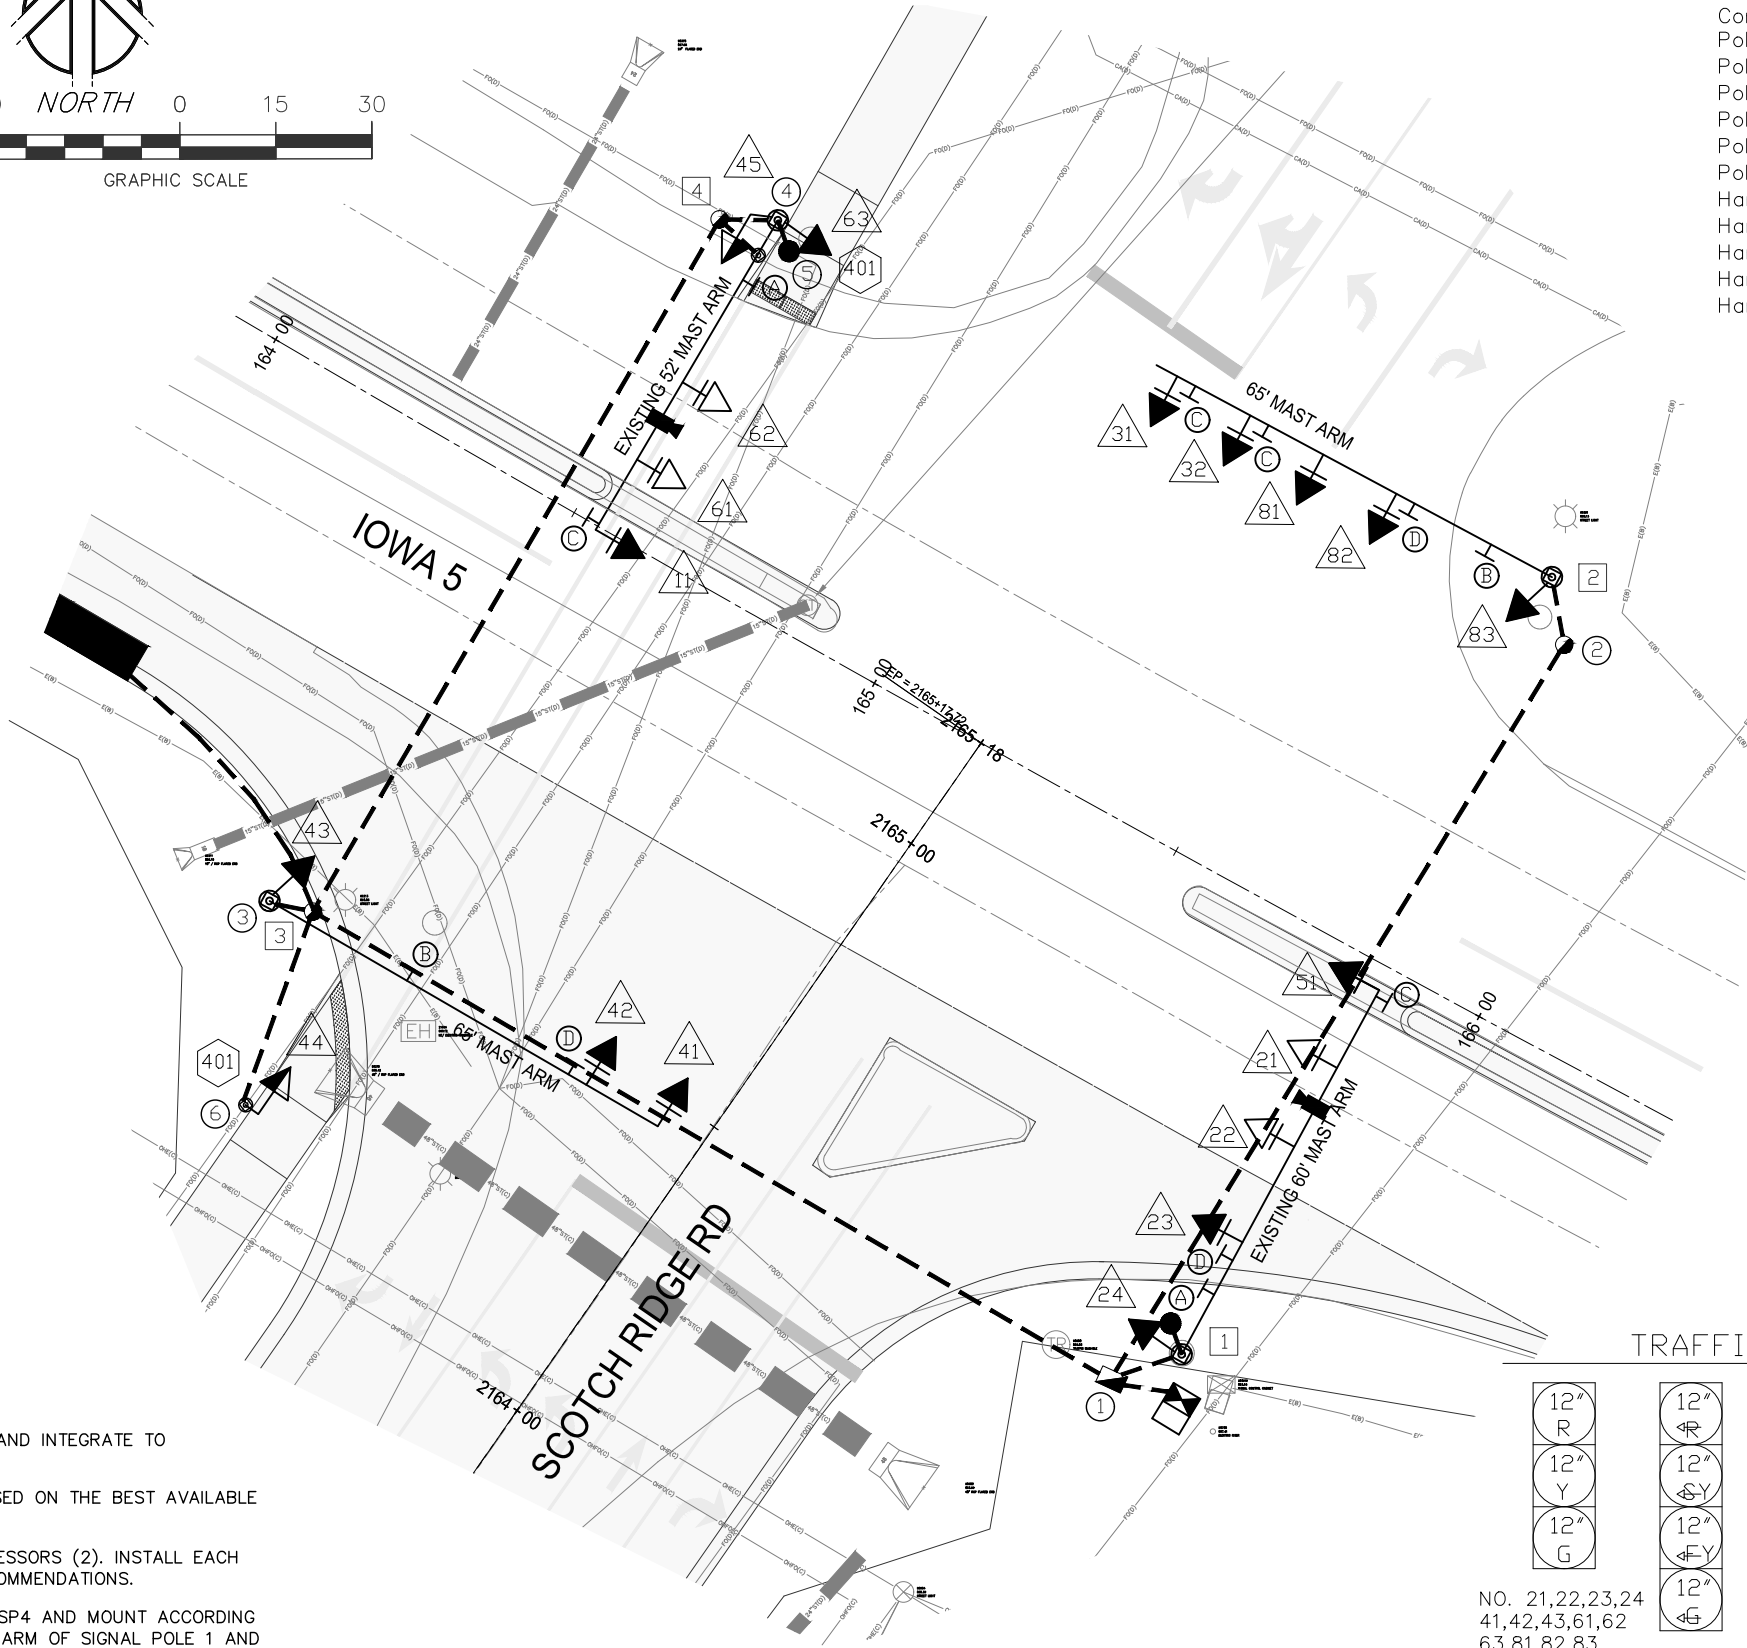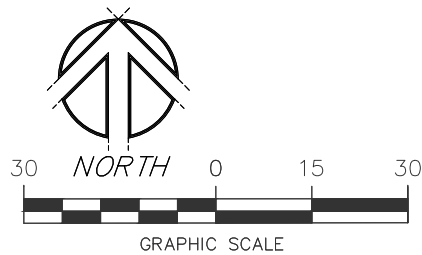 

ITEM	STATION
Controller	165+88.60, 69.3'R
Pole 1	EXISTING
Pole 2	165+78.85, 61.0'L
Pole 3	164+40.01, 70.6'R
Pole 4	164+54.55, 51.4'L
Pole 5	164+54.63, 45.6'L
Pole 6	164+51.44, 98.1'R
Handhole 1	165+78.25, 71.7'R
Handhole 2	165+85.13, 53.2'L
Handhole 3	164+45.98, 68.9'R
Handhole 4	164+47.06, 47.3'L
Handhole 5	159+07.72, 46.7'R

SIGNAL MODIFICATION NOTES

1. REUSE EXISTING SIGNAL POLE 1 IN-PLACE.
2. RELOCATE EXISTING SIGNAL POLE 4 AS SHOWN.
3. MOUNT BATTERY BACK-UP SYSTEM TO SIDE OF CONTROLLER CABINET AND INTEGRATE TO CONTROLLER CABINET COMPONENTS AS NECESSARY.
4. EXISTING TRAFFIC SIGNAL STRUCTURES ARE SHOWN ON THE PLANS BASED ON THE BEST AVAILABLE DATA. CONTRACTOR TO VERIFY LOCATIONS IN THE FIELD.
5. INSTALL GRIDSMART SINGLE-POINT DETECTION CAMERAS (2) AND PROCESSORS (2). INSTALL EACH CAMERA ON UPRIGHT POLES OF SP1 AND SP4 PER MANUFACTURER'S RECOMMENDATIONS.
6. INSTALL ADVANCED DETECTION CAMERAS ON MAST ARMS OF SP1 AND SP4 AND MOUNT ACCORDING TO MANUFACTURER'S RECOMMENDATIONS. INSTALL ONE CAMERA ON MAST ARM OF SIGNAL POLE 1 AND ONE CAMERA ON MAST ARM OF SIGNAL POLE 4.
7. TRAFFIC SIGNAL POWER CIRCUITS ARE TO BE PROVIDED TO EXISTING SERVICE POINT. CONTRACTOR TO ROUTE CONDUIT(S)/CABINET AS NECESSARY. CONTRACTOR SHALL COORDINATE POWER SERVICE CONNECTION DETAILS WITH ELECTRIC SERVICE PROVIDER AT THE ONSET OF THE PROJECT.

TRAFFIC SIGNAL FACES

12" R
12" Y
12" G

12" R
12" Y
12" G

12" R
12" Y
12" G

12" R
12" Y
12" G




NO. 21,22,23,24
41,42,43,61,62
63,81,82,83
(9-NEW)
(4-EXISTING)

NO.11,51
(2-NEW)

ONE-SECTION
HAND/MAN/COUNTDOWN
LED SIGNAL

NO. 44,45
(2-NEW)

ALL SIGNAL
INDICATIONS
SHALL BE LED.

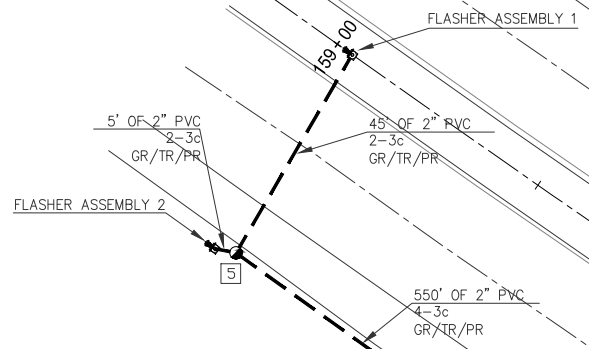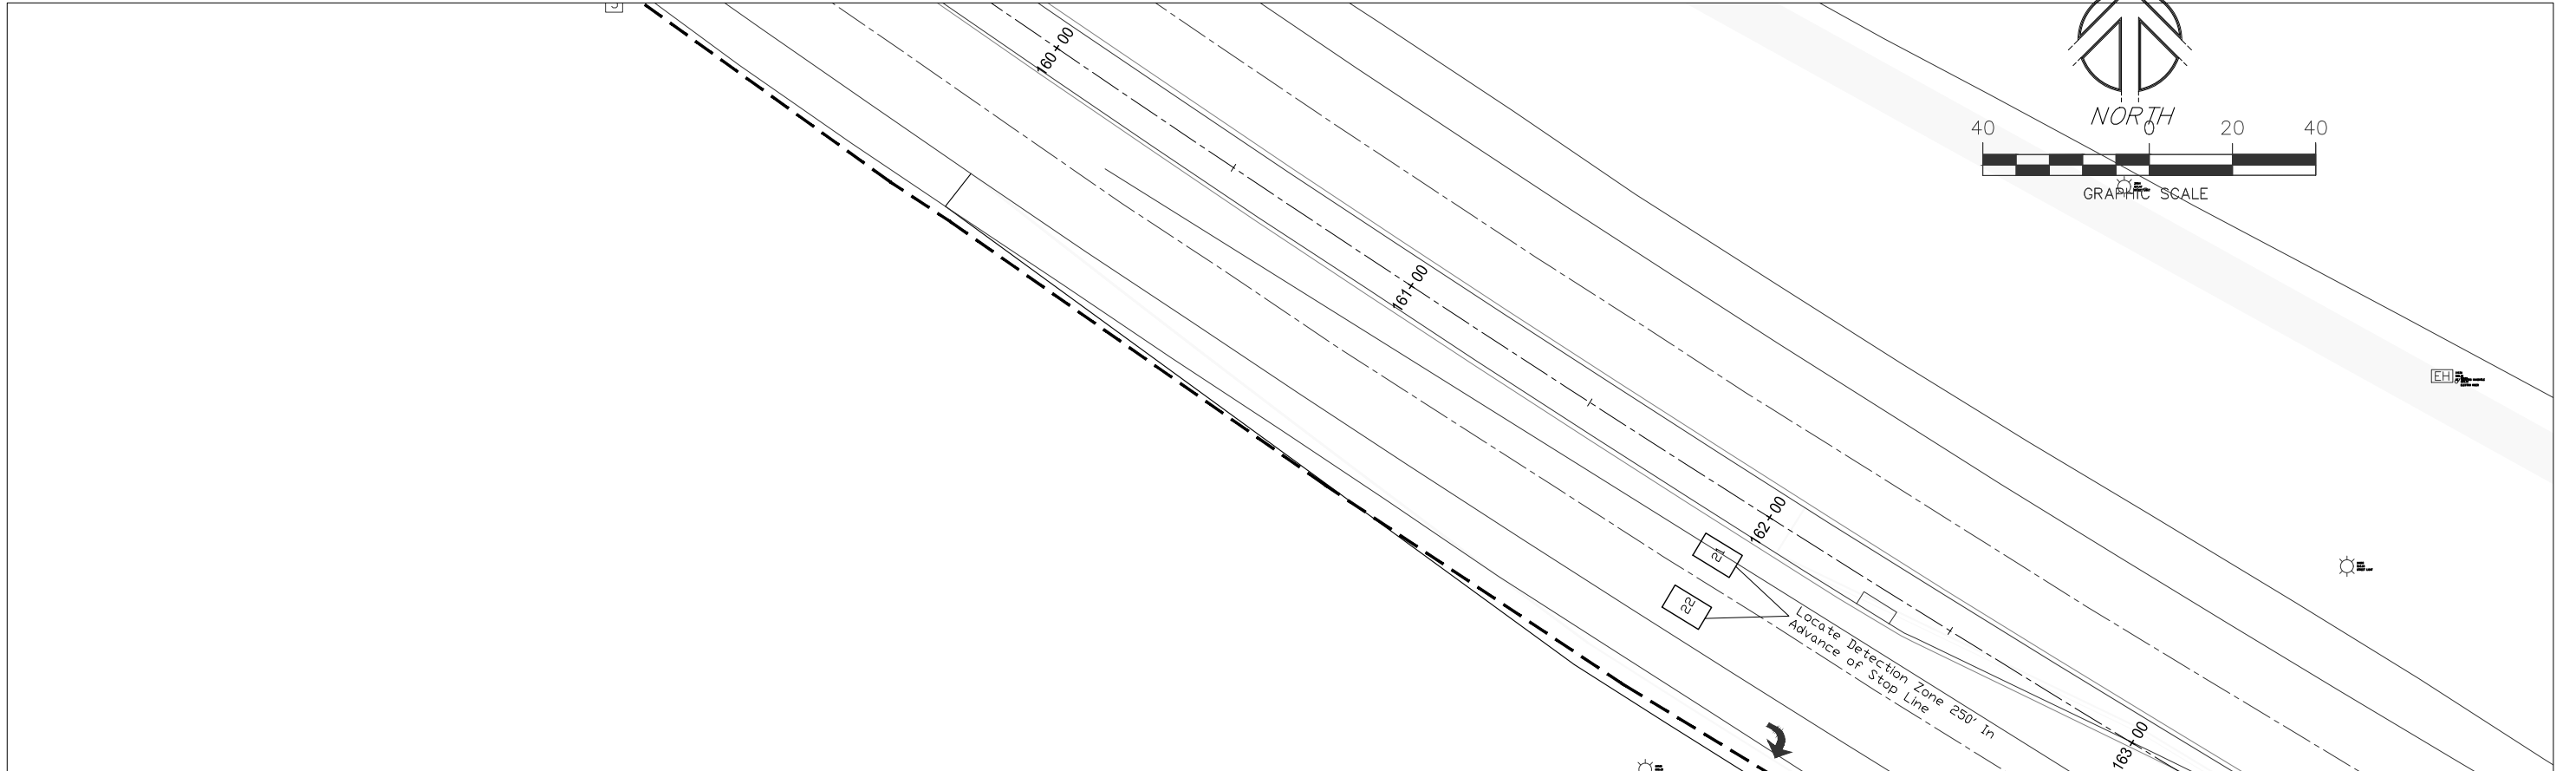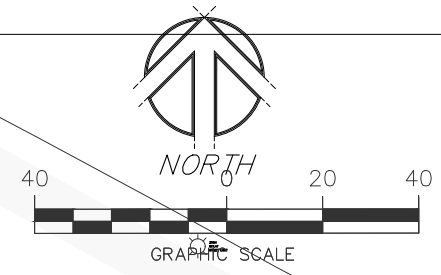

FLASHER ITEM	STATION
ASSEMBLY 1	159+03.79, 0.00
ASSEMBLY 2	159+03.69, 48.46'R

NOTE:
CONDUIT LINE APPROXIMATE ONLY. UTILITIES AND FIELD
CONDITIONS WILL DETERMINE THE FINAL PLACEMENT OF
CONDUIT RUNS.

\$DATE\$

\$FILEL\$

ENGINEER LMV	DRAWN BY LMV	CARLISLE, IOWA
CHECKED BY RKD	FIELD BOOK NO. -	MEC JOB #: 20615007 JULY, 2021

REVISIONS
.
.
.



1360 NW 121st Street
Clive, Iowa 50325
515-964-1229
fax 515-964-2370

SCOTCH RIDGE ROAD AND HIGHWAY 5 INTERSECTION
SOUTH APPROXIMATELY 1,250 FEET SOUTHWEST
STBG-SWAP-1105(608)-SG-91

FLASHER
ASSEMBLY

SHEET NO.
N.05



LEGEND

- △ 11 SIGNAL HEAD NUMBER
- 3 SIGNAL BASE NUMBER
- ⬡ 25 PEDESTRIAN PUSHBUTTON NUMBER
- 12 HANDHOLE NUMBER
- LABELS WITH A NUMBER FOLLOWED BY THE LETTER "E" REPRESENT EXISTING EQUIPMENT.
- ⬡ DETECTOR LOOP
- ▭ VIDEO DETECTION AREA

- SIG
PED HD
PED PB
CNTRL
LUM
N
LN
GR
TR
PR
DETECTION
LOOP
HH
VIDEO DET
TM CABLE
FO
EVP
- SIGNAL HEAD CABLE
PEDESTRIAN HEAD CABLE
PEDESTRIAN PUSHBUTTON CABLE
CONTROLLER
STREET LIGHT POWER CABLE
NEUTRAL
POWER
GROUND WIRE 1c #6
TRACER WIRE 1c #10
PULL ROPE
SHIELDED LOOP DETECTOR LEAD-IN
DETECTOR LOOP WIRE IN TUBING
HANDHOLE
VIDEO DETECTOR/ETHERNET CABLES
VIDEO MONITORING CABLE
FIBER OPTIC CABLE
EMERGENCY VEHICLE PREEMPTION

NOTES

1. ALL VIDEO DETECTION CABLES / CAT5E CABLES PROVIDED BY THE SUPPLIER AS PART OF THE VIDEO DETECTION SYSTEM. CONTRACTOR IS RESPONSIBLE FOR INSTALLATION.

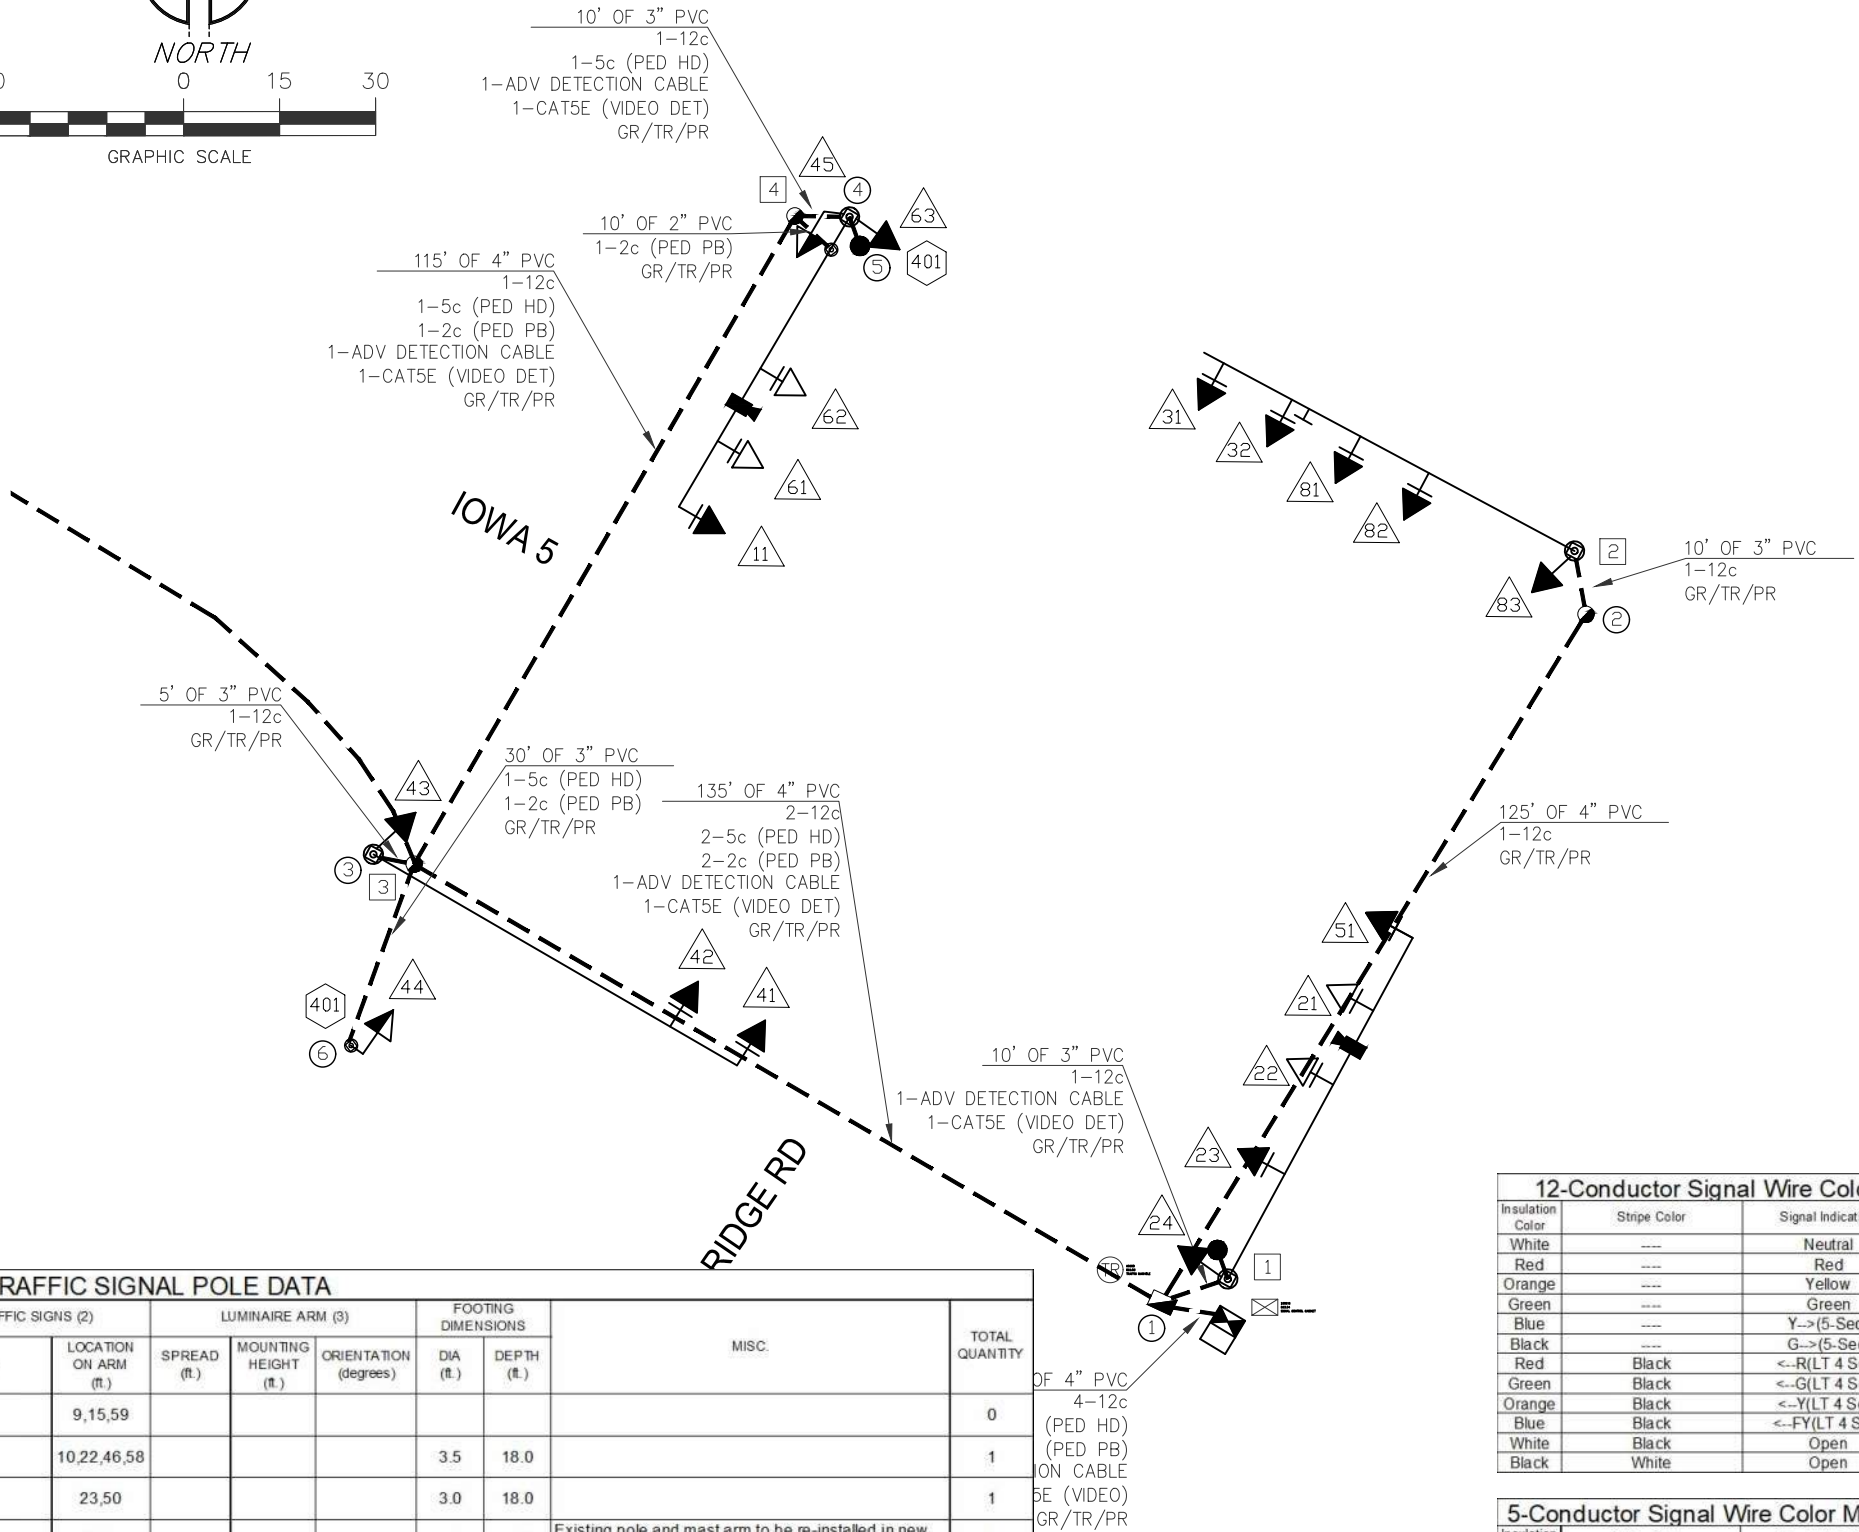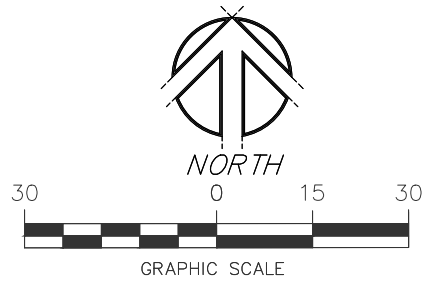

TRAFFIC SIGNAL POLE DATA


IOWA 5 AND SCOTCH RIDGE RD	TRAFFIC SIGNAL POLE DATA													
	POLE NO.	POLE TYPE	MAST ARM LENGTH OR PEDESTAL HEIGHT (ft.)	TRAFFIC SIGNAL HEADS (1)		TRAFFIC SIGNS (2)		LUMINAIRE ARM (3)			FOOTING DIMENSIONS		MISC.	TOTAL QUANTITY
				QTY.	LOCATION ON ARM (ft.)	QTY.	LOCATION ON ARM (ft.)	SPREAD (ft.)	MOUNTING HEIGHT (ft.)	ORIENTATION (degrees)	DIA (ft.)	DEPTH (ft.)		
	1	EXISTING SIGNAL POLE	EXISTING	3 NEW, 2 EXISTING	60,47,34,18	3	9,15,59							0
	2	NEW SIGNAL POLE	65	5	25,37,49,61	4	10,22,46,58				3.5	18.0		1
	3	NEW SIGNAL POLE	65	3	53,65	2	23,50				3.0	18.0		1
	4	EXISTING SIGNAL POLE (RELOCATED)	EXISTING, 52'	3 NEW, 2 EXISTING	52,40,27	2	10,51				3.0	16.0	Existing pole and mast arm to be re-installed in new footing.	0
	5	PEDESTRIAN PUSH BUTTON	-	-	-	-	-				2.0	3.0	Pedestrian crossing signs to be located on pole.	1
	6	PEDESTRIAN PUSH BUTTON	-	1	-	-	-				2.0	3.0	Pedestrian crossing signs to be located on pole.	1

(1) (2) LOCATION IS DISTANCE FROM POLE MEASURED OUT TO THE END OF THE ARM.

(3) ORIENTATION OF LUMINAIRE ARM IS A CLOCKWISE ANGLE MEASURED FROM THE CENTERLINE OF THE SIGNAL MAST ARM.

12-Conductor Signal Wire Color		
Insulation Color	Stripe Color	Signal Indication
White	----	Neutral
Red	----	Red
Orange	----	Yellow
Green	----	Green
Blue	----	Y->(5-Sec)
Black	----	G->(5-Sec)
Red	Black	<-R(LT 4 Sec)
Green	Black	<-G(LT 4 Sec)
Orange	Black	<-Y(LT 4 Sec)
Blue	Black	<-FY(LT 4 Sec)
White	Black	Open
Black	White	Open

5-Conductor Signal Wire Color Mode		
Insulation Color	Stripe Color	Signal Indication
White	----	Neutral
Red	----	ø2, 6 DW
Green	----	ø2, 6 W
Orange	----	ø4, 8 DW
Black	----	ø4, 8 W

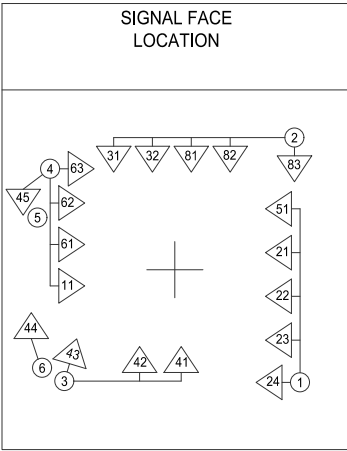

LEGEND	
	ACTUATED VEHICULAR MOVEMENT
	NON-ACTUATED VEHICULAR MOVEMENT
	PARTIALLY RESTRICTED VEHICULAR MOVEMENT
	ACTUATED PEDESTRIAN MOVEMENT
	NON-ACTUATED PEDESTRIAN MOVEMENT
R/W	RIGHT OF WAY INTERVAL
Ø	TRAFFIC PHASE
R	CIRCULAR RED
Y	CIRCULAR YELLOW
G	CIRCULAR GREEN
S	GREEN STRAIGHT AHEAD ARROW
<FY	FLASHING YELLOW LEFT ARROW
<Y	YELLOW LEFT ARROW
<G	GREEN LEFT ARROW
Y>	YELLOW RIGHT ARROW
G>	GREEN RIGHT ARROW
W	WALK
DW	DON'T WALK
FDW	FLASHING DON'T WALK
AO	ALL OTHER PHASES


INITIAL RECOMMENDED TIMING (SECONDS)								
PHASE	1	2	3	4	5	6	7	8
MINIMUM GREEN	6	20	6	6	6	20	6	6
PASSAGE	3.0	3.0	3.0	3.0	3.0	3.0	3.0	3.0
MAXIMUM I	30	60	20	40	20	60	20	40
MAXIMUM II								
YELLOW CHANGE	3.0	4.0	3.6	4.4	3.0	4.0	3.6	4.4
RED CLEARANCE	2.7	2.0	2.1	1.0	2.1	2.0	2.6	1.0
WALK				10				
PEDESTRIAN CLEARANCE				33				
ADDED INTIAL								
TIME TO REDUCE								
TIME BEFORE REDUCTION								
MINIMUM GAP								

FLASHING OPERATIONS	
IOWA 5	RED
SCOTCH RIDGE RD	RED
PEDESTRIAN	DARK

CONTROLLER & CABNET HARDWARE	
PHASES USED:	8
EXPANSIBLE TO:	8
MINIMUM NUMBER OF BACKPANEL POSITIONS:	16

PHASE SEQUENCE NOT ALLOWED	
FROM	TO
DUAL ENTRY PHASES	
2+6, 4+8	

NOTE: ADVANCED WARNING FLASHER TO START FLASHING 8.0 SECONDS BEFORE THE YELLOW LIGHT FOR EASTBOUND THROUGH TRAFFIC.

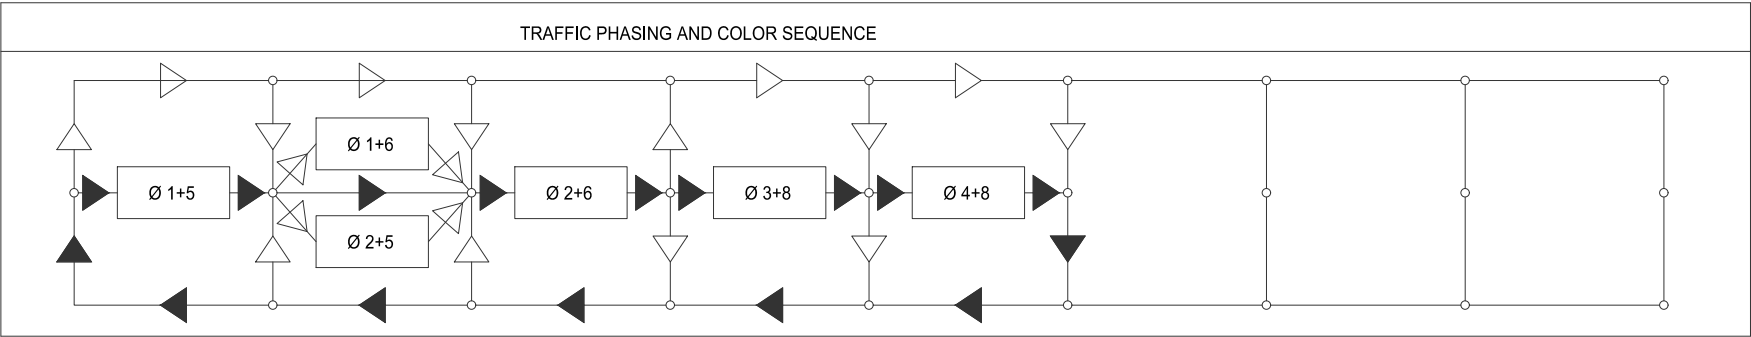

INDICATES FLOW PATH WITH ALL PHASES DEMANDED.

INDICATES OPTIONAL FLOW PATHS WHEN SOME PHASES ARE NOT DEMANDED AT THE SAME TIME OF RIGHT-OF-WAY TRANSFER.

THE RED CLEARANCE INTERVAL SHALL BE INCLUDED IN THE COLOR SEQUENCE WHEN CALLED FOR BY CONTROLLER TIMING.

NORTH		TRAFFIC PHASING AND COLOR SEQUENCE																																			
APPROACH	FACE NO.	Ø 1+5				Ø1+6				Ø 2+5				Ø 2+6				Ø 3+8				Ø 4+8															
		RW	CLEAR TO Ø			RW	CLEAR TO Ø			RW	CLEAR TO Ø			RW	CLEAR TO Ø			RW	CLEAR TO Ø			RW	CLEAR TO Ø			RW	CLEAR TO Ø			RW	CLEAR TO Ø						
NORTHBOUND SCOTCH RIDGE RD	41,42,43	R	R	R	R	R	R	R	R	R	R	R	R	R	R	R	R	R	R	R	G	Y	Y														
	44,45	DW	DW	DW	DW	DW	DW	DW	DW	DW	DW	DW	DW	DW	DW	DW	DW	DW	DW	DW	W	FDW DW	FDW DW														
SOUTHBOUND SCOTCH RIDGE RD	31,32	<R	<R	<R	<R	<R	<R	<R	<R	<R	<R	<R	<R	<R	<R	<R	<G	<Y	<Y	<FY	<FY	<Y															
	81,82,83	R	R	R	R	R	R	R	R	R	R	R	R	R	R	R	G	G	Y	G	G	Y															
EASTBOUND IOWA 5	51	<G	<Y	<G	<Y	<FY	<FY	<FY	<Y	<G	<G	<Y	<Y	<FY	<FY	<FY	<Y	<R	<R	<R	<R	<R	<R														
	21,22,23,24	R	R	R	R	R	R	R	R	G	Y	G	Y	G	Y	G	Y	R	R	R	R	R	R														
WESTBOUND IOWA 5	11	<G	<G	<Y	<Y	<G	<Y	<Y	<Y	<FY	<FY	<FY	<Y	<FY	<FY	<FY	<Y	<R	<R	<R	<R	<R	<R														
	61,62,63	R	R	R	R	G	Y	G	Y	R	R	R	R	G	G	Y	Y	R	R	R	R	R	R														

TRAFFIC SIGNAL HEAD QUANTITIES									
IA 5 and Scotch Ridge Rd									
Pole No.	Signal Head Number(s)	3-Sect. 12" RYG	4-Sect. 12" Red SY-FY-G Left Turn Arrows	3-Sect. R-Y-G Arrows Left Turn Arrows	1 - Section Hand/Man Ped Head	Back Plate	Mounting OH	Side	
1	51		1			1	1		
1	21	1				1	1		
1	22	1				1	1		
1	23	1				1	1		
1	24	1						1	
2	31			1		1	1		
2	32			1		1	1		
2	81	1				1	1		
2	82	1				1	1		
2	83	1						1	
3	41	1				1	1		
3	42	1				1	1		
3	43	1						1	
6	44				1			1	
4	11		1			1	1		
4	61	1				1	1		
4	62	1				1	1		
4	63	1						1	
4	45				1			1	
		13	2	2	2	13	13	6	

CONDUIT QUANTITIES						
IA 5 and Scotch Ridge Rd						
From	To	Trenched (Feet)			Pushed (Feet)	
		2" Dia PVC	3" Dia PVC	4" Dia PVC	3" Dia PVC	4" Dia PVC
SERVICE	CONTROLLER	65				
CONTROLLER	HANDHOLE 1			10		
HANDHOLE 1	HANDHOLE 2					125
HANDHOLE 1	SIGNAL POLE 1		10			
HANDHOLE 1	HANDHOLE 3					135
HANDHOLE 2	SIGNAL POLE 2		10			
HANDHOLE 3	SIGNAL POLE 3		5			
HANDHOLE 3	SIGNAL POLE 6		30			
HANDHOLE 3	HANDHOLE 4					115
HANDHOLE 3	HANDHOLE 5	550				
HANDHOLE 4	SIGNAL POLE 4		10			
HANDHOLE 4	SIGNAL POLE 5	10				
HANDHOLE 5	FLASHER ASSEMBLY 1	45				
HANDHOLE 5	FLASHER ASSEMBLY 2	5				
Sub-Totals=		675	65	10	0	375
Extra=		34	3	1	0	19
Grand Totals=		709	68	11	0	394

REMARKS: CONTRACTOR HAS OPTION TO INTERCEPT AND CONNECT TO EXISTING POWER SERVICE CONNECTION.

WIRE QUANTITIES IN FEET											
IA 5 and Scotch Ridge Rd											
From	To	Pull Rope	1c#10 Tracer	1c #6Bare Copper	1c#6 PWR Copper	1c#8 LUM Copper	2c#14	5c#14	7c#14	12c#14	
SERVICE	CONTROLLER				405						
CONTROLLER	SIGNAL POLE 1									45	
CONTROLLER	SIGNAL POLE 2									175	
CONTROLLER	SIGNAL POLE 3									175	
CONTROLLER	SIGNAL POLE 4							300		305	
CONTROLLER	SIGNAL POLE 5						300				
CONTROLLER	SIGNAL POLE 6						200	200			
SIGNAL POLE 1								210	90		
SIGNAL POLE 2								144	172		
SIGNAL POLE 3								103	95		
SIGNAL POLE 4								275	82		
SIGNAL POLE 5							18				
SIGNAL POLE 6							18	20			
THROUGHOUT		490	490	490							
Sub-Totals=		490	490	490	405	0	536	1252	439	700	
Extra=		25	25	25	20	0	27	63	22	35	
Grand Totals=		515	515	515	425	0	563	1315	461	735	

REMARKS: CONTRACTOR HAS OPTION TO INTERCEPT AND CONNECT TO EXISTING POWER SERVICE CONNECTION.

VIDEO DETECTION EQUIPMENT				
IA 5 AND Scotch Ridge Rd				
From	To	Single-Point Detection	Advanced Video Detection	Video Camera
		Camera Each	Mast Arm Mount Camera Each	Cable(s)* Linear Feet
CONTROLLER	SIGNAL POLE 1			80
CONTROLLER	SIGNAL POLE 2			
CONTROLLER	SIGNAL POLE 3			
CONTROLLER	SIGNAL POLE 4			305
SIGNAL POLE 1		1	1	101
SIGNAL POLE 2				
SIGNAL POLE 3				
SIGNAL POLE 4		1	1	54
Sub-Totals=		2	2	540
Extra=		0	0	27
Grand Totals=		2	2	567

NOTE: CAT5E CABLE PROVIDED WITH EACH CAMERA SYSTEM BY THE SUPPLIER. QUANTITIES ARE FOR LINEAR FEET OF INSTALLATION OF FURNISHED MATERIAL.

FOOTING AND HANDHOLE QUANTITIES				
IA 5 and Scotch Ridge Rd				
Item Number	Concrete Signal Pole Footings	Hand- Hole Type I 24" Dia.	Hand- Hole Type IV "Tub"	COMMENTS
IOWA 5 CONTROLLER				
SIGNAL POLE 1	0			Existing
SIGNAL POLE 2	1			3.5' Dia x 18.0' Deep Footing
SIGNAL POLE 3	1			3.0' Dia x 16.0' Deep Footing
SIGNAL POLE 4	1			3.0' Dia x 16.0' Deep Footing
SIGNAL POLE 5	1			2.0' Dia x 3.0' Deep Footing
SIGNAL POLE 6	1			2.0' Dia x 3.0' Deep Footing
HANDHOLE 1			1	
HANDHOLE 2		1		
HANDHOLE 3		1		
HANDHOLE 4		1		
HANDHOLE 5		1		
Totals=	5	4	1	

SIGNAGE QUANTITIES					
IA 5 and Scotch Ridge Rd					
LEGEND LETTER	"A"	"B"	"C"	"D"	Pedestrian PB Sign
SIGN TYPE	Iowa 5	Scotch Ridge Rd	Left Turn Only	Right Turn Only	9" x 15"
SIZE	53" x 20"	113" x 20"	30"x36" R3-5L	30"x36" R3-5R	R10-3A
MOUNTING LOCATION	Horizontal Arm	Horizontal Arm	Horizontal Arm	Horizontal Arm	Vertical Shaft
SIGNAL POLE 1	1		1	1	
SIGNAL POLE 2		1	2	1	1
SIGNAL POLE 3		1		1	1
SIGNAL POLE 4	1		1		
Totals=	2	2	4	3	2



-
- Diagram illustrating the assembly of a cabinet riser, showing the following components and dimensions:
- Cabinet**: The main structure being assembled.
 - Riser**: The component being attached to the cabinet.
 - 1" Ground Wire Duct**: A duct used for grounding, shown with a 3'-0" min. length.
 - Ground Rod Clamp**: A clamp used to secure the ground wire duct to the ground rod.
 - 4" Apron**: A component attached to the riser.
 - Expansion Material**: Material used to fill the gap between the riser and the cabinet.
 - Cabinet Depth +6"**: The required depth of the cabinet, indicated as 6 inches.












The Type A Foundation is the normally required foundation construction. Where rock is encountered, the Engineer may approve the use of the Type B or C Foundation. Prior to installing a foundation in rock, obtain a subsurface investigation certified by a geotechnical engineer licensed in the State of Iowa.

- ① Shape top 11 inches with forms. See Detail 'A'.
- ② Install rodent guard or non-shrink grout with weep hole.
- ③ Furnish nut, nut and plate, or nut and anchor bolt assembly ring plate on embedded end.


Max. Mast Arm Length	Foundation		"V" Bars			Tie Bars				
	Ⓜ	Ⓛ	Count	Size	Length	Count	Upper Spacing		Lower Spacing	
							# Spaces	Ⓢ ₁	# Spaces	Ⓢ ₂
35'-0"	3'-0"	12'-0"	12	#8	11'-6"	17	9	12"	N/A	N/A
45'-0"	3'-0"	14'-0"	12	#8	13'-6"	19	11	12"	N/A	N/A
55'-0"	3'-0"	16'-0"	12	#8	15'-6"	25	12	8"	5	12"
60'-0"	3'-0"	18'-0"	13	#8	17'-6"	28	15	8"	5	12"
70'-0"	3'-6"	18'-0"	12	#10	17'-6"	28	15	8"	5	12"
80'-0"	3'-6"	21'-0"	14	#10	20'-6"	40	22	6"	10	8"
90'-0"	4'-0"	22'-0"	16	#10	21'-6"	42	24	6"	10	8"
100'-0"	4'-0"	24'-0"	18	#10	23'-6"	47	32	6"	7	8"

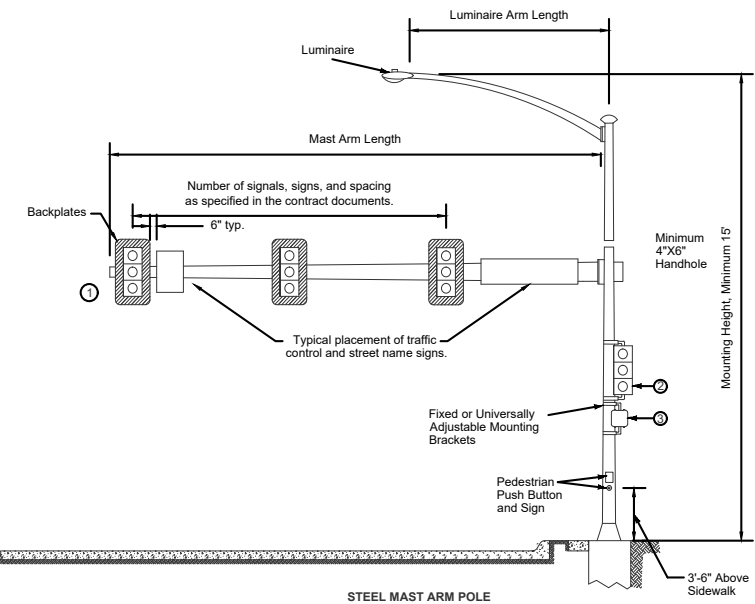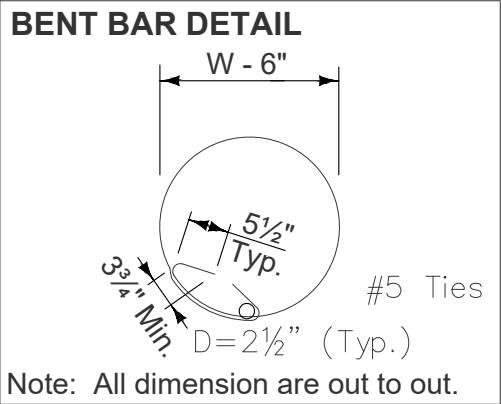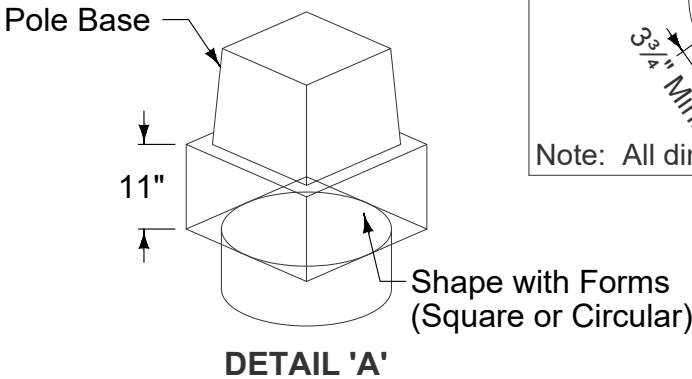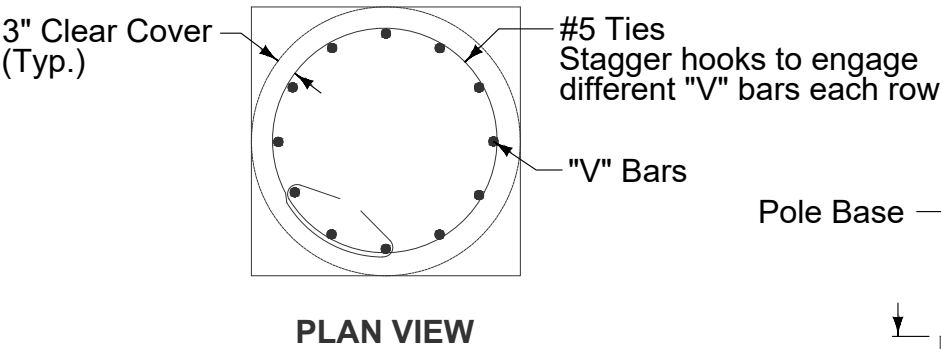

- ① Ensure the top of the signal housing is no more than 25.6 feet above the pavement. Ensure the bottom of the signal housing and related attachments are at least 15 feet above the pavement.
- ② Ensure the bottom of the signal housing (including brackets) that is not located over a roadway is a minimum of 8 feet and a maximum of 19 feet above the sidewalk or, if there is no sidewalk, above the pavement grade at the center of the roadway.
- ③ Mount pedestrian signal heads with the bottom of the signal housing (including brackets) no less than 7 feet or more than 10 feet above the sidewalk level. Position and adjust heads to provide maximum visibility at the beginning of the controlled crosswalk.

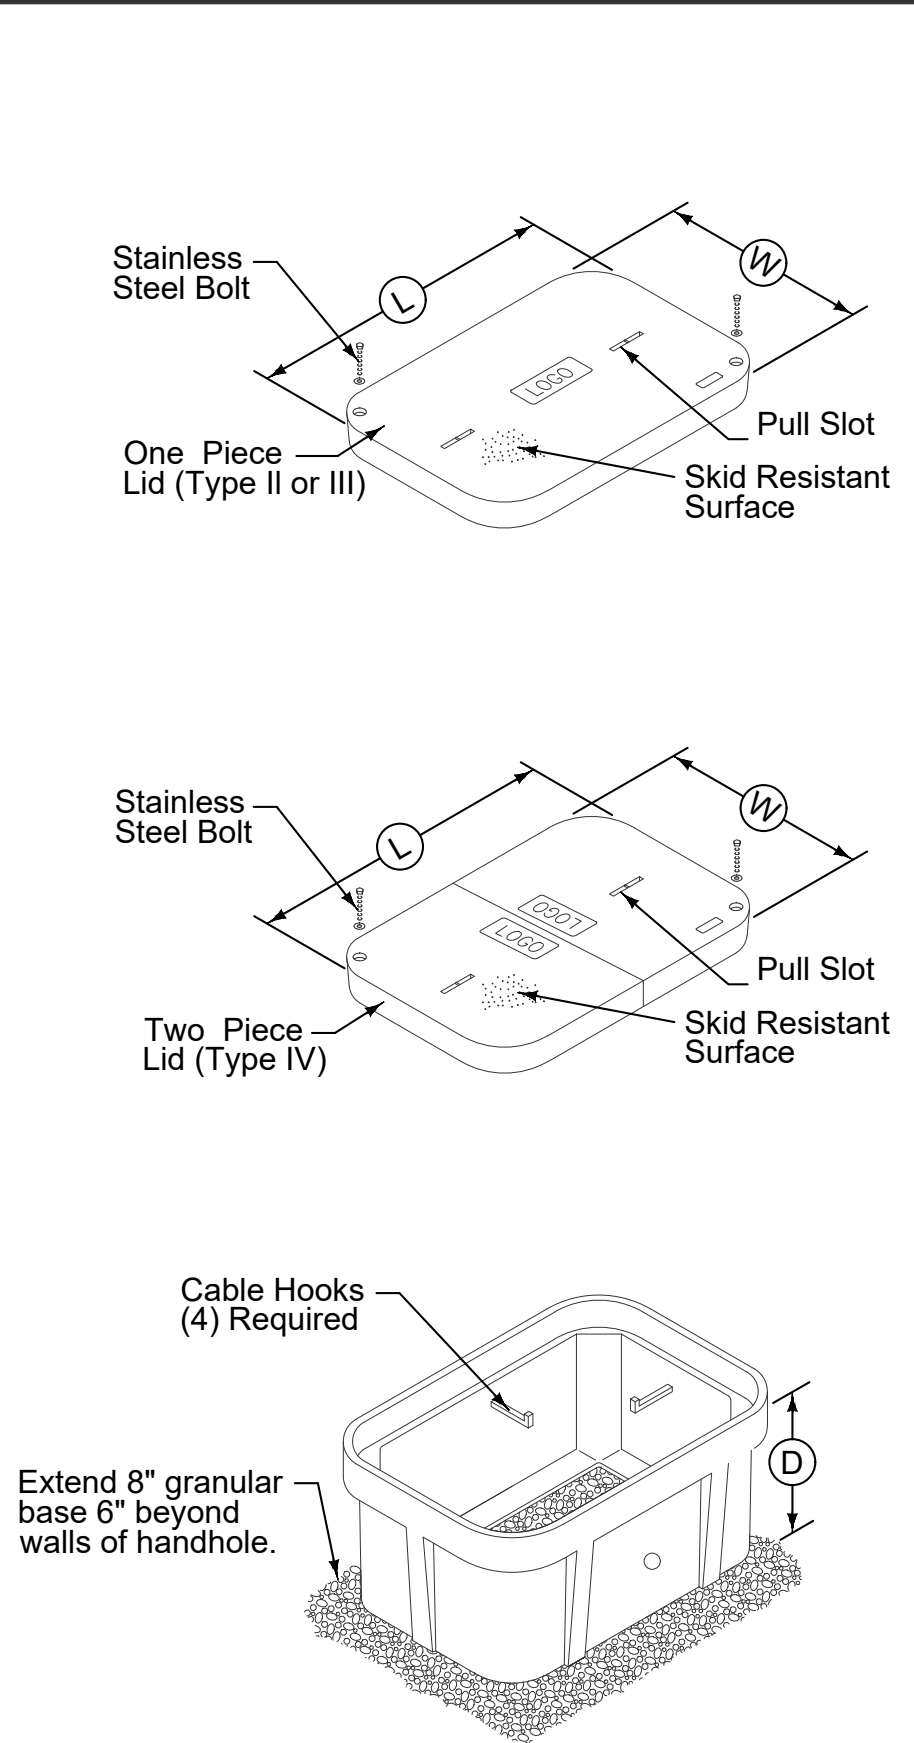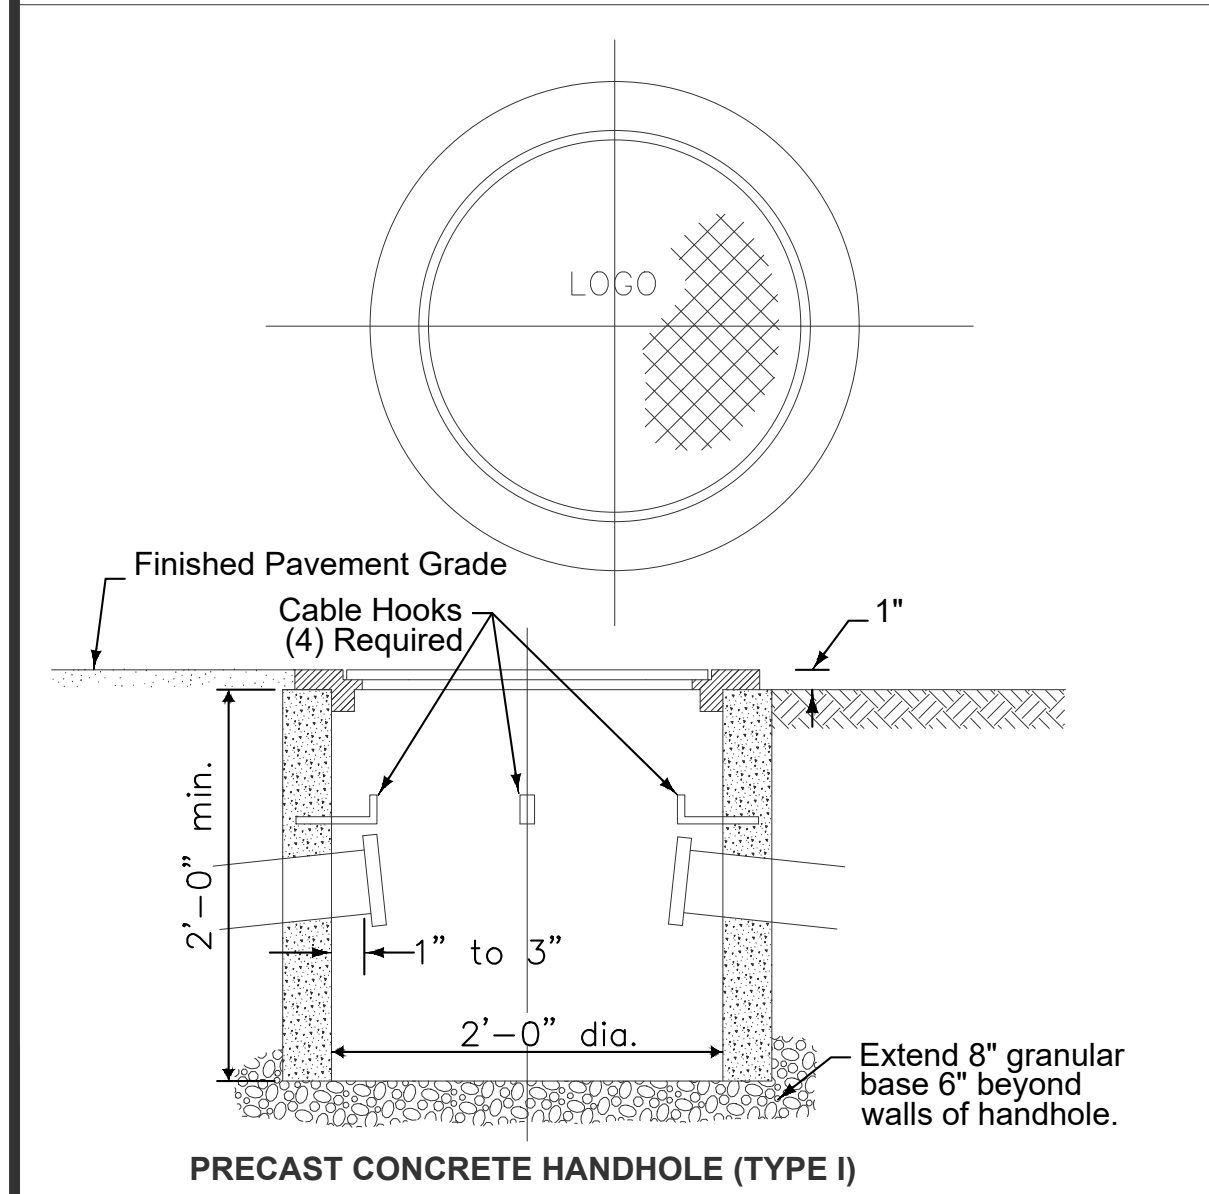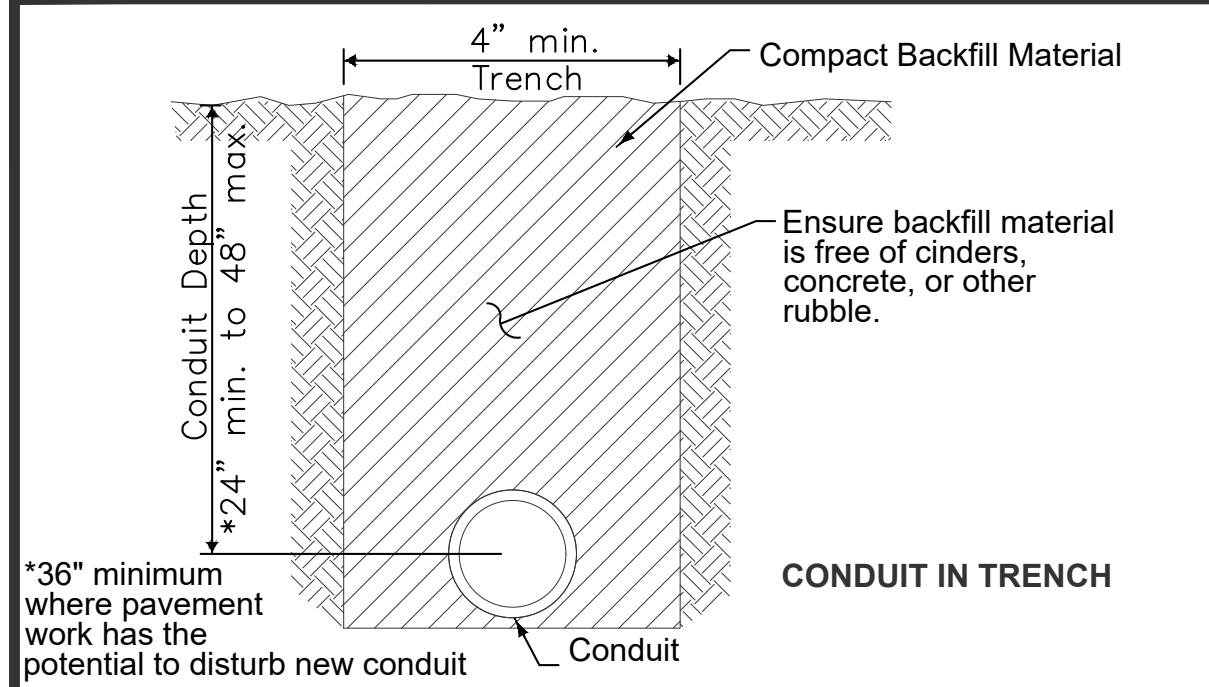


HANDHOLE DIMENSIONS TABLE (NOMINAL)			
TYPE	(L)	(W)	(D)
II	30"	17"	24"
III	36"	24"	30"
IV	48"	30"	36"

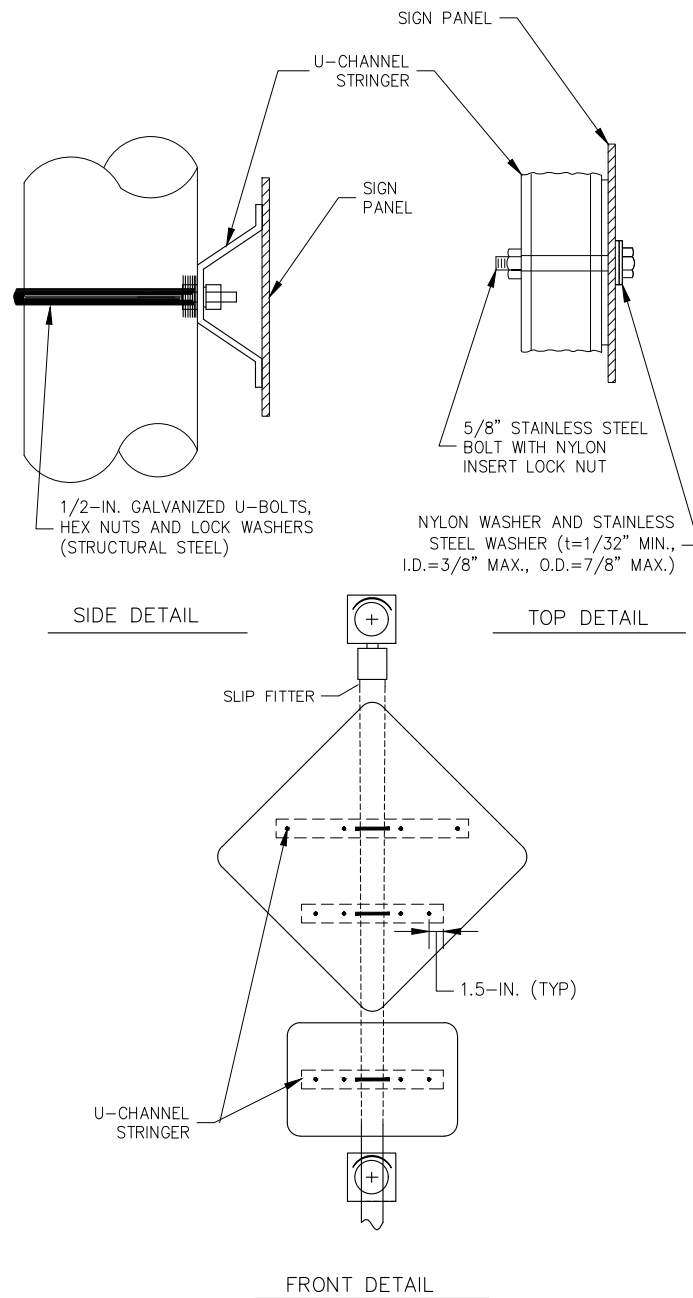



FLASHER SIGN MOUNTING
ATTACHMENT DETAILS

- NOTES:
- ① PLACEMENT OF ASSEMBLY IN THE CONCRETE MEDIAN SHALL CONFORM TO THE MUTCD FOR LATERAL PLACEMENT FROM THE TRAFFIC-WAY.
 - ② CONTRACTOR SHALL MEET BOTH MINIMUM REQUIRED MOUNTING HEIGHTS WITH THE SHORTEST PEDESTAL POLE POSSIBLE OR AS DIRECTED BY THE ENGINEER.
 - ③ 12" LED FLASHING YELLOW BEACONS SHALL FLASH ALTERNATELY WHEN RECEIVING SIGNAL FROM SIGNAL CONTROLLER.
 - ④ ALL COMPONENTS (SIGNS, HEADS, POSTS, BRACKETS, CONDUIT, CABLE, ETC) SHALL BE INCLUDED IN BID ITEM FOR "TRAFFIC SIGNALIZATION".

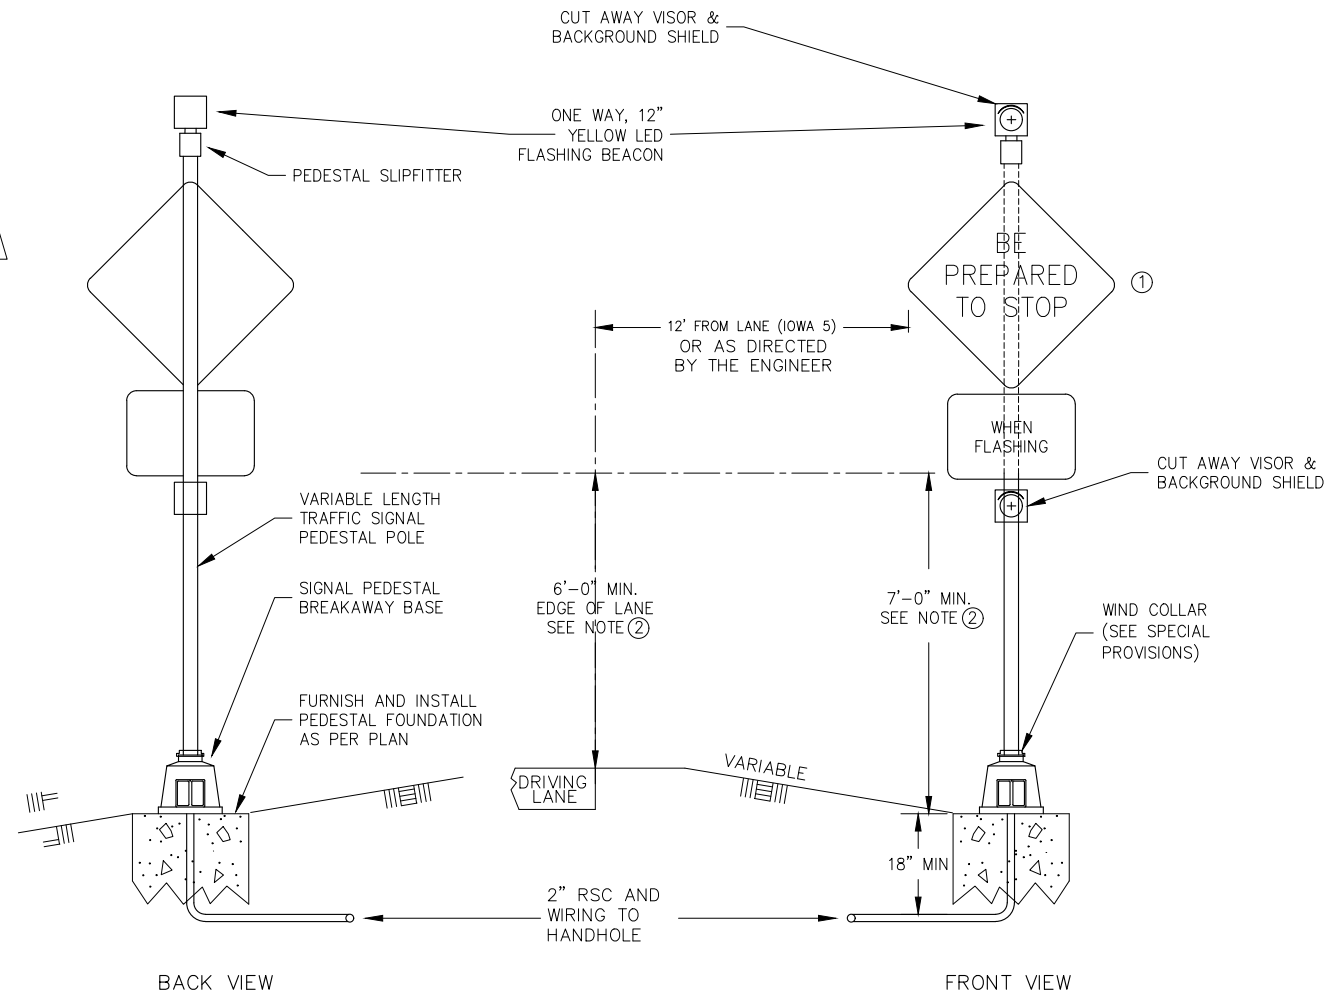

ADVANCE WARNING FLASHER DETAILS
TRAFFIC CONTROL SIGNAL SYSTEM

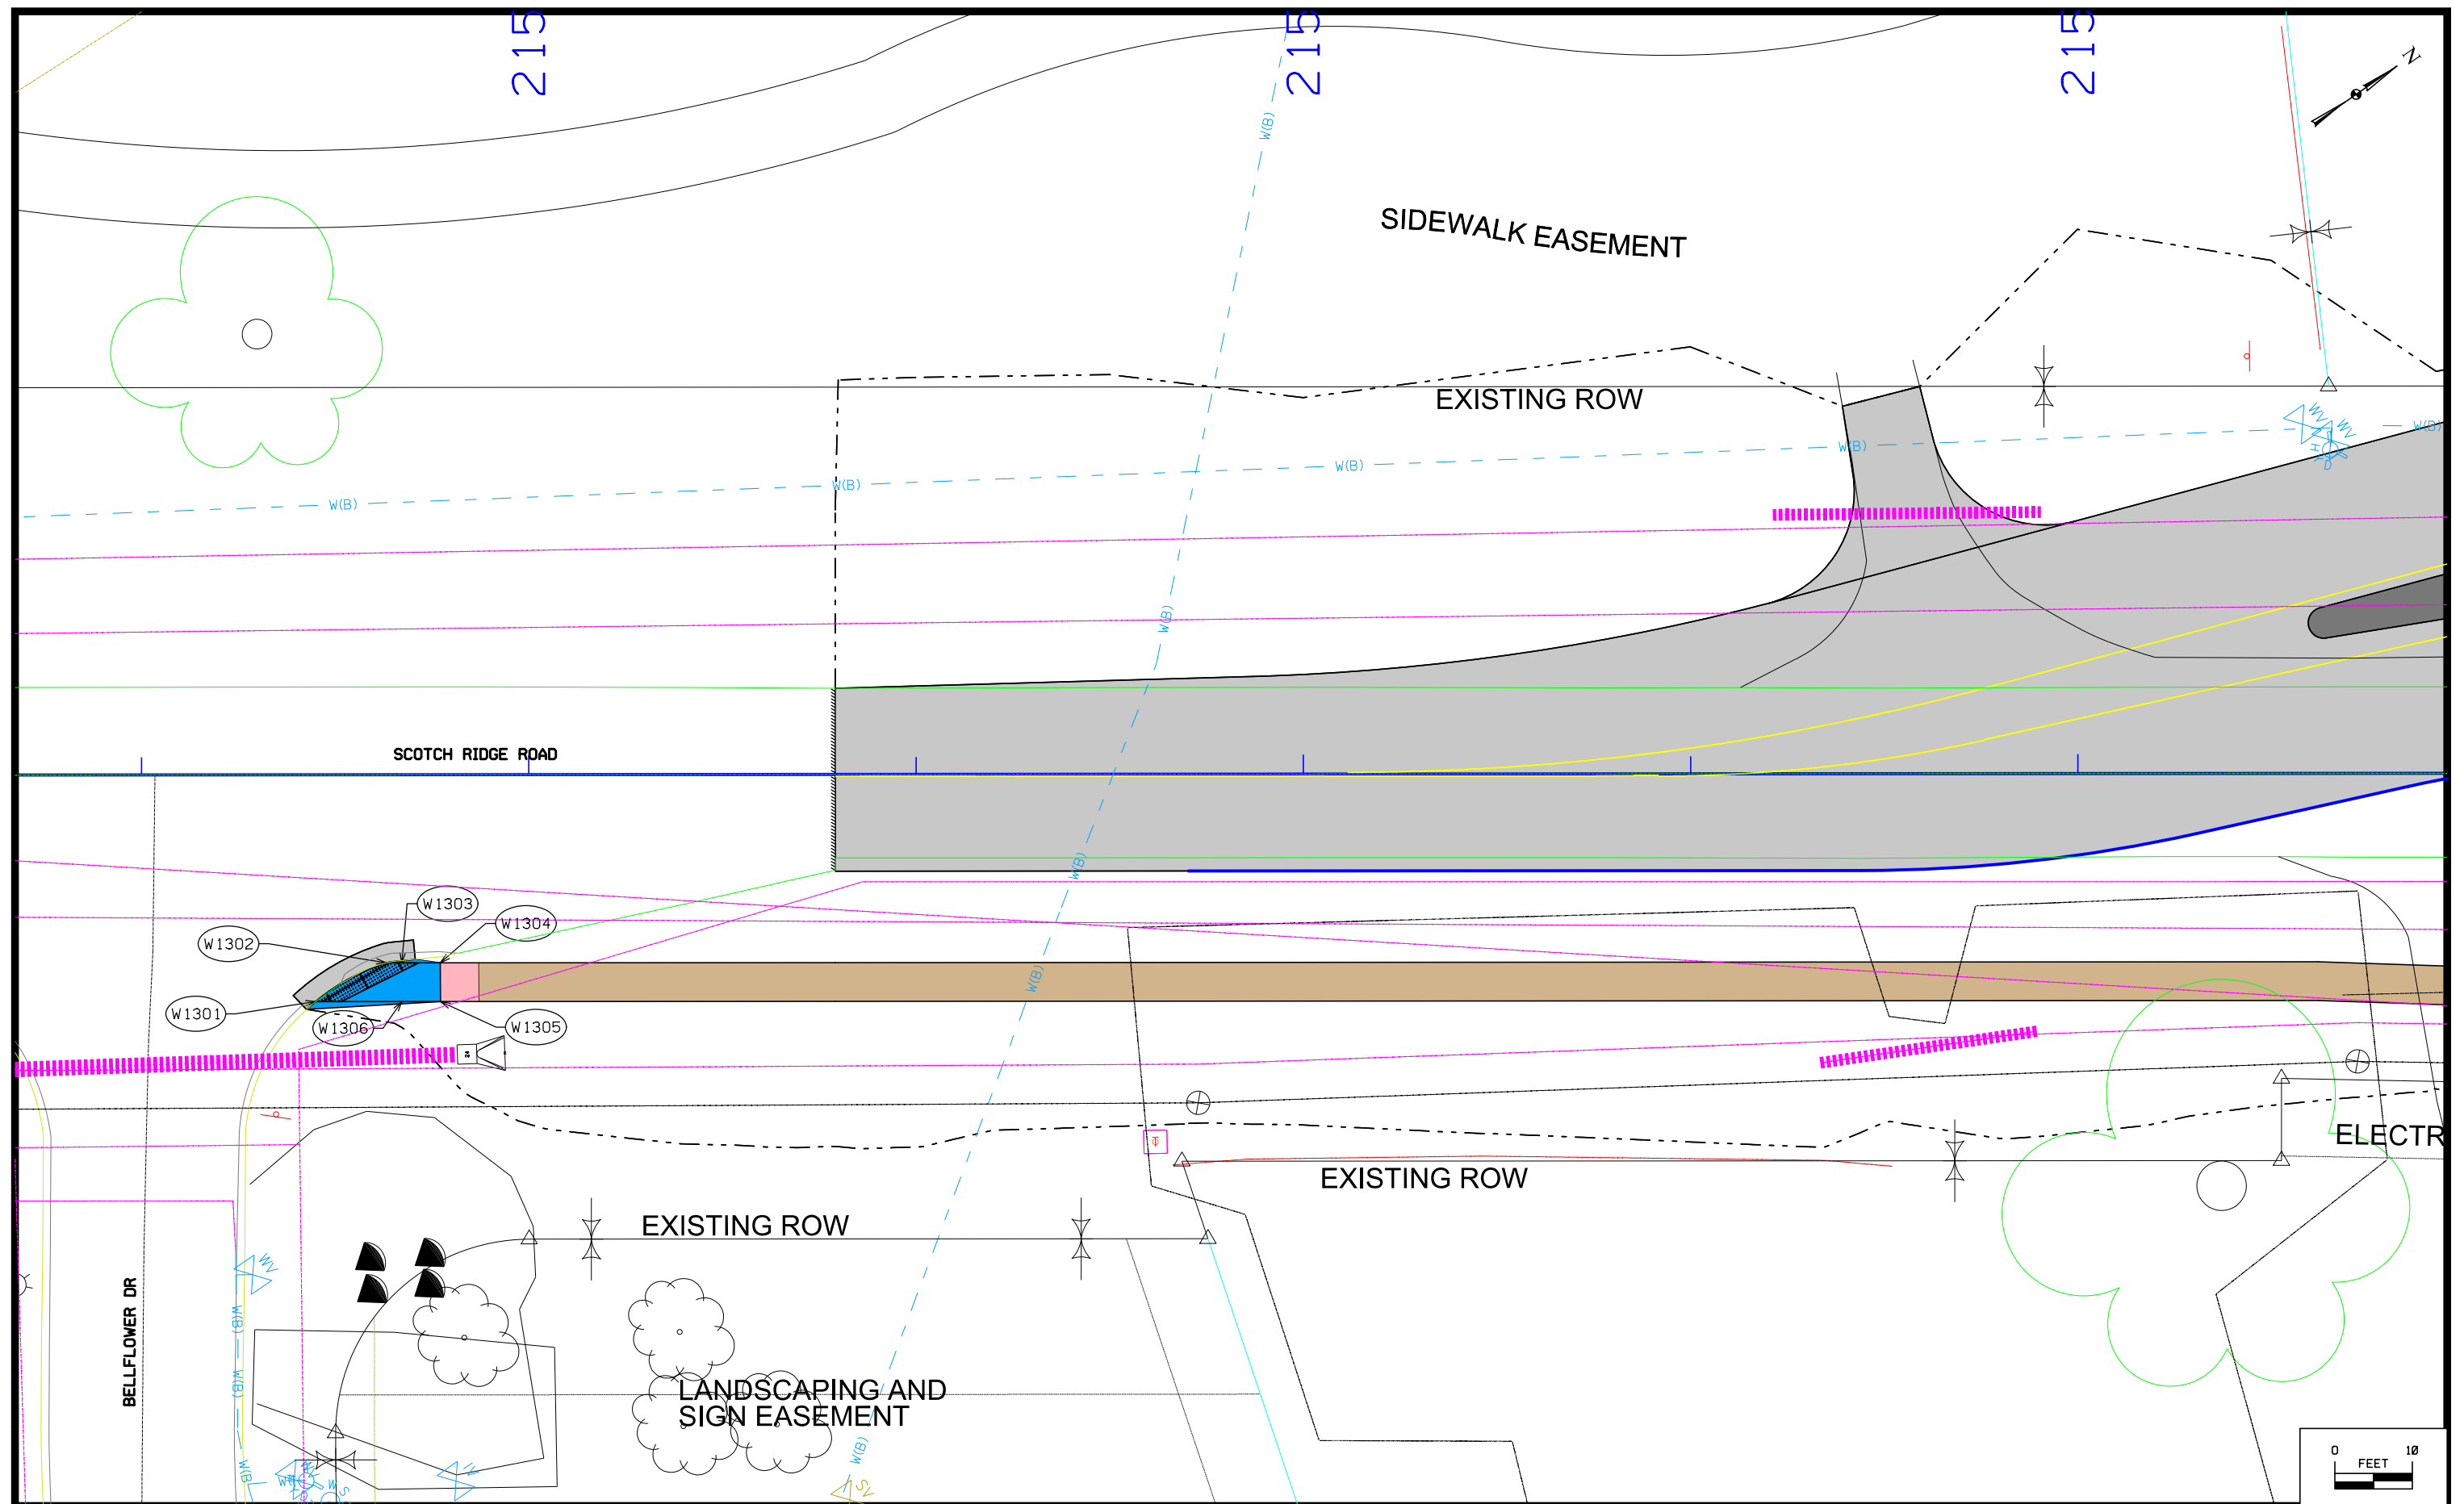


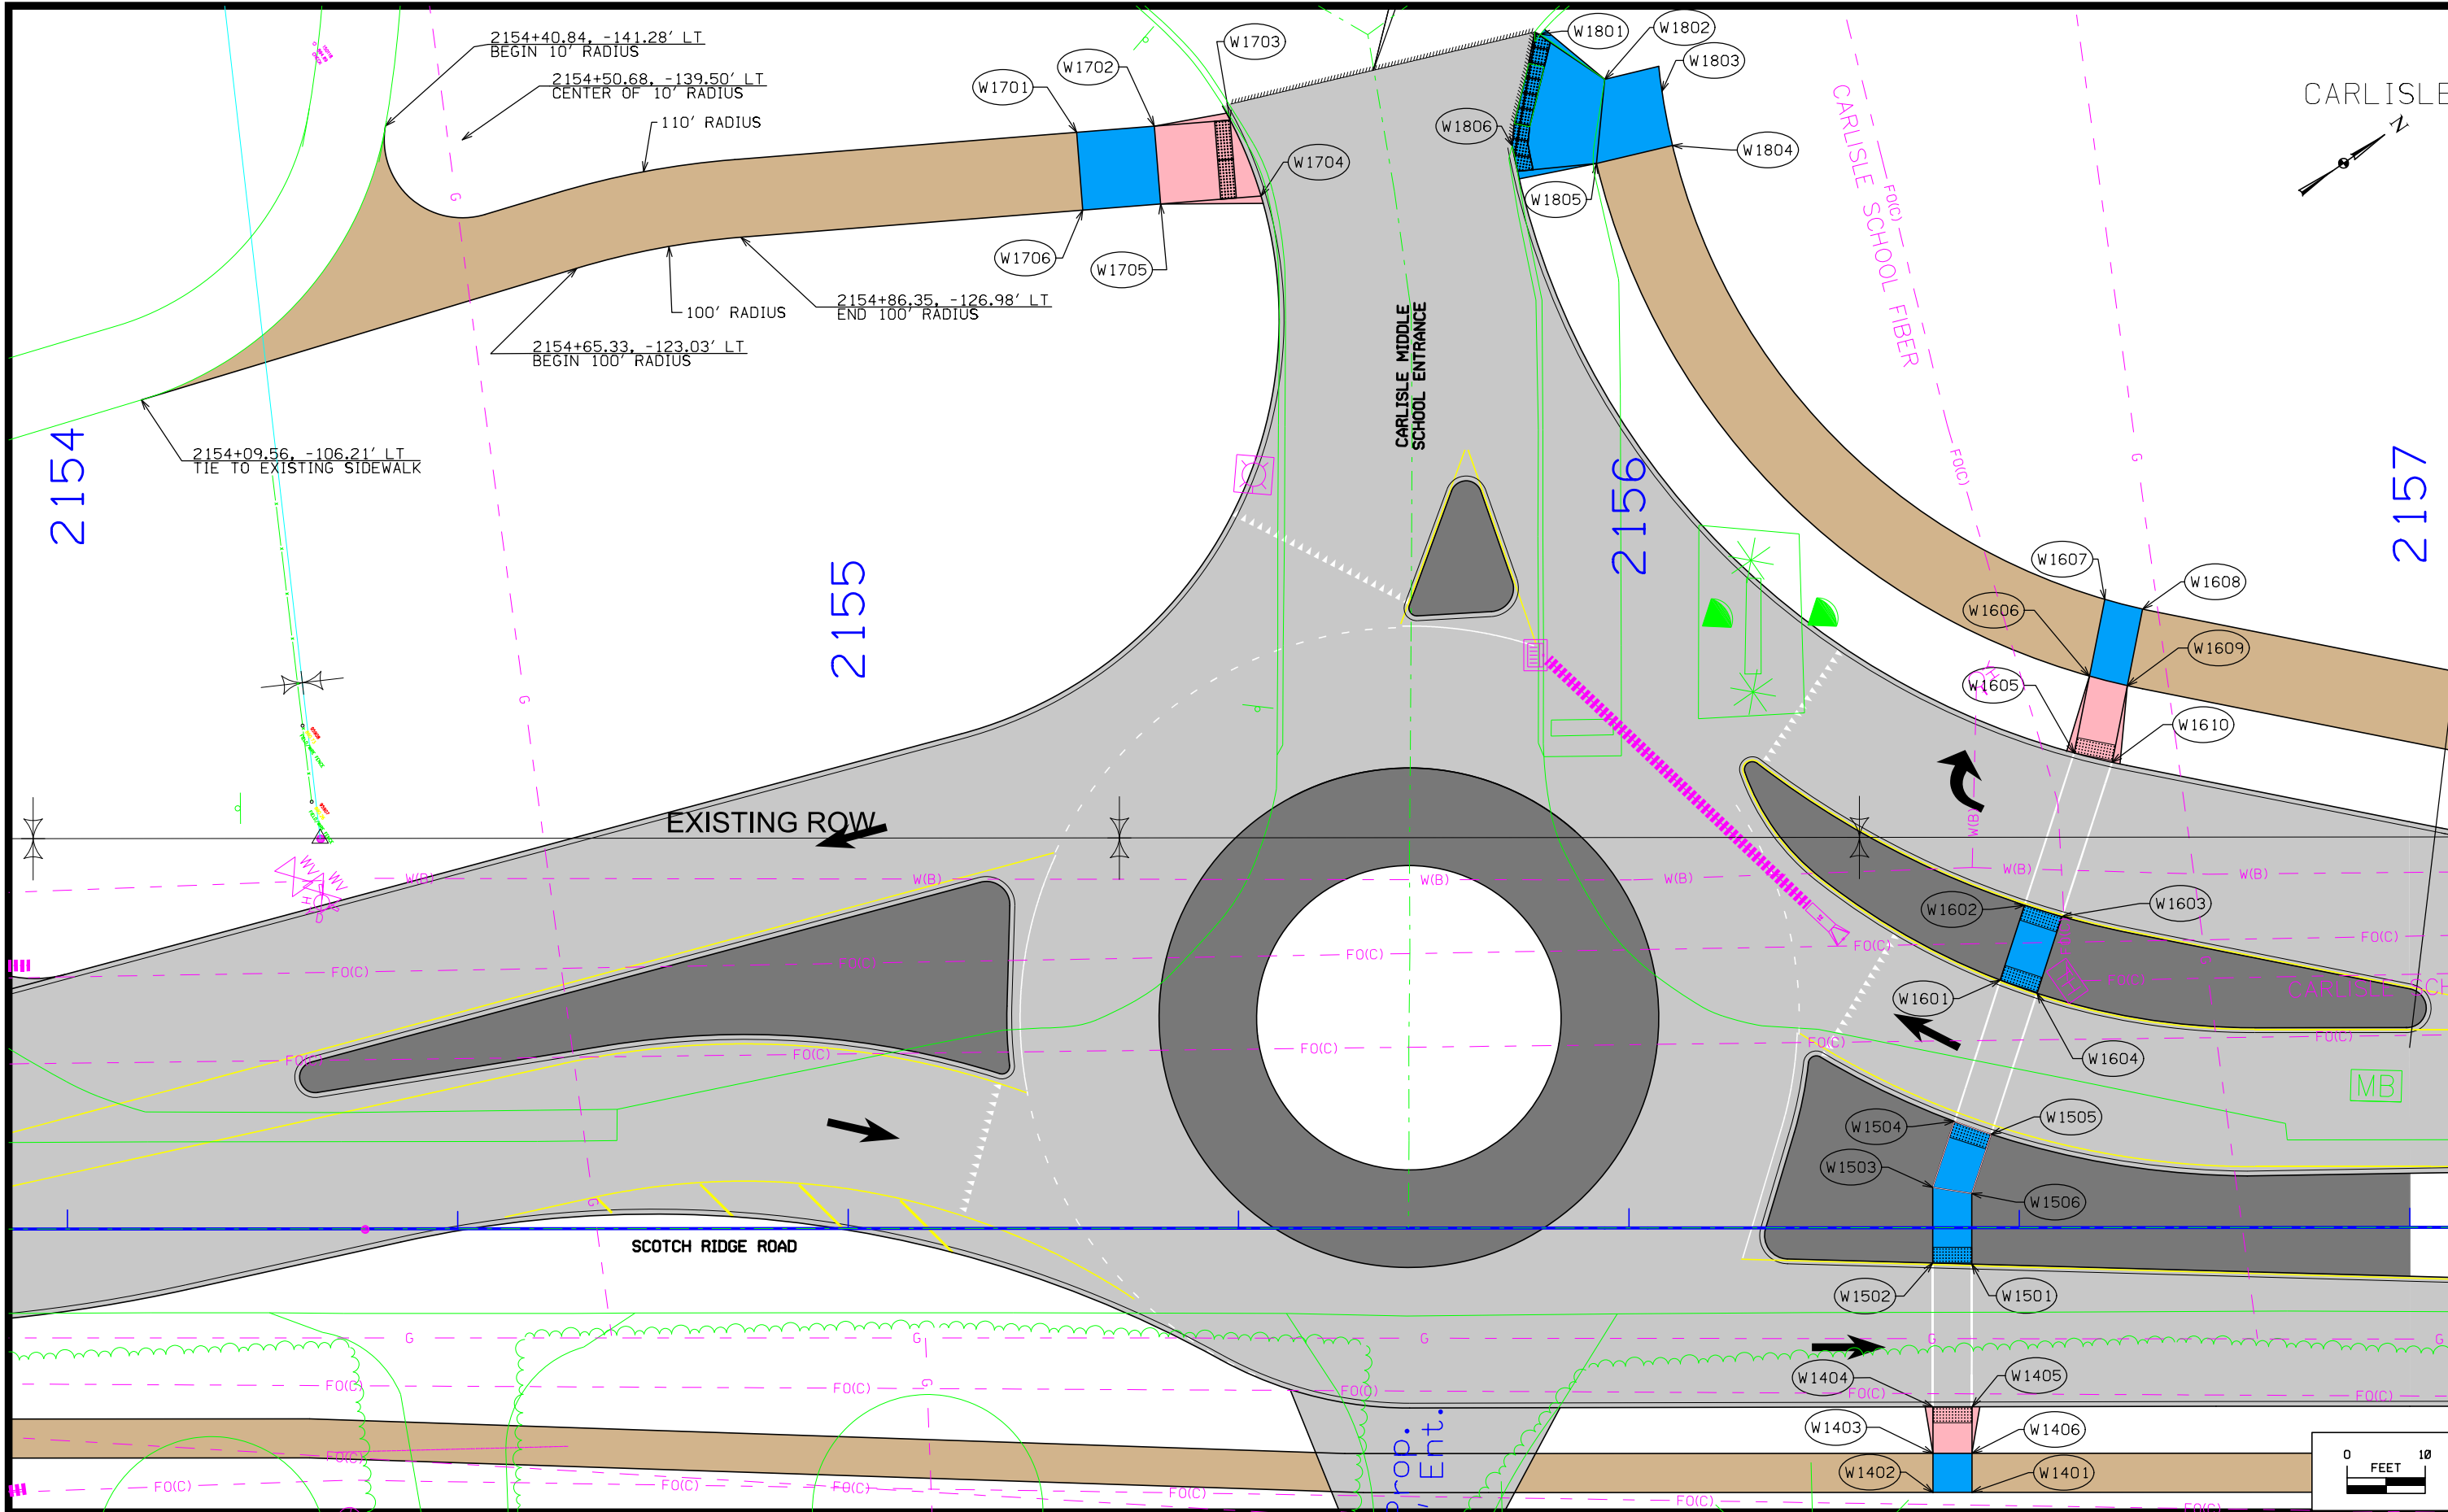

9/17/2021


ENGINEER MDR CHECKED BY JSS	DRAWN BY MDR FIELD BOOK NO. - SCOTCH RIDGE ROAD MEC JOB #: 20615007 JULY, 2021	REVISIONS	 making lives better.	1360 NW 121st Street Clive, Iowa 50325 515-964-1229 fax 515-964-2370	SCOTCH RIDGE ROAD AND HIGHWAY 5 INTERSECTION SOUTH APPROXIMATELY 1,250 FEET SOUTHWEST STBG-SWAP-1105(608)--SG-91	SCOTCH RIDGE ROAD SIDEWALK LAYOUT	SHEET NO. S.2
---	---	----------------------------------	--	---	---	--	------------------------------

N:\Projects\CAR 20615007\Design\Plans\20615007_S02.dgn

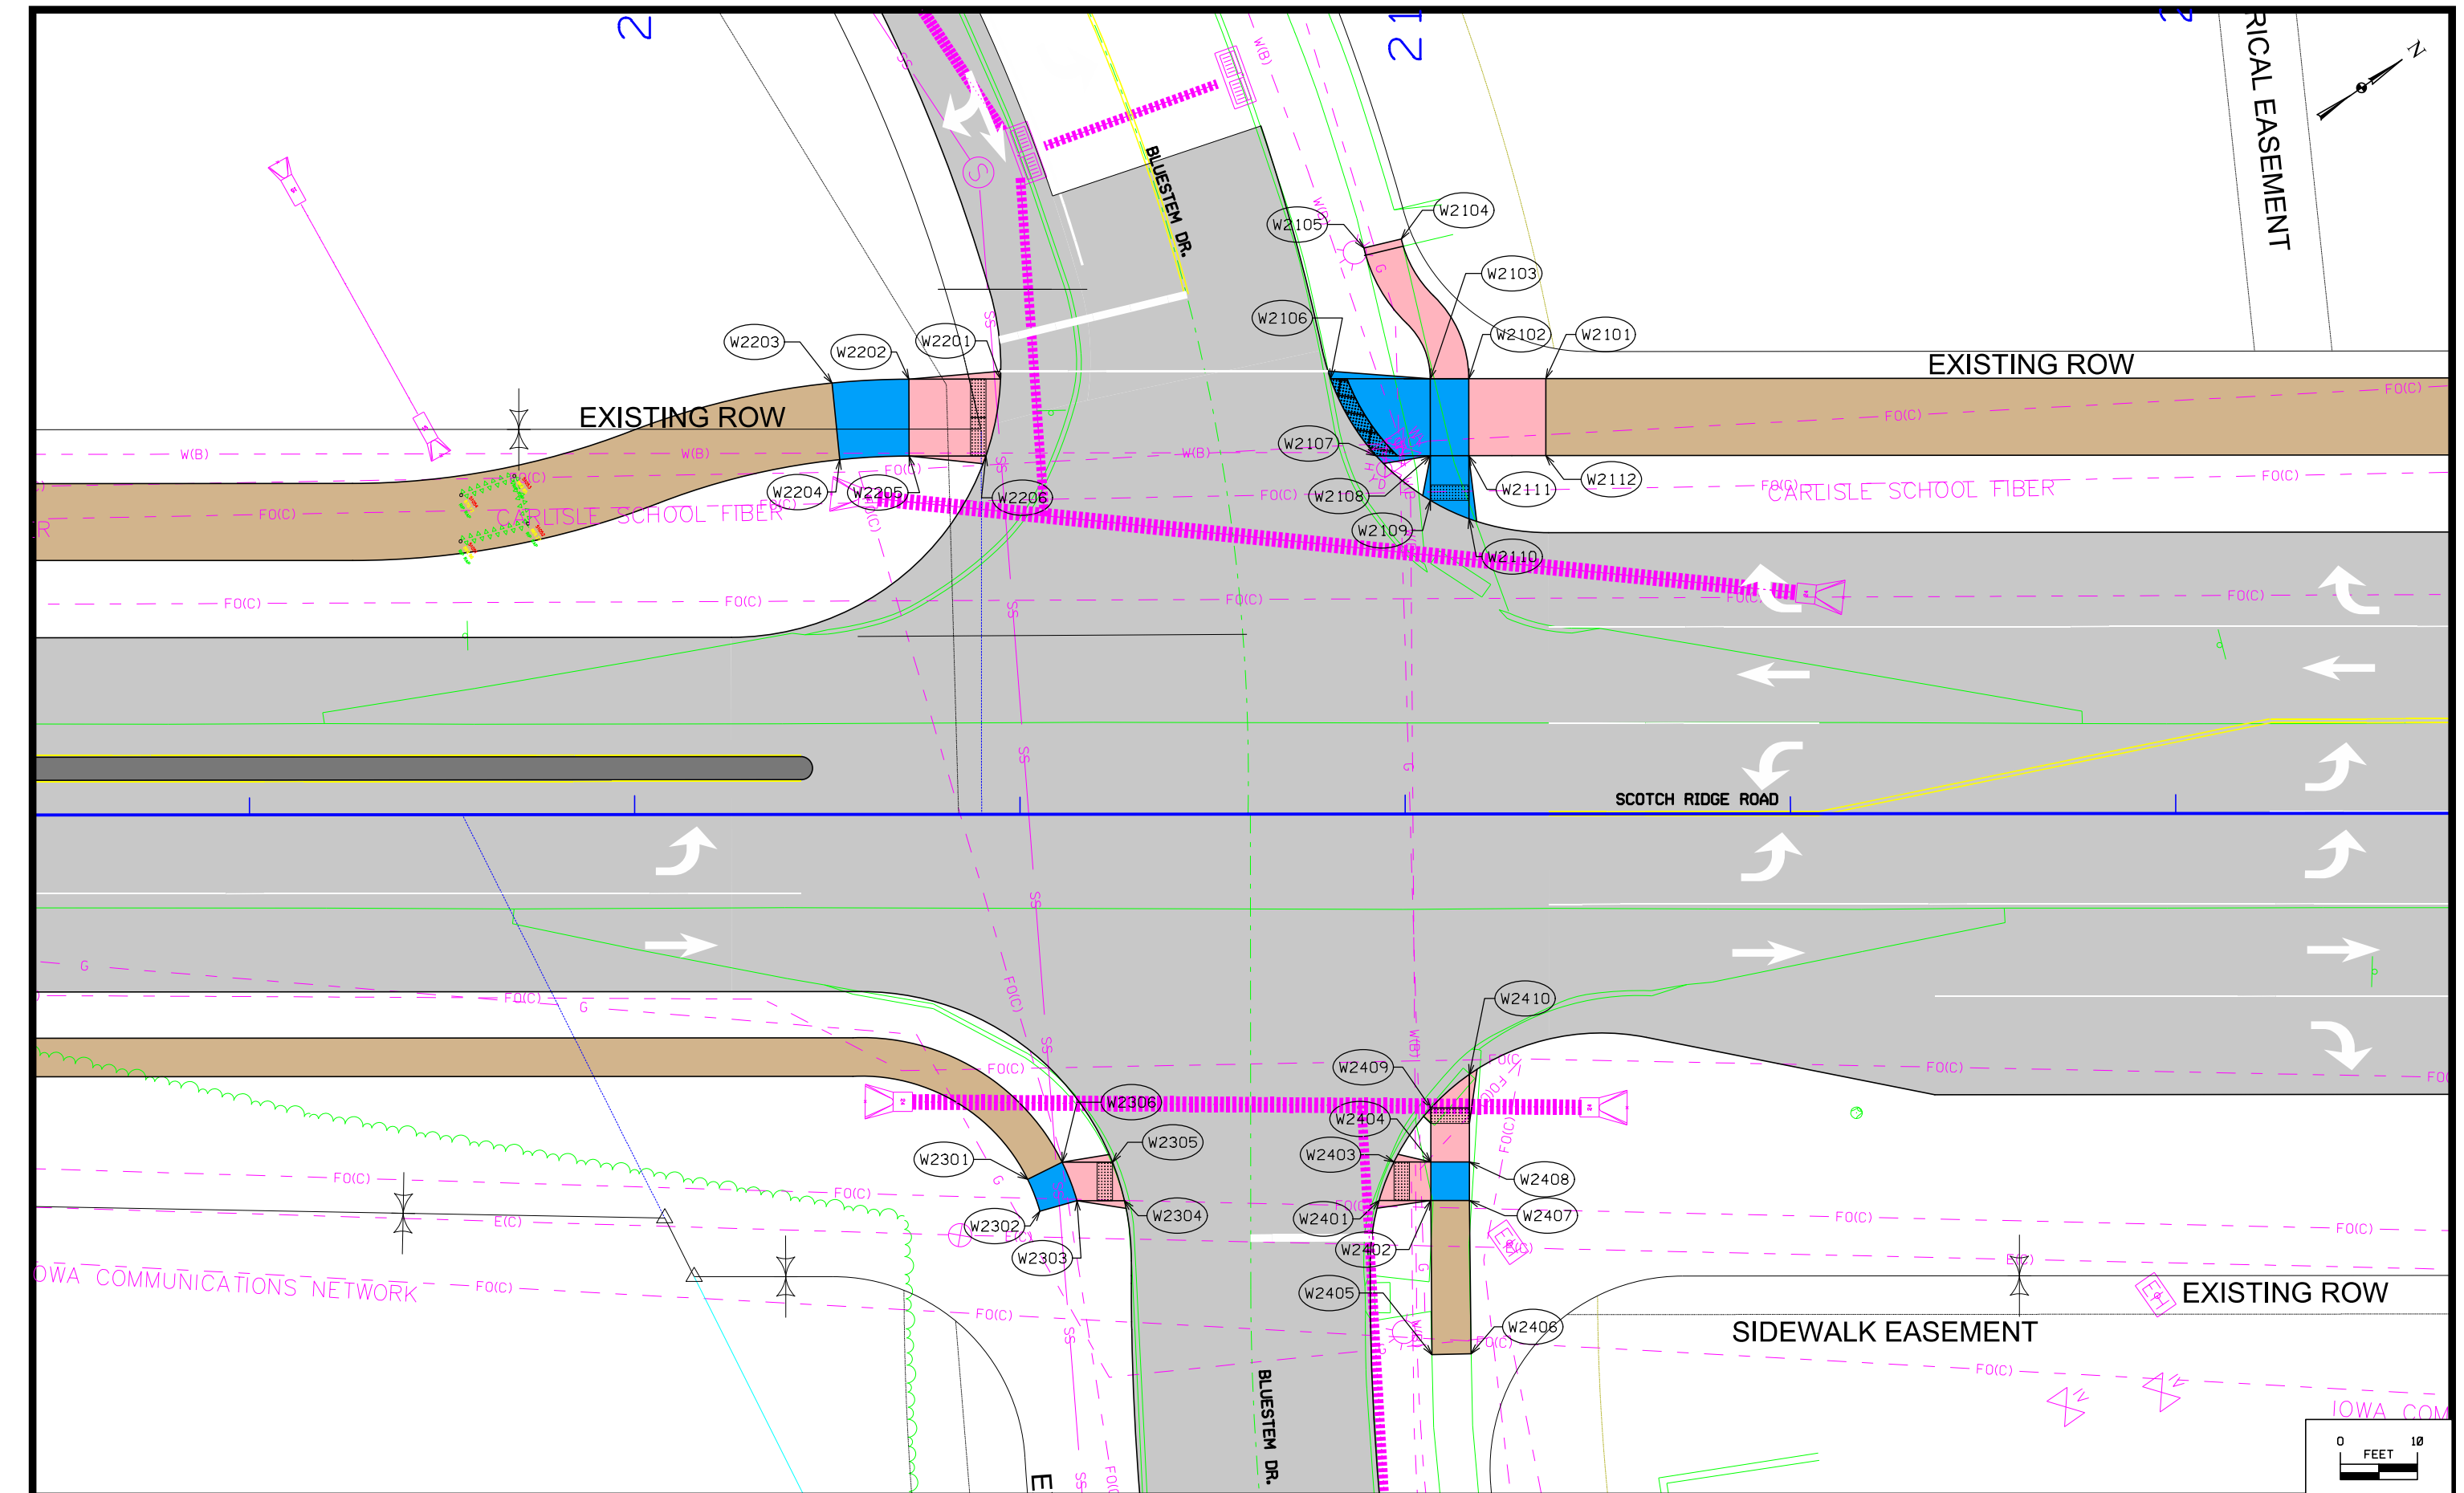

ENGINEER MDR CHECKED BY JSS	DRAWN BY MDR FIELD BOOK NO. -	SCOTCH RIDGE ROAD MEC JOB #: 20615007 JULY, 2021	REVISIONS	 McCLURE™ making lives better.	1360 NW 121st Street Clive, Iowa 50325 515-964-1229 fax 515-964-2370	SCOTCH RIDGE ROAD AND HIGHWAY 5 INTERSECTION SOUTH APPROXIMATELY 1,250 FEET SOUTHWEST STBG-SWAP-1105(608)--SG-91	SCOTCH RIDGE ROAD SIDEWALK LAYOUT	SHEET NO. S.3
---	---	---	----------------------------------	---	---	---	--	-------------------------------------

8/2/2021

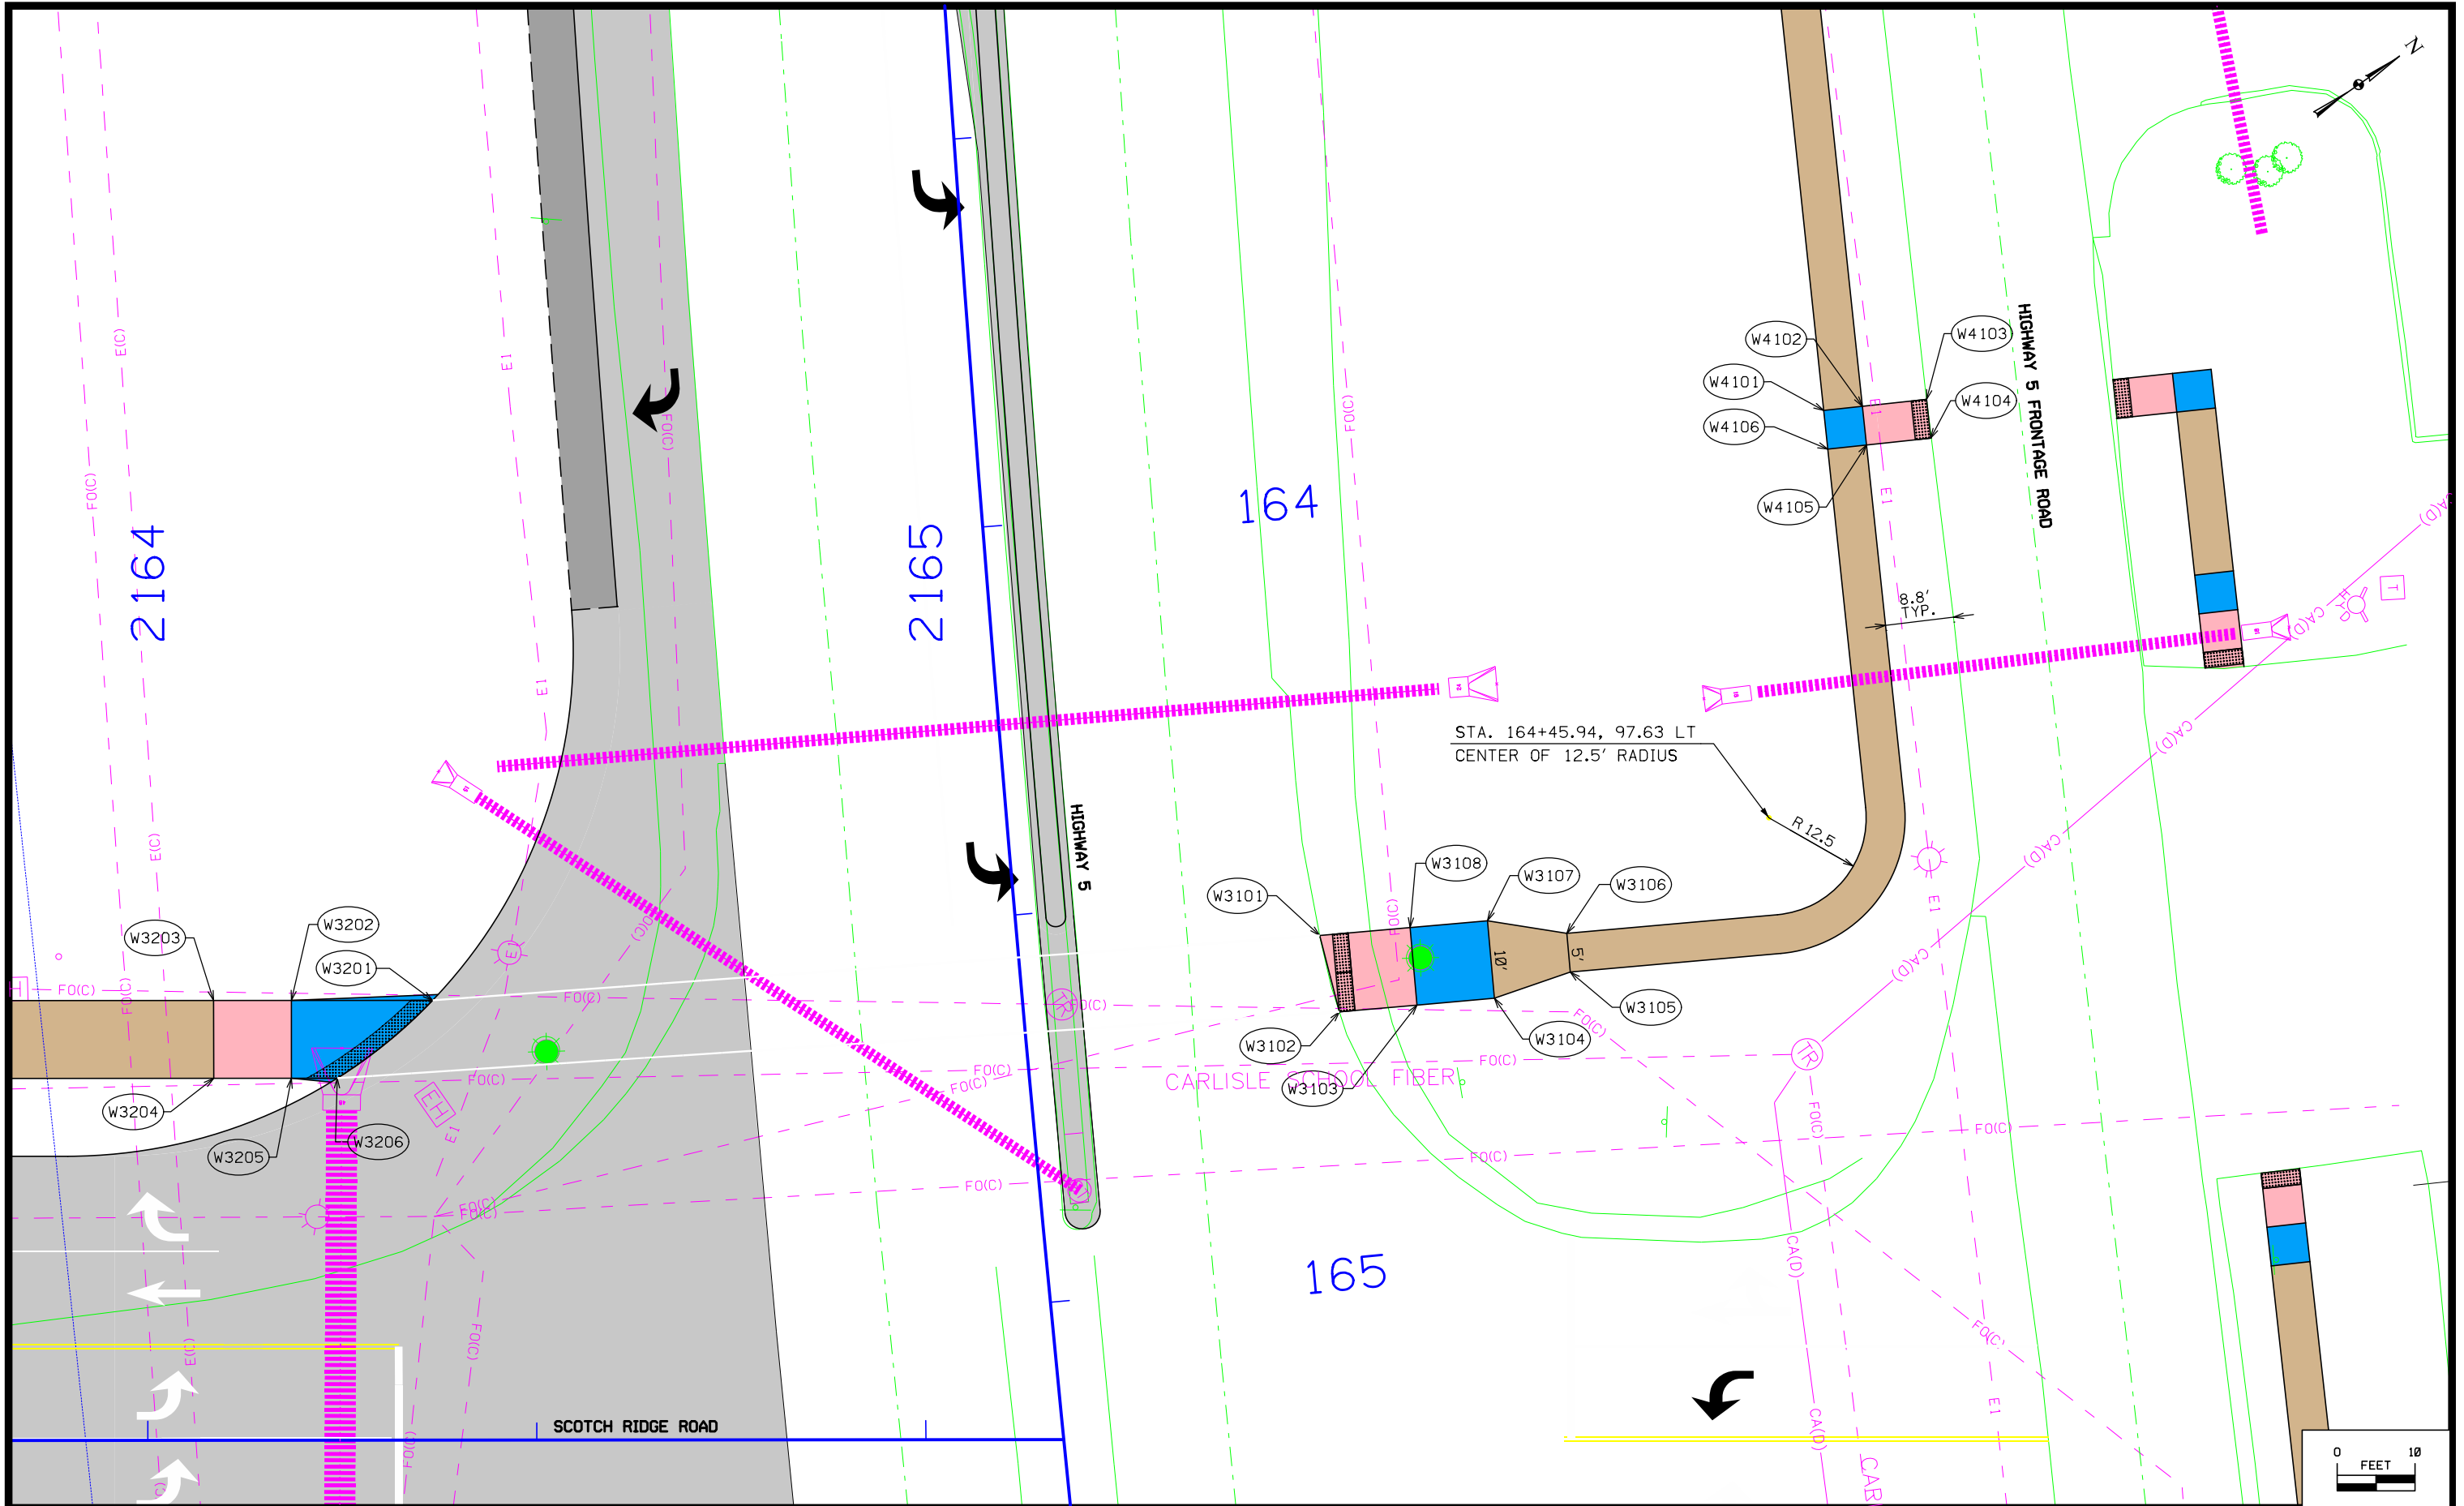

8/2/2021

ENGINEER MDR	DRAWN BY MDR	SCOTCH RIDGE ROAD MEC JOB #: 20615007
CHECKED BY JSS	FIELD BOOK NO. -	JULY, 2021

REVISIONS




1360 NW 121st Street
Clive, Iowa 50325
515-964-1229
fax 515-964-2370

SCOTCH RIDGE ROAD AND HIGHWAY 5 INTERSECTION
SOUTH APPROXIMATELY 1,250 FEET SOUTHWEST
STBG-SWAP-1105(608)--SG-91

SCOTCH RIDGE ROAD
SIDEWALK LAYOUT

SHEET NO.
S.4

N:\Projects\CAR 20615007\Design\Plans\20615007_S04.dgn

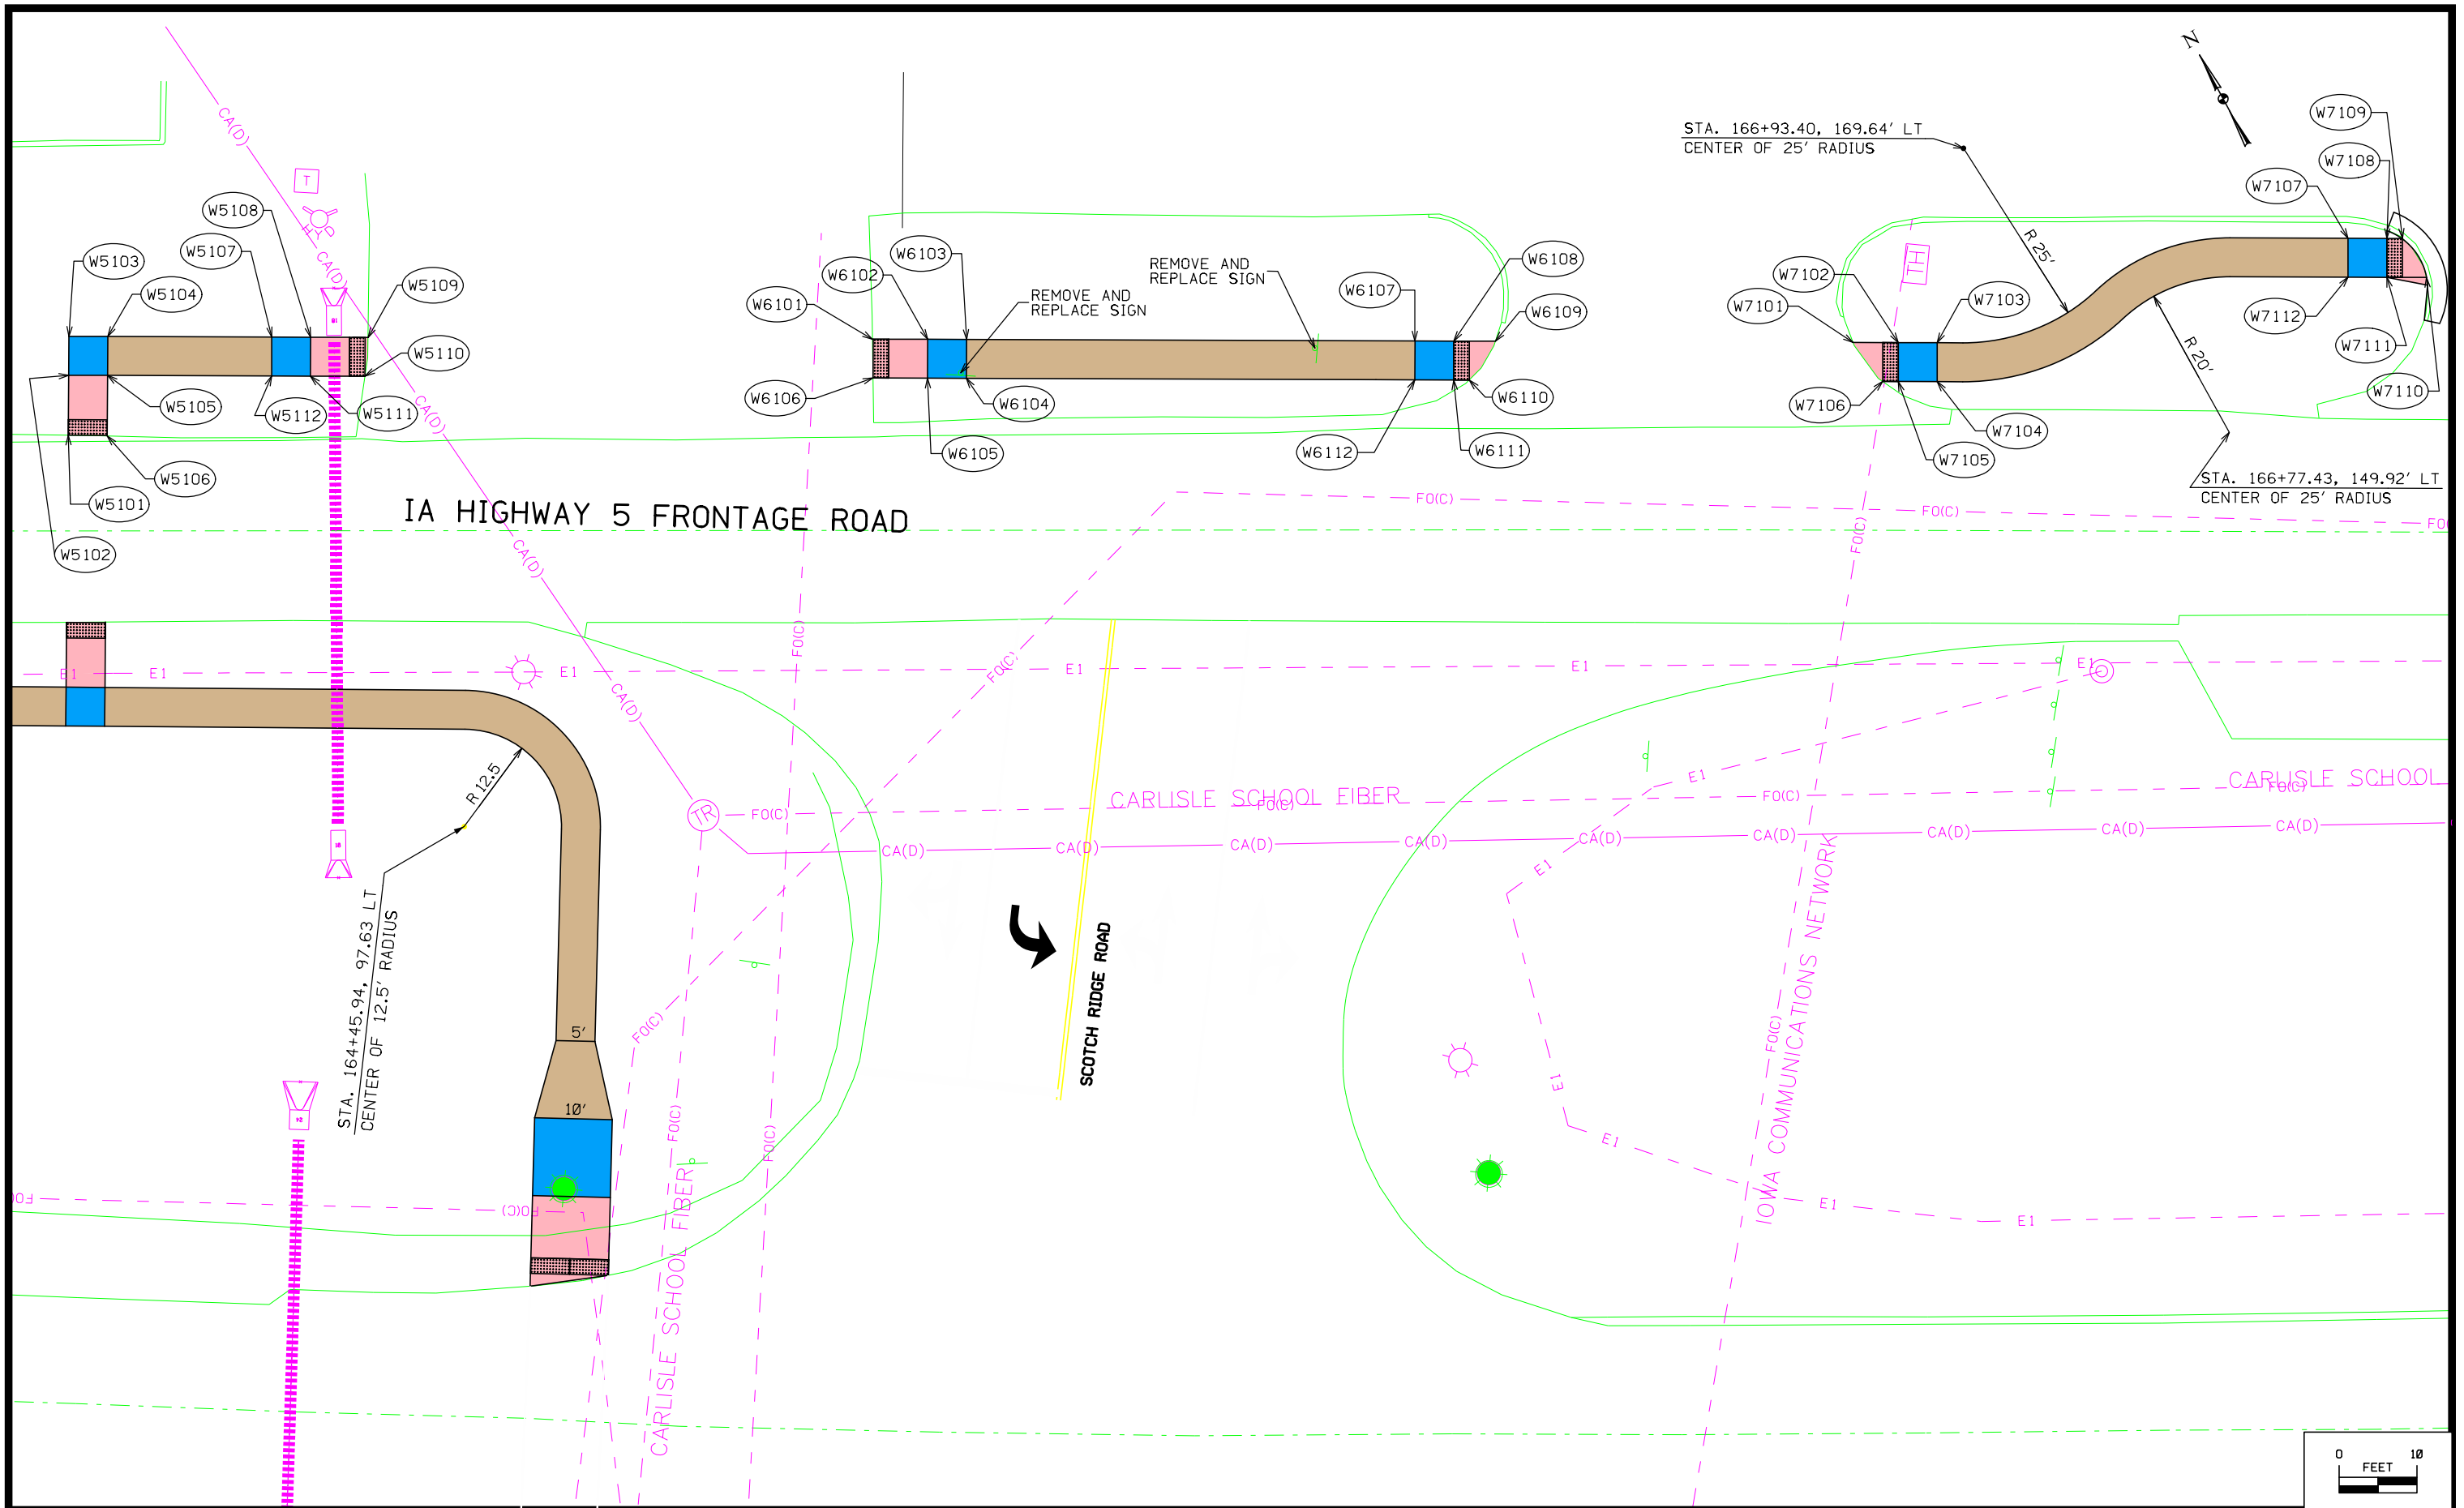

ENGINEER MDR CHECKED BY JSS	DRAWN BY MDR FIELD BOOK NO. -	SCOTCH RIDGE ROAD MEC JOB #: 20615007 JULY, 2021	REVISIONS	 making lives better. 1360 NW 121st Street Clive, Iowa 50325 515-964-1229 fax 515-964-2370	SCOTCH RIDGE ROAD AND HIGHWAY 5 INTERSECTION SOUTH APPROXIMATELY 1,250 FEET SOUTHWEST STBG-SWAP-1105(608)--SG-91	HIGHWAY 5 FRONTAGE ROAD SIDEWALK LAYOUT SHEET NO. S.5
---	---	---	----------------------------------	--	---	--

8/2/2021

N:\Projects\CAR 20615007\Design\Plans\20615007_S05.dgn

SIDEWALK COMPLIANCE

See S Sheets

- * Does not include curb
① Staking required by Contracting Authority per Article 2511.03 of the Standard Specifications.
② Refer to tabulation 113-01 for bid quantities.

Point to Point		Sidewalk Designation	_ " PCC Sidewalk ②	Distance*	Δ Elevation	Slope	Acceptable Constructed Range	Staking Required on this Quadrant? ①	Measured Slope	Initials	Remarks	FOR INFORMATION ONLY: VALUES USED TO DETERMINE DESIGNED SLOPES			
				FT	FT	%	Pos. or Neg.		%			Point	Station	Offset	Elevation
W1301	W1302	Crosswalk Cross Slope - Yield Condition	6	10.50	0.71	6.8%	0.0% to 7.8%				BEYOND INTENDED SCOPE OF PROJECT	W1301	2151+72.45	29.31	880.96
W1302	W1303	Landing/Turning Space	4	7.00	0.08	1.1%	0.1% to 2.0%					W1302	2151+81.57	24.31	881.67
W1303	W1304	Landing/Turning Space	4	5.00	0.05	1.0%	0.1% to 2.0%					W1303	2151+88.57	24.31	881.75
W1304	W1305	Landing/Turning Space	4	5.00	0.07	1.4%	0.1% to 2.0%					W1304	2151+88.57	29.31	881.80
W1305	W1306	Landing/Turning Space	4	5.00	-0.04	-0.9%	0.1% to 2.0%					W1305	2151+81.57	29.31	881.87
W1306	W1301	Ramp Running Slope	6	11.12	-0.87	-7.8%	0.5% to 8.3%	Yes				W1306		29.31	881.83
W1303	W1305	Landing/Turning Space	4	7.07	0.12	1.7%	0.1% to 2.0%	Yes							
W1304	W1306	Landing/Turning Space	4	7.07	0.03	0.4%	0.1% to 2.0%								
W1401	W1402	Landing/Turning Space	4	5.00	0.06	1.2%	0.1% to 2.0%					W1401	2156+43.91	33.90	889.80
W1402	W1403	Landing/Turning Space	4	5.00	-0.03	-0.6%	0.1% to 2.0%					W1402	2156+38.91	33.90	889.86
W1403	W1404	Ramp Running Slope	6	5.93	-0.37	-6.2%	0.5% to 8.3%					W1403	2156+38.91	28.90	889.83
W1404	W1405	Crosswalk Cross Slope - No Yield Condition	6	5.00	-0.10	-2.0%	0.0% to 5.0%					W1404	2156+38.91	22.97	889.46
W1405	W1406	Ramp Running Slope	6	5.94	0.37	6.2%	0.5% to 8.3%					W1405	2156+43.91	22.96	889.36
W1406	W1401	Landing/Turning Space	4	5.00	0.07	1.4%	0.1% to 2.0%					W1406	2156+43.91	28.90	889.73
W1401	W1403	Landing/Turning Space	4	7.07	0.03	0.4%	0.1% to 2.0%								
W1402	W1406	Landing/Turning Space	4	7.07	-0.13	-1.8%	0.1% to 2.0%	Yes							
W1501	W1502	Crosswalk Cross Slope - No Yield Condition	6	5.00	0.09	1.8%	0.0% to 5.0%					W1501	2156+43.91	9.82	889.73
W1502	W1503	Landing/Turning Space	4	9.70	0.18	1.9%	0.1% to 2.0%	Yes				W1502	2156+38.91	11.04	889.82
W1503	W1504	Ramp Running Slope	6	8.90	0.70	7.9%	0.5% to 8.3%	Yes				W1503	2156+38.91	10.13	890.00
W1504	W1505	Crosswalk Cross Slope - No Yield Condition	6	5.00	-0.23	-4.6%	0.0% to 5.0%					W1504	2156+41.67	-7.19	890.70
W1505	W1506	Ramp Running Slope	6	7.98	-0.57	-7.1%	0.5% to 8.3%					W1505	2156+46.39	-7.60	890.47
W1506	W1501	Landing/Turning Space	4	9.10	-0.17	-1.8%	0.1% to 2.0%	Yes				W1506	2156+43.91	-4.37	889.90
W1601	W1602	Landing/Turning Space	4	10.10	-0.18	-1.8%	0.1% to 2.0%	Yes				W1601	2156+47.57	-31.71	890.20
W1602	W1603	Crosswalk Cross Slope - No Yield Condition	6	5.00	-0.10	-2.0%	0.0% to 5.0%					W1602	2156+50.70	-41.31	890.02
W1603	W1604	Landing/Turning Space	4	10.10	0.18	1.8%	0.1% to 2.0%	Yes				W1603	2156+55.48	-39.84	889.92
W1604	W1601	Crosswalk Cross Slope - No Yield Condition	6	5.00	0.10	2.0%	0.0% to 5.0%					W1604	2156+52.28	-30.02	890.10
W1605	W1606	Ramp Running Slope	6	10.00	0.20	2.0%	0.5% to 8.3%					W1605	2156+57.06	-60.81	889.68
W1606	W1607	Landing/Turning Space	4	10.00	0.15	1.5%	0.1% to 2.0%					W1606	2156+59.03	-70.64	889.88
W1607	W1608	Landing/Turning Space	4	5.00	-0.07	-1.4%	0.1% to 2.0%					W1607	2156+61.00	-80.48	890.03
W1608	W1609	Landing/Turning Space	4	10.00	-0.15	-1.5%	0.1% to 2.0%					W1608	2156+65.85	-79.23	889.96
W1609	W1610	Ramp Running Slope	6	10.00	-0.30	-3.0%	0.5% to 8.3%					W1609	2156+63.88	-69.40	889.81
W1610	W1605	Crosswalk Cross Slope - No Yield Condition	6	5.00	0.17	3.4%	0.0% to 5.0%					W1610	2156+61.92	-59.61	889.51
W1701	W1702	Landing/Turning Space	4	10.00	-0.13	-1.3%	0.1% to 2.0%					W1701	2155+29.35	-140.40	895.13
W1702	W1703	Ramp Running Slope	6	9.73	-0.59	-6.1%	0.5% to 8.3%					W1702	2155+39.32	-141.19	895.00
W1703	W1704	Crosswalk Cross Slope - No Yield Condition	6	10.00	-0.41	-4.1%	0.0% to 5.0%					W1703	2155+49.02	-141.95	894.41
W1704	W1705	Ramp Running Slope	6	12.90	0.85	6.6%	0.5% to 8.3%					W1704	2155+52.97	-132.23	894.00
W1705	W1706	Landing/Turning Space	4	10.00	0.15	1.5%	0.1% to 2.0%					W1705	2155+40.11	-131.22	894.85
W1706	W1701	Landing/Turning Space	4	10.00	0.13	1.3%	0.1% to 2.0%					W1706	2155+30.14	-130.43	895.00
W1801	W1802	Ramp Running Slope	6	10.10	0.15	1.5%	0.5% to 8.3%					W1801	2155+88.76	-152.93	894.59
W1802	W1803	Landing/Turning Space	4	7.50	-0.11	-1.5%	0.1% to 2.0%					W1802	2155+96.99	-147.15	894.74
W1803	W1804	Landing/Turning Space	4	7.10	-0.13	-1.8%	0.1% to 2.0%	Yes				W1803	2156+04.33	-145.61	894.63
W1804	W1805	Landing/Turning Space	4	10.00	-0.15	-1.5%	0.1% to 2.0%					W1804	2156+05.67	-138.68	894.50
W1805	W1806	Ramp Running Slope	6	11.00	-0.41	-3.7%	0.5% to 8.3%					W1805	2155+95.94	-136.36	894.35
W1806	W1801	Crosswalk Cross Slope - No Yield Condition	6	14.80	0.65	4.4%	0.0% to 5.0%					W1806	2155+85.14	-138.72	893.94
W2101	W2102	Ramp Running Slope	4	10.00	0.43	4.3%	0.5% to 8.3%					W2101	2162+18.30	-56.50	867.33
W2101	W2112	Sidewalk Cross Slope	4	10.00	-0.15	-1.5%	0.5% to 2.0%					W2102	2162+08.30	-56.50	867.76
W2102	W2103	Landing/Turning Space	6	5.00	0.08	1.6%	0.1% to 2.0%	Yes				W2103	2162+03.30	-56.50	867.84
W2102	W2111	Landing/Turning Space	6	10.00	-0.15	-1.5%	0.1% to 2.0%					W2104	2161+99.55	-74.65	869.88
W2102	W2104	Ramp Running Slope	4	20.60	2.12	10.3%						W2105	2161+94.69	-73.47	869.91
W2103	W2105	Ramp Running Slope	4	19.43	2.07	10.7%						W2106	2161+90.35	-56.50	867.98
W2103	W2106	Landing/Turning Space	6	12.95	0.14	1.1%	0.1% to 2.0%					W2107	2161+96.27	-46.50	867.75
W2103	W2108	Landing/Turning Space	6	10.00	-0.15	-1.5%	0.1% to 2.0%					W2108	2162+03.30	-46.50	867.69
W2104	W2105	Sidewalk Cross Slope	4	5.00	0.03	0.6%	0.5% to 2.0%					W2109	2162+03.30	-40.72	867.33
W2106	W2107	Crosswalk Cross Slope - Yield Condition	6	11.69	-0.23	-2.0%	0.0% to 2.0%					W2110	2162+08.30	-38.34	866.95
W2107	W2108	Landing/Turning Space	6	7.00	-0.06	-0.9%	0.1% to 2.0%					W2111	2162+08.30	-46.50	867.61
W2108	W2109	Ramp Running Slope	6	5.78	-0.36	-6.2%	0.5% to 8.3%					W2112	2162+18.30	-46.50	867.18
W2108	W2111	Landing/Turning Space	6	5.00	-0.08	-1.6%	0.1% to 2.0%	Yes							
W2109	W2110	Crosswalk Cross Slope - No Yield Condition	6	5.53	-0.38	-6.9%	0.0% to 7.9%								
W2110	W2111	Ramp Running Slope	6	8.16	0.66	8.1%	0.5% to 8.3%	Yes							
W2111	W2112	Ramp Running Slope	4	10.00	-0.43	-4.3%	0.5% to 8.3%								

ENGINEER MDR	DRAWN BY MDR	CITY OF CARLISLE, IOWA	REVISIONS	 making lives better	1360 NW 121st Street, Ste Clive, IA 50325 515-964-1229 fax 515-964-2370	SCOTCH RIDGE ROAD AND HIGHWAY 5 INTERSECTION SOUTH APPROXIMATELY 1,250 FEET SOUTHWEST STBG-SWAP-1105(608)--SG-91	SIDEWALK COMPLIANCE	SHEET NO. S.7
CHECKED BY JSS	FIELD BOOK NO.	CAR 20615007 JULY 2021						

* Does not include curb
 (1) Staking required by Contracting Authority per Article 2511.03 of the Standard Specifications.
 (2) Refer to tabulation 113-01 for bid quantities.

ENGINEER MDR	DRAWN BY MDR	CITY OF CARLISLE, IOWA	REVISIONS	 making lives better 1360 NW 121st Street, Ste Clive, IA 50325 515-964-1229 fax 515-964-2370	1360 NW 121st Street, Ste Clive, IA 50325 515-964-1229 fax 515-964-2370	SCOTCH RIDGE ROAD AND HIGHWAY 5 INTERSECTION SOUTH APPROXIMATELY 1,250 FEET SOUTHWEST STBG-SWAP-1105(608)--SG-91	SIDEWALK COMPLIANCE S.8	SHEET NO. S.8
CHECKED BY JSS	FIELD BOOK NO.	CAR 20615007 JULY 2021						

113-10 04-18-17															
SIDEWALK COMPLIANCE															
See S Sheets															
* Does not include curb															
(1) Staking required by Contracting Authority per Article 2511.03 of the Standard Specifications.															
(2) Refer to tabulation 113-01 for bid quantities.															
Point to Point		Sidewalk Designation	- " PCC Sidewalk (2)	Distance*	Δ Elevation	Slope	Acceptable Constructed Range	Staking Required on this Quadrant? (1)	Measured Slope	Initials	Remarks	FOR INFORMATION ONLY: VALUES USED TO DETERMINE DESIGNED SLOPES			
												Point	Station	Offset	Elevation
W5102	W5103	Landing/Turning Space	4	5.00	0.02	0.4%	0.1% to 2.0%					W5102	163+92.09	-153.98	864.28
W5103	W5104	Landing/Turning Space	4	5.00	0.07	1.4%	0.1% to 2.0%					W5103	163+91.94	-158.97	864.30
W5104	W5105	Landing/Turning Space	4	5.00	-0.05	-1.0%	0.1% to 2.0%					W5104	163+97.08	-159.14	864.37
W5105	W5106	Ramp Running Slope	6	7.70	-0.21	-2.7%	0.5% to 8.3%					W5105	163+97.23	-154.14	864.32
W5106	W5101	Crosswalk Cross Slope - No Yield Condition	6	5.00	0.10	2.0%	0.0% to 5.0%					W5106	163+97.45	-146.36	864.11
W5102	W5104	Landing/Turning Space	4	7.10	0.09	1.3%	0.1% to 2.0%								
W5103	W5105	Landing/Turning Space	4	7.10	0.02	0.3%	0.1% to 2.0%								
W5107	W5108	Landing/Turning Space	4	5.00	0.07	1.4%	0.1% to 2.0%					W5107	164+18.73	-159.78	863.38
W5108	W5109	Ramp Running Slope	6	7.40	-0.07	-0.9%	0.5% to 8.3%					W5108	164+23.87	-159.92	863.45
W5109	W5110	Crosswalk Cross Slope - No Yield Condition	6	5.00	0.11	2.2%	0.0% to 5.0%					W5109	164+31.46	-160.12	863.38
W5110	W5111	Ramp Running Slope	6	7.40	-0.04	-0.6%	0.5% to 8.3%					W5110	164+31.21	-155.11	863.49
W5111	W5112	Landing/Turning Space	4	5.00	-0.05	-1.0%	0.1% to 2.0%					W5111	164+24.02	-154.92	863.45
W5112	W5107	Landing/Turning Space	4	5.00	-0.02	-0.4%	0.1% to 2.0%					W5112	164+18.88	-154.78	863.40
W5107	W5111	Landing/Turning Space	4	7.10	0.07	1.0%	0.1% to 2.0%								
W5108	W5112	Landing/Turning Space	4	7.10	-0.05	-0.7%	0.1% to 2.0%								
W6101	W6102	Ramp Running Slope	6	7.10	0.16	2.2%	0.5% to 8.3%					W6101	164+98.14	-161.46	862.14
W6102	W6103	Landing/Turning Space	4	5.00	0.05	1.0%	0.1% to 2.0%					W6102	165+05.43	-161.56	862.30
W6103	W6104	Landing/Turning Space	4	5.00	0.07	1.4%	0.1% to 2.0%					W6103	165+10.58	-161.62	862.35
W6104	W6105	Landing/Turning Space	4	5.00	-0.04	-0.8%	0.1% to 2.0%					W6104	165+10.64	-156.62	862.42
W6105	W6106	Ramp Running Slope	6	7.10	-0.28	-3.9%	0.5% to 8.3%					W6105	165+05.50	-156.56	862.38
W6106	W6101	Crosswalk Cross Slope - No Yield Condition	6	5.00	0.04	0.8%	0.0% to 5.0%					W6106	164+98.31	-156.46	862.10
W6102	W6104	Landing/Turning Space	4	7.10	0.12	1.7%	0.1% to 2.0%	Yes							
W6103	W6105	Landing/Turning Space	4	7.10	0.03	0.4%	0.1% to 2.0%								
W6107	W6108	Landing/Turning Space	4	5.00	0.05	1.0%	0.1% to 2.0%					W6107	165+69.88	-162.05	860.40
W6108	W6109	Ramp Running Slope	6	5.30	0.03	0.6%	0.5% to 8.3%					W6108	165+75.03	-162.06	860.45
W6109	W6110	Crosswalk Cross Slope - No Yield Condition	6	6.80	-0.11	-1.6%	0.0% to 5.0%					W6109	165+80.52	-162.07	860.48
W6110	W6111	Ramp Running Slope	6	2.00	0.08	4.0%	0.5% to 8.3%					W6110	165+77.09	-157.06	860.37
W6111	W6112	Landing/Turning Space	4	5.00	0.02	0.4%	0.1% to 2.0%					W6111	165+75.03	-157.06	860.45
W6112	W6107	Landing/Turning Space	4	5.00	-0.07	-1.4%	0.1% to 2.0%					W6112	165+69.89	-157.05	860.47
W6107	W6111	Landing/Turning Space	4	7.10	0.05	0.7%	0.1% to 2.0%								
W6108	W6112	Landing/Turning Space	4	7.10	0.02	0.3%	0.1% to 2.0%								
W7101	W7102	Ramp Running Slope	6	5.80	0.04	0.7%	0.5% to 8.3%					W7101	166+27.82	-161.90	859.33
W7102	W7103	Landing/Turning Space	4	5.00	-0.09	-1.8%	0.1% to 2.0%	Yes				W7102	166+33.81	-161.85	859.37
W7103	W7104	Landing/Turning Space	4	5.00	-0.04	-0.8%	0.1% to 2.0%					W7103	166+38.96	-161.80	859.28
W7104	W7105	Landing/Turning Space	4	5.00	-0.09	-1.8%	0.1% to 2.0%	Yes				W7104	166+38.91	-156.80	859.24
W7105	W7106	Ramp Running Slope	6	2.00	-0.15	-7.5%	0.5% to 8.3%	Yes				W7105	166+33.77	-156.85	859.15
W7106	W7101	Crosswalk Cross Slope - No Yield Condition	6	6.40	0.33	5.2%	0.0% to 6.2%					W7106	166+31.71	-156.87	859.00
W7102	W7104	Landing/Turning Space	4	7.10	-0.13	-1.8%	0.1% to 2.0%	Yes							
W7103	W7105	Landing/Turning Space	4	7.10	-0.13	-1.8%	0.1% to 2.0%	Yes							
W7107	W7108	Landing/Turning Space	4	5.00	-0.08	-1.5%	0.1% to 2.0%					W7107	166+93.50	-174.64	858.71
W7108	W7109	Ramp Running Slope	6	2.00	-0.01	-0.6%	0.5% to 8.3%					W7108	166+98.66	-174.54	858.63
W7109	W7110	Crosswalk Cross Slope - No Yield Condition	6	6.50	-0.42	-6.5%	0.0% to 7.5%					W7109	167+00.72	-174.50	858.62
W7110	W7111	Ramp Running Slope	6	5.10	0.38	7.4%	0.5% to 8.3%	Yes				W7110	167+03.79	-169.44	858.20
W7111	W7112	Landing/Turning Space	4	5.00	0.07	1.4%	0.1% to 2.0%					W7111	166+98.55	-169.55	858.58
W7112	W7107	Landing/Turning Space	4	5.00	0.06	1.2%	0.1% to 2.0%					W7112	166+93.40	-169.64	858.65
W7107	W7111	Landing/Turning Space	4	7.10	-0.13	-1.8%	0.1% to 2.0%	Yes							
W7108	W7112	Landing/Turning Space	4	7.10	0.02	0.2%	0.1% to 2.0%								
W8101	W8102	Crosswalk Cross Slope - Yield Condition	6	7.80	-0.02	-0.3%	0.0% to 2.0%					W8101	158+73.19	-303.50	877.07
W8102	W8103	Ramp Running Slope	6	2.00	0.06	3.0%	0.5% to 8.3%					W8102	158+78.62	-301.23	877.05
W8103	W8104	Landing/Turning Space	4	5.00	0.09	1.8%	0.1% to 2.0%	Yes				W8103	158+78.73	-299.24	877.11
W8104	W8105	Landing/Turning Space	4	5.00	0.04	0.8%	0.1% to 2.0%					W8104	158+79.02	-294.22	877.20
W8105	W8106	Landing/Turning Space	4	5.00	0.08	1.6%	0.1% to 2.0%	Yes				W8105	158+73.76	-293.95	877.24
W8106	W8101	Ramp Running Slope	6	4.60	-0.25	-5.5%	0.5% to 8.3%					W8106	158+73.47	-298.96	877.32
W8103	W8105	Landing/Turning Space	4	7.10	0.13	1.8%	0.1% to 2.0%	Yes							
W8104	W8106	Landing/Turning Space	4	7.10	0.12	1.7%	0.1% to 2.0%	Yes							
W9101	W9102	Ramp Running Slope	6	8.22	0.51	6.2%	0.5% to 8.3%					W9101	158+70.45	-335.46	877.81
W9102	W9103	Landing/Turning Space	4	5.00	0.06	1.2%	0.1% to 2.0%					W9102	158+69.75	-343.65	878.32
W9103	W9104	Landing/Turning Space	4	5.00	0.07	1.4%	0.1% to 2.0%					W9103	158+69.32	-348.64	878.38
W9104	W9105	Landing/Turning Space	4	5.00	-0.05	-1.0%	0.1% to 2.0%					W9104	158+74.62	-349.04	878.45
W9105	W9106	Ramp Running Slope	6	7.92	-0.39	-4.9%	0.5% to 8.3%					W9105	158+75.05	-344.06	878.40
W9106	W9101	Crosswalk Cross Slope - Yield Condition													

ENGINEER MDR	DRAWN BY JCH	CARLISLE, IOWA	REVISIONS	 making lives better	1360 NW 121st Street, Ste Clive, IA 50325 515-964-1229 fax 515-964-2370	SCOTCH RIDGE ROAD AND HIGHWAY 5 INTERSECTION SOUTH APPROXIMATELY 1,250 FEET SOUTHWEST STBG-SWAP-1105(608)--SG-91	EARTHWORK TABULATIONS	SHEET NO. T.2
CHECKED BY BDS	FIELD BOOK NO. -	MEC #20615007 DECEMBER 2020						

[illegible]

Refer to Standard Road Plans EW-101 and EW-102.

TABULATION OF TEMPLATE QUANTITIES AND ADJUSTMENTS

107-28
4-21-15

Station	Cut				Fill						Checks (EW-102)		Topsoil									
	[1]	[2]	[3]	[4]	[5]	[6]	[7]	[8]	[9]	[10]	[11]	[12]	[13]	[14]	[15]	[16]	[17]	[18]	[19]	[20]	[21]	[22]
	Total Cut Unadjusted Volume	Total Class 10 Unadjusted Volume	Topsoil Cut Volume	Total Cut Adjusted	Total Fill Unadjusted Volume	Existing Topsoil Stripping Undercut (+ Fill)	Existing Pavement Undercut (+Fill)	Total Fill Adjusted	Total Fill Adjusted w/ Weighted Average 1.3 Shrink Factor	Total Cut Adjusted Minus Fill w/ Shrink	Approx. Fill Vol. Below 5' & Above 20' w/ Shrink	Approx. Fill Volume Below 3' w/ Shrink	Topsoil Stripping Undercut Volume	Topsoil Placement Undercut Volume	Topsoil Placement With 1.4 Shrink Factor	Topsoil Stripping Minus Topsoil Placement w/Shrink						
SCOTCH																						
2152+40.00	45	18	27	18	38	27	11	76	99	-81	0	0	27	17	24	3						
2152+50.00	89	48	41	48	95	41	17	153	199	-151	0	0	41	42	59	-18						
2152+75.00	83	47	36	47	94	36	17	147	191	-144	0	0	36	40	56	-20						
2153+00.00	79	47	32	47	98	32	17	147	191	-144	0	0	32	40	56	-24						
2153+25.00	88	57	31	57	105	31	17	153	199	-142	0	0	31	40	56	-25						
2153+50.00	79	52	27	52	70	27	17	114	148	-96	0	0	27	29	41	-14						
2153+75.00	94	67	27	67	74	27	17	118	153	-86	0	0	27	30	42	-15						
2154+00.00	99	72	27	72	103	27	17	147	191	-119	0	0	27	39	55	-28						
2154+25.00	62	33	29	33	75	29	17	121	157	-124	0	0	29	31	43	-14						
2154+50.00	58	22	36	22	87	36	20	143	186	-164	0	0	36	29	41	-5						
2154+75.00	74	40	34	40	125	34	24	183	238	-198	0	0	34	32	45	-11						
2155+00.00	108	71	37	71	119	37	27	183	238	-167	0	0	37	30	42	-5						
2155+25.00	122	94	28	94	109	28	67	204	265	-171	0	0	28	33	46	-18						
2155+50.00	111	95	16	95	146	16	104	266	346	-251	0	0	16	19	27	-11						
2155+75.00	130	96	34	96	113	34	68	215	280	-184	0	0	34	11	15	19						
2156+00.00	197	136	61	136	65	61	31	157	204	-68	0	0	61	19	27	34						
2156+25.00	208	149	59	149	67	59	26	152	198	-49	0	0	59	17	24	35						
2156+50.00	171	125	46	125	54	46	22	122	159	-34	0	0	46	17	24	22						
2156+75.00	184	141	43	141	46	43	18	107	139	2	0	0	43	17	24	19						
2157+00.00	178	139	39	139	41	39	17	97	126	13	0	0	39	17	24	15						
2157+25.00	141	102	39	102	48	39	17	104	135	-33	0	0	39	19	27	12						
2157+50.00	103	64	39	64	58	39	17	114	148	-84	0	0	39	19	27	12						
2157+75.00	89	41	48	41	73	48	17	138	179	-138	0	0	48	18	25	23						
2158+00.00	85	36	49	36	88	49	17	154	200	-164	0	0	49	18	25	24						
2158+25.00	77	38	39	38	99	39	17	155	202	-164	0	0	39	20	28	11						
2158+50.00	79	39	40	39	104	40	17	161	209	-170	0	0	40	21	29	11						
2158+75.00	82	41	41	41	104	41	17	162	211	-170	0	0	41	22	31	10						
2159+00.00	86	44	42	44	104	42	17	163	212	-168	0	0	42	23	32	10						
2159+25.00	89	48	41	48	105	41	17	163	212	-164	0	0	41	24	34	7						
2159+50.00	92	51	41	51	107	41	17	165	215	-164	0	0	41	24	34	7						
2159+75.00	94	53	41	53	104	41	17	162	211	-158	0	0	41	22	31	10						
2160+00.00	92	51	41	51	105	41	18	164	213	-162	0	0	41	20	28	13						
2160+25.00	86	46	40	46	115	40	18	173	225	-179	0	0	40	21	29	11						
2160+50.00	81	43	38	43	121	38	20	179	233	-190	0	0	38	22	31	7						
2160+75.00	80	44	36	44	136	36	25	197	256	-212	0	0	36	24	34	2						
2161+00.00	81	44	37	44	168	37	32	237	308	-264	0	0	37	27	38	-1						
2161+25.00	101	77	24	77	96	24	63	183	238	-161	0	0	24	18	25	-1						
2161+50.00	160	125	35	125	2	35	54	91	118	7	0	0	35	3	4	31						
2161+75.00	137	137	0	137	2		27	29	38	99	0	0	0	7	10	-10						
2162+00.00	165	135	30	135	10	30	37	77	100	35	0	0	30	15	21	9						
2162+25.00	169	133	36	133	30	36	34	100	130	3	0	0	36	16	22	14						
2162+50.00	159	119	40	119	48	40	27	115	150	-31	0	0	40	16	22	18						
2162+75.00	154	110	44	110	57	44	21	122	159	-49	0	0	44	16	22	22						
2163+00.00	149	103	46	103	66	46	18	130	169	-66	0	0	46	16	22	24						
2163+25.00	130	85	45	85	63	45	20	128	166	-81	0	0	45	16	22	23						
2163+50.00	107	71	36	71	42	36	22	100	130	-59	0	0	36	11	15	21						
2163+75.00	100	66	34	66	36	34	25	95	124	-58	0	0	34	10	14	20						
2164+00.00	107	70	37	70	80	37	33	150	195	-125	0	0	37	20	28	9						
2164+25.00	127	94	33	94	73	33	49	155	202	-108	0	0	33	21	29	4						
2164+50.00	124	124	0	124	18		49	67	87	37	0	0	0	14	20	-20						
2164+75.00																						
SCOTCH																						
Totals:	5,585	3,783	1,802	3,783	3,986	1,802	1,350	7,138	9,280	-5,497	0	0	1,802	1,092	1,529	274						

ENGINEER	DRAWN BY	
MDR	JCH	CARLISLE, IOWA
		MEC #20615007
CHECKED BY	FIELD BOOK NO.	
BDS	-	DECEMBER 2020

REVISIONS



making **lives** better

1360 NW 121st Street, Ste
Clive, IA 50325
515-964-1229
fax 515-964-2370

SCOTCH RIDGE ROAD AND HIGHWAY 5 INTERSECTION
SOUTH APPROXIMATELY 1,250 FEET SOUTHWEST
STBG-SWAP-1105(608)--SG-91

EARTHWORK TABULATIONS

SHEET NO.

T.4

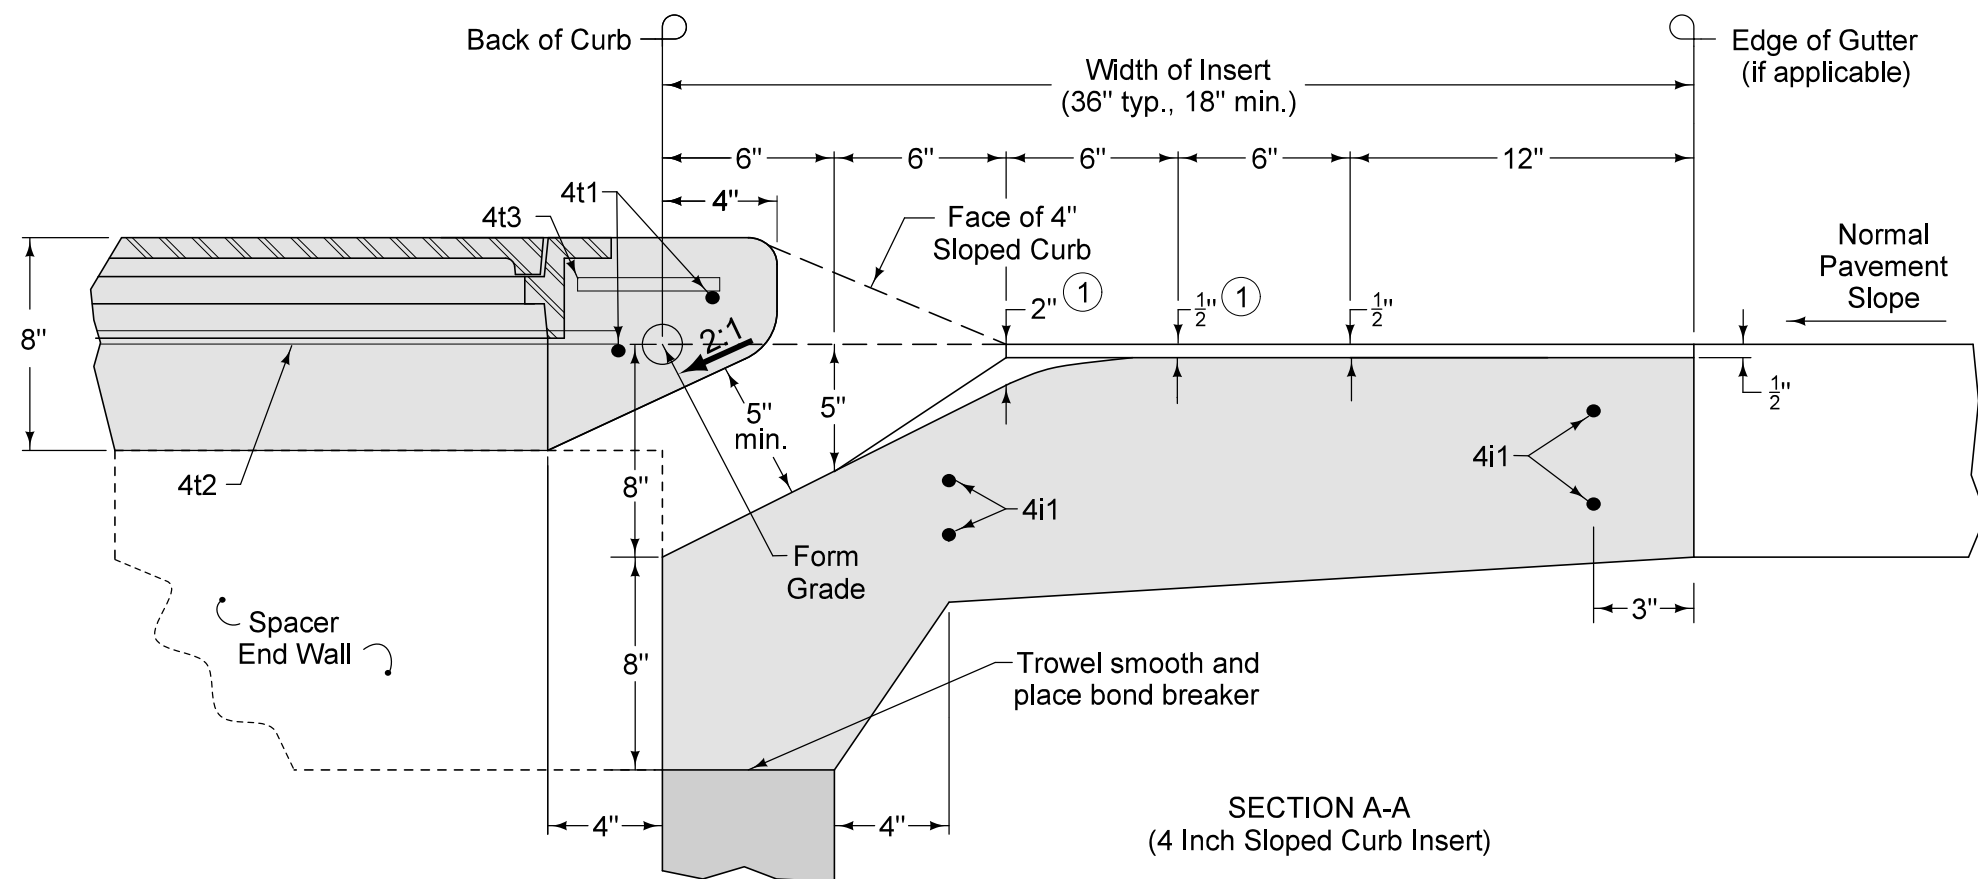
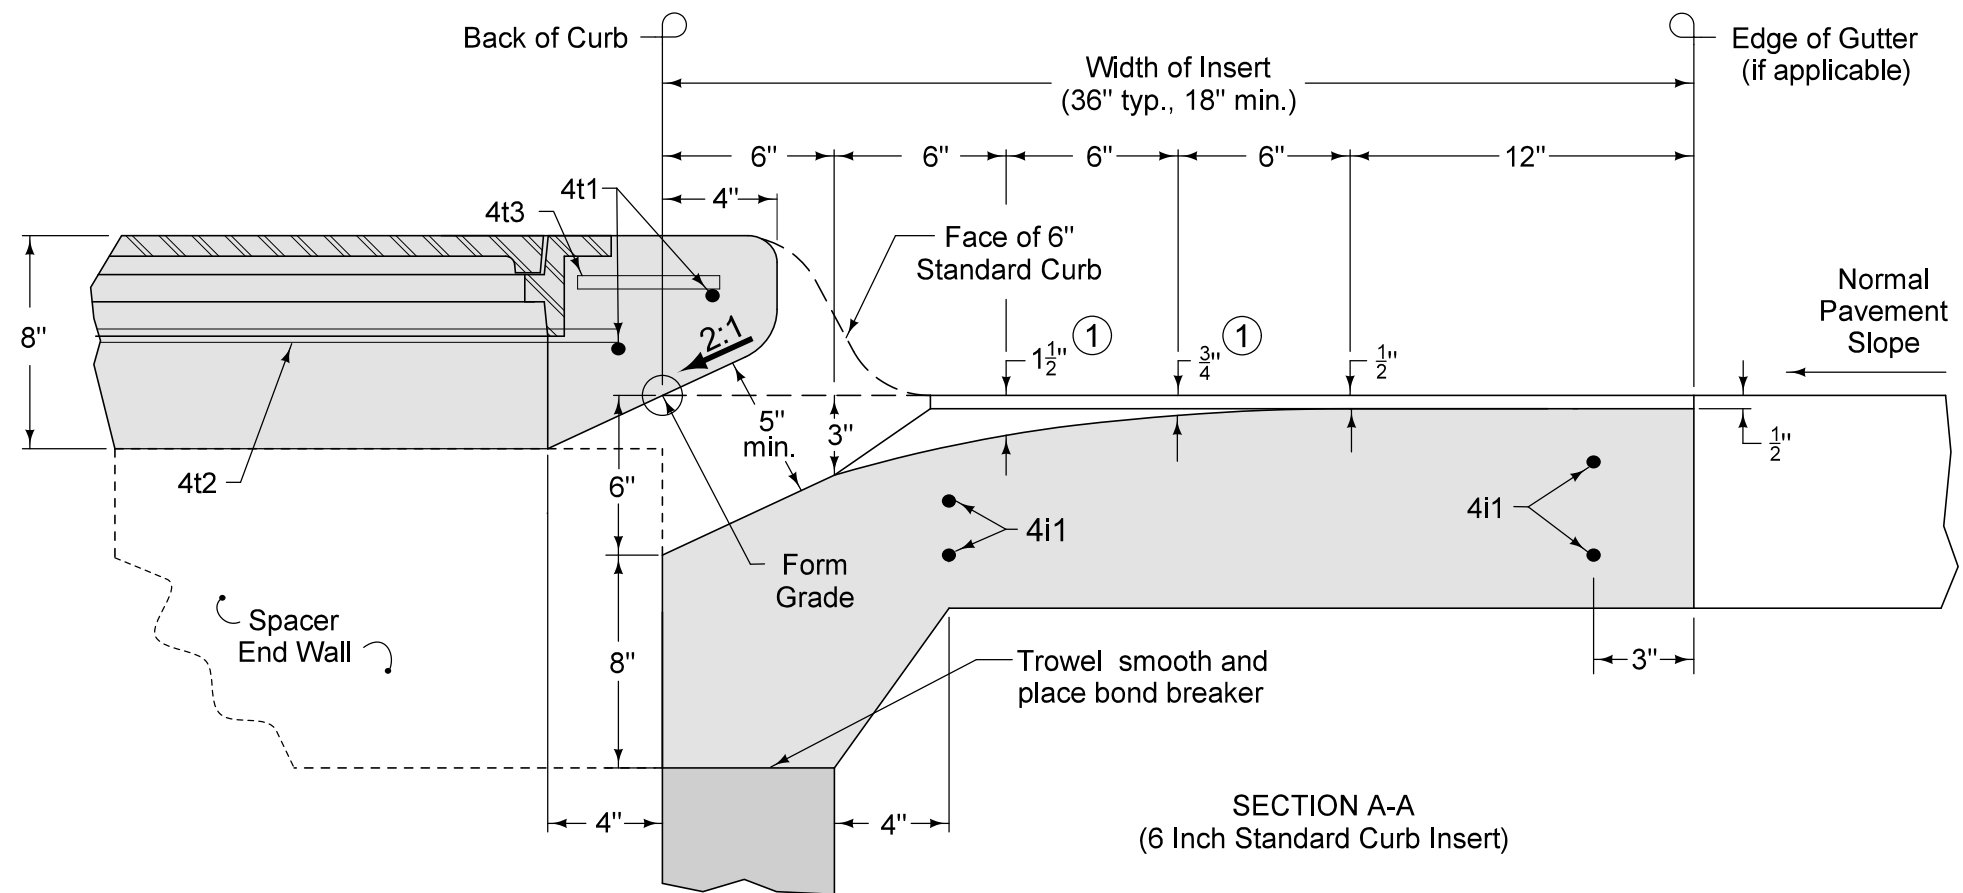


FIGURE 6010.509 SHEET 1 OF 3

MODIFIED STANDARD ROAD PLAN		REVISION
NEW	04-21-09	
SW-509		
SHEET 1 of 3		
MODIFICATIONS: INTAKE SHORT WALL WAS SHORTENED FROM 3'-0" TO 2'-6".		
DOUBLE OPEN-THROAT CURB INTAKE, SMALL BOX		

ENGINEER
MDR

DRAWN BY
MDR

SCOTCH RIDGE ROAD
MEC JOB #: 20615007
JULY, 2021

REVISIONS




making lives better.

1360 NW 121st Street
Clive, Iowa 50325
515-964-1229
fax 515-964-2370

SCOTCH RIDGE ROAD AND HIGHWAY 5 INTERSECTION
SOUTH APPROXIMATELY 1,250 FEET SOUTHWEST
STBG-SWAP-1105(608)--SG-91

SPECIAL DETAILS


SHEET NO.
U.1

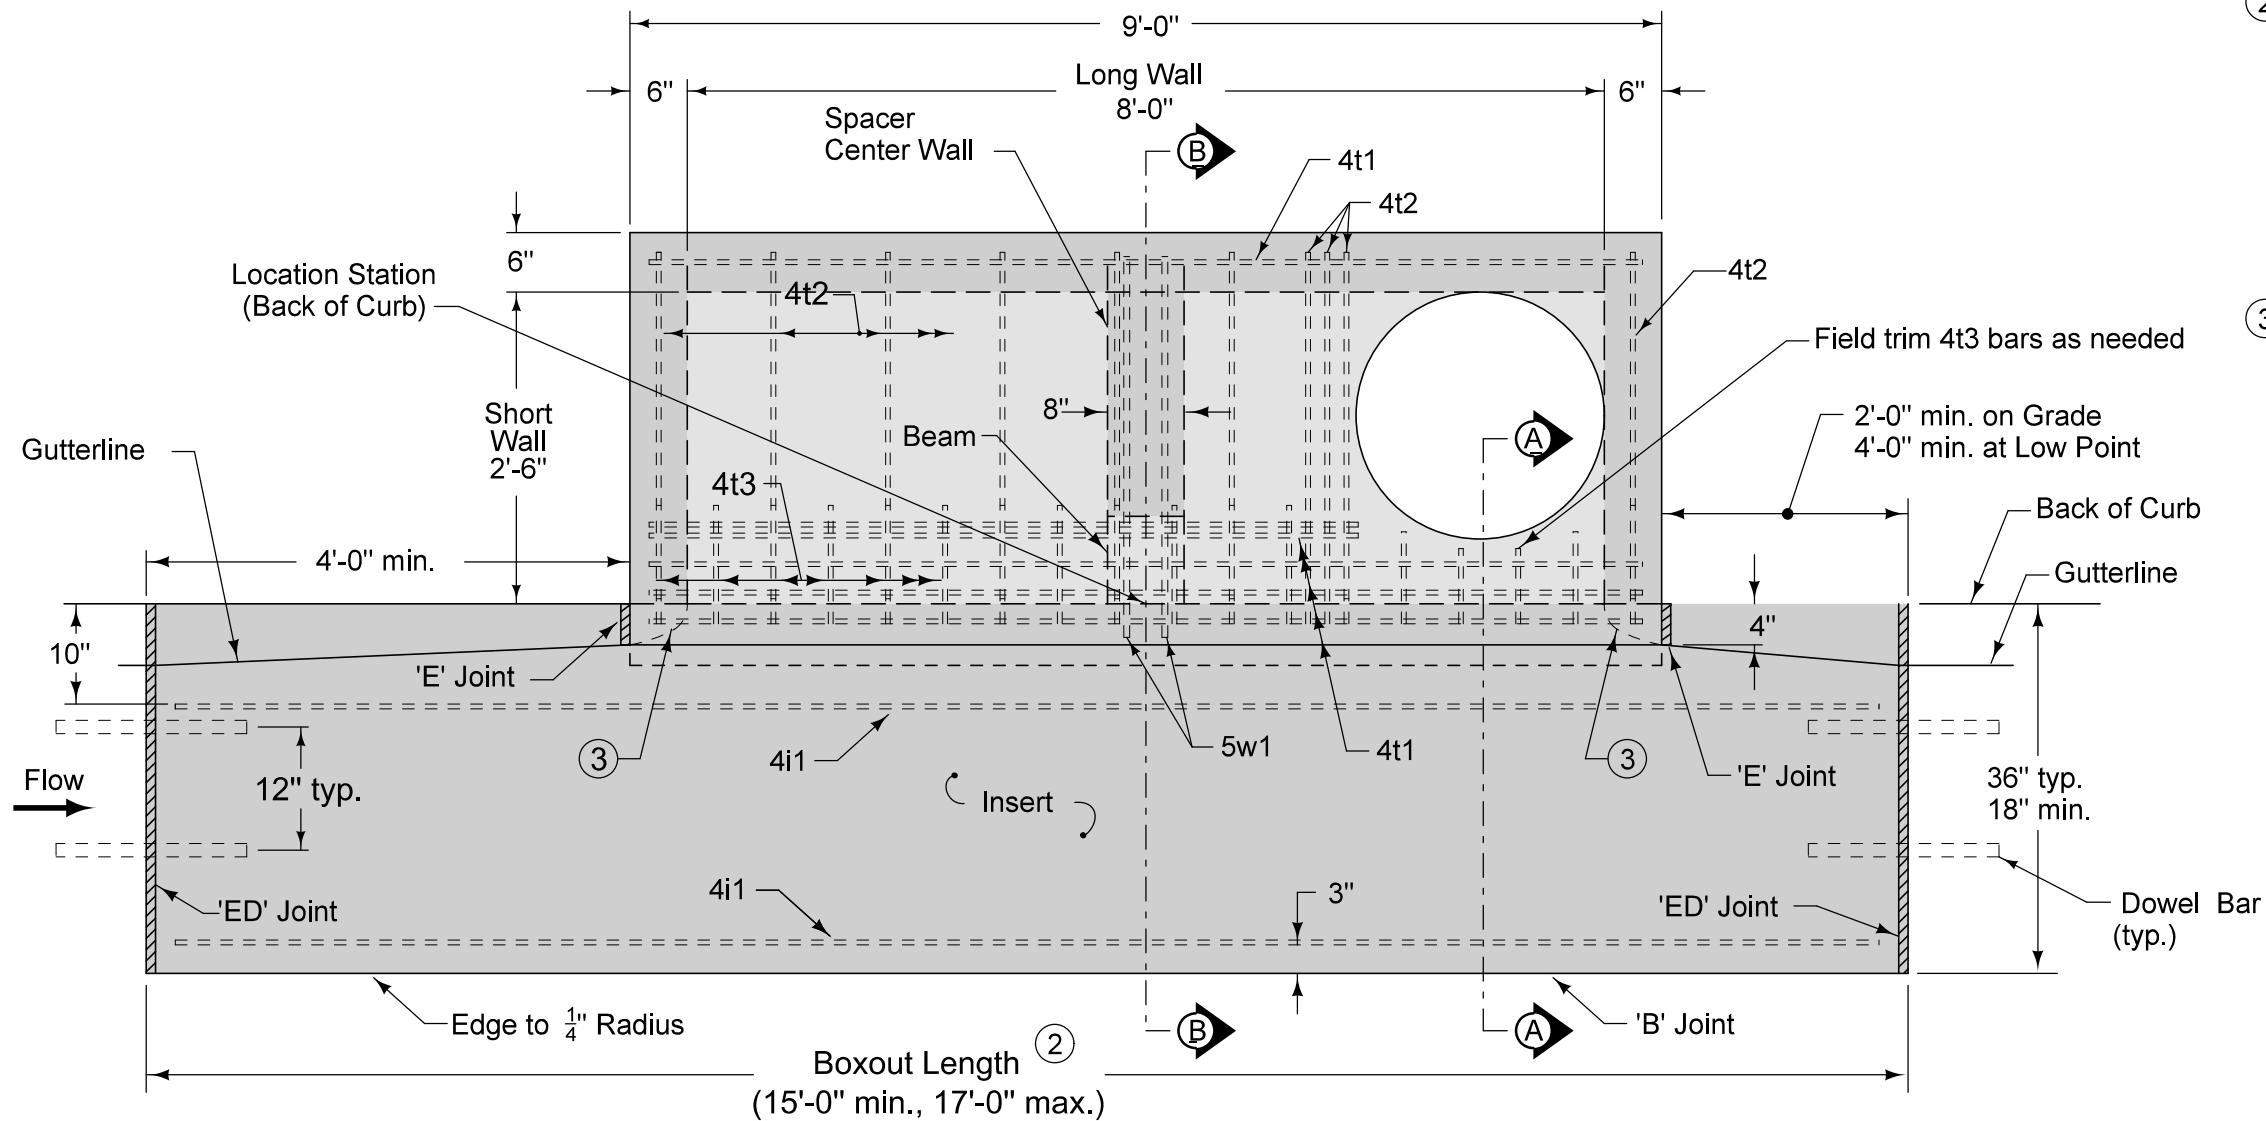

PLAN

REINFORCING BAR LIST

Mark	Size	Location	Shape	Count	Length	Spacing
4b1	4	Base	—	9	3'-0"	12"
4b2	4	Base	—	4	8'-6"	10"
4i1	4	Insert	—	4	Boxout Length minus 8"	See Insert
4t1	4	Top	—	6	8'-6"	See Plan
4t2	4	Top	—	10	3'-0"	12"
4t3	4	Top	—	18	10"	6"
4w1	4	Walls	—	22	Wall Height minus 4"	13"
4w2	4	Long Walls	—	Varies	8'-6"	12"
4w3	4	Short Walls	—	Varies	3'-2"	12"
5w1	5	Beam	⌊	2	6'-9"	4"

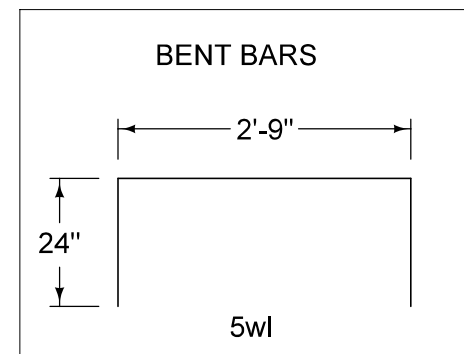

② Transverse joint spacing on new concrete pavement is controlled by the intake boxout. Adjust adjacent joint spacing as required to accommodate boxouts.

For retrofit intakes, match existing pavement joints. Stop any transverse pavement joints that do not conform to the minimum spacing requirements at the edge of the insert area.

③ Rounded shaping at inlet.

MODIFIED STANDARD ROAD PLAN	REVISION	
	NEW	04-21-09
	SW-509 SHEET 2 of 3	
MODIFICATIONS: INTAKE SHORT WALL WAS SHORTENED FROM 3'-0" TO 2'-6".		
DOUBLE OPEN-THROAT CURB INTAKE, SMALL BOX		

FIGURE 6010.509 SHEET 2 OF 3

12/2021/8/7

ENGINEER
MDR
CHECKED BY
JSS

DRAWN BY
MDR
FIELD BOOK NO.
-

SCOTCH RIDGE ROAD
MEC JOB #: 20615007
JULY, 2021

REVISIONS
.
.
.




making lives better.

1360 NW 121st Street
Clive, Iowa 50325
515-964-1229
fax 515-964-2370


SCOTCH RIDGE ROAD AND HIGHWAY 5 INTERSECTION
SOUTH APPROXIMATELY 1,250 FEET SOUTHWEST
STBG-SWAP-1105(608)--SG-91

SPECIAL DETAILS


SHEET NO.
U.2

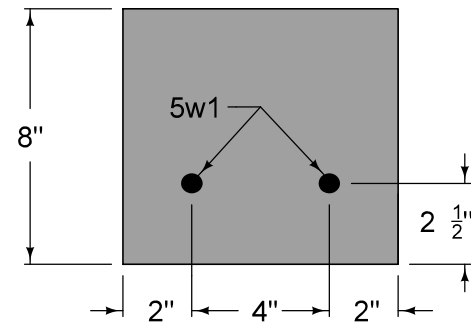


SECTION C-C

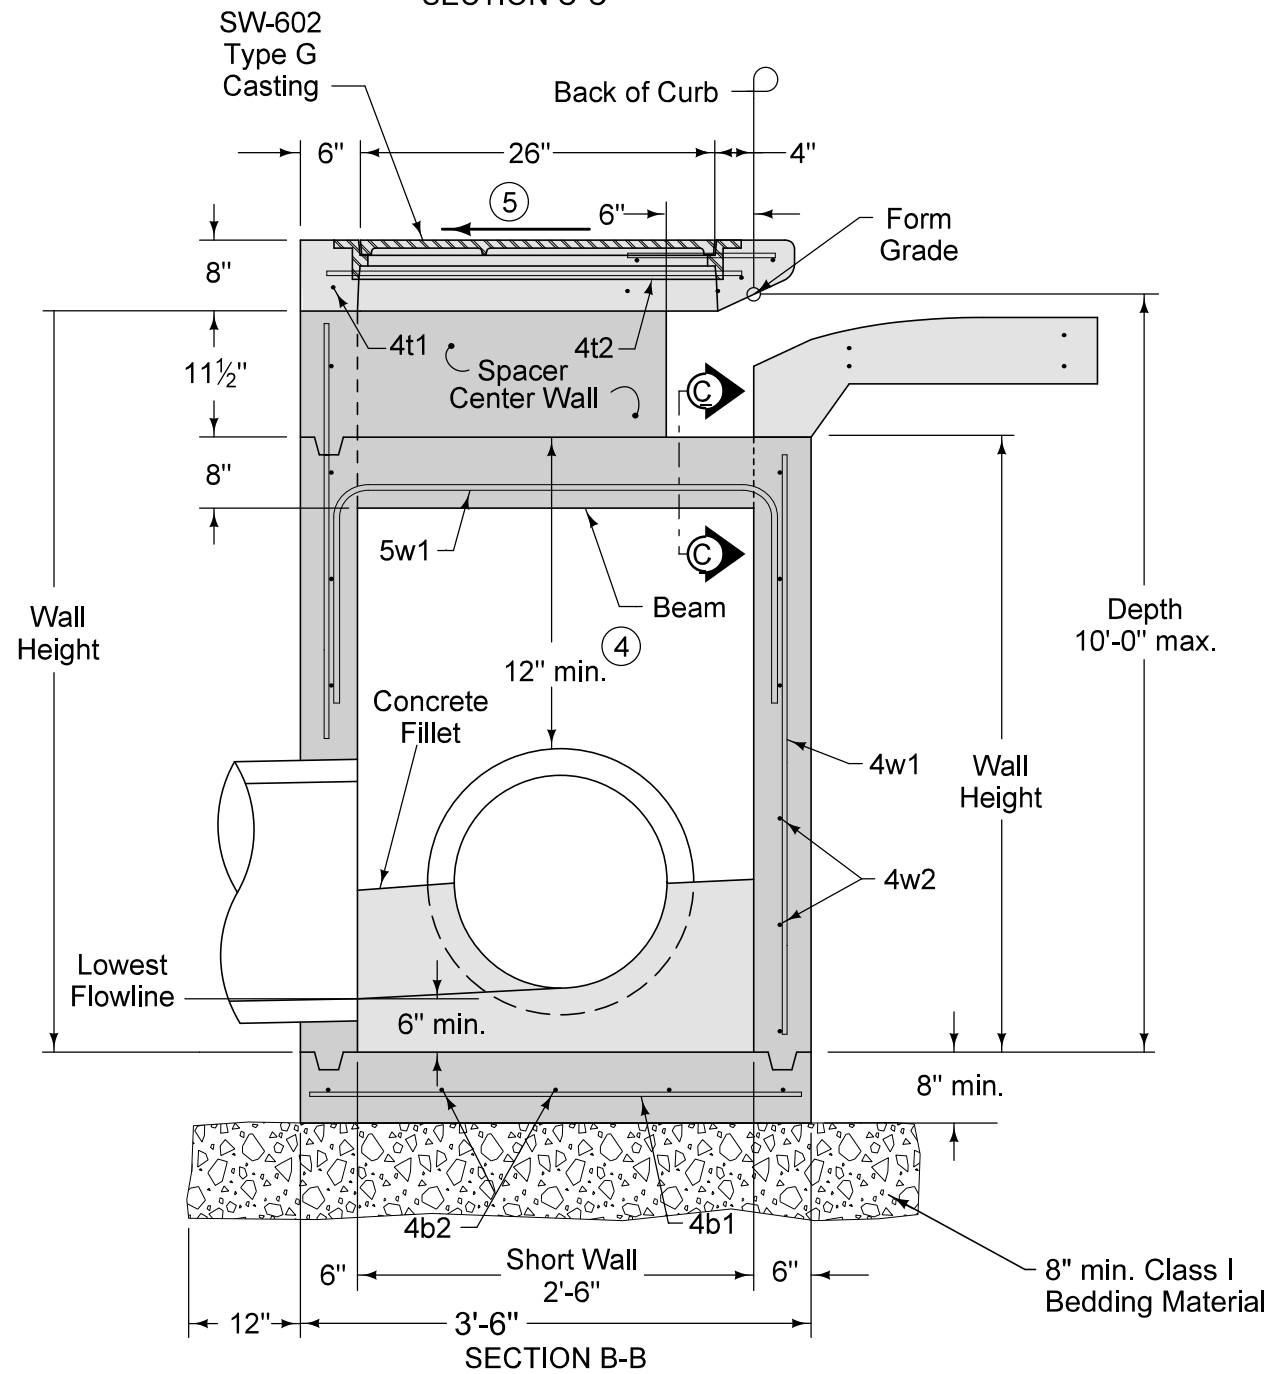

SECTION B-B

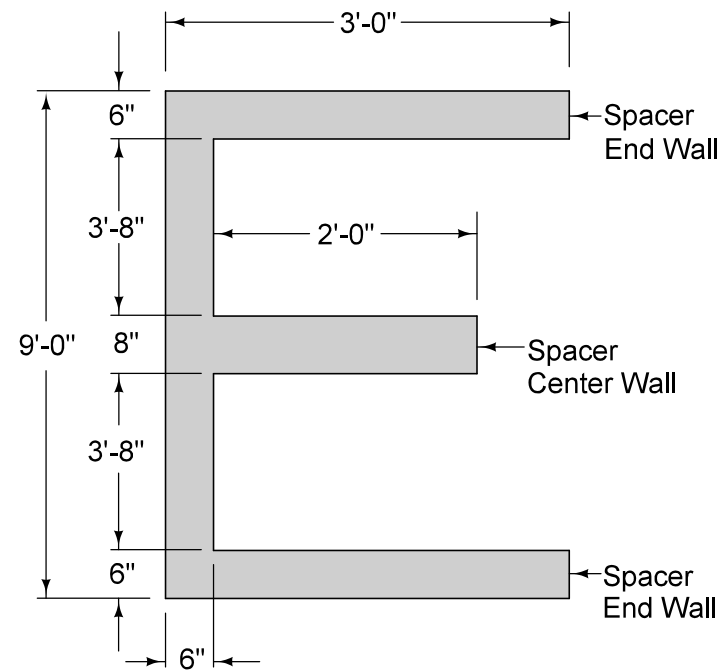

PLAN (SPACER)

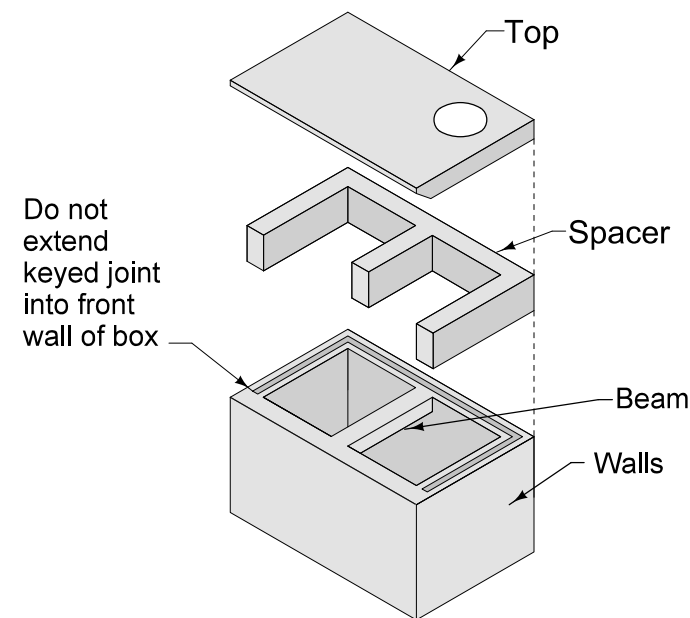

ISOMETRIC
(Refer to SECTION B-B for alignment of Top with Spacer)

- ④ 12 inch minimum wall height above all pipes.
- ⑤ Slope of 1.5% or as specified in the contract documents.

MAXIMUM PIPE DIAMETERS		
Pipe Location	Precast Structure	Cast-in-place Structure
Short Wall	18"	24"
Long Wall	60"	66"

FIGURE 6010.509 SHEET 3 OF 3

MODIFIED STANDARD ROAD PLAN	REVISION	
	NEW	04-21-09
	SW-509	
	SHEET 3 of 3	
MODIFICATIONS: INTAKE SHORT WALL WAS SHORTENED FROM 3'-0" TO 2'-6".		
DOUBLE OPEN-THROAT CURB INTAKE, SMALL BOX		

12/02/8/7

ENGINEER
MDR
CHECKED BY
JSS

DRAWN BY
MDR
FIELD BOOK NO.
-

SCOTCH RIDGE ROAD
MEC JOB #: 20615007
JULY, 2021

REVISIONS
.
.
.





making lives better.


1360 NW 121st Street
Clive, Iowa 50325
515-964-1229
fax 515-964-2370


SCOTCH RIDGE ROAD AND HIGHWAY 5 INTERSECTION
SOUTH APPROXIMATELY 1,250 FEET SOUTHWEST
STBG-SWAP-1105(608)--SG-91

SPECIAL DETAILS

SHEET NO.
U.3

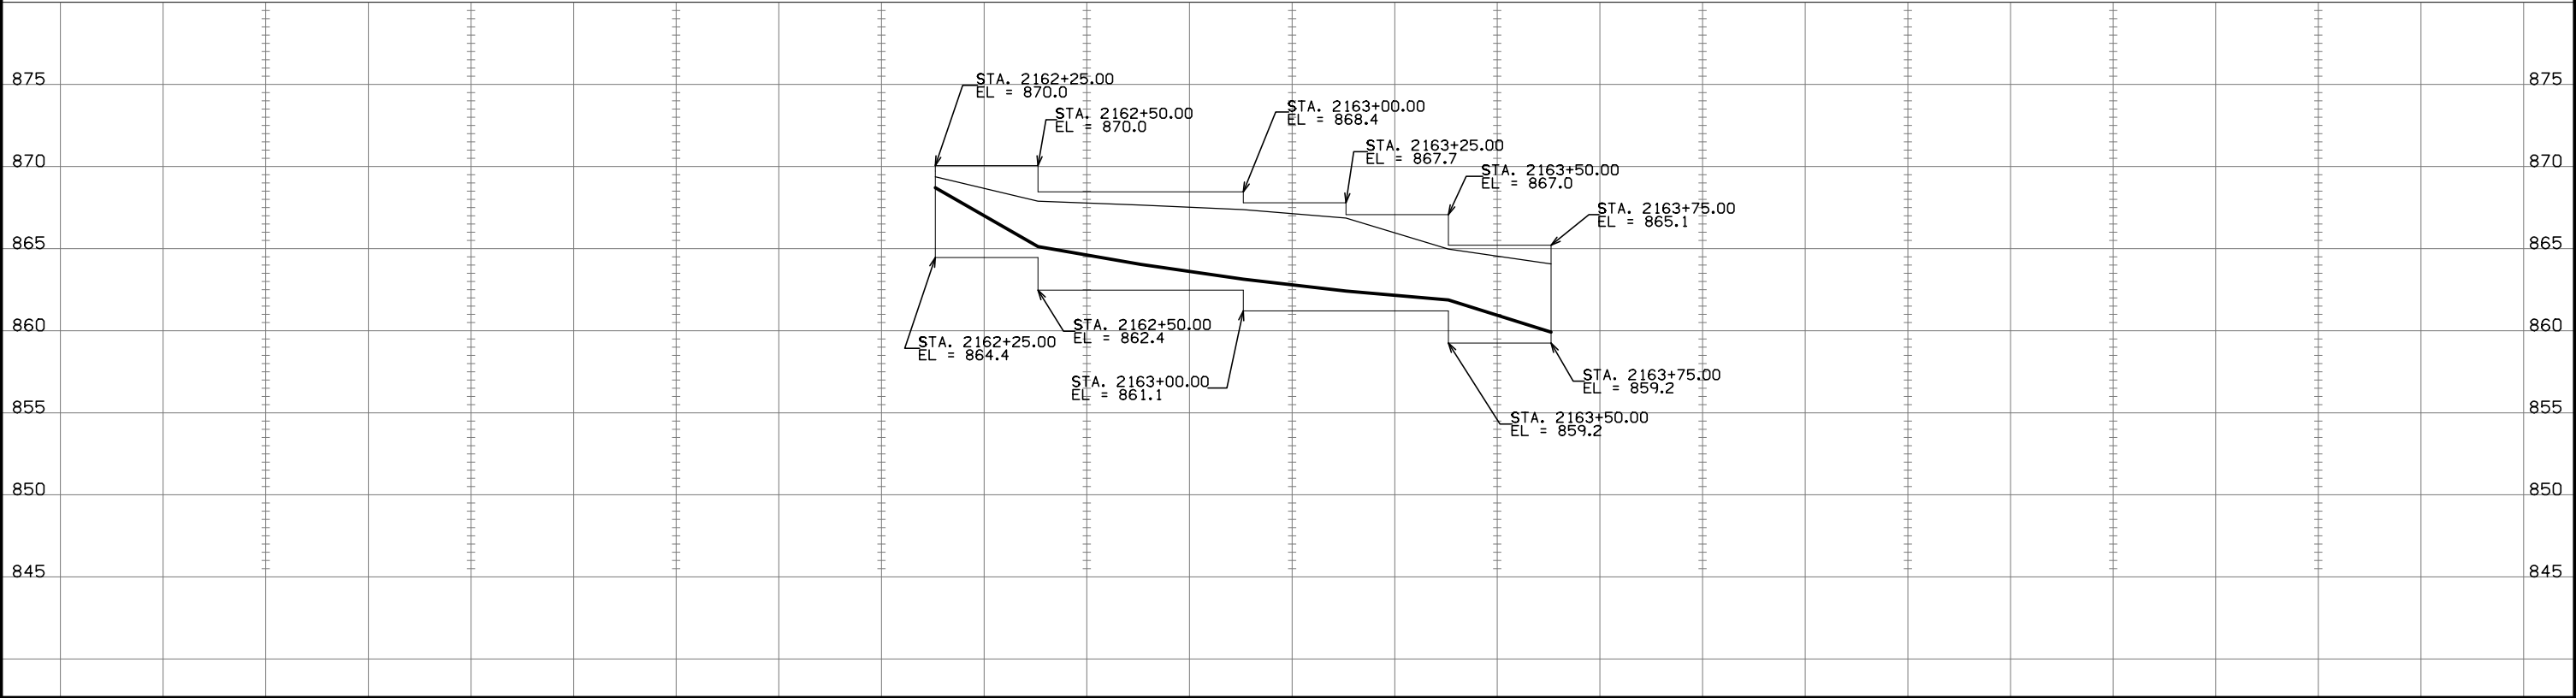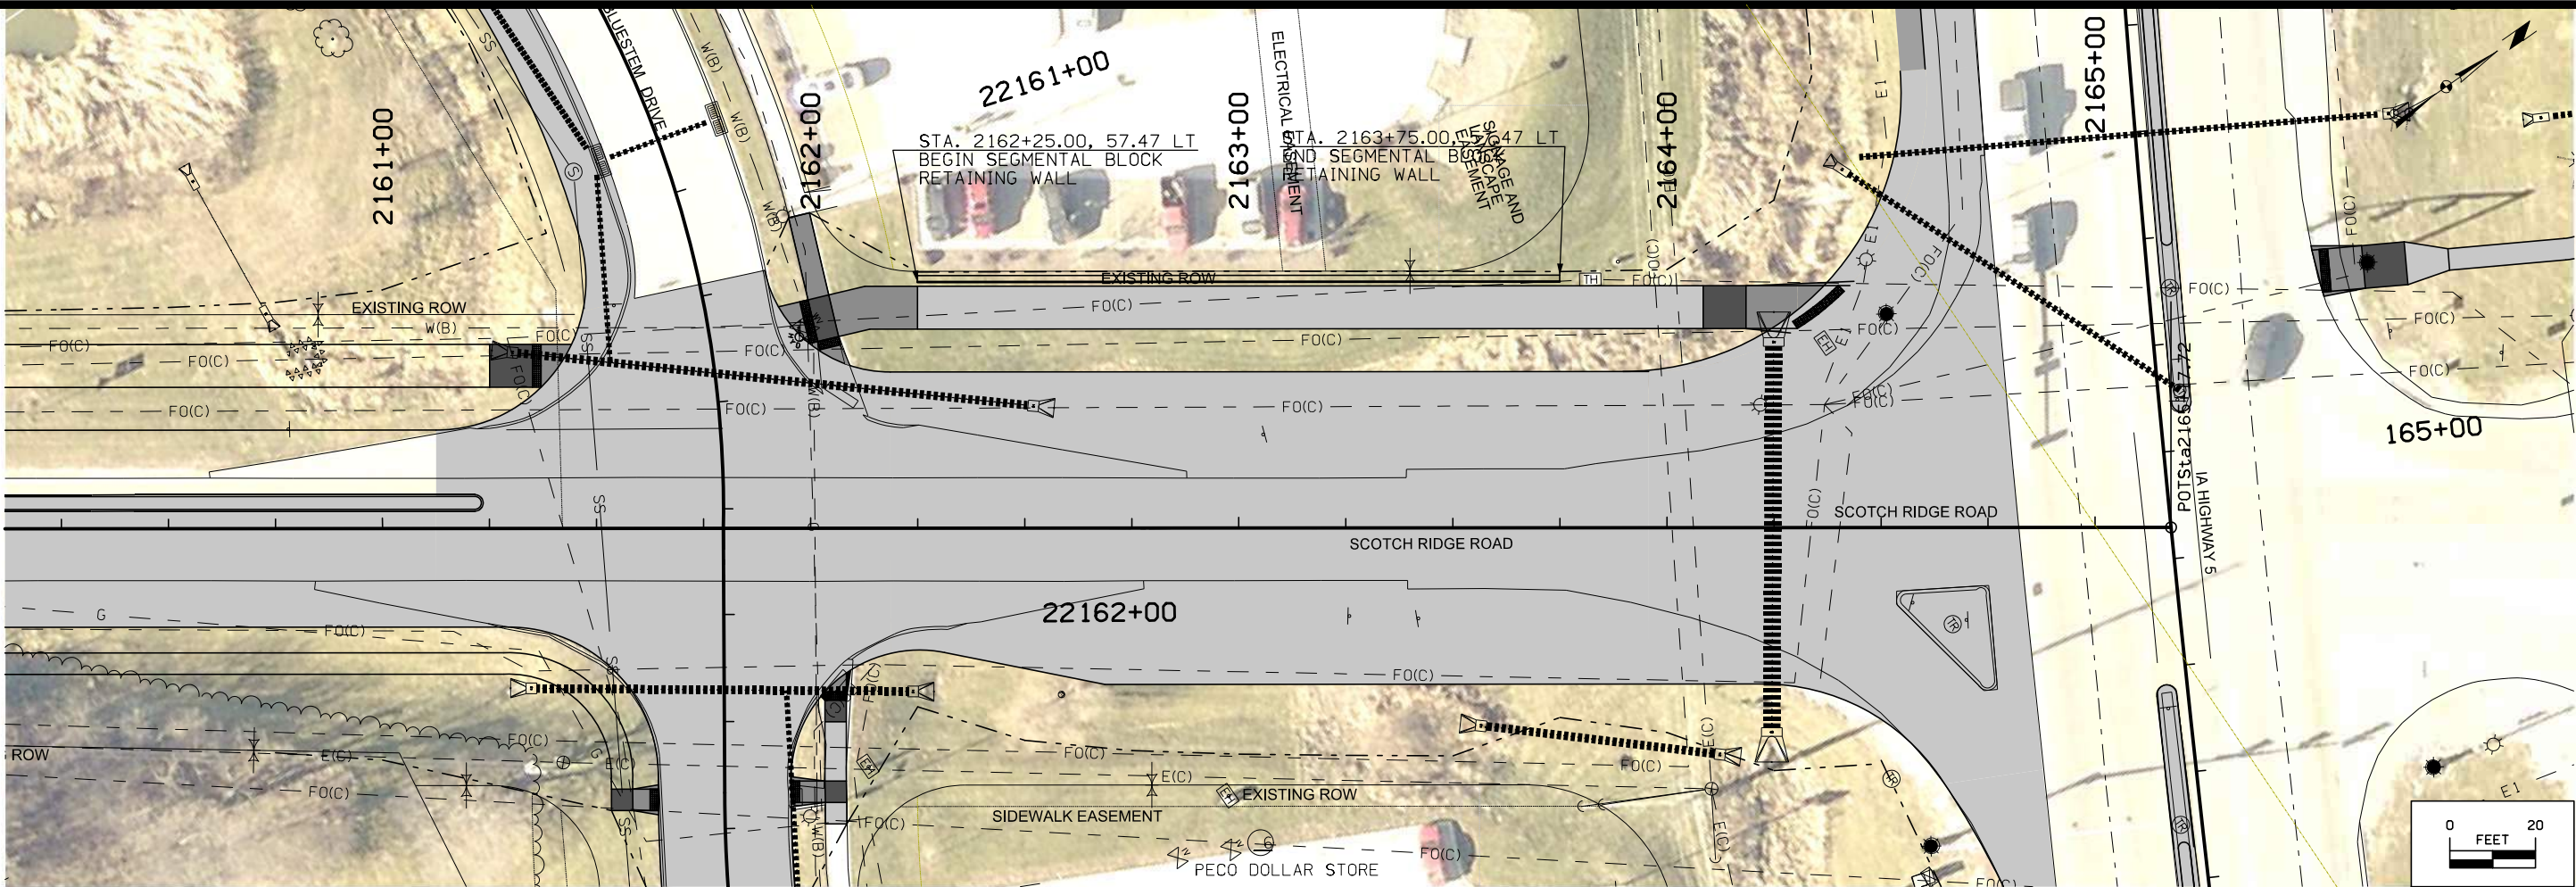

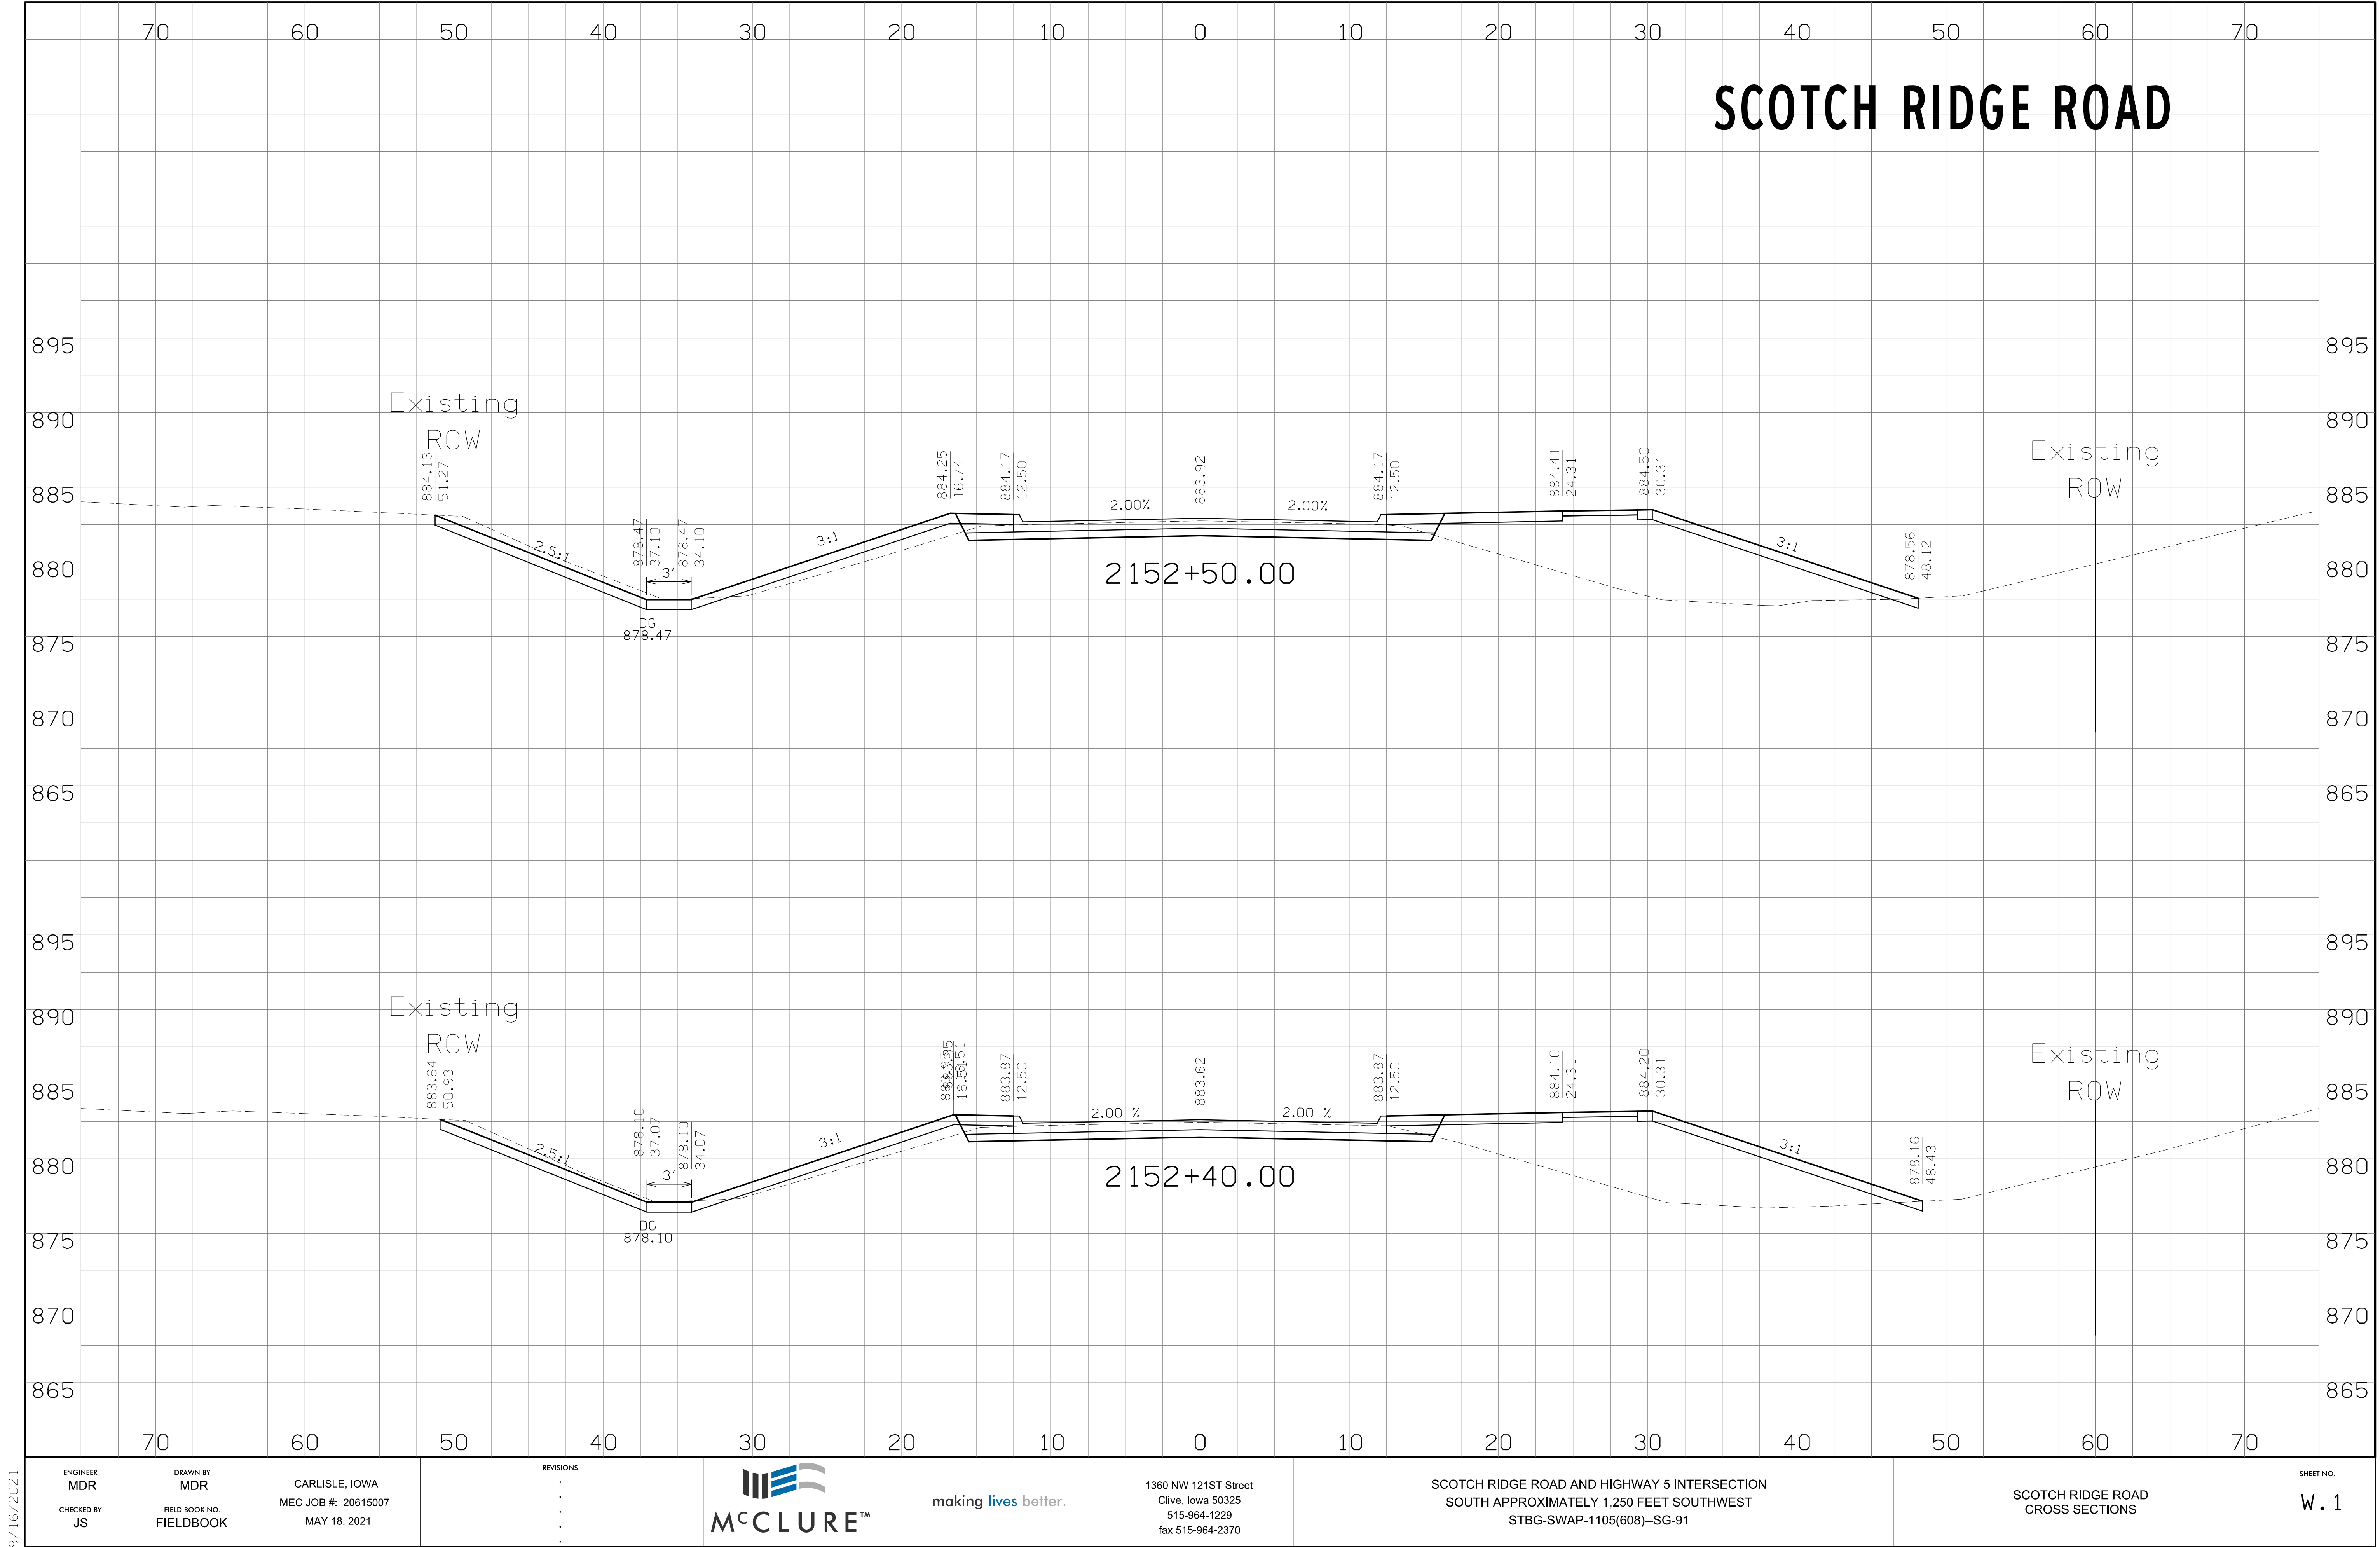

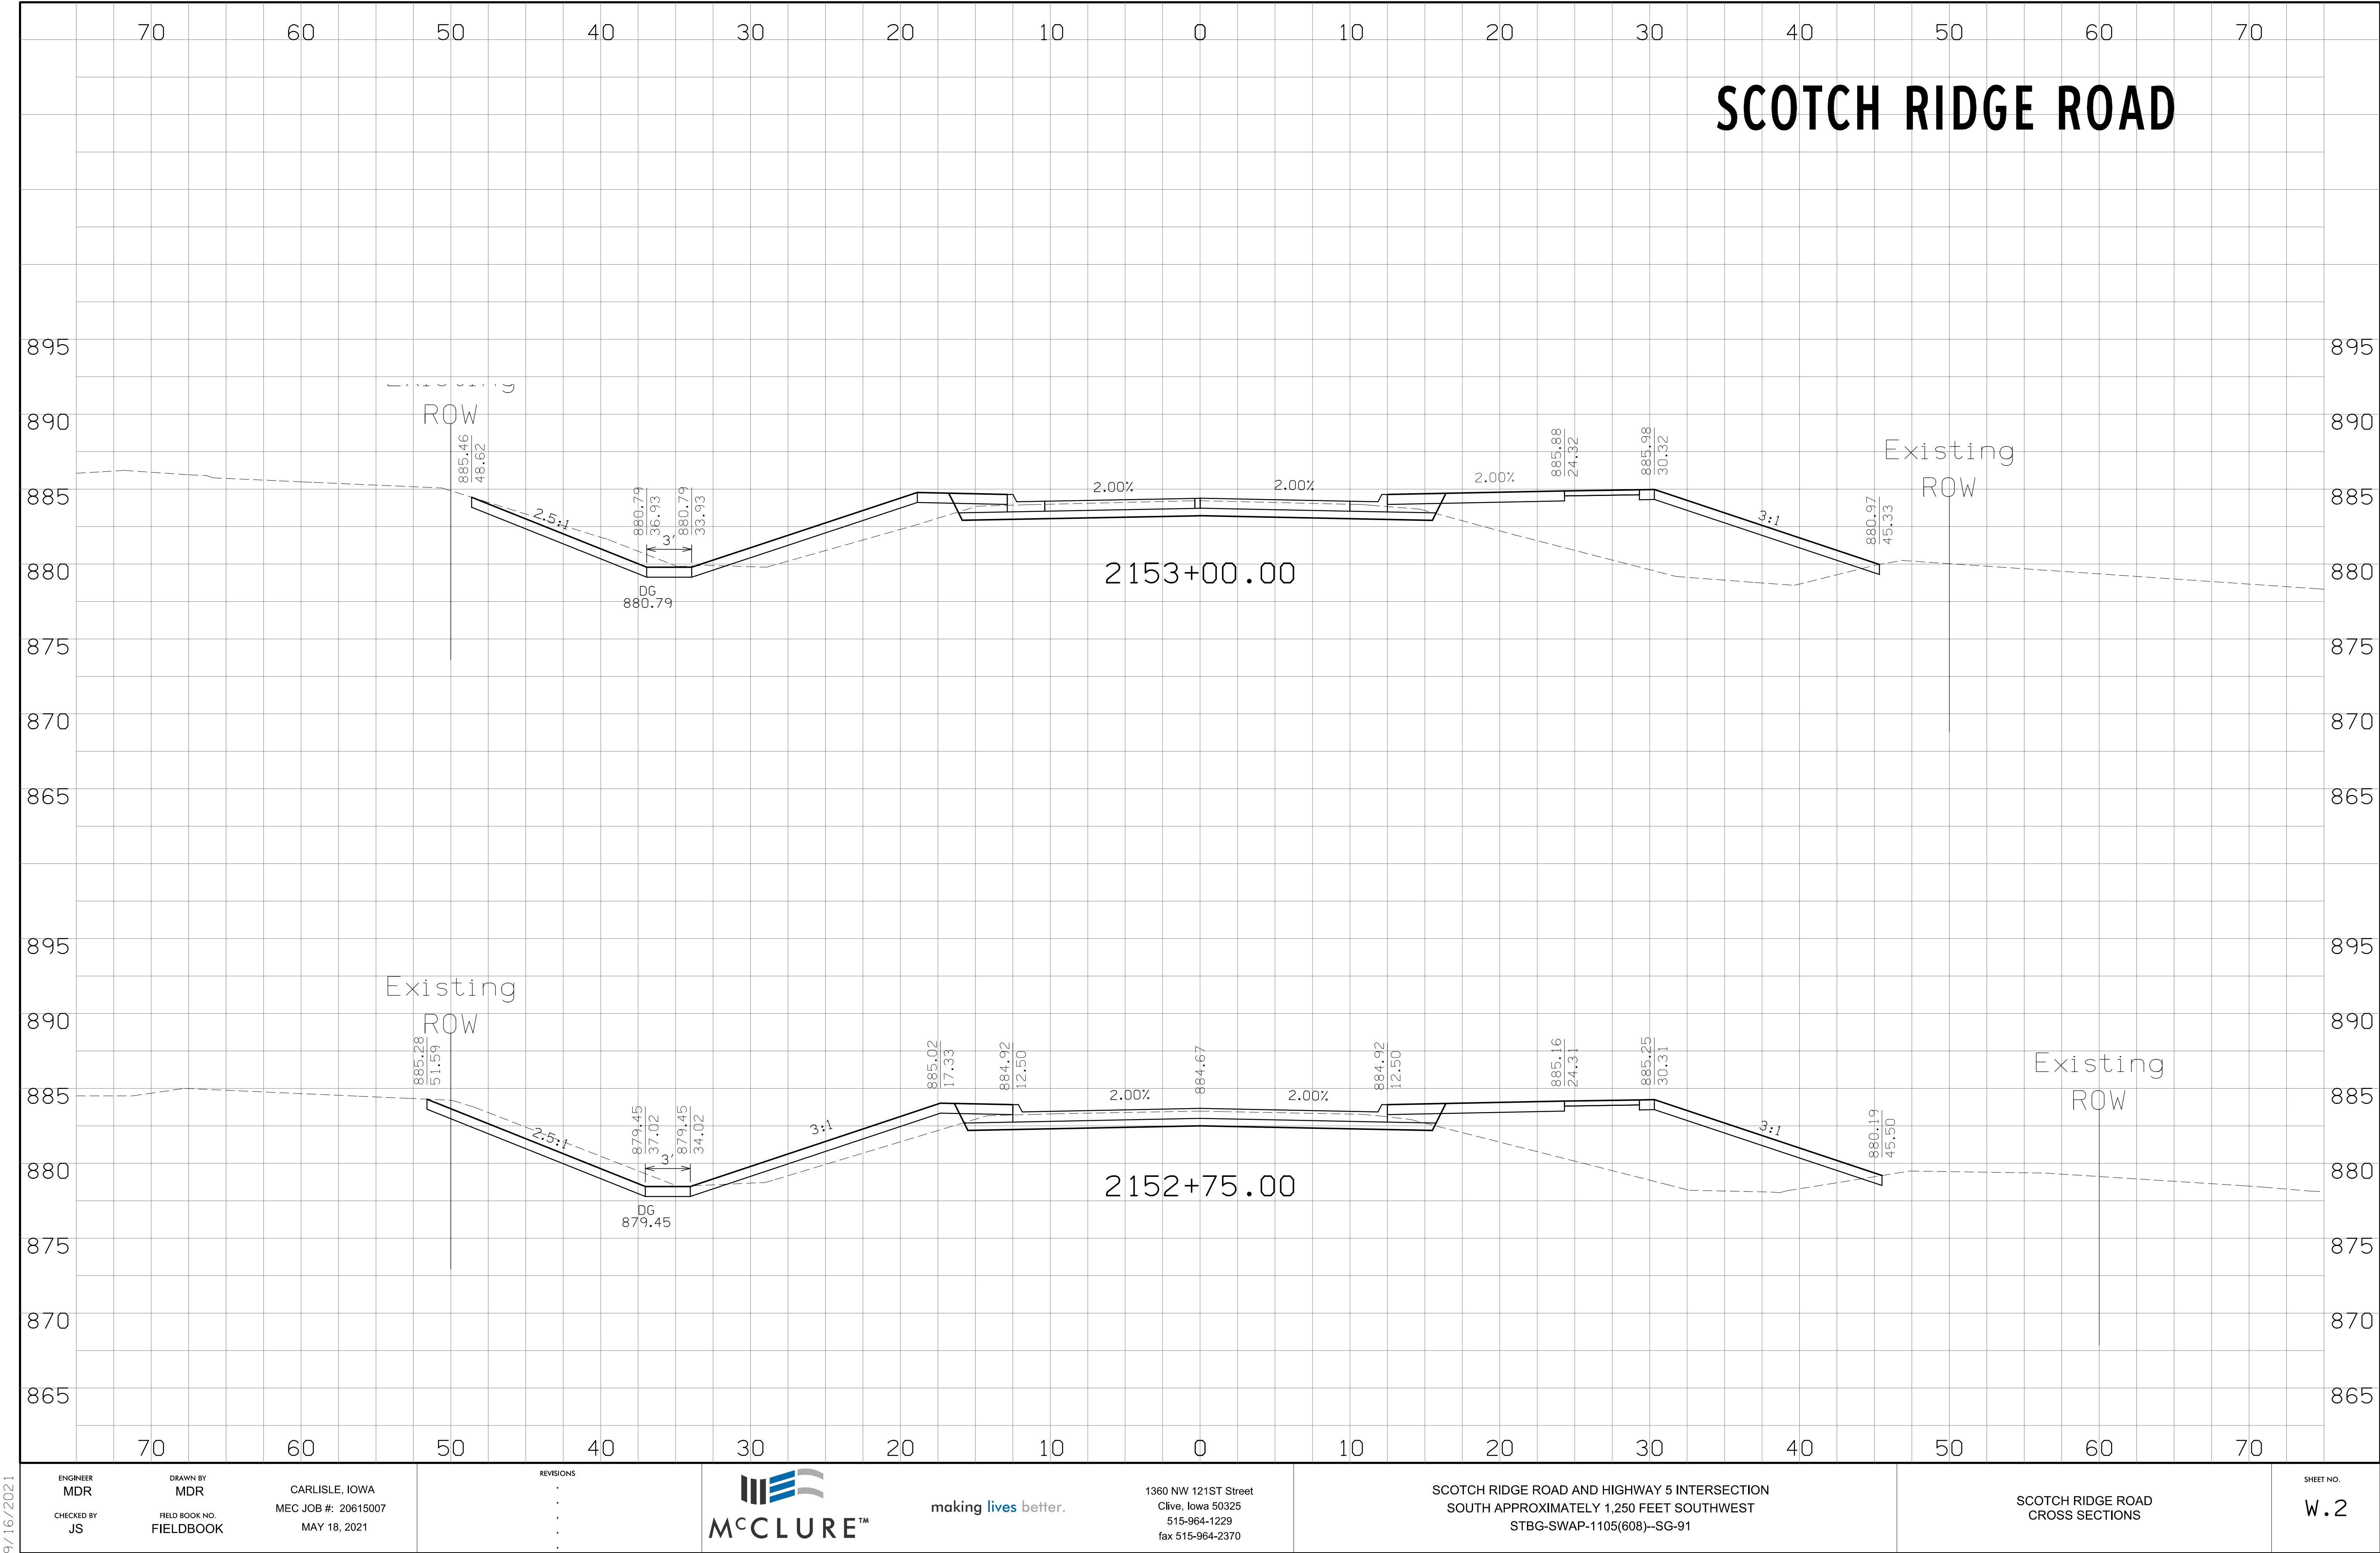

ENGINEER
MDR

CHECKED BY
JS

DRAWN BY
MDR

FIELD BOOK NO.
FIELDBOOK

CARLISLE, IOWA

MEC JOB #: 20615007

MAY 18, 2021

REVISIONS

**McCLURE™**

making **lives** better.

1360 NW 121ST Street
Clive, Iowa 50325
515-964-1229
fax 515-964-2370

SCOTCH RIDGE ROAD AND HIGHWAY 5 INTERSECTION
SOUTH APPROXIMATELY 1,250 FEET SOUTHWEST
STBG-SWAP-1105(608)--SG-91

SCOTCH RIDGE ROAD
CROSS SECTIONS


SHEET NO.


W.2


N:\Projects\CAR 20615007\Design\Plans\20615007_W01.dgn


SCOTCH RIDGE ROAD



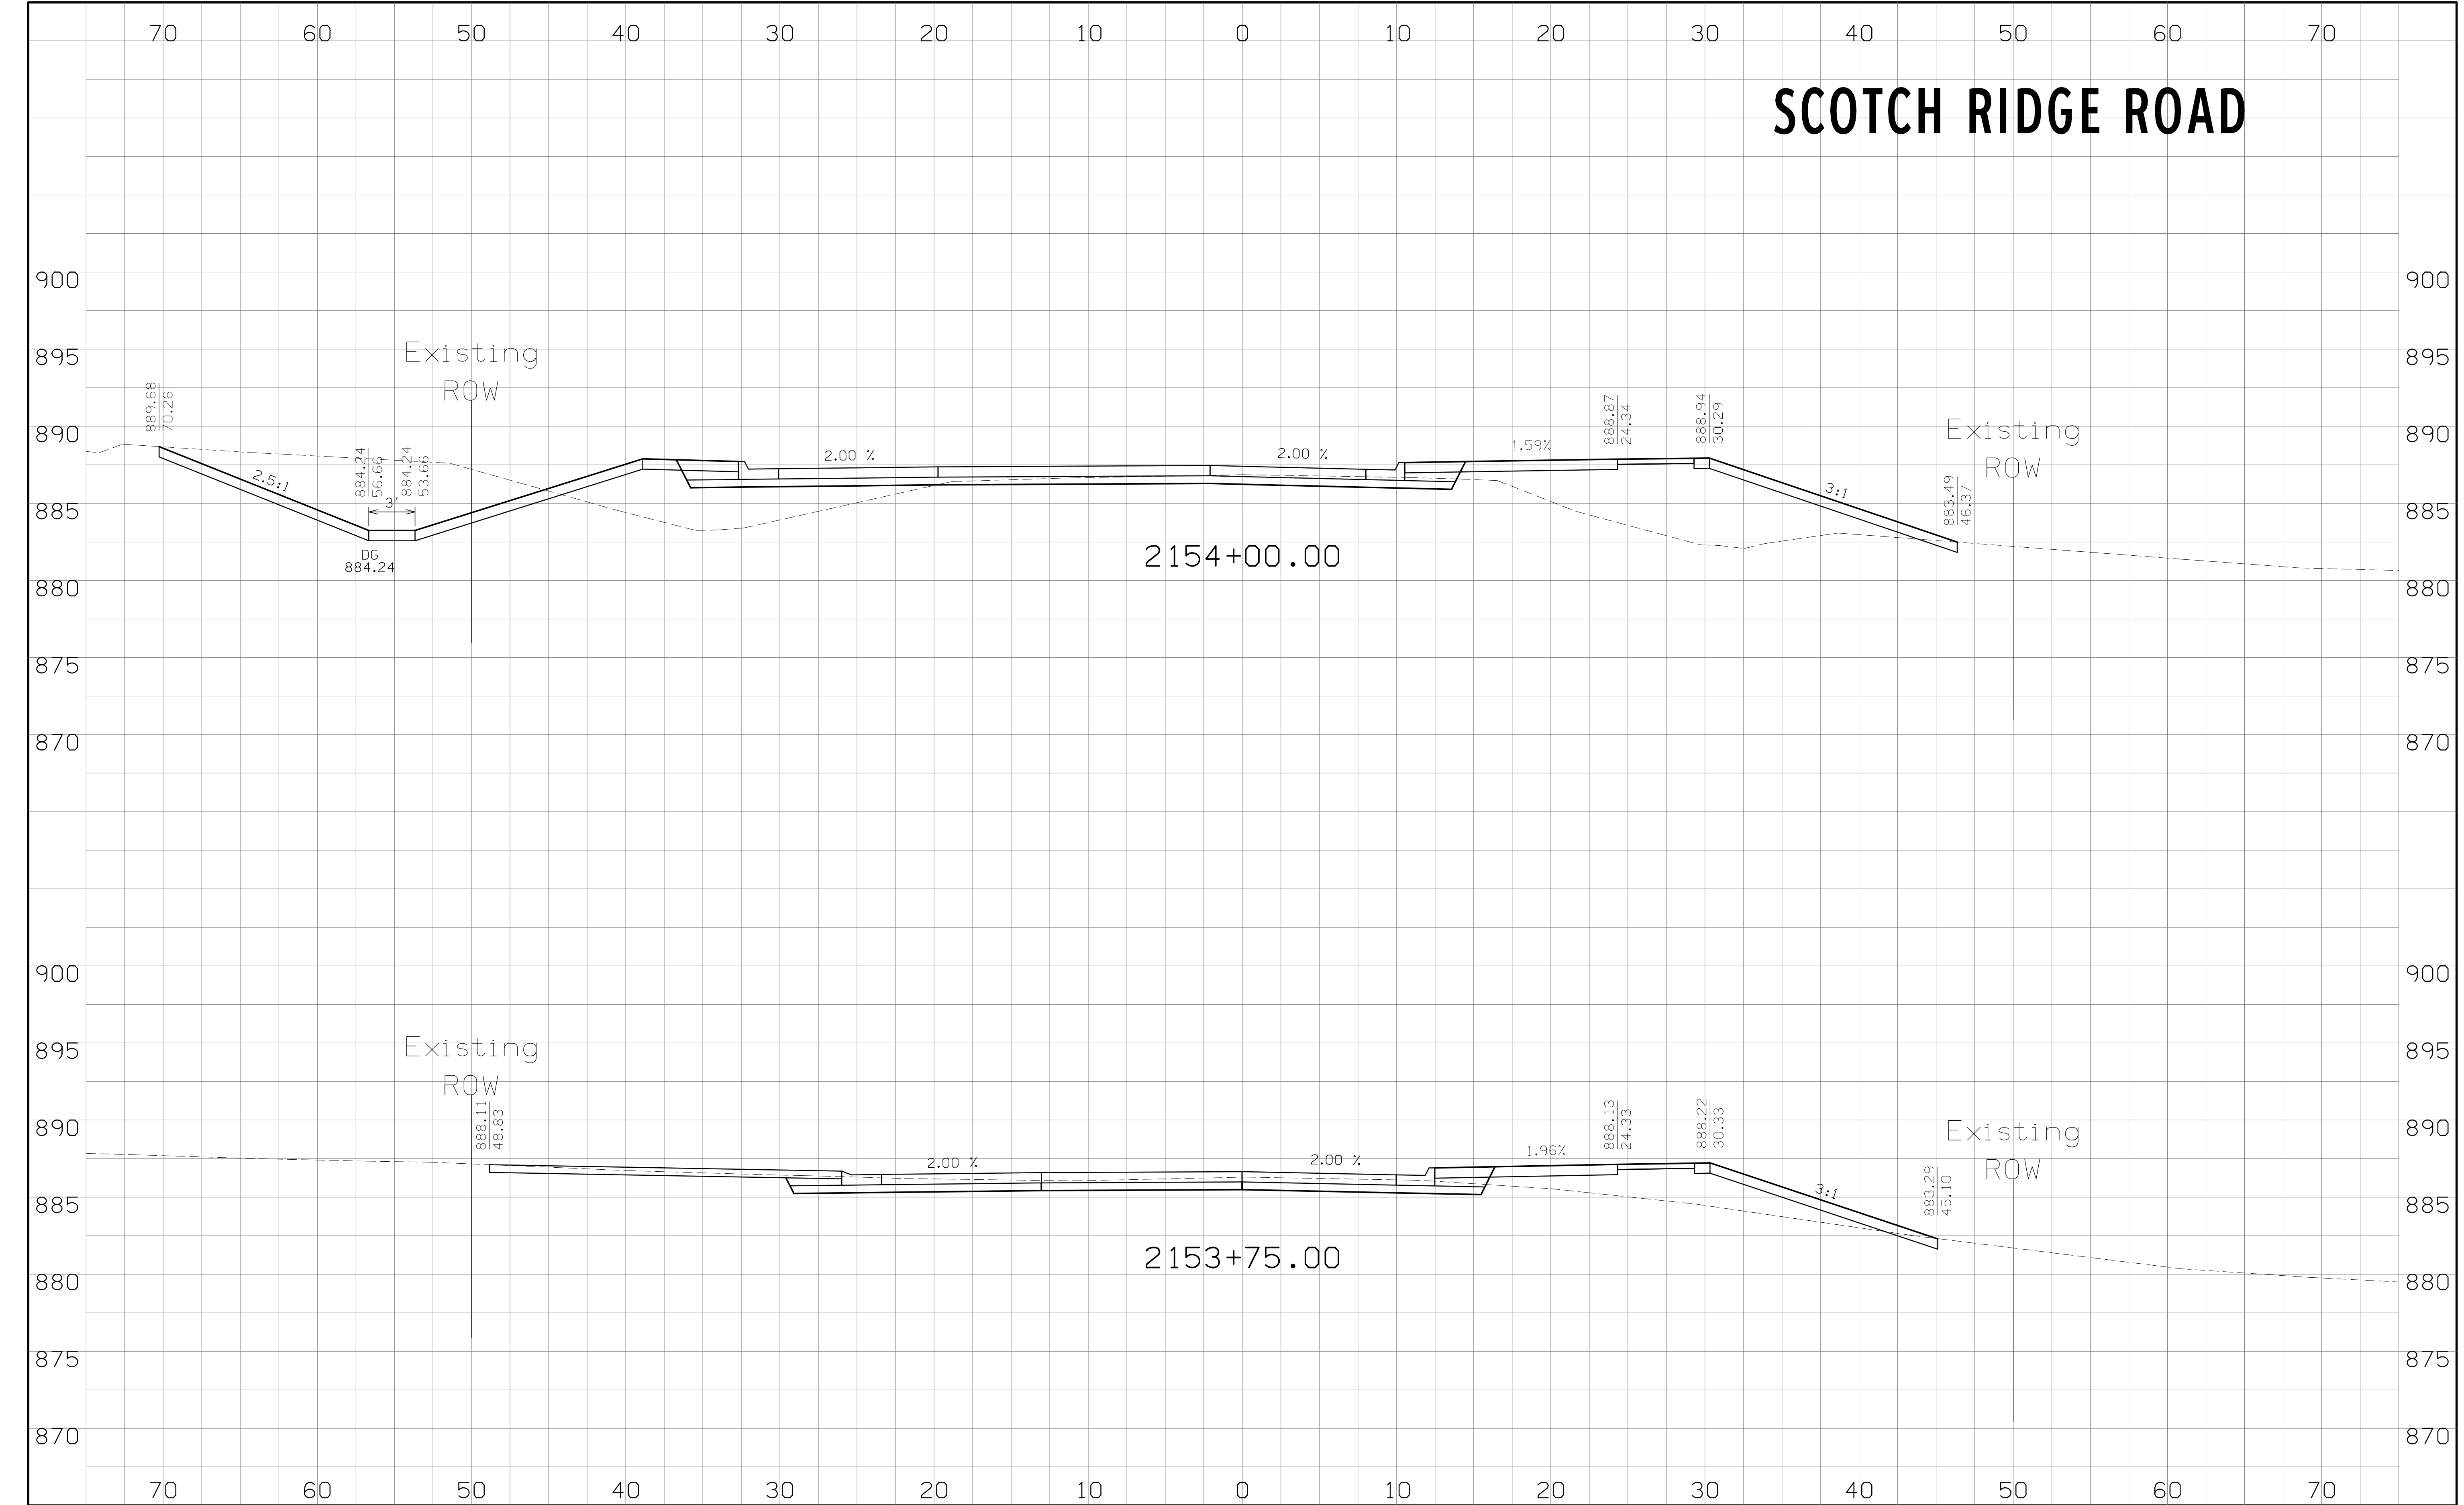


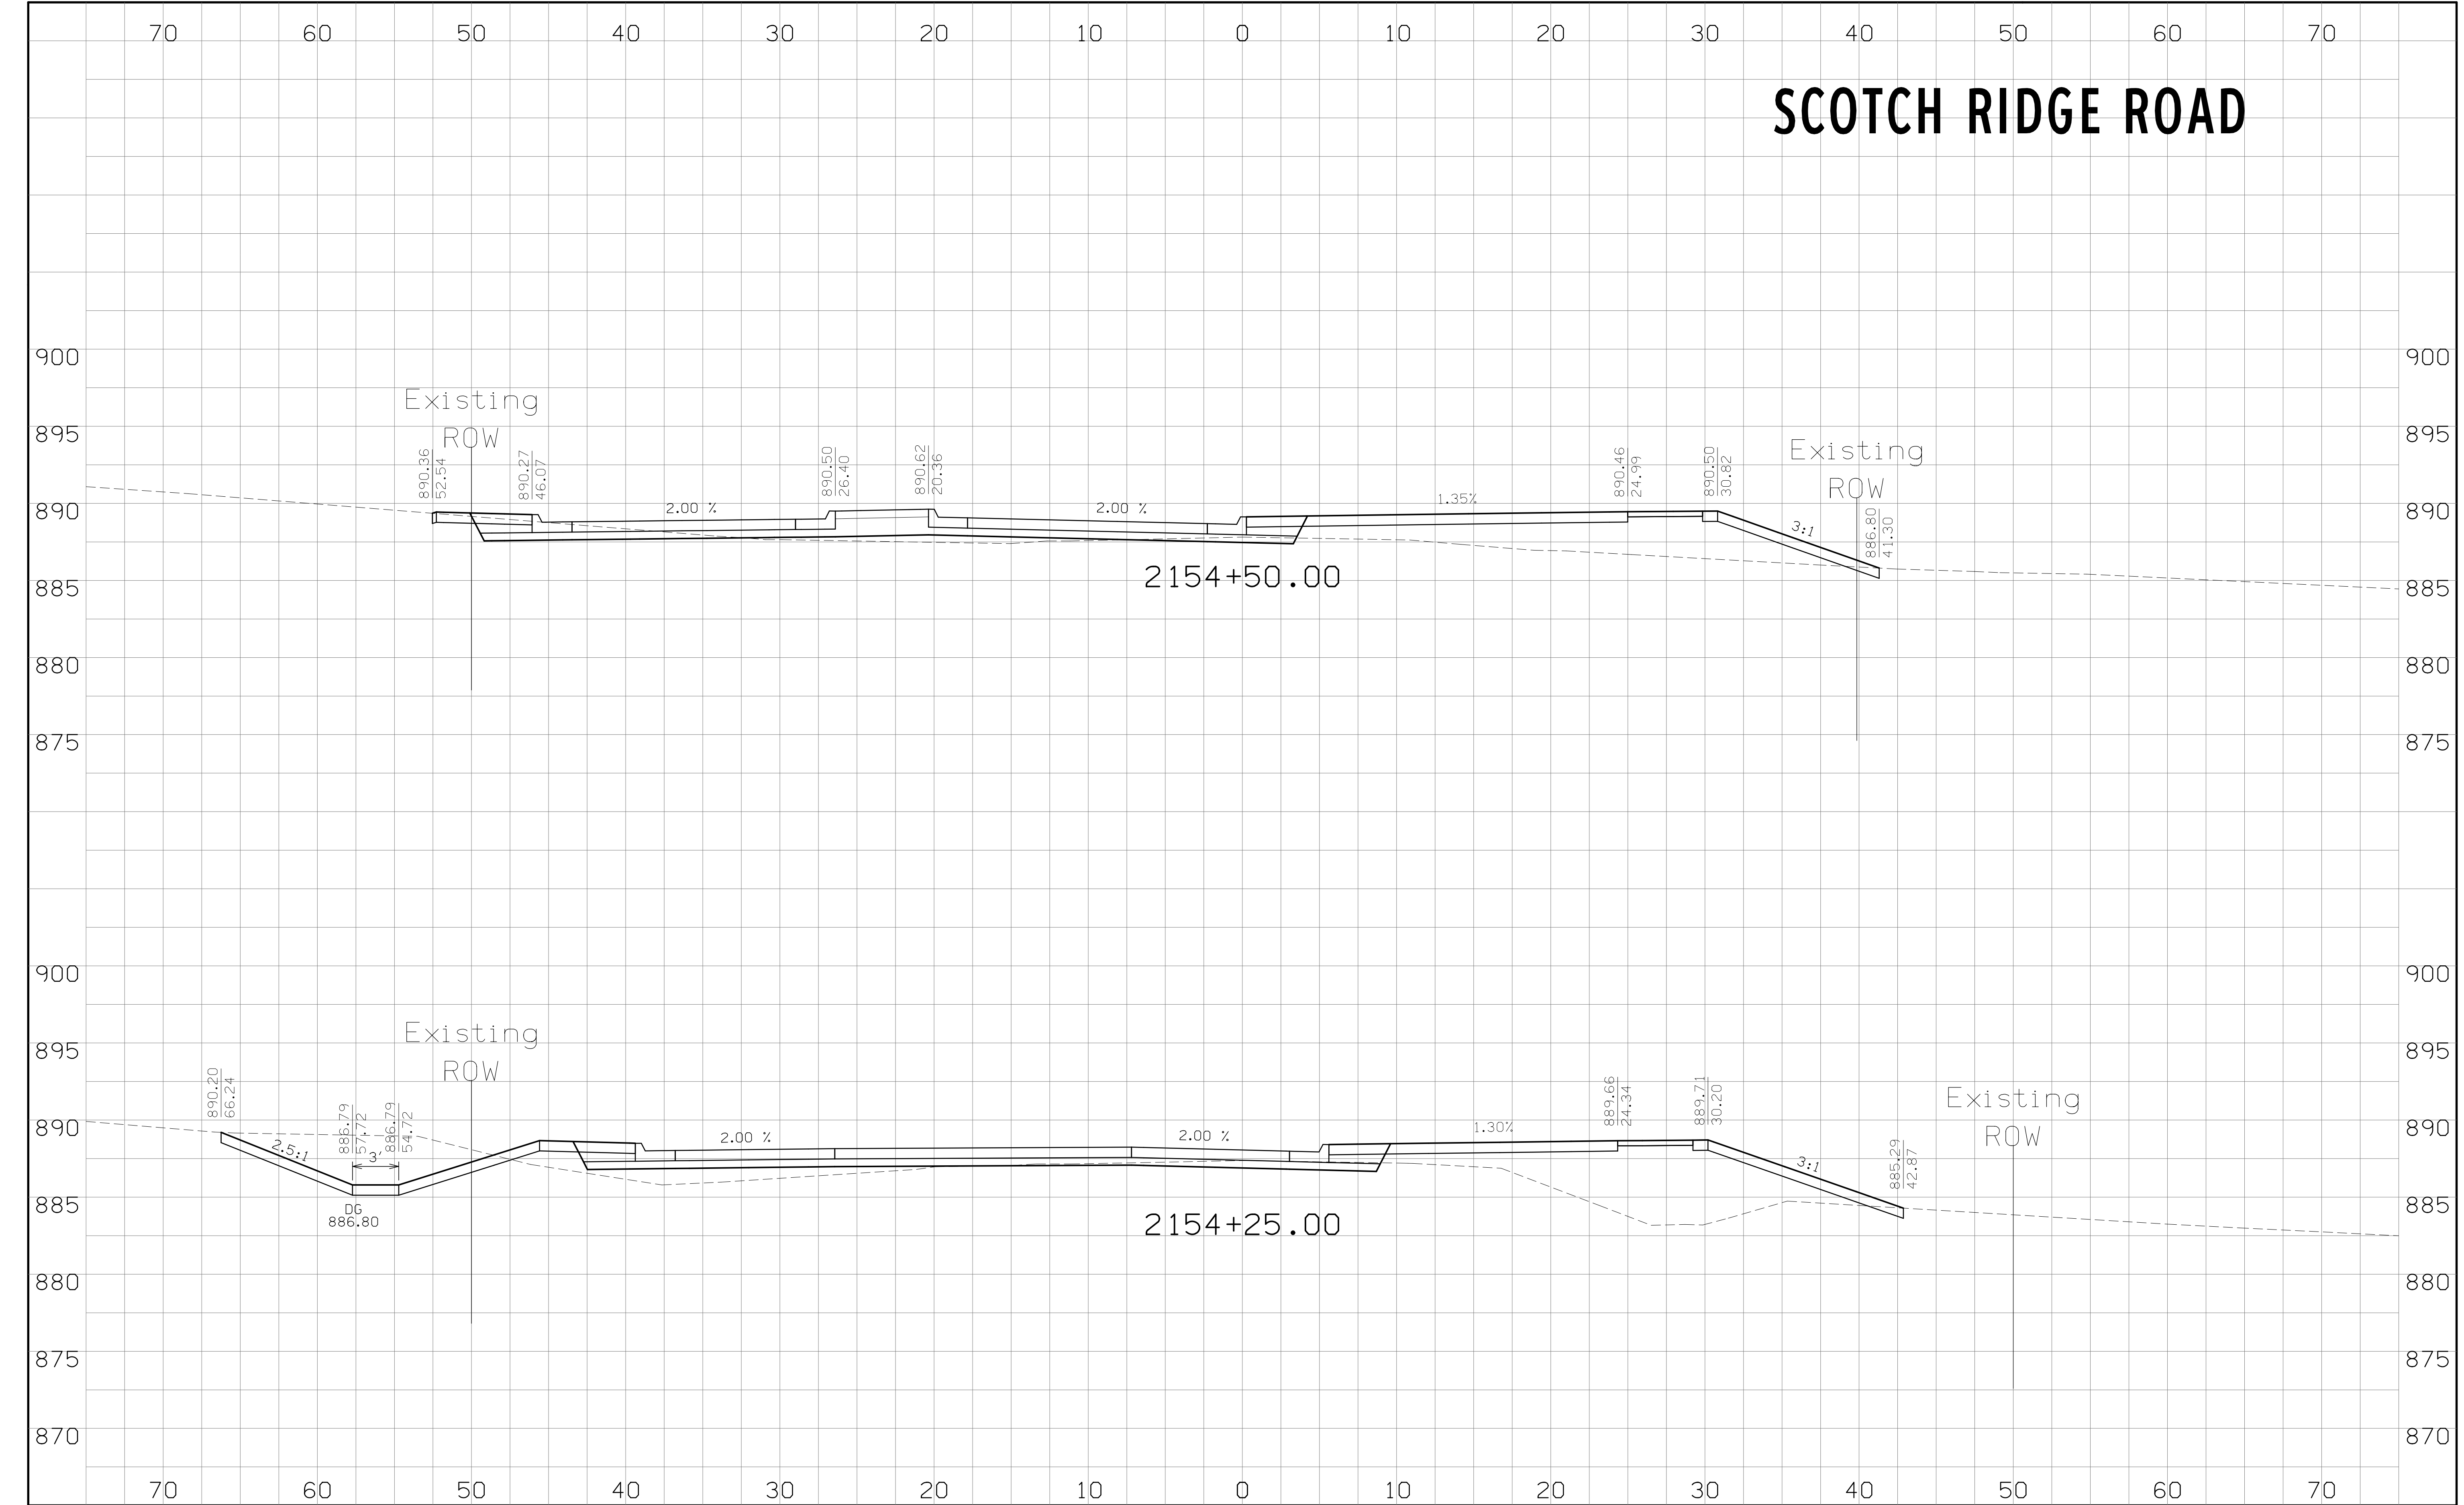


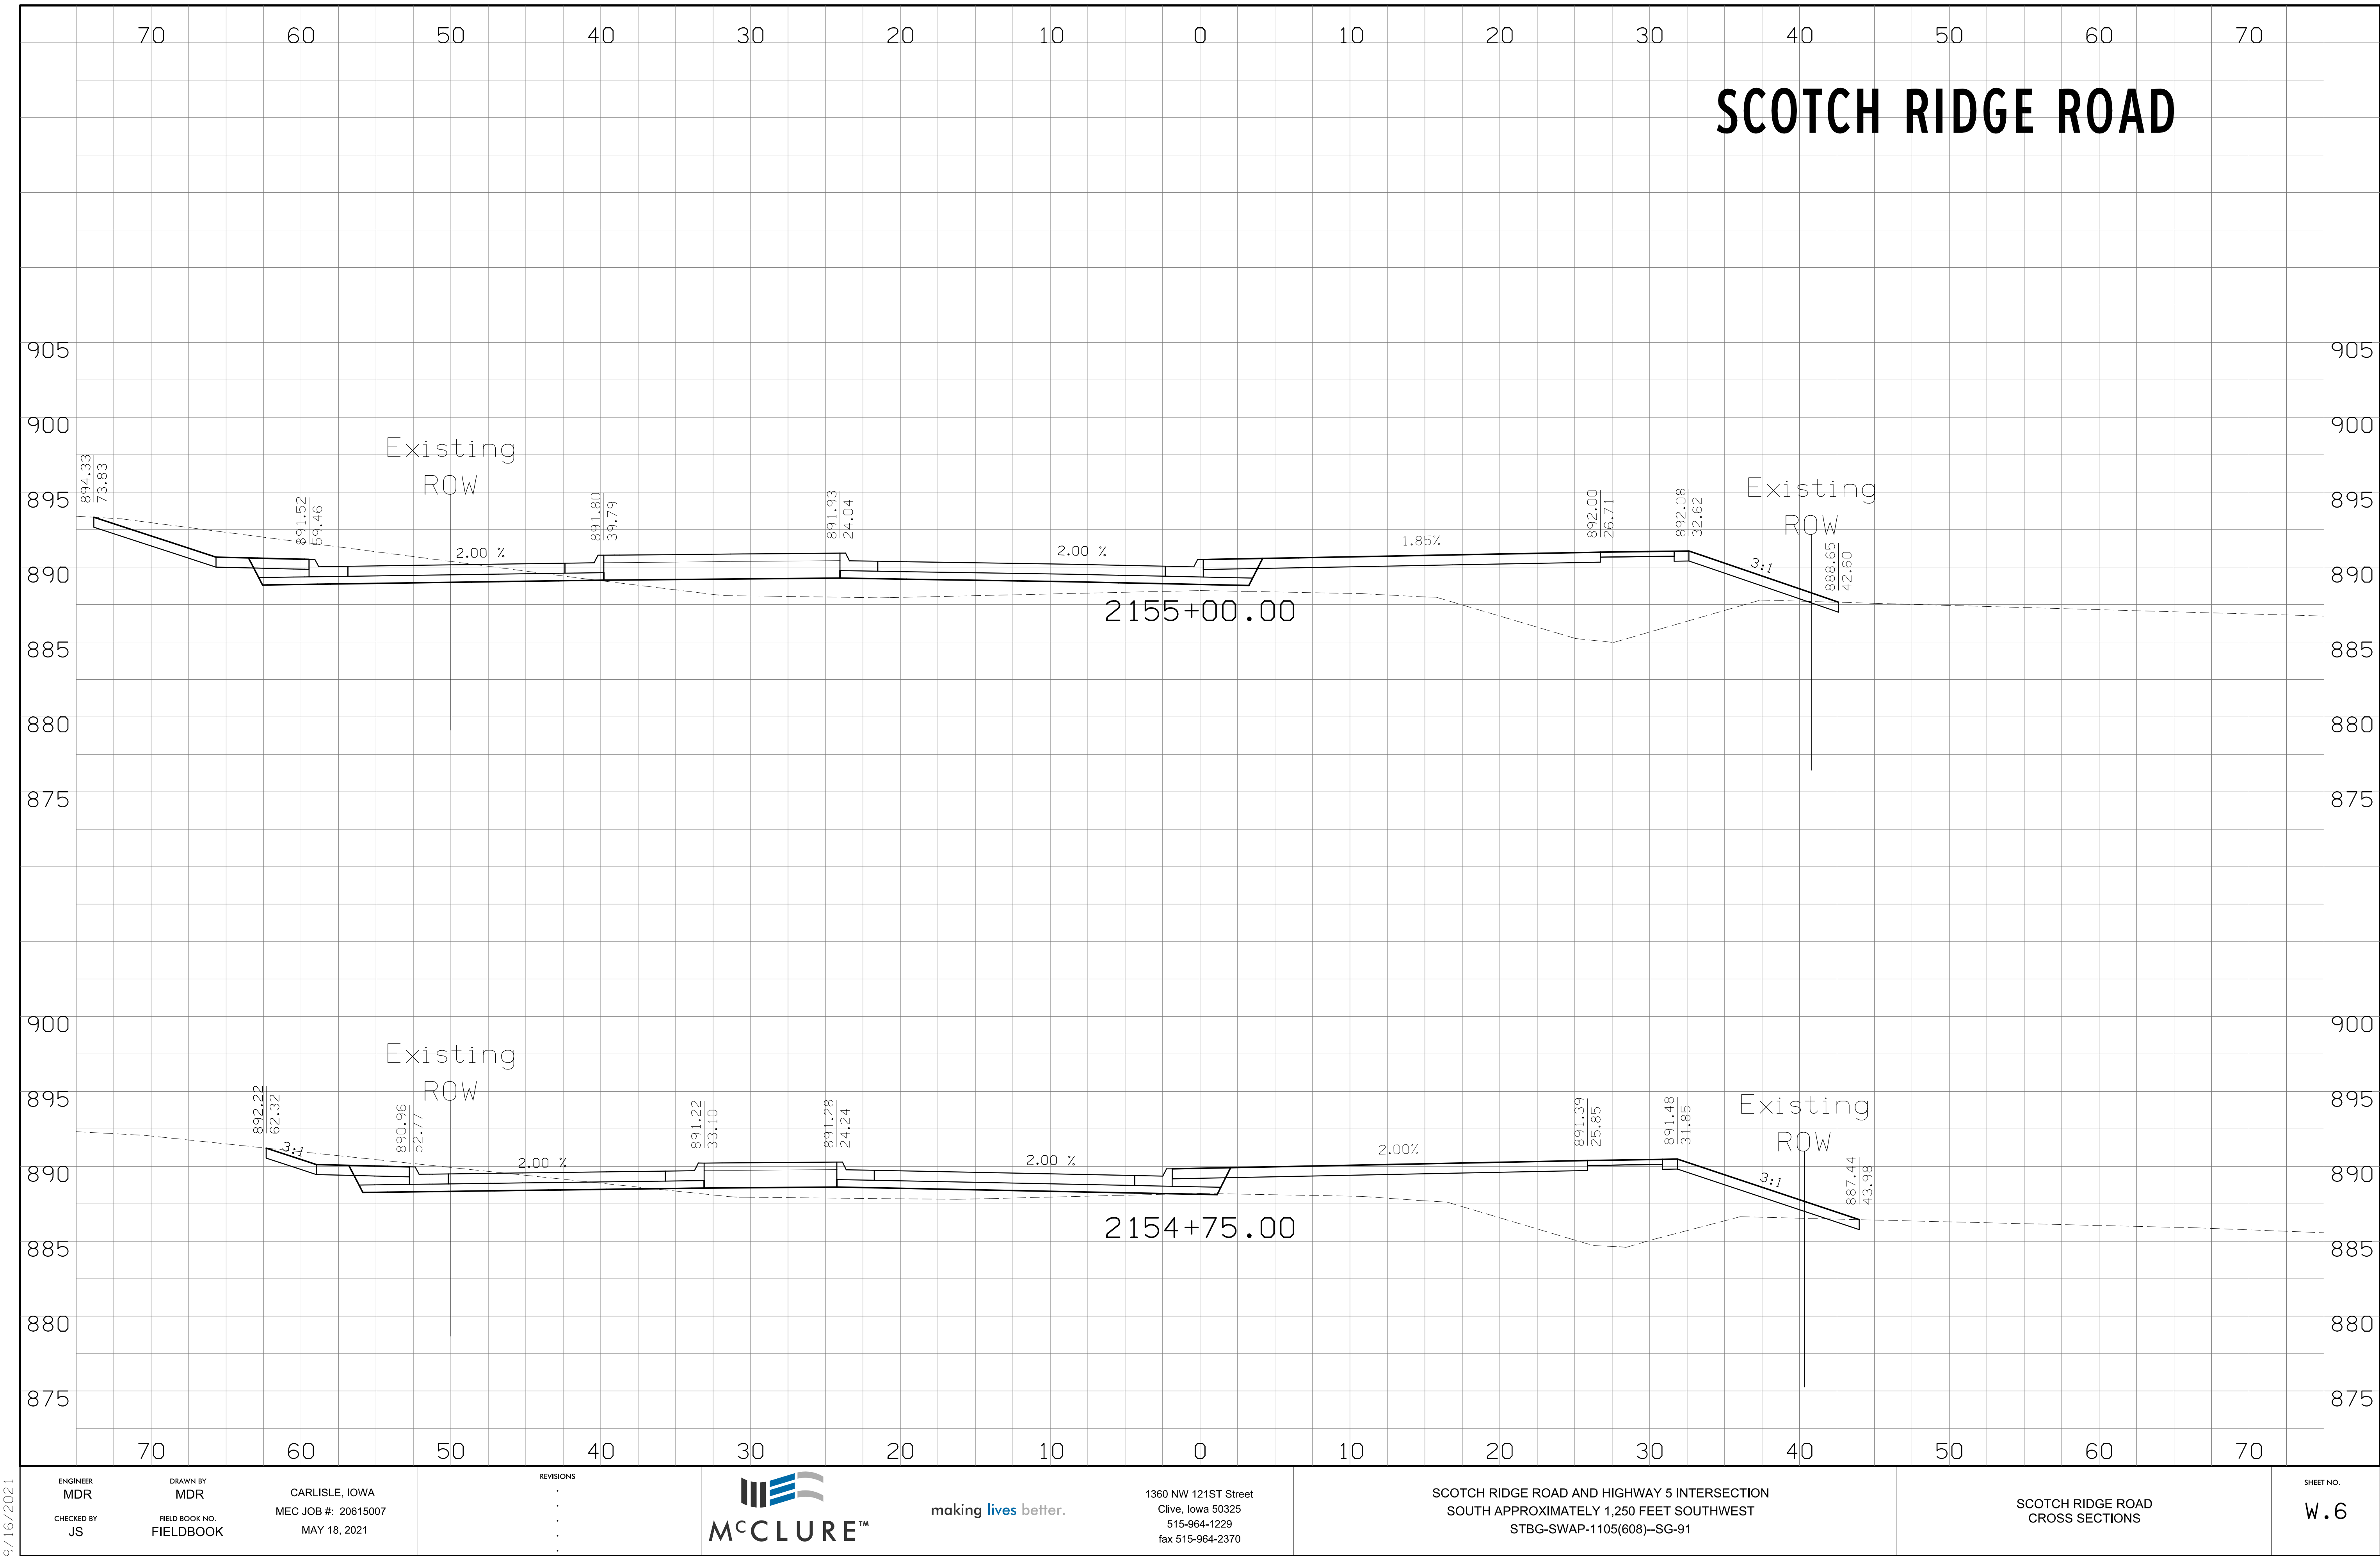

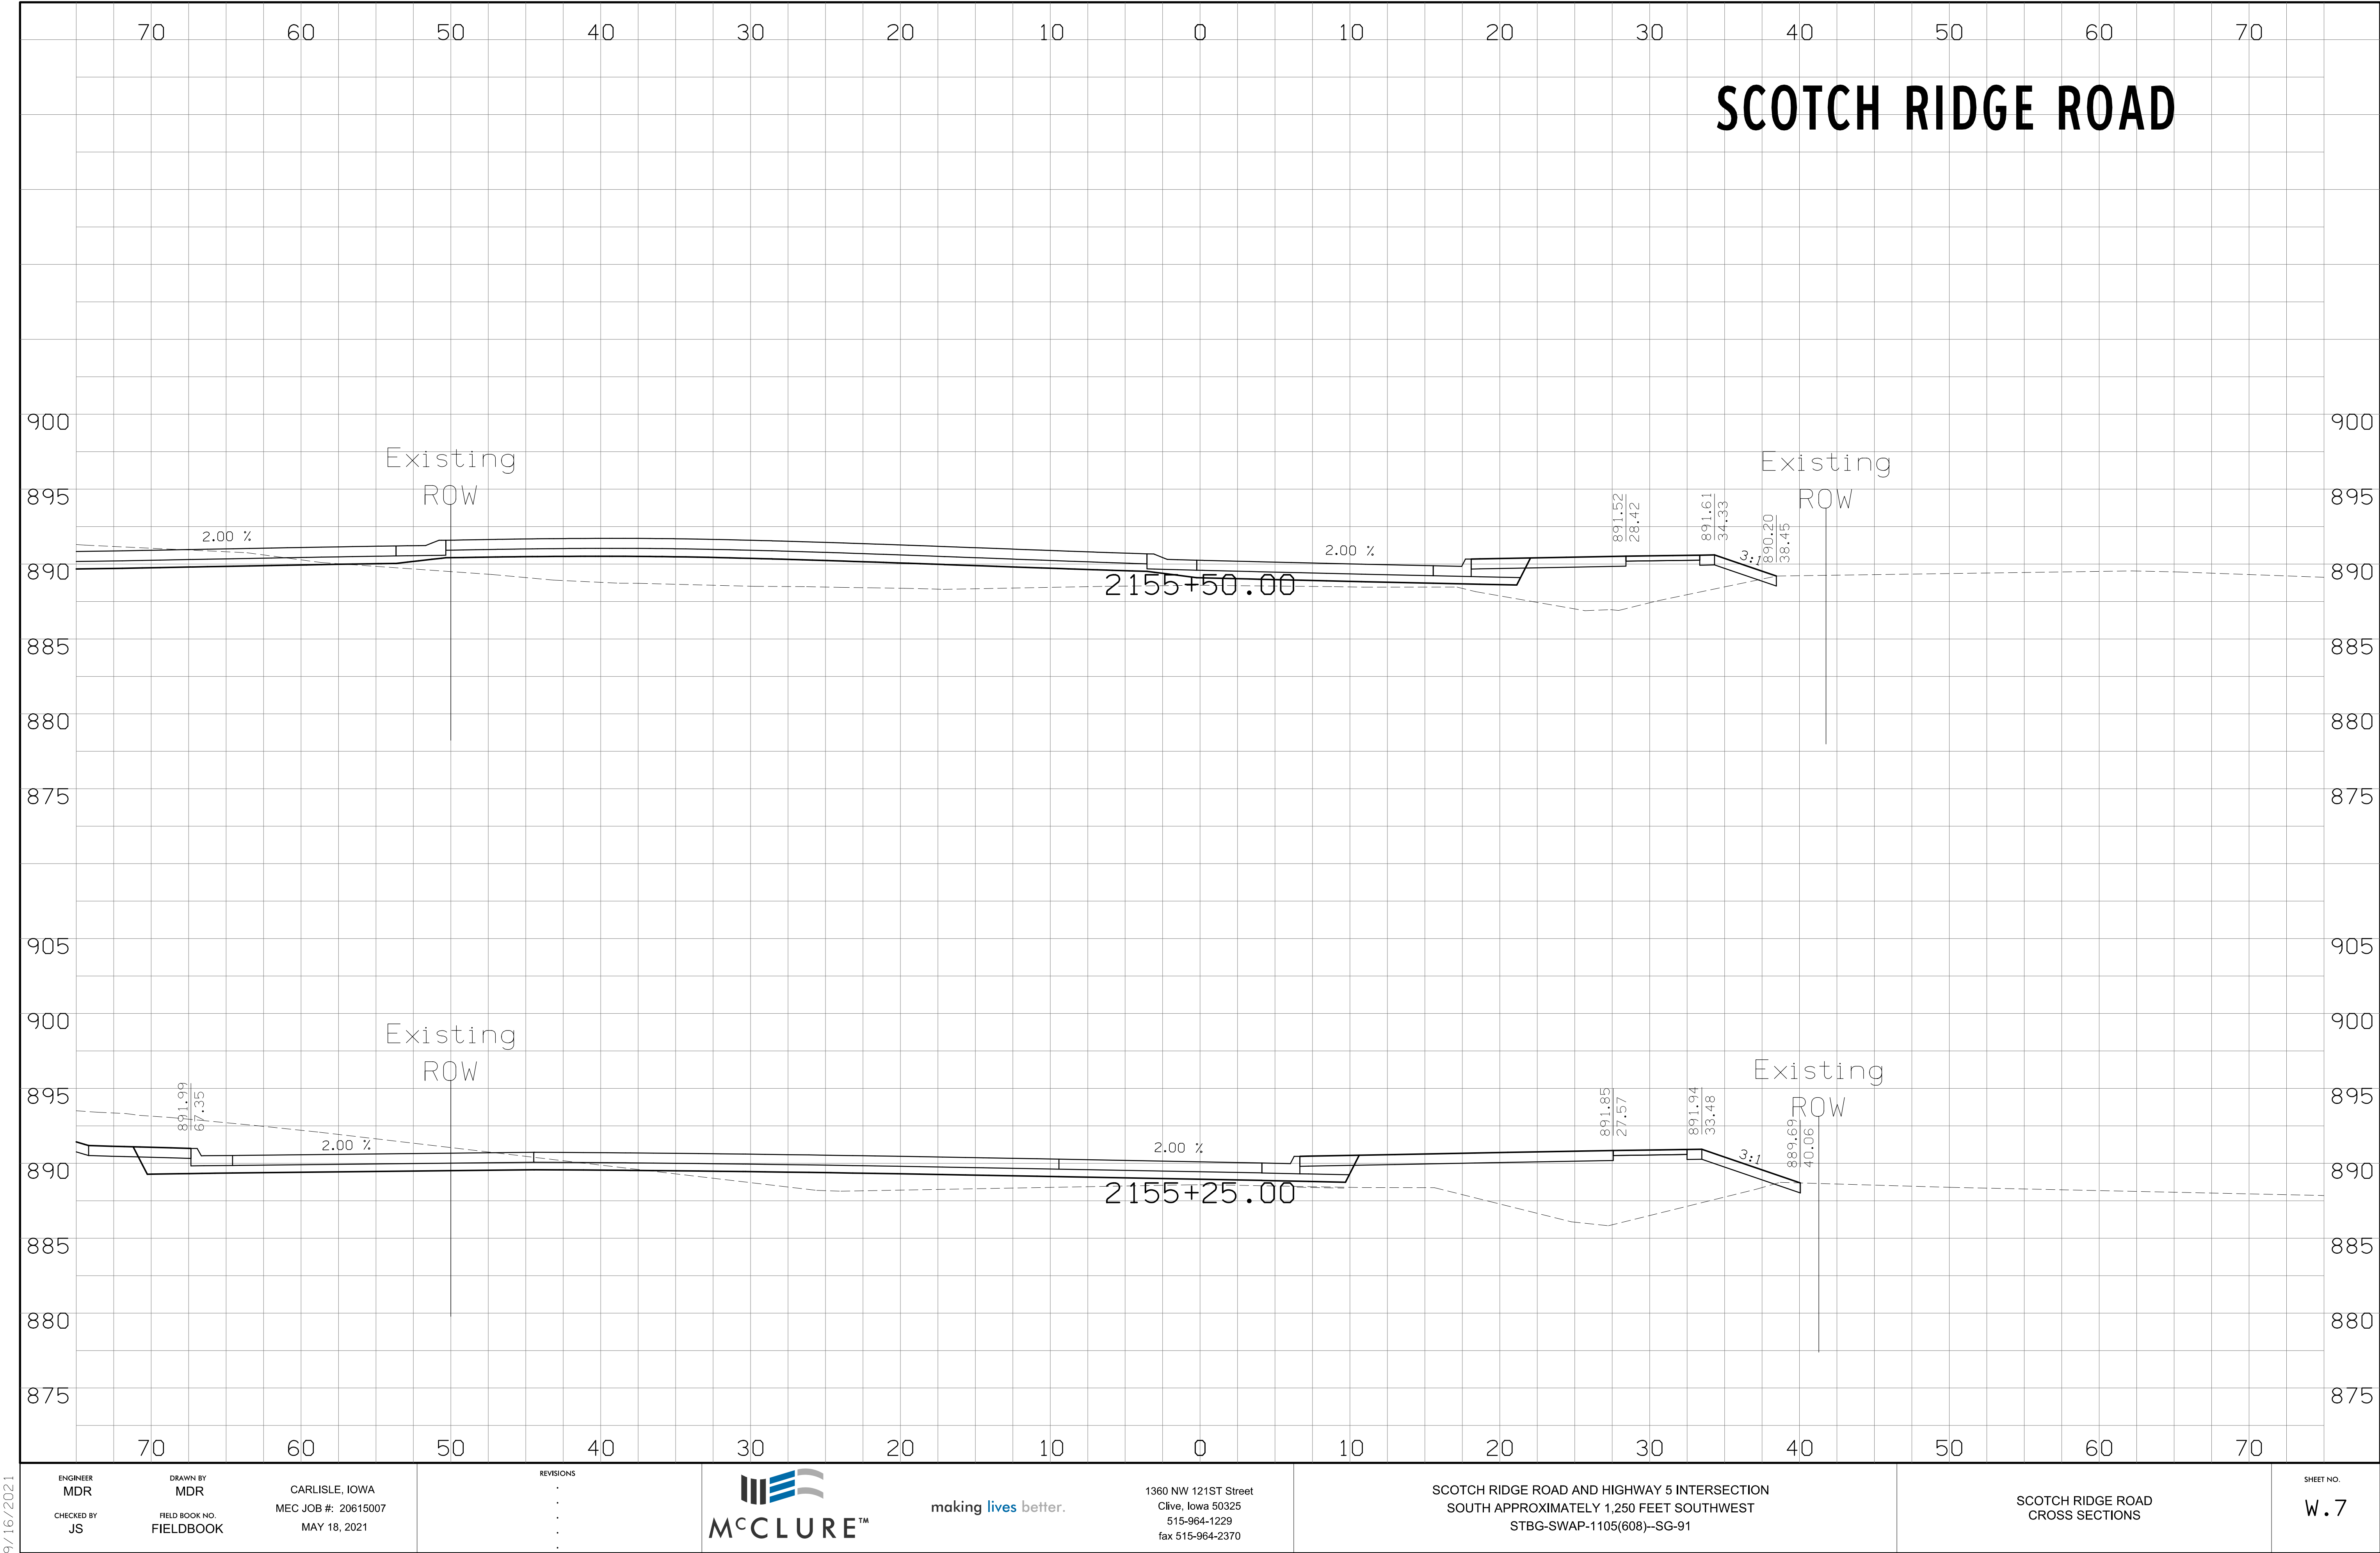


9/16/2021

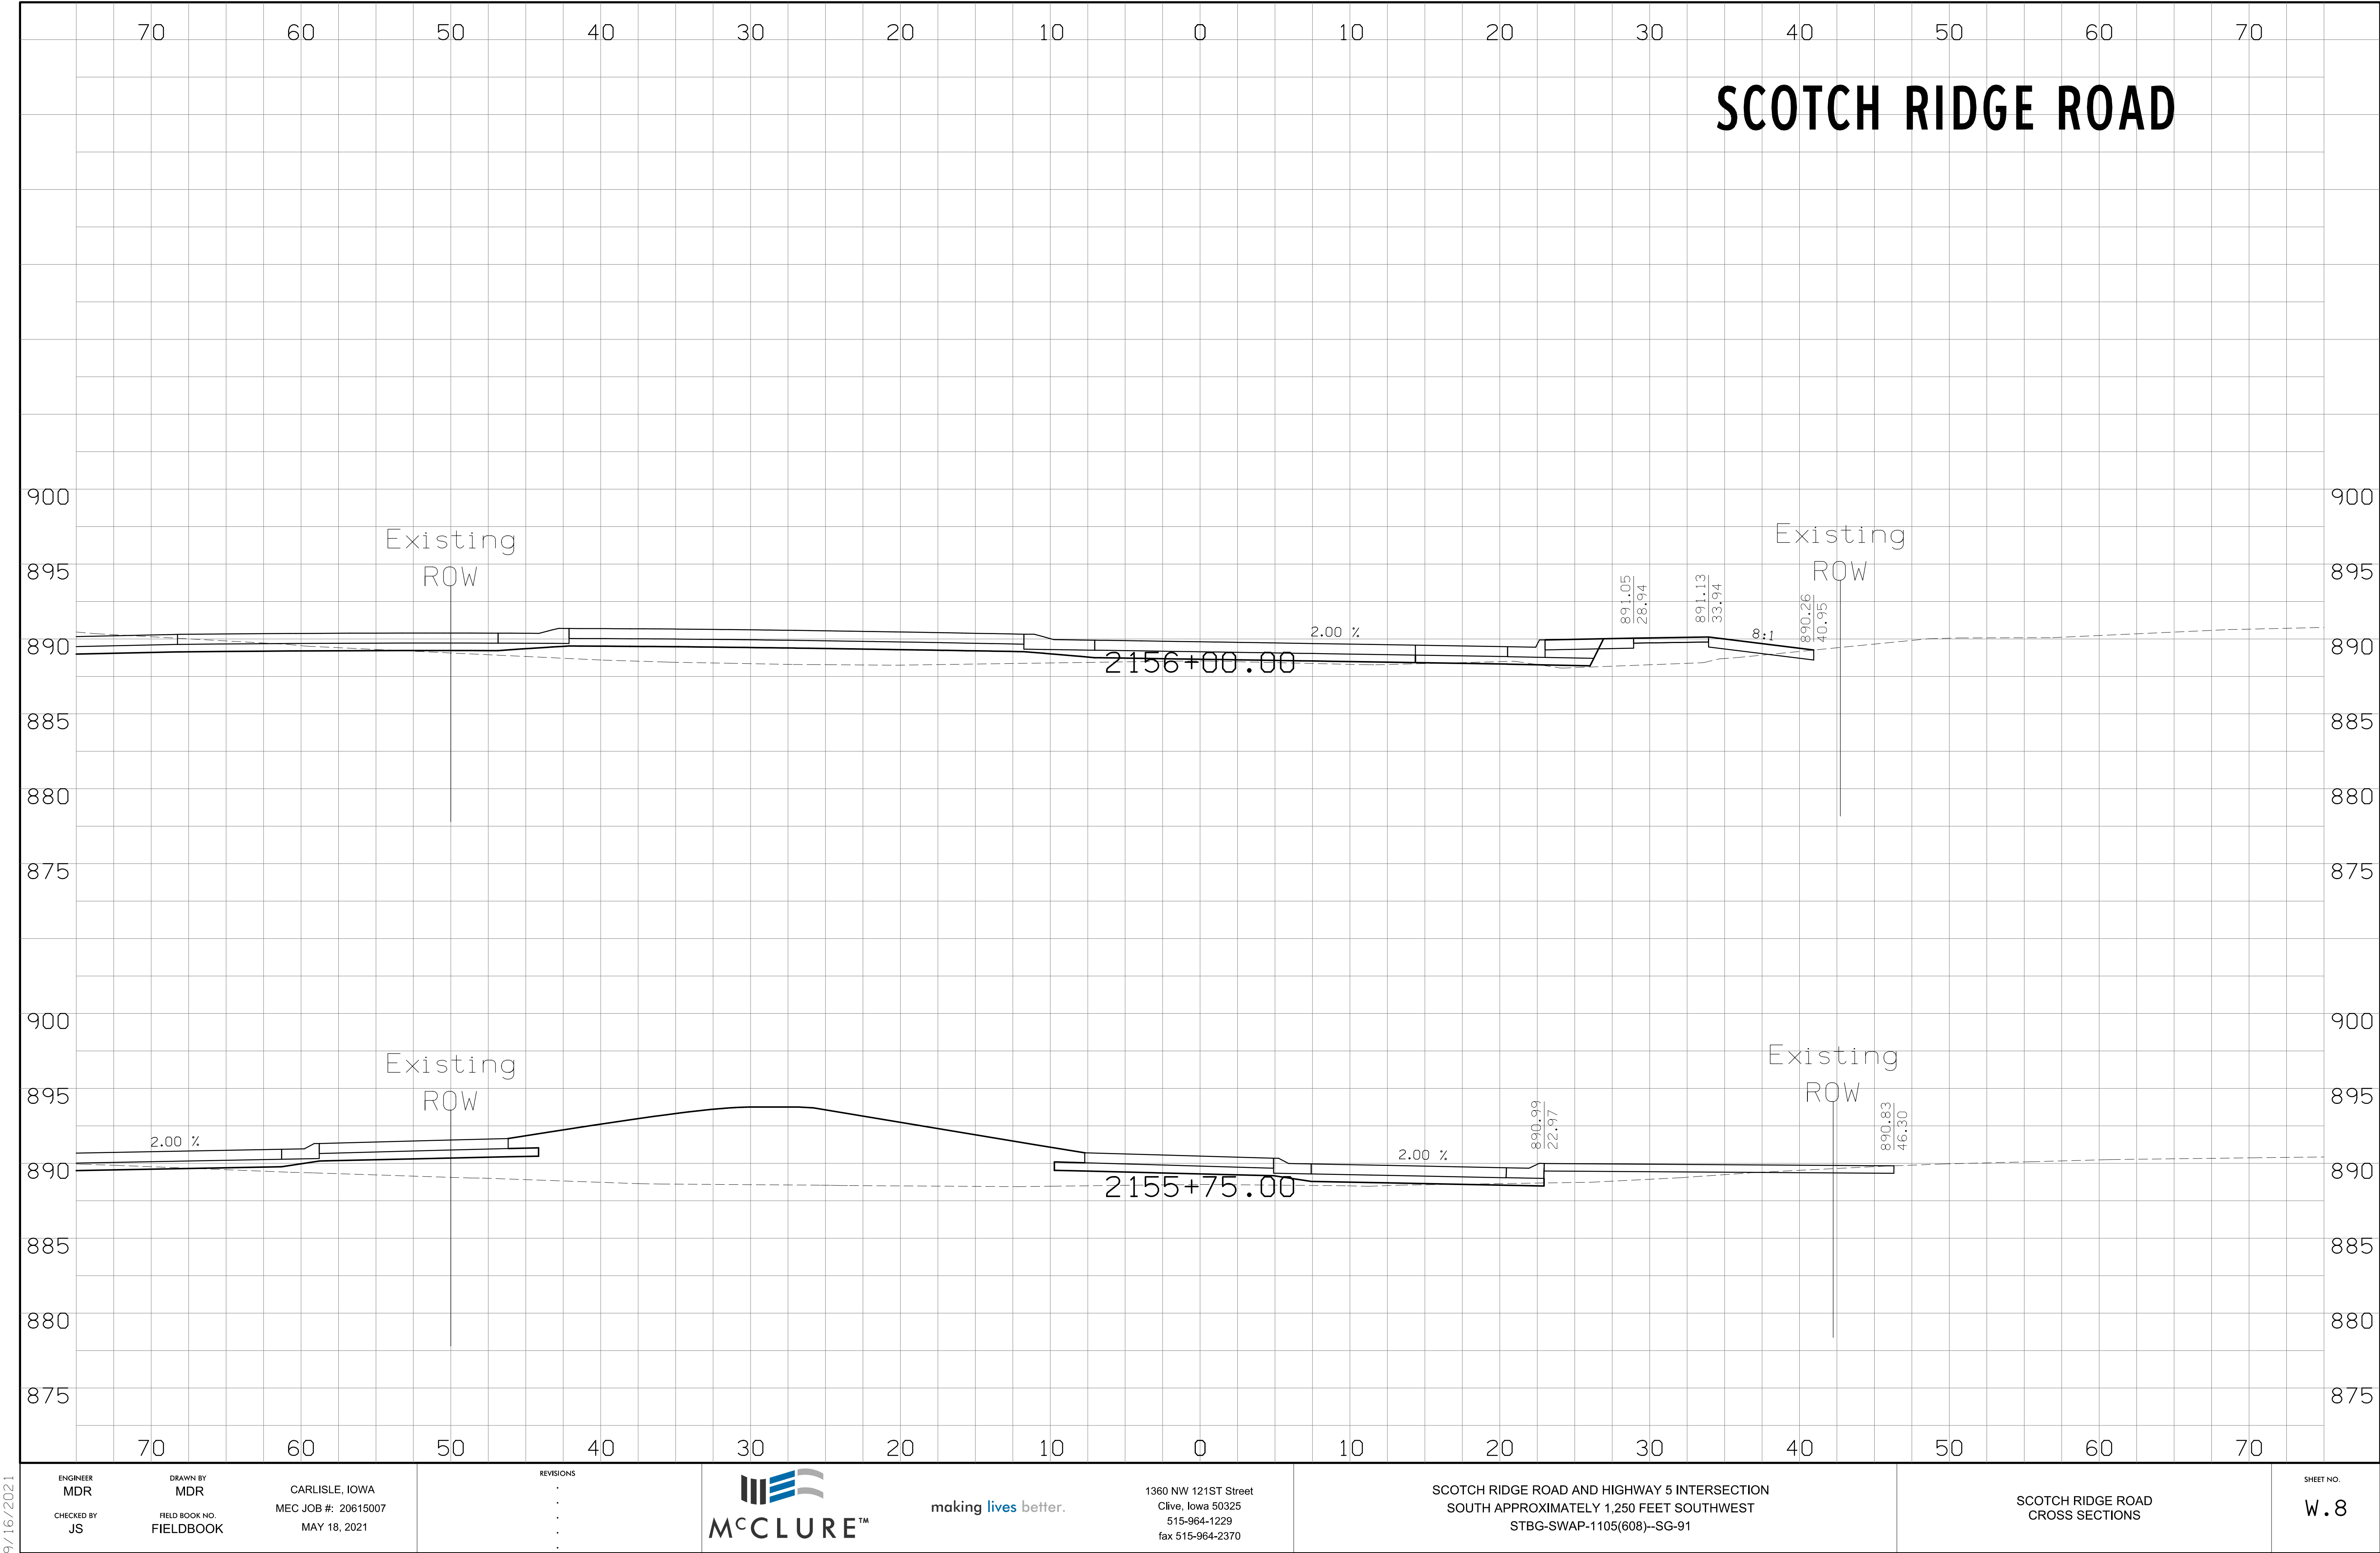

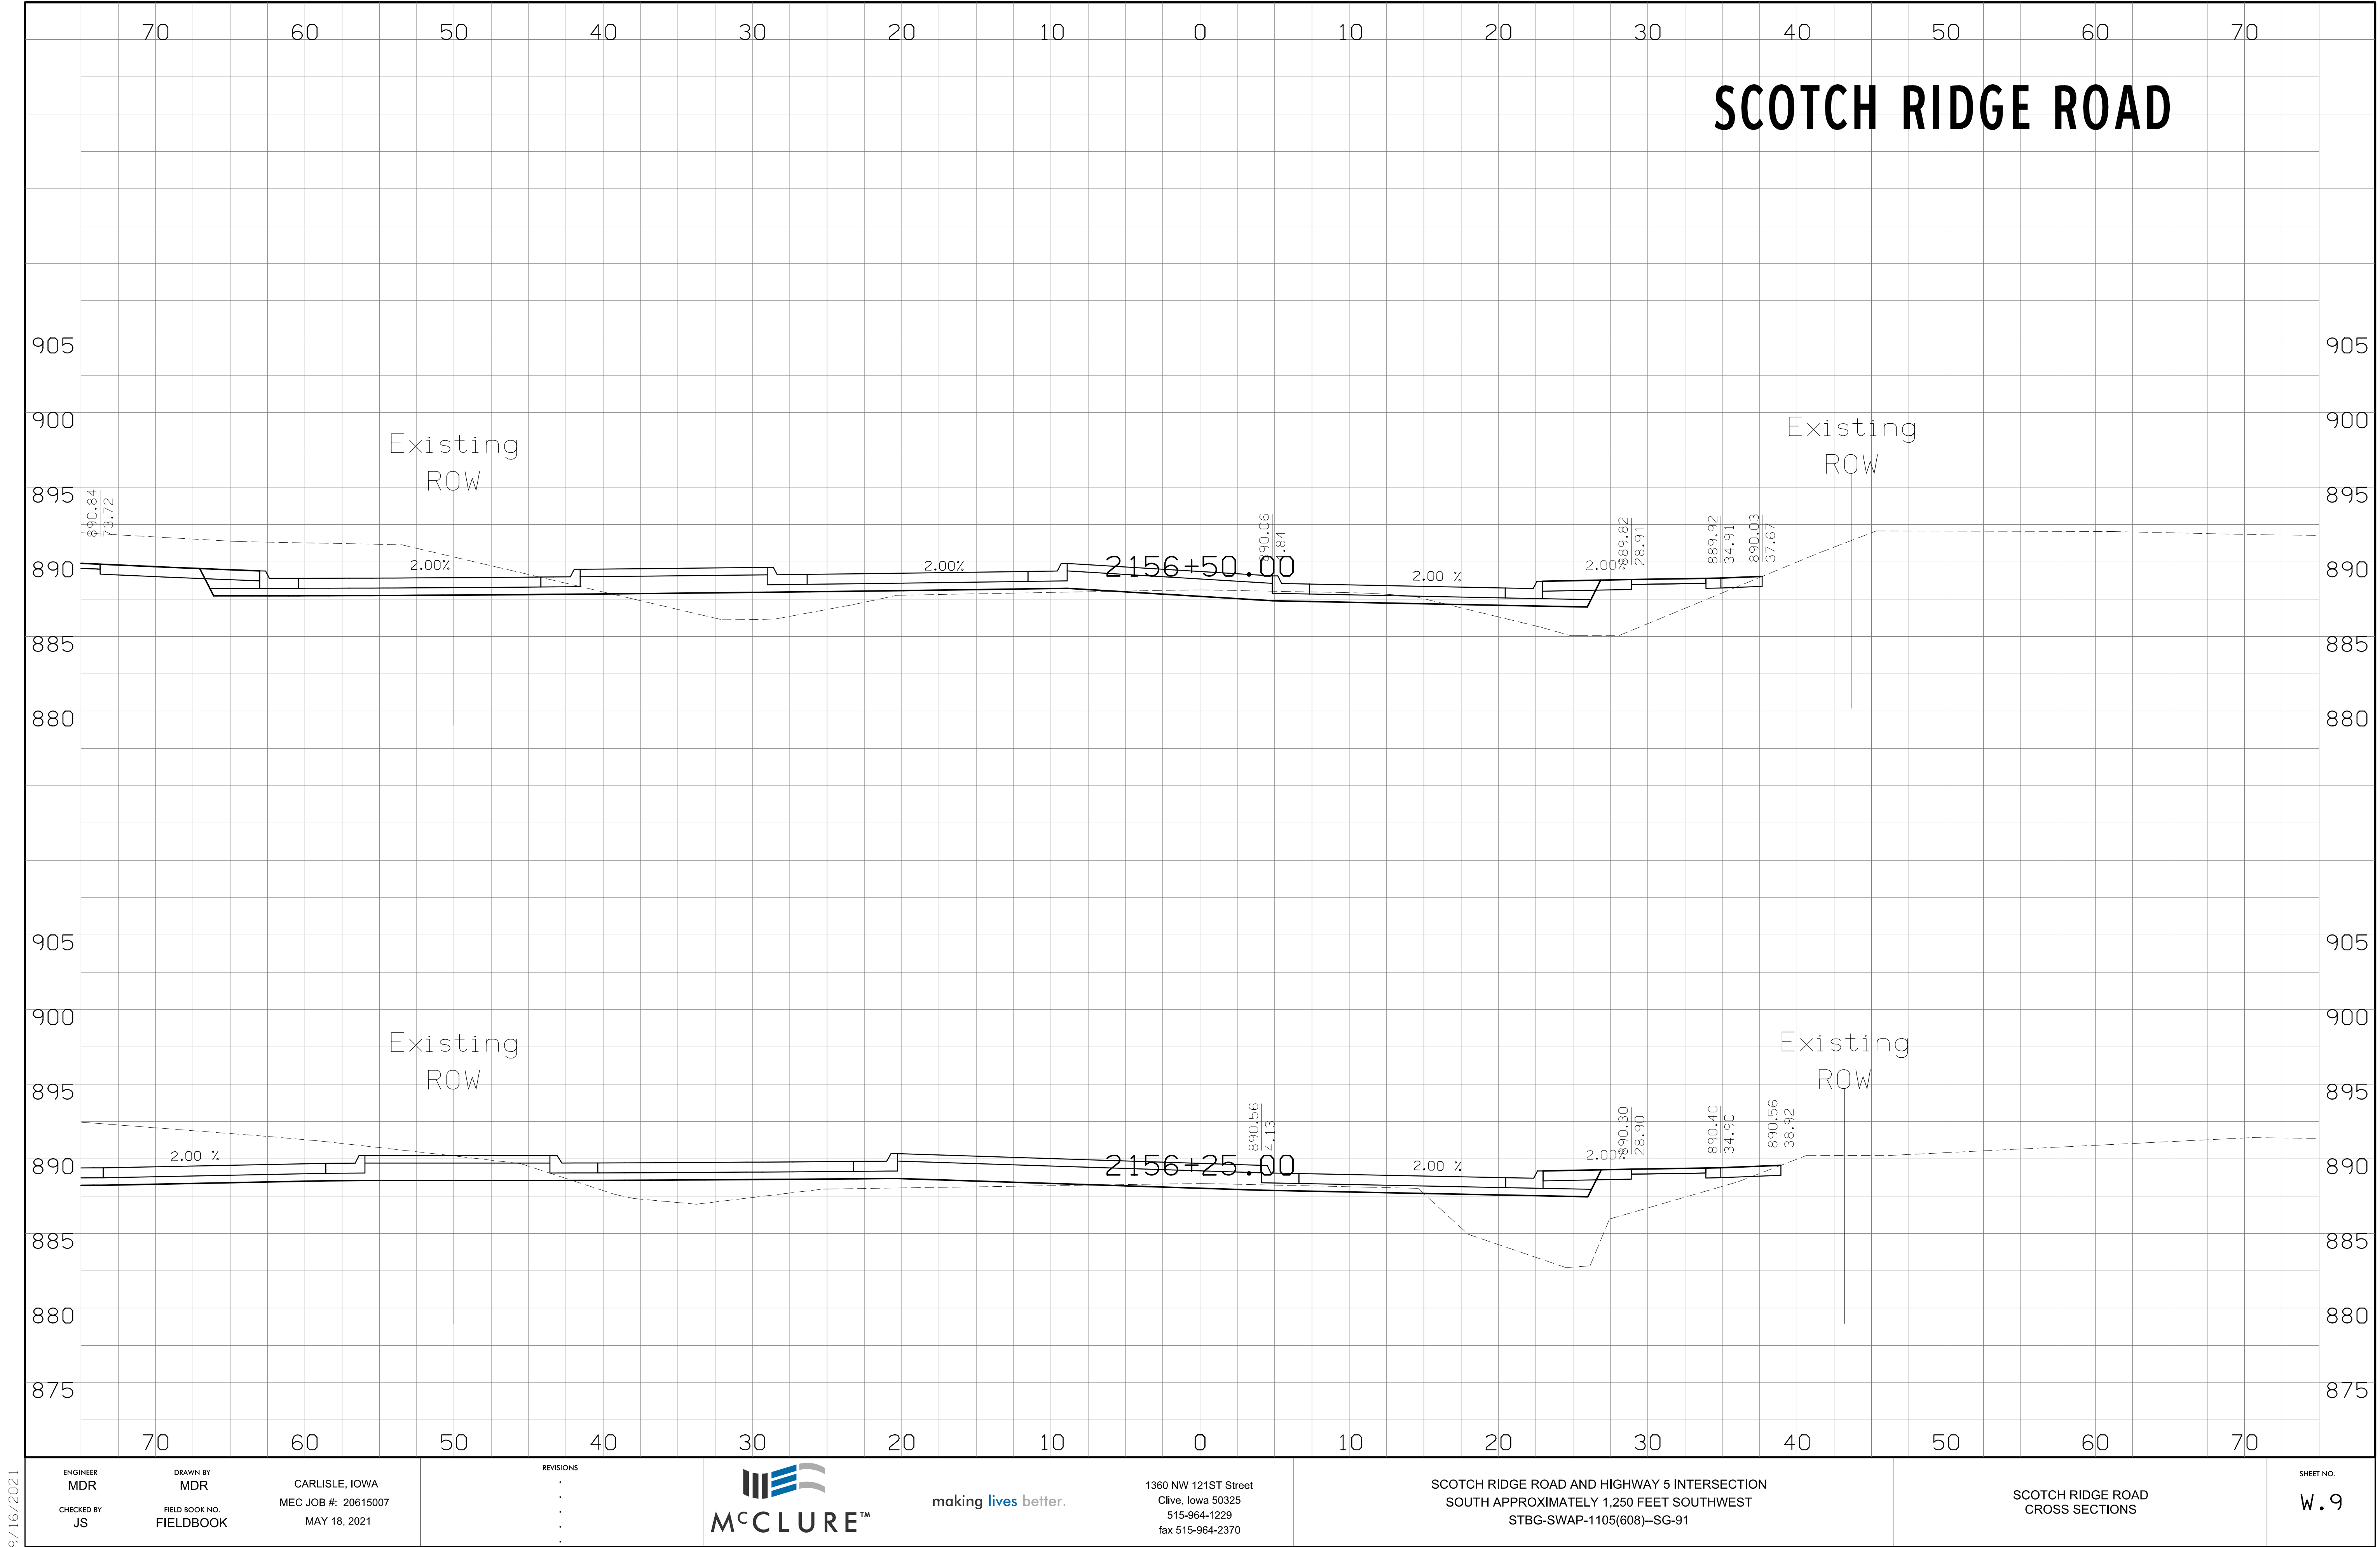


9/16/2021

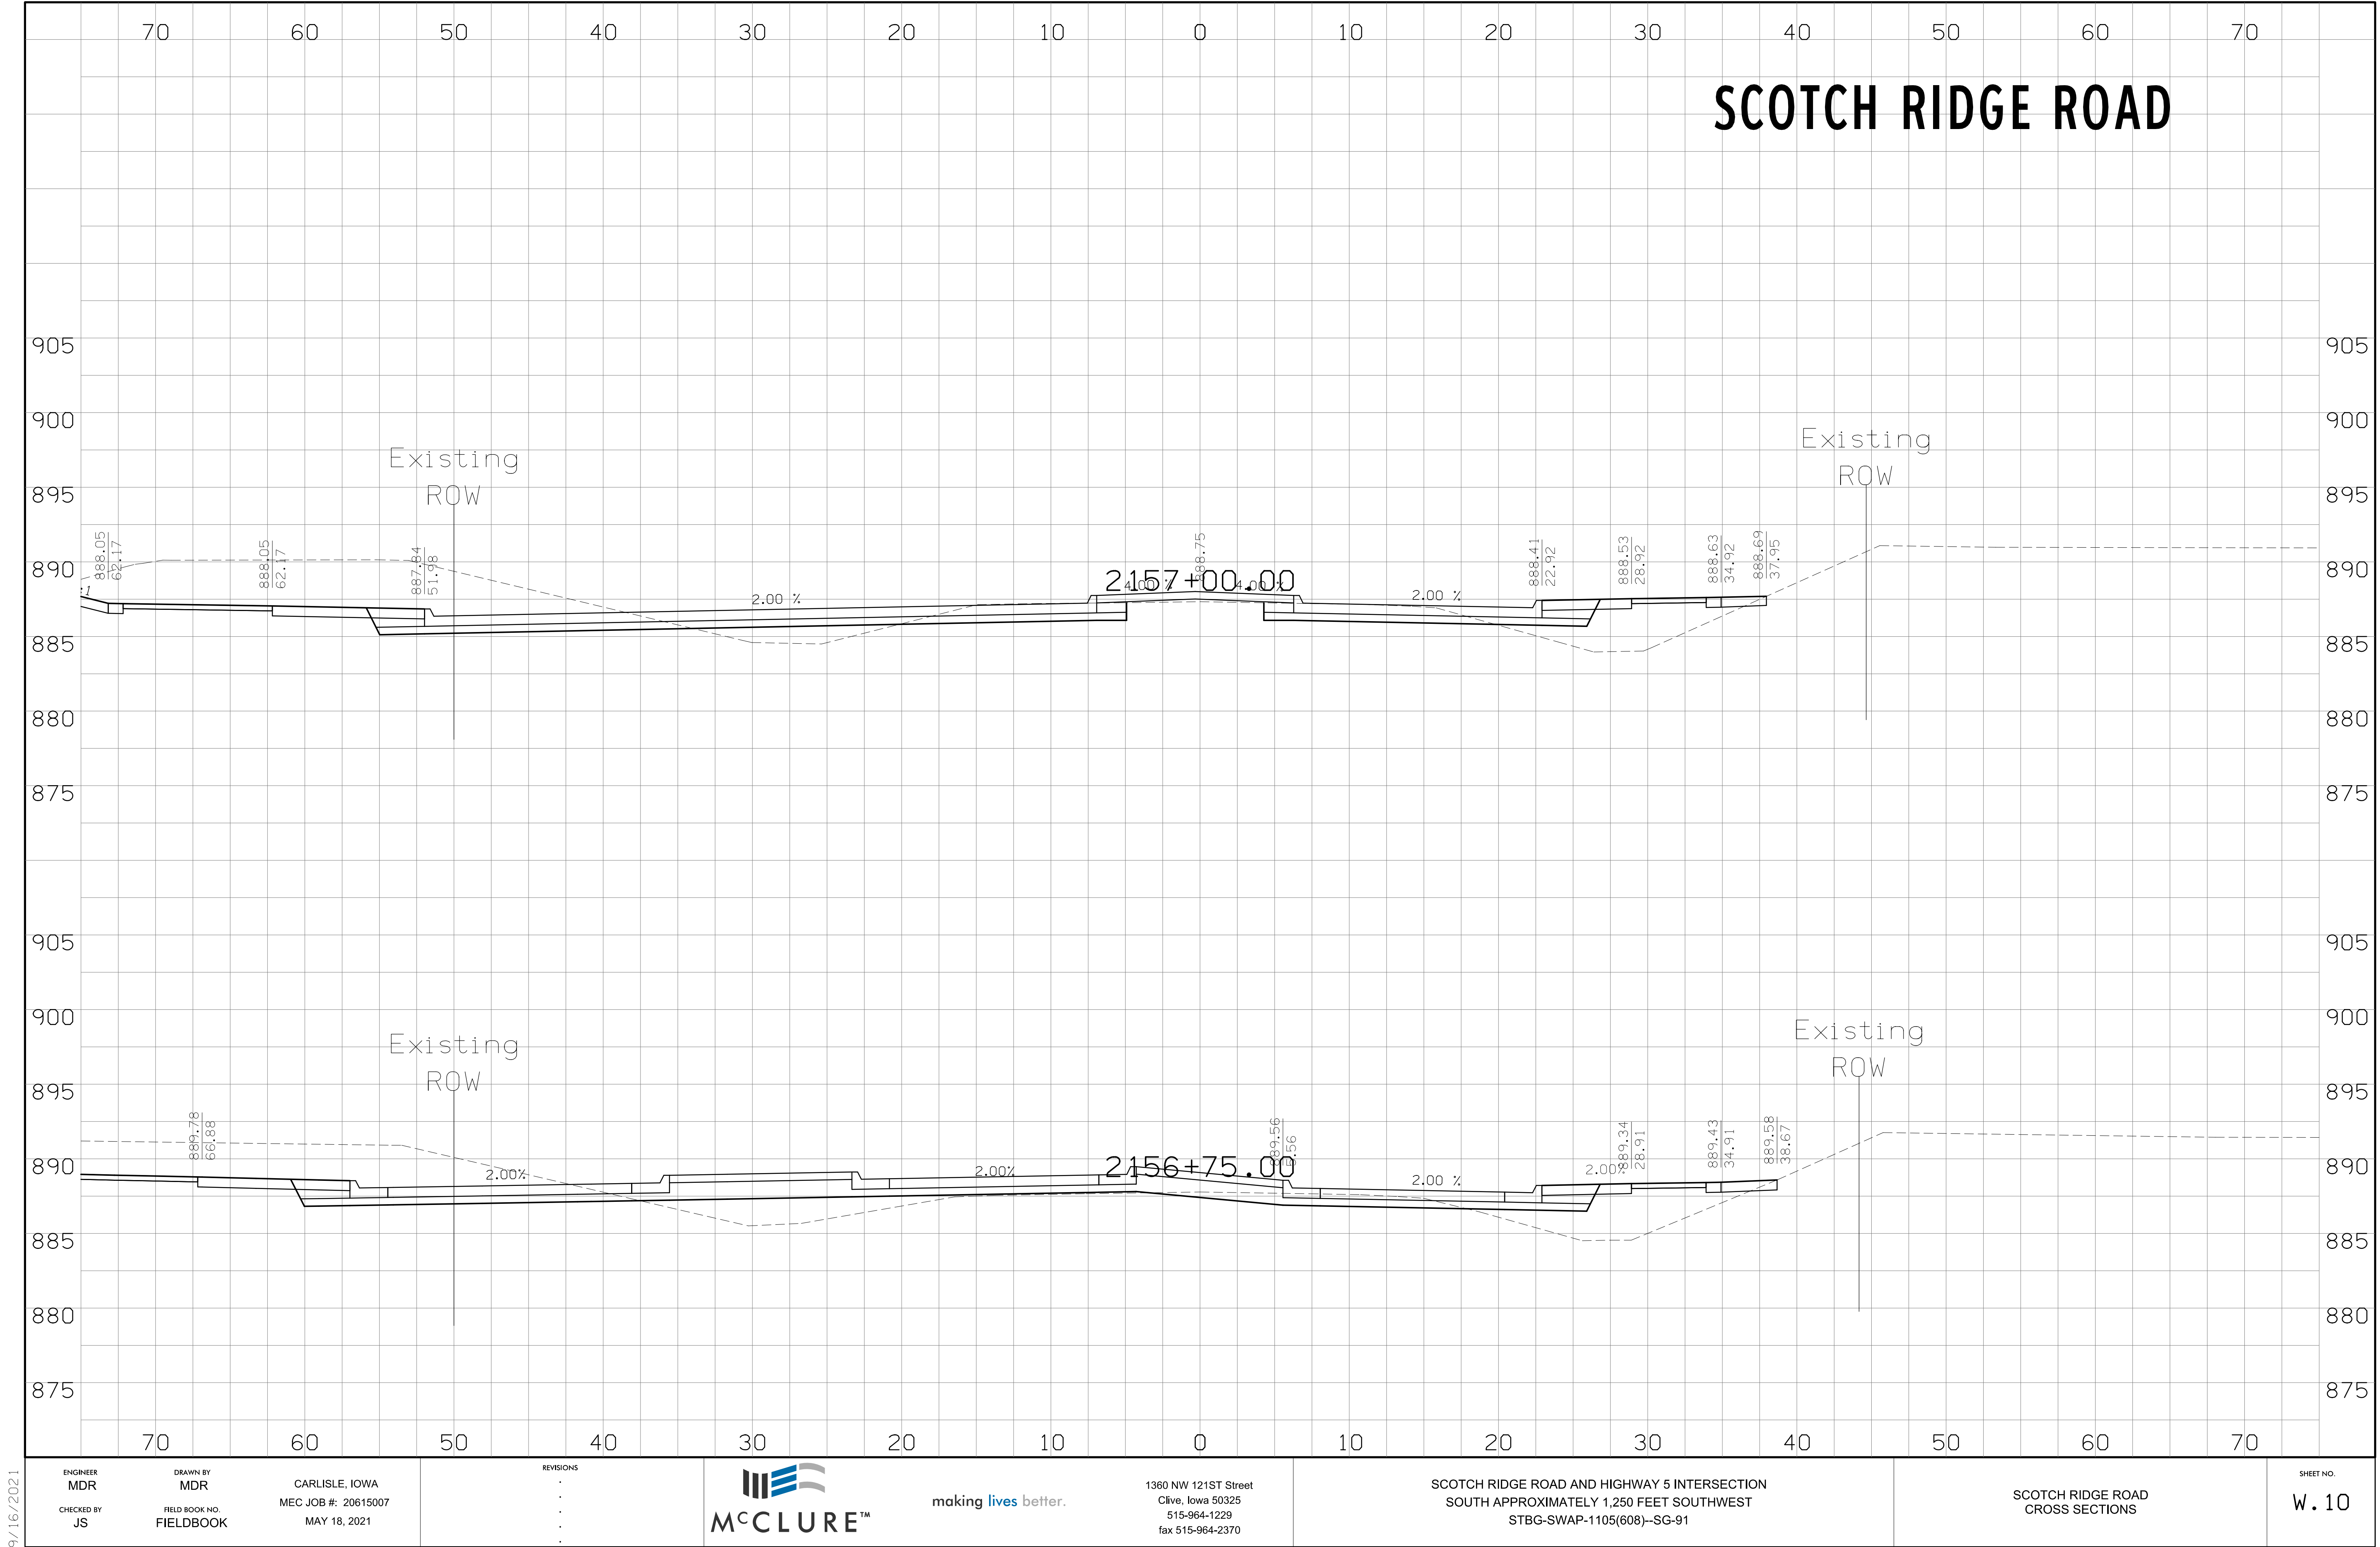

9/16/2021

SCOTCH RIDGE ROAD

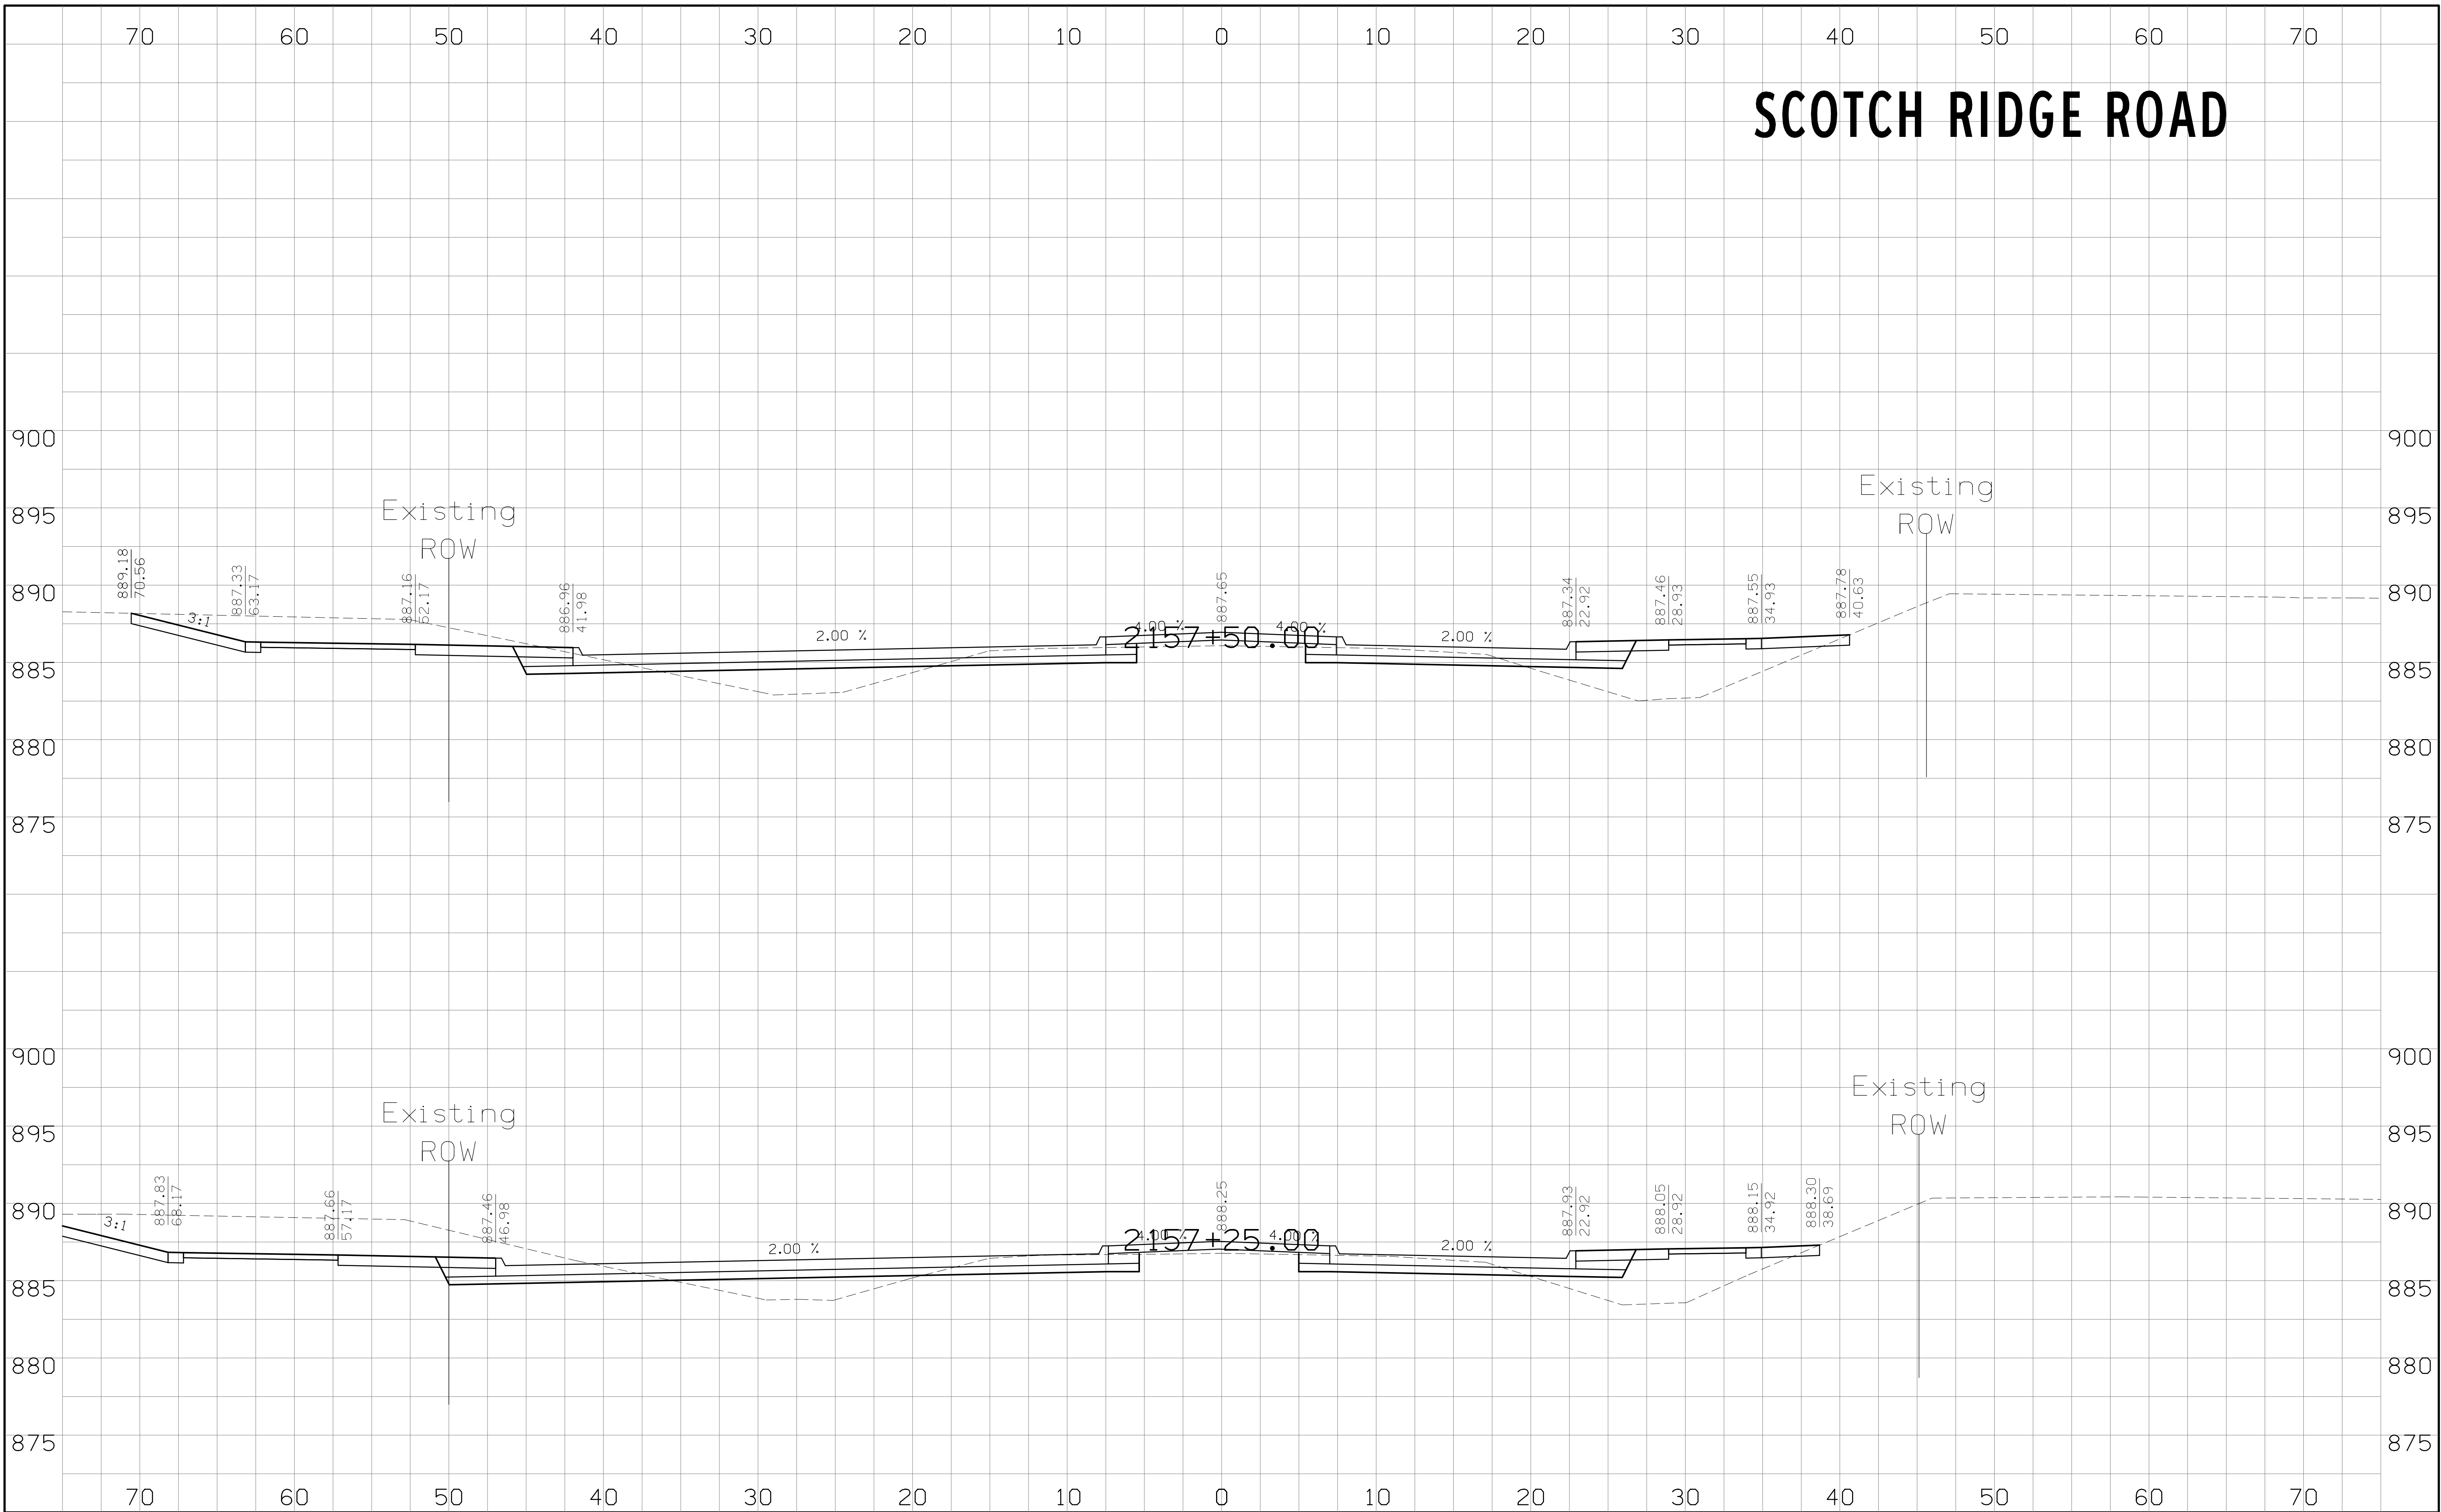

9/16/2021

ENGINEER
MDR
DRAWN BY
MDR
CHECKED BY
JS
CARLISLE, IOWA
MEC JOB #: 20615007
MAY 18, 2021

REVISIONS
.
.
.
.




making lives better.

1360 NW 121ST Street
Clive, Iowa 50325
515-964-1229
fax 515-964-2370


SCOTCH RIDGE ROAD AND HIGHWAY 5 INTERSECTION
SOUTH APPROXIMATELY 1,250 FEET SOUTHWEST
STBG-SWAP-1105(608)--SG-91

SCOTCH RIDGE ROAD
CROSS SECTIONS


SHEET NO.
W. 11

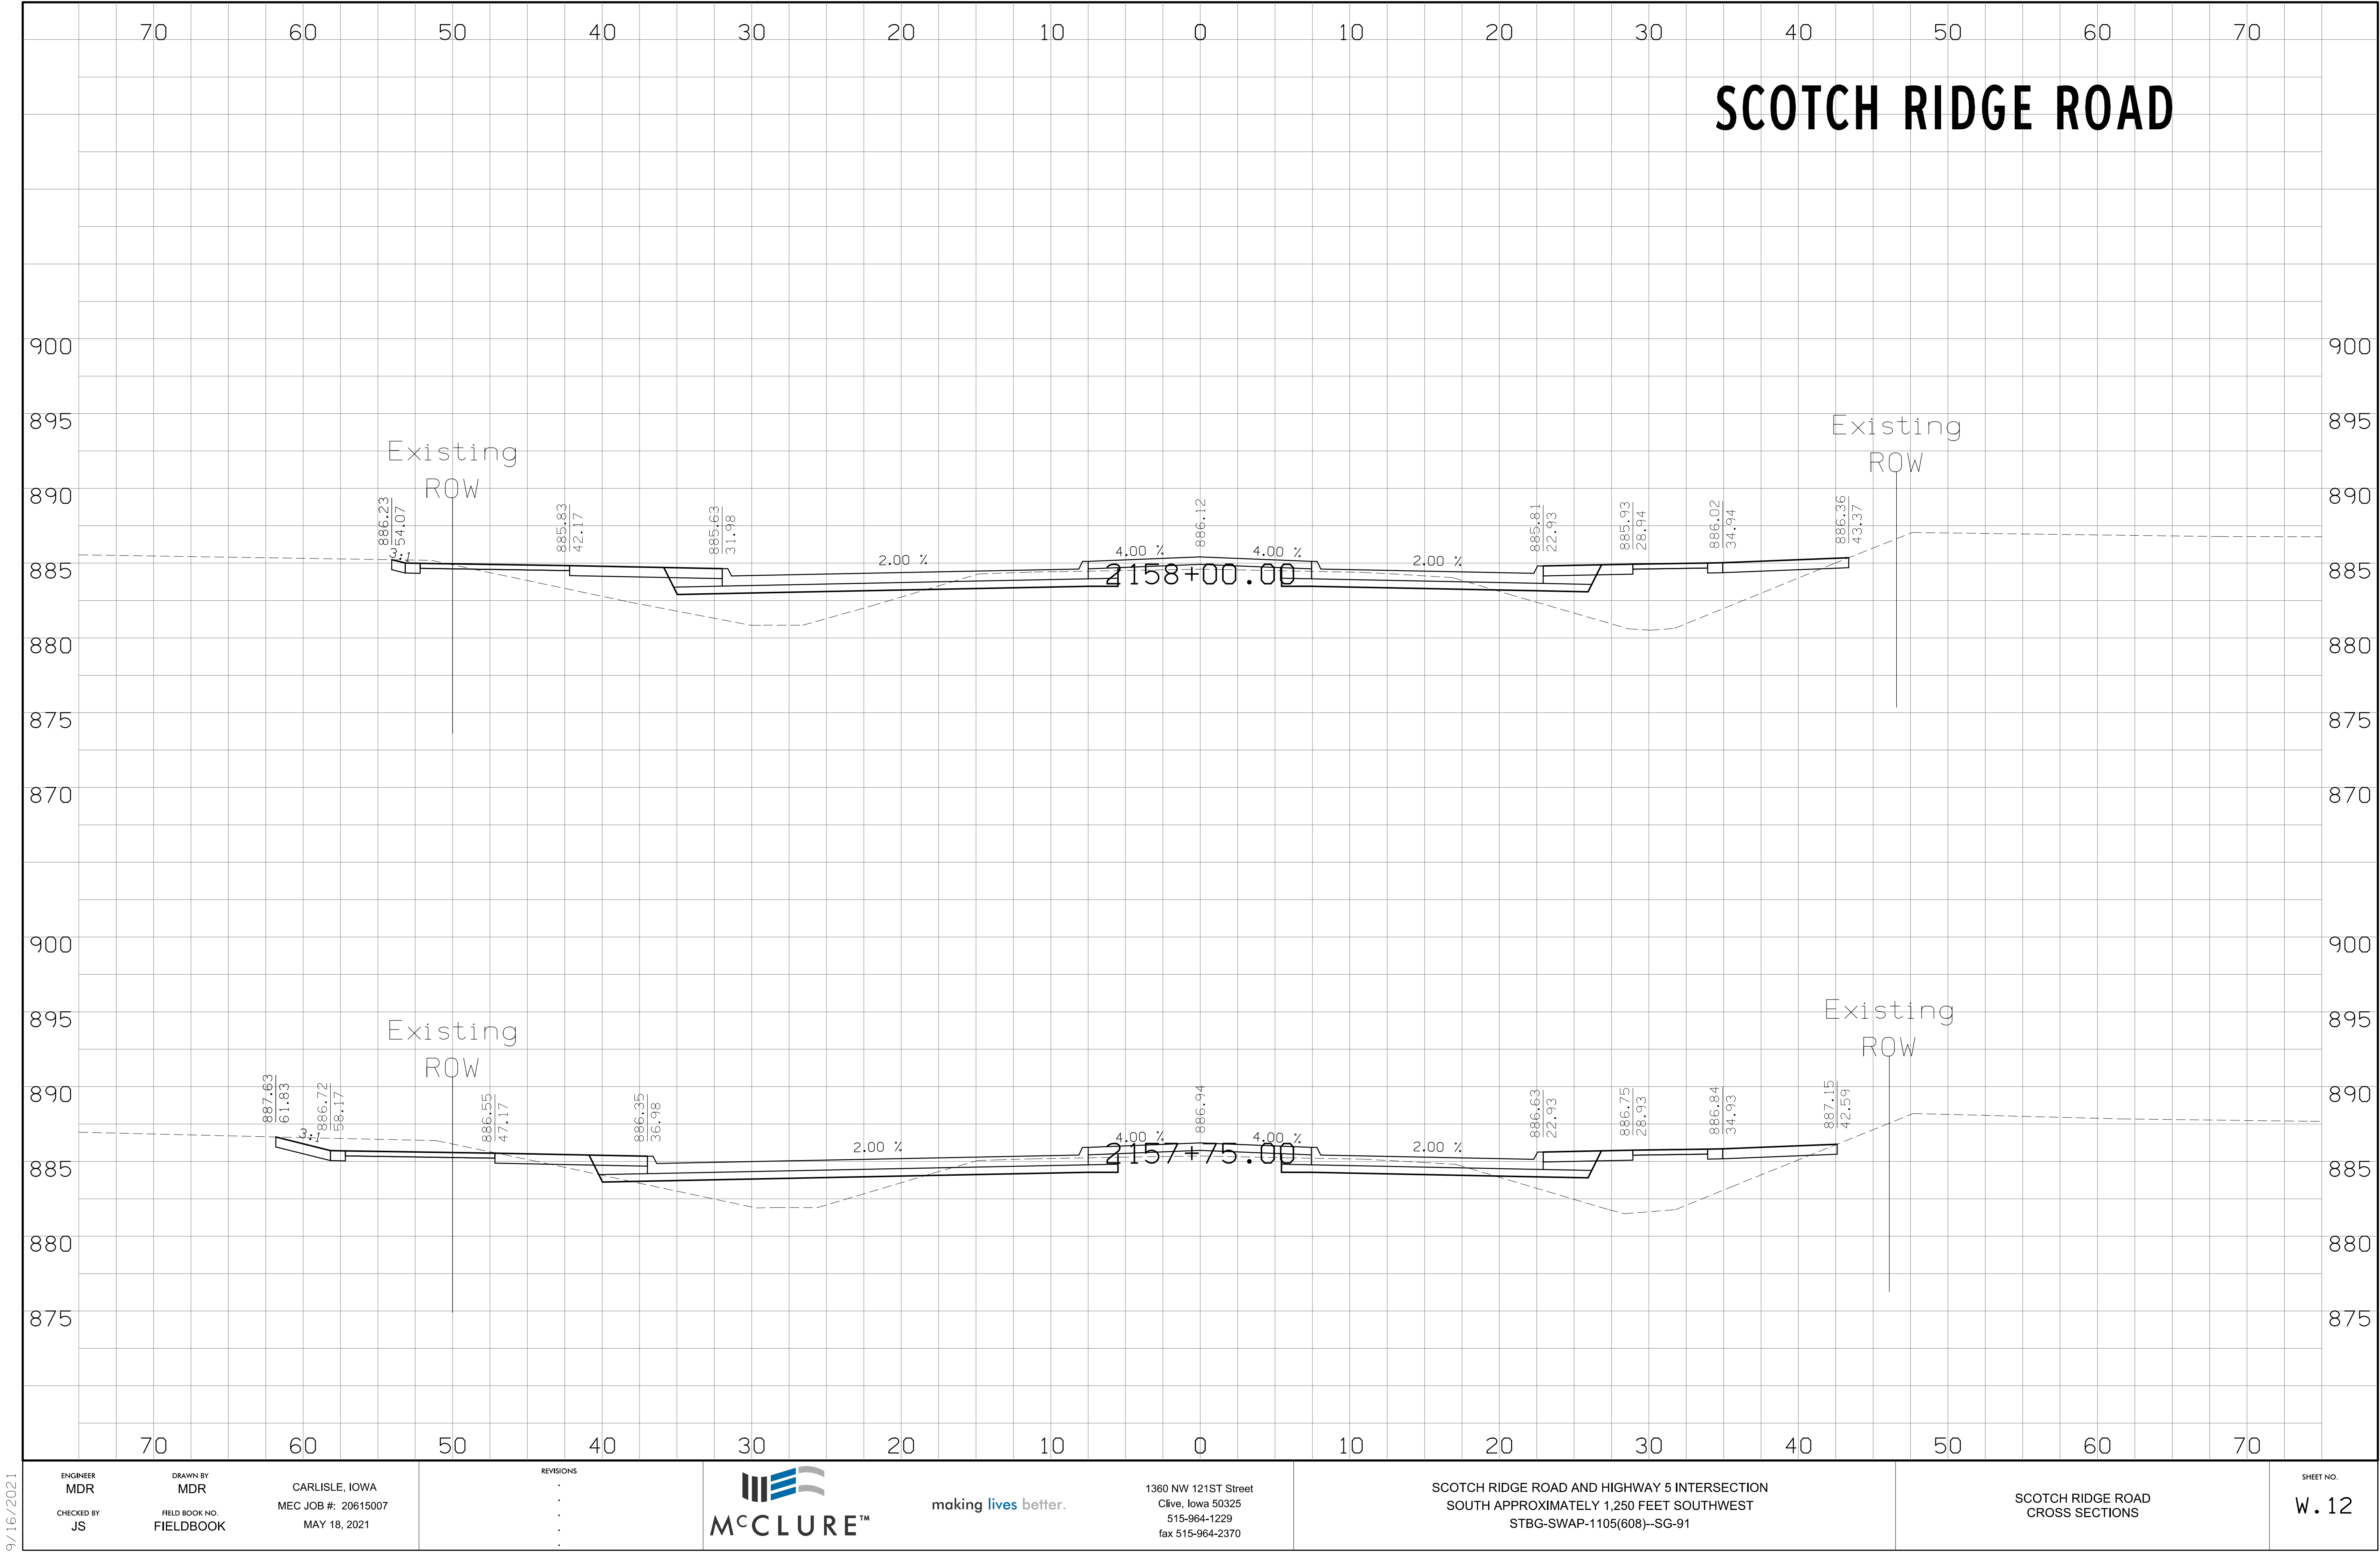



9/16/2021

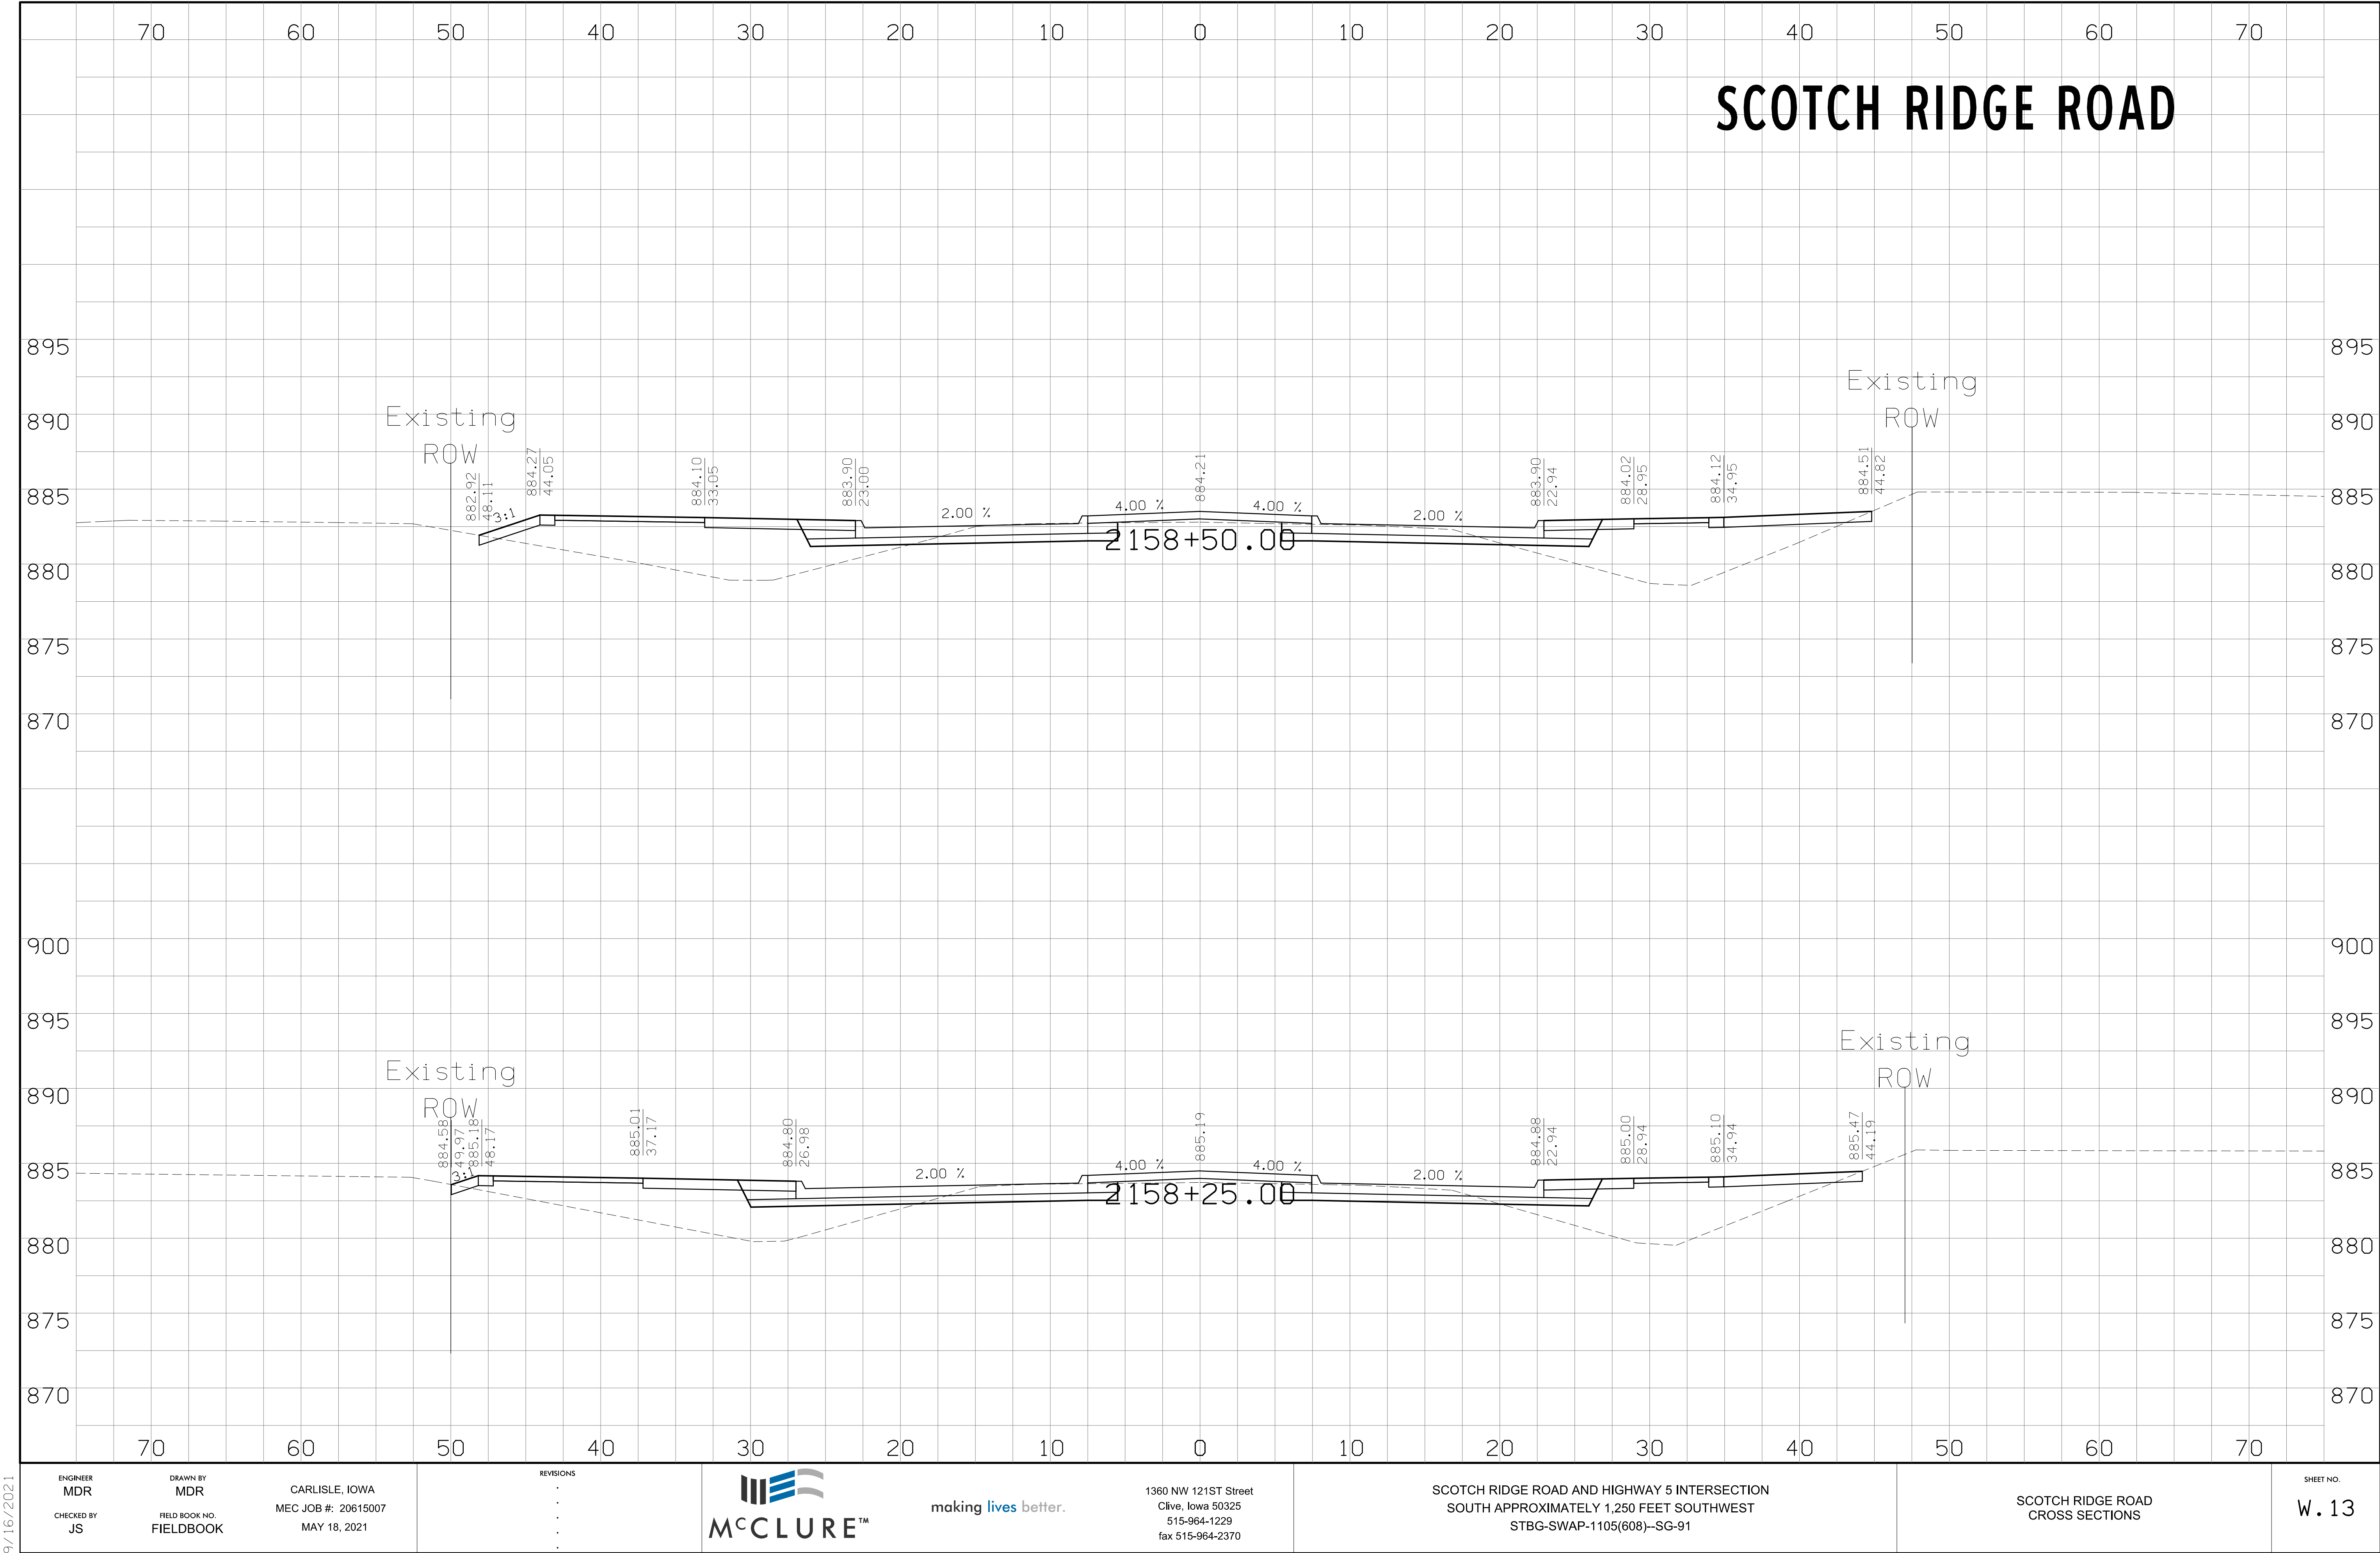

9/16/2021

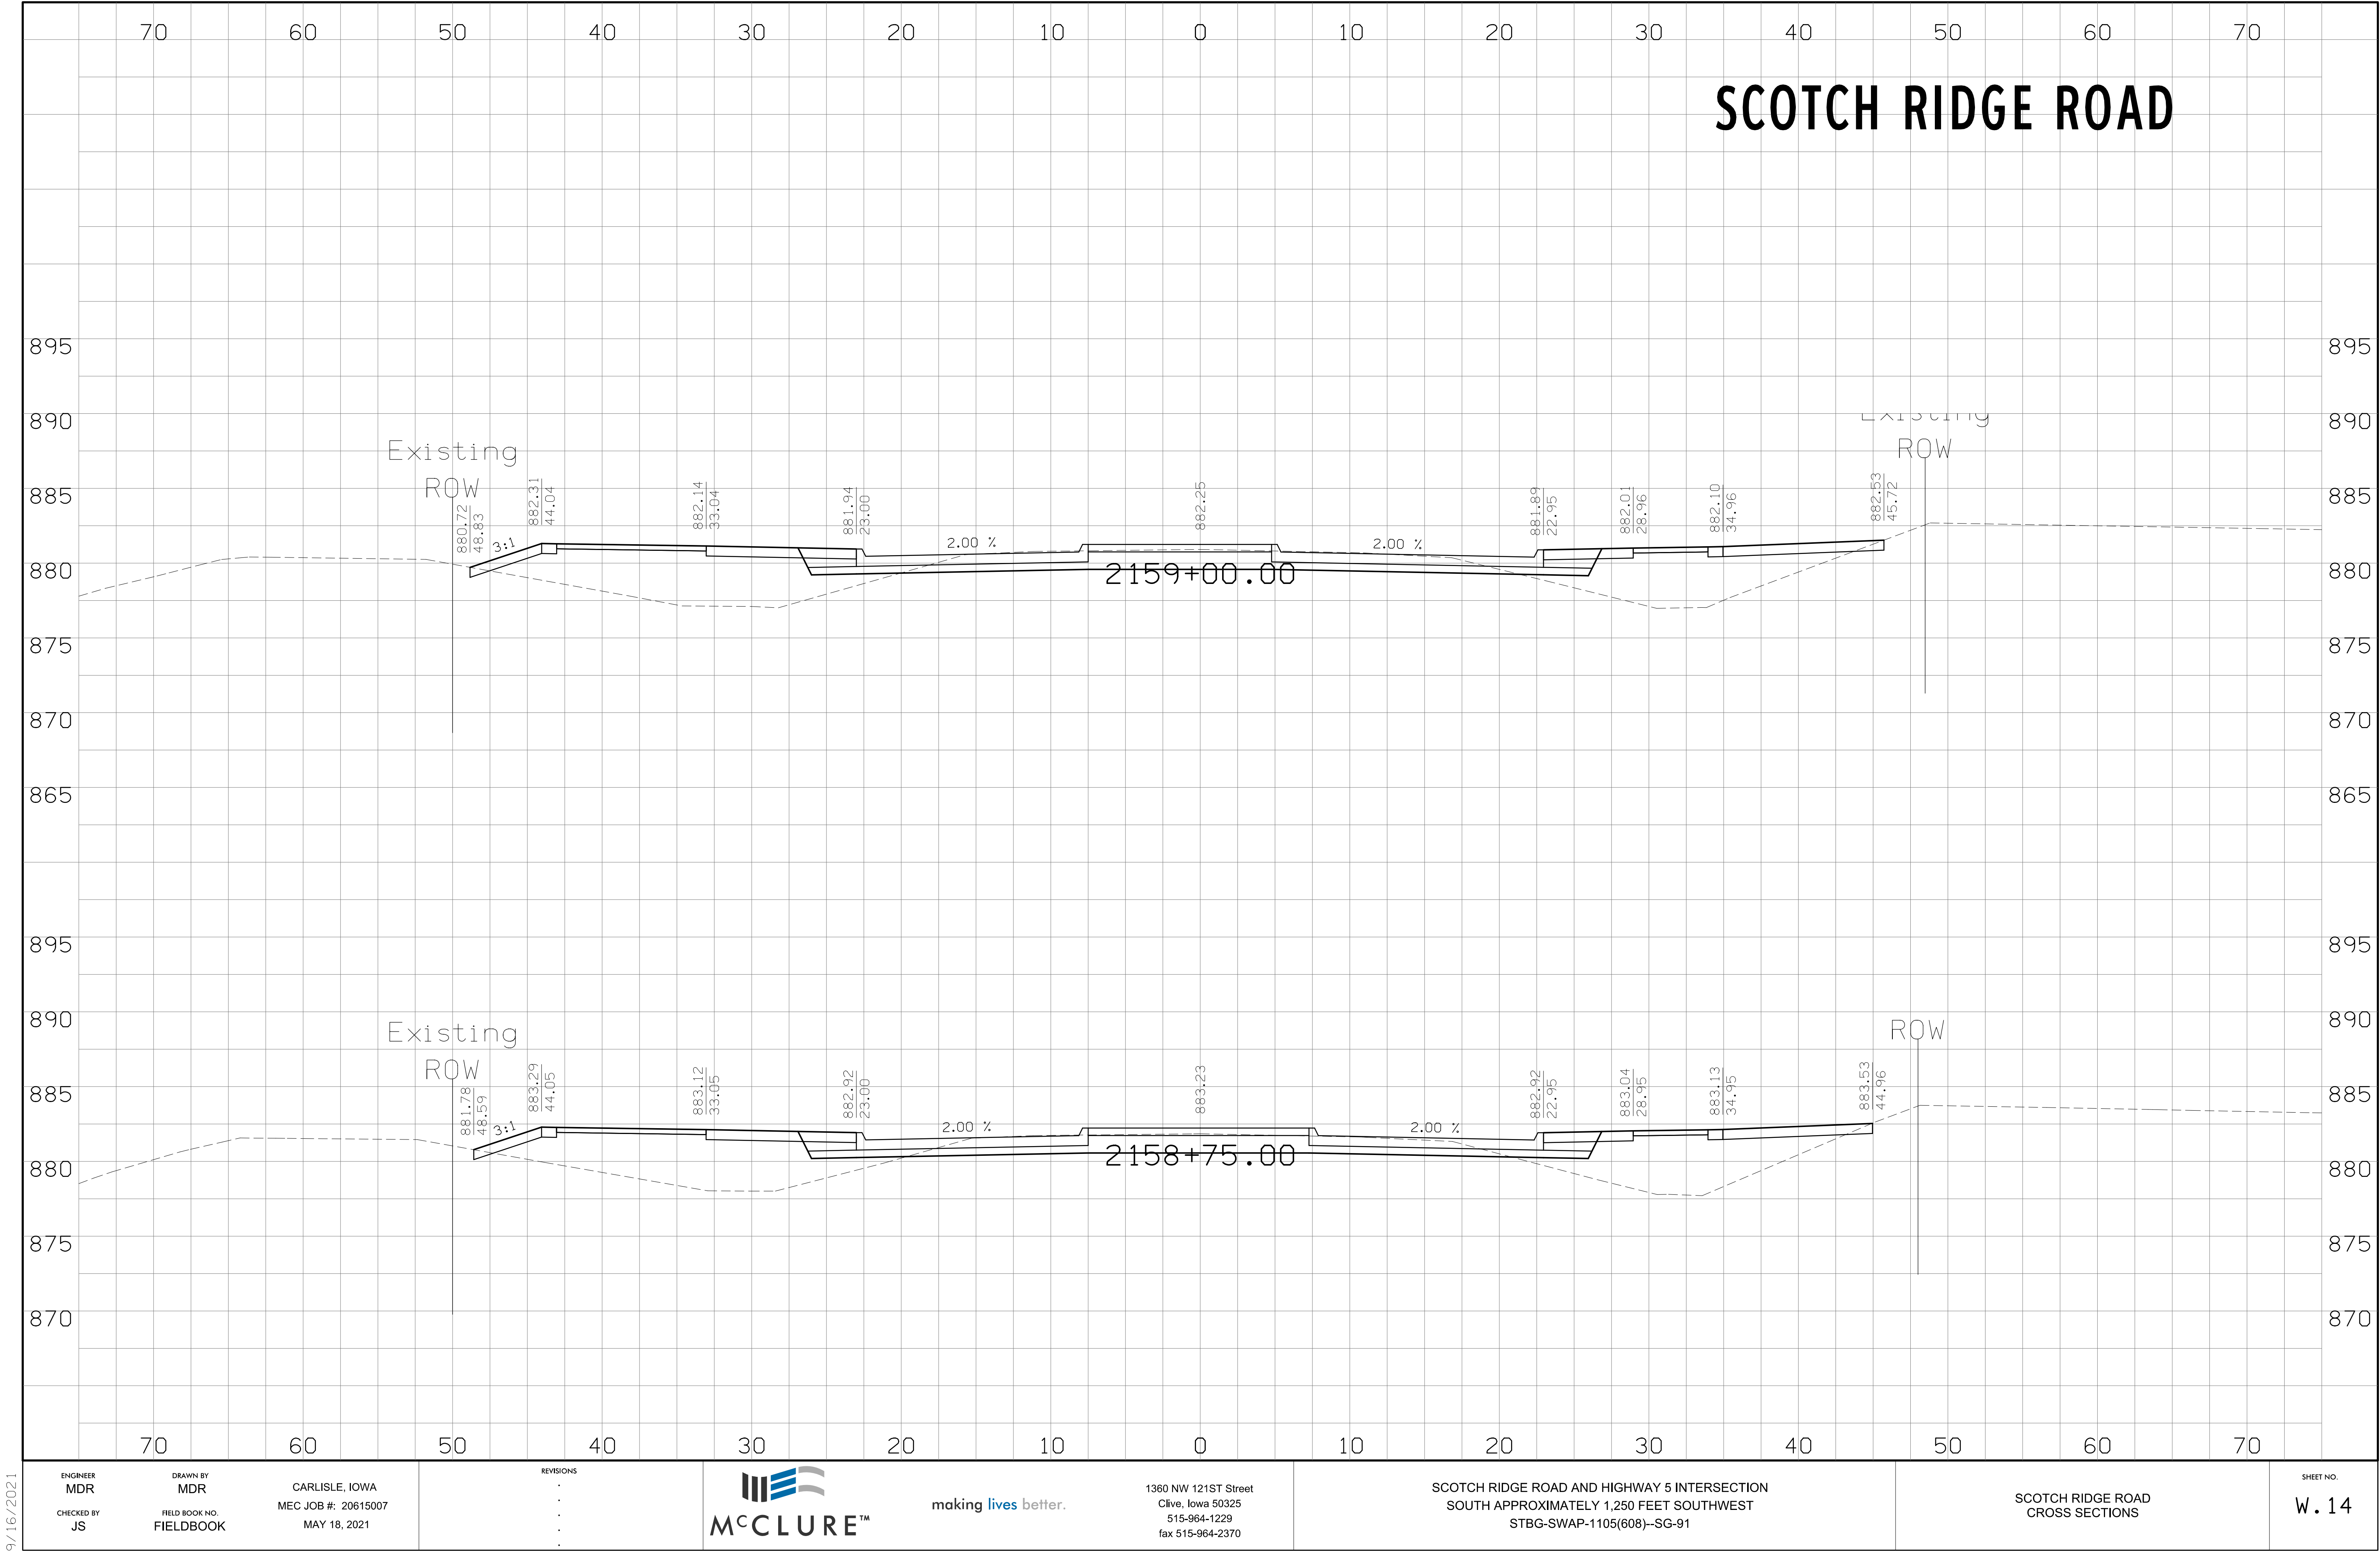


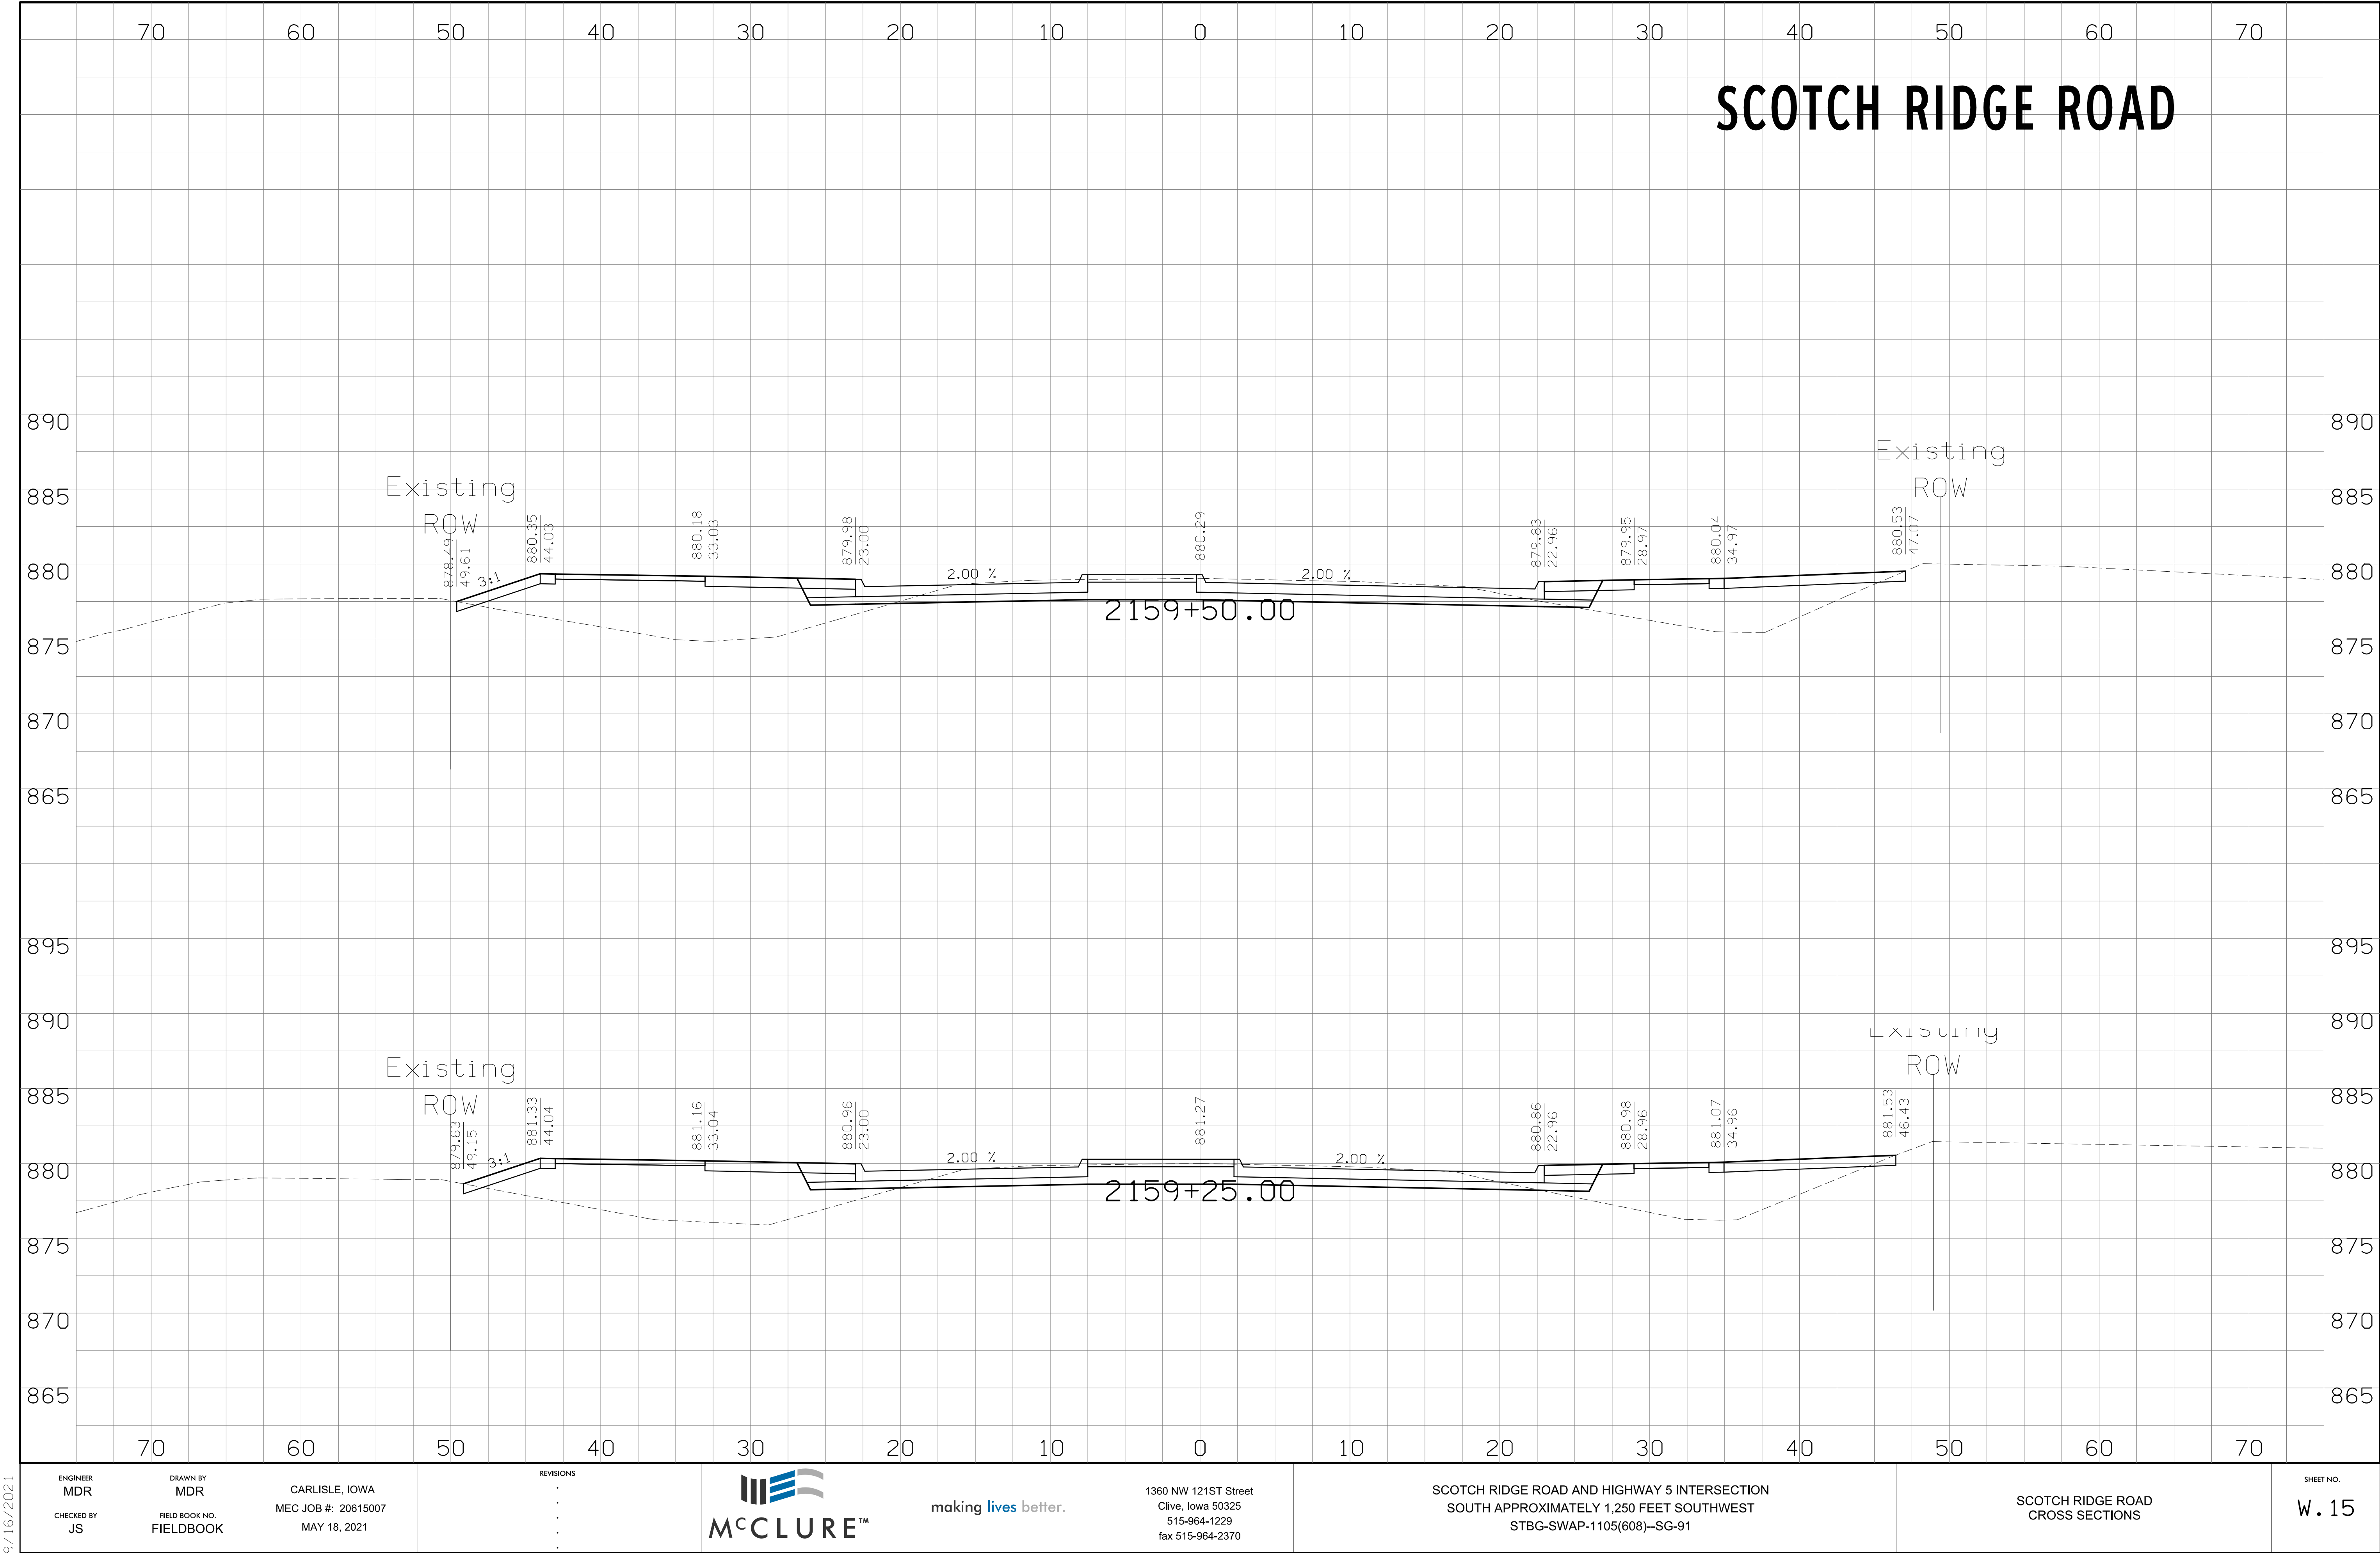


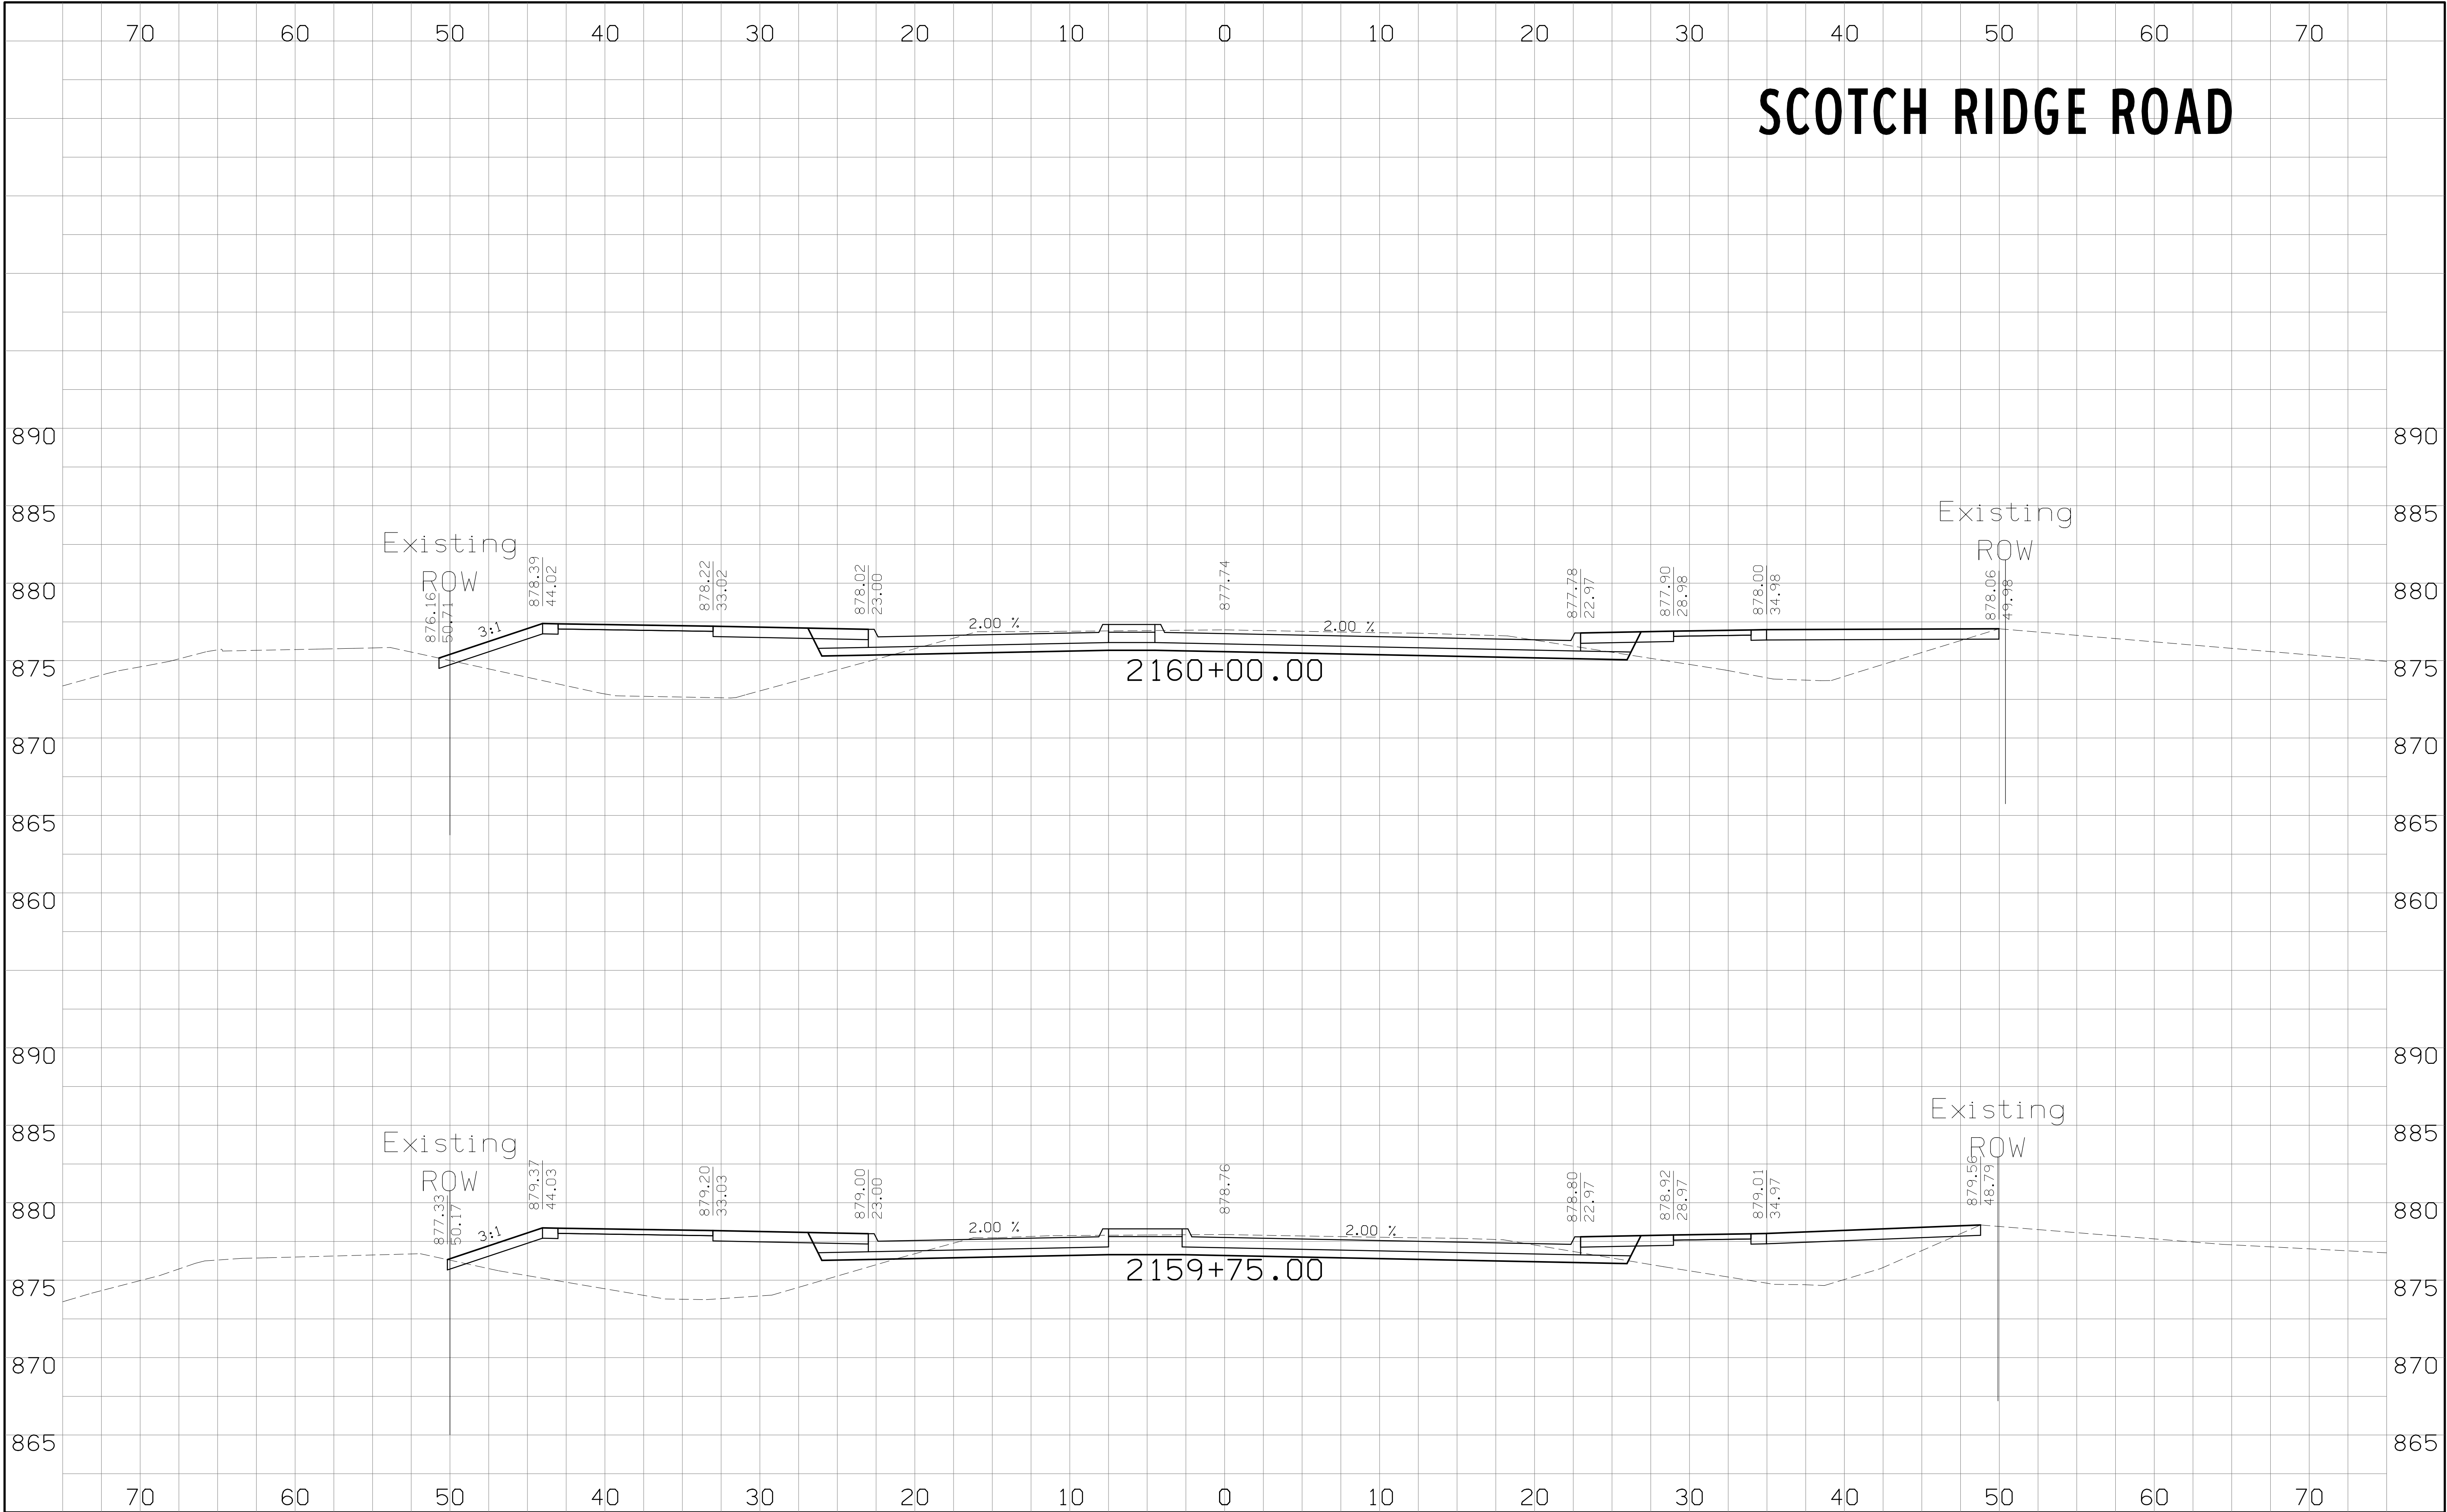



9/16/2021


N:\Projects\CAR 20615007\Design\Plans\20615007_W01.dgn

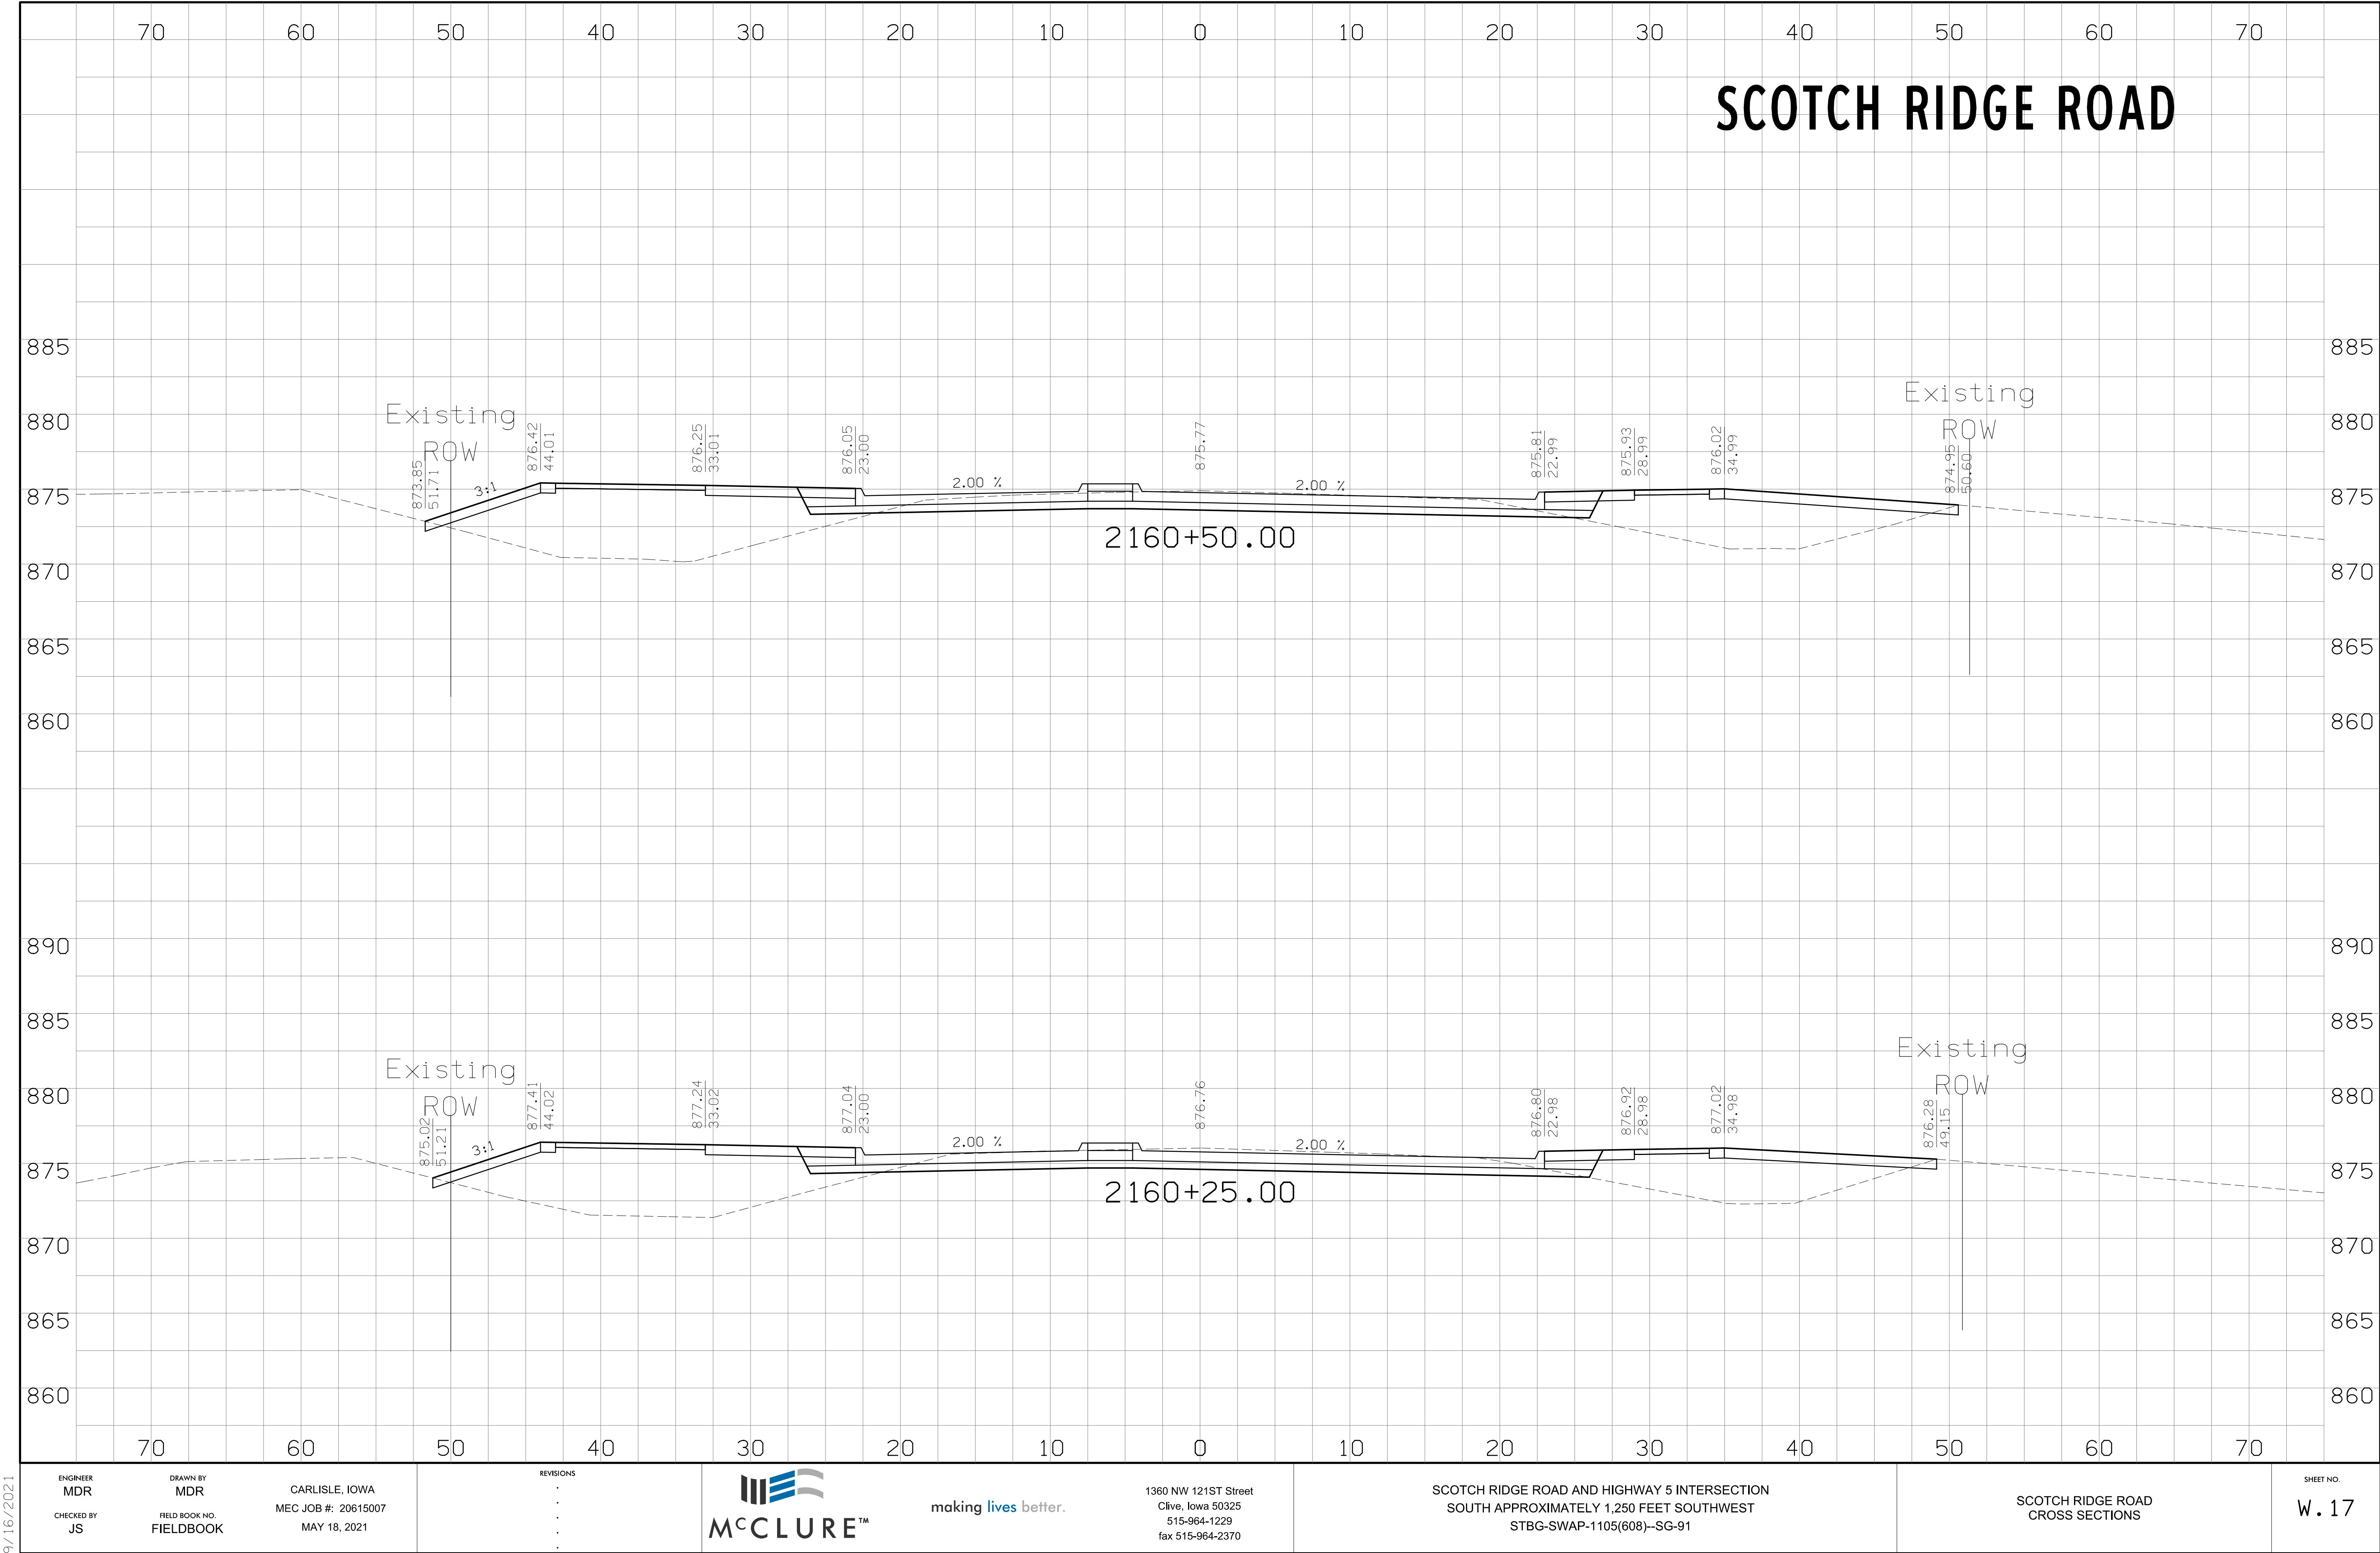


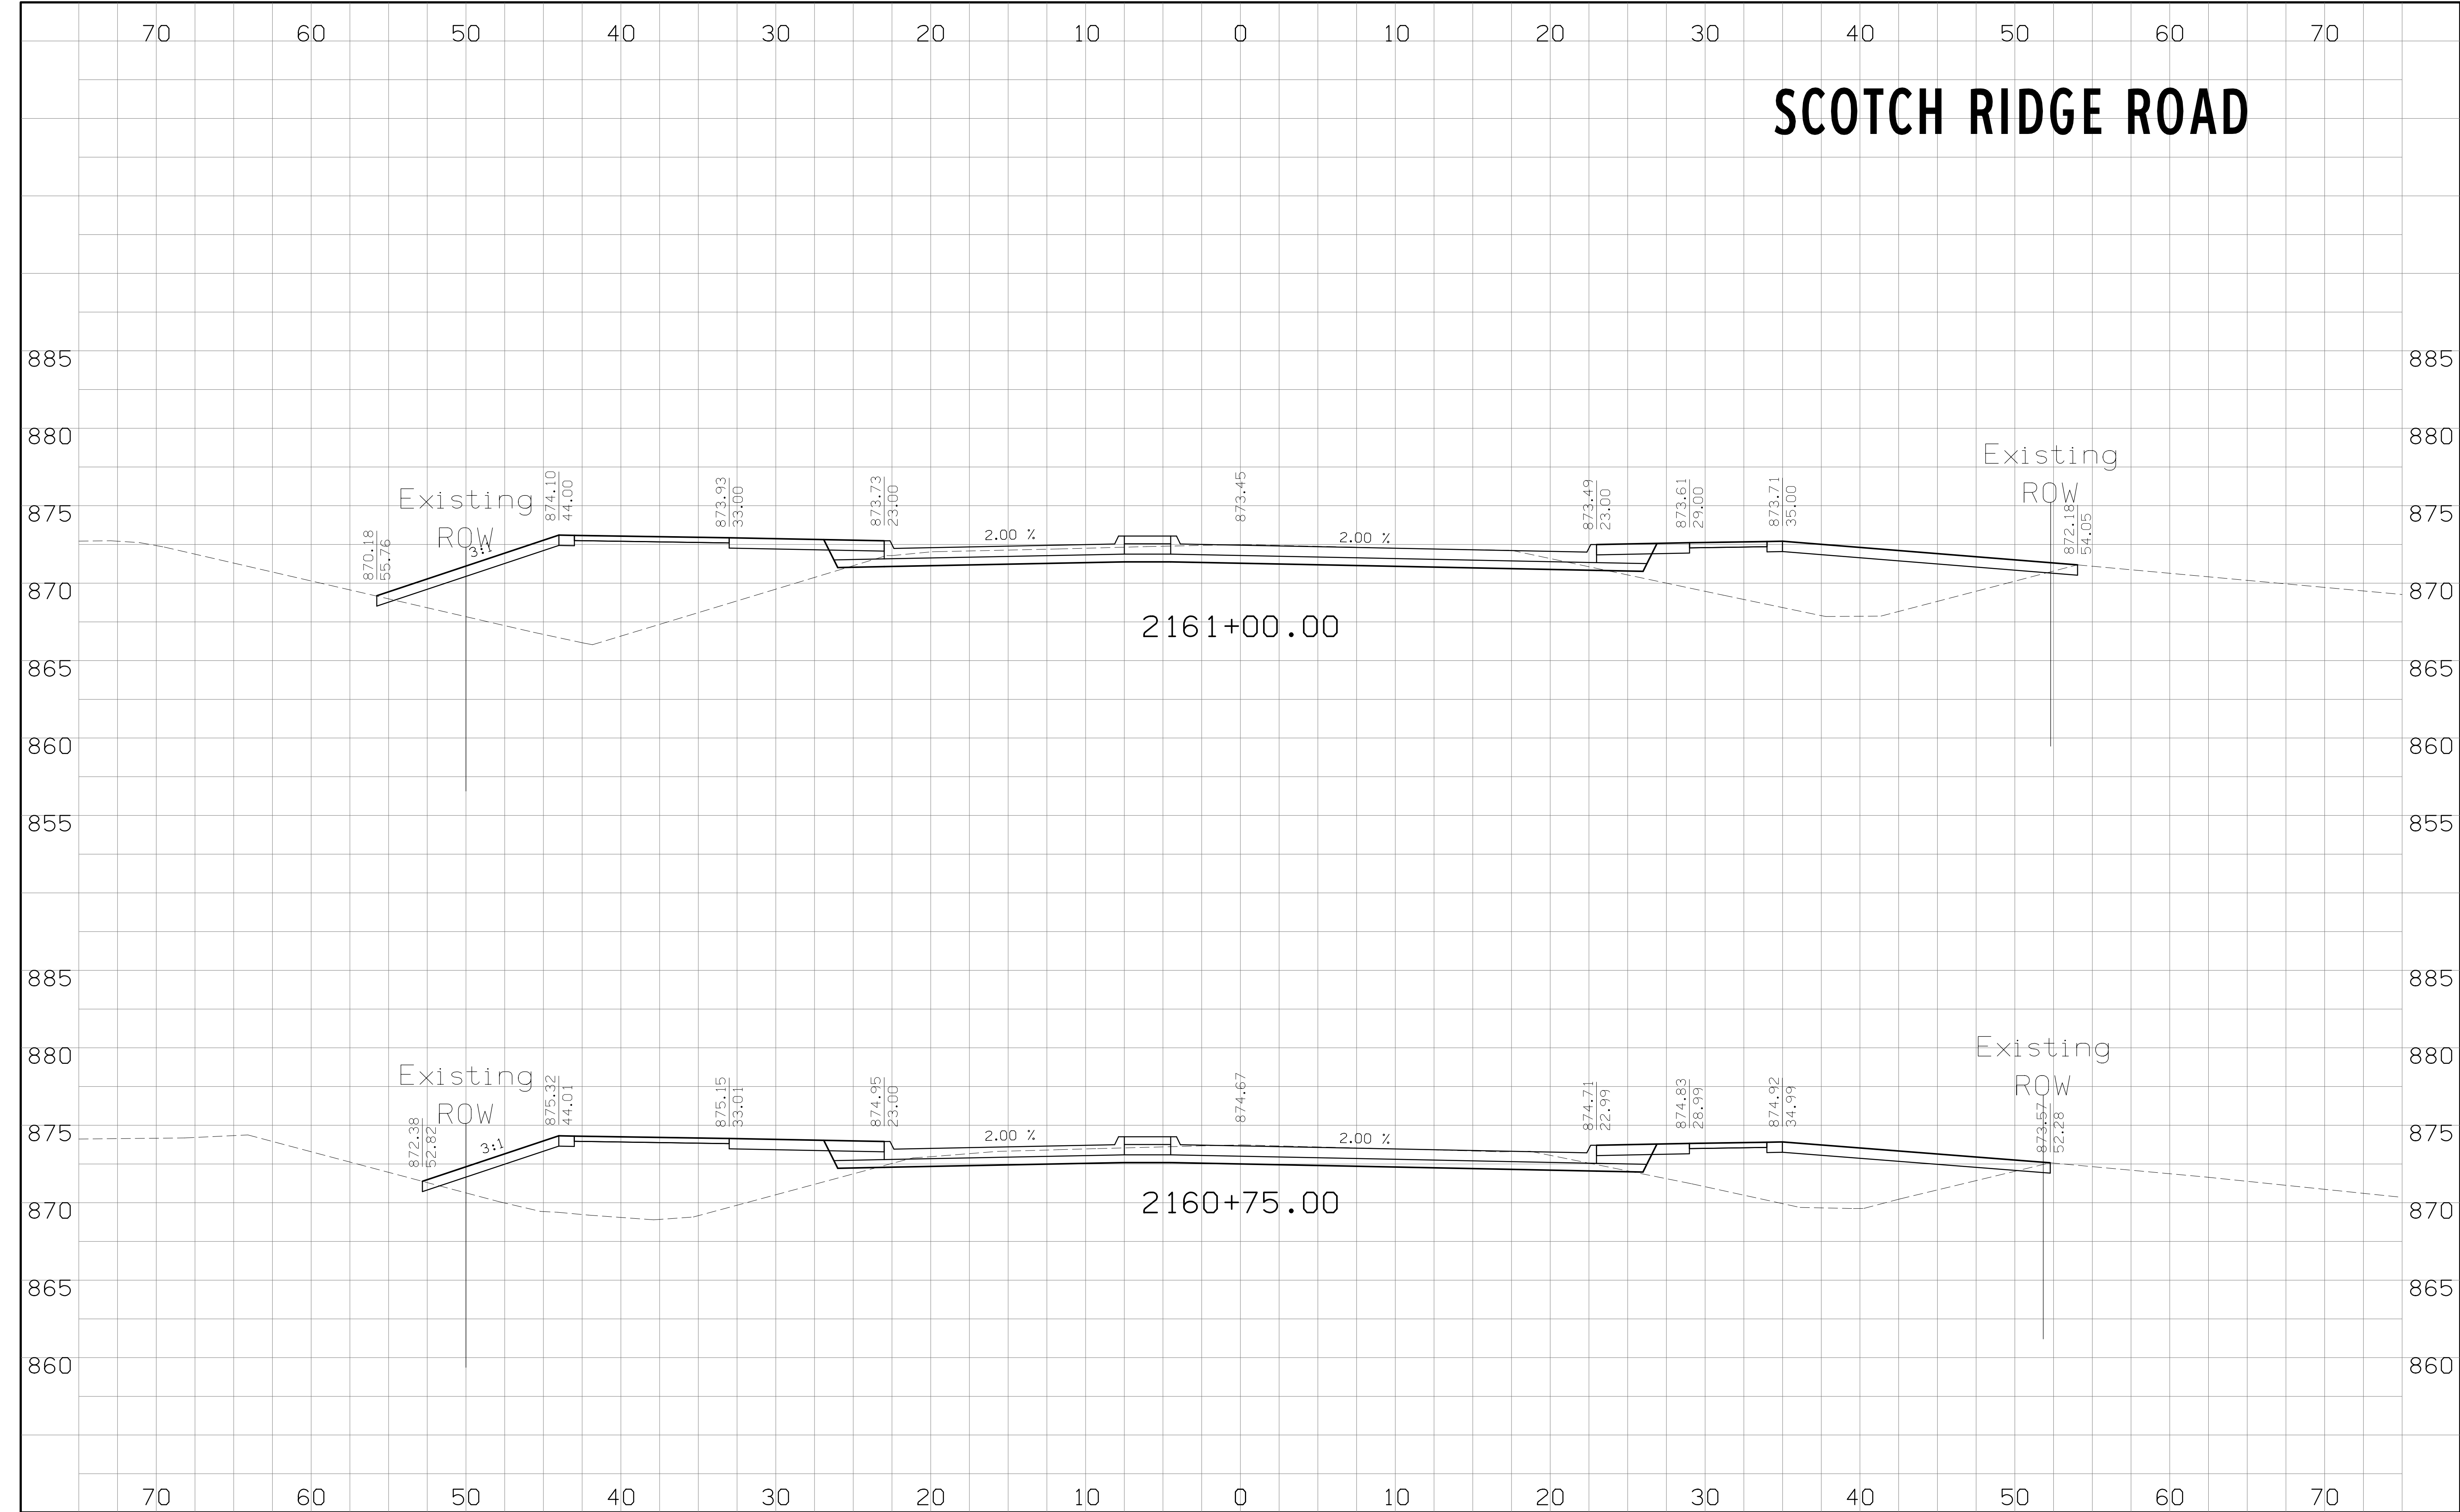


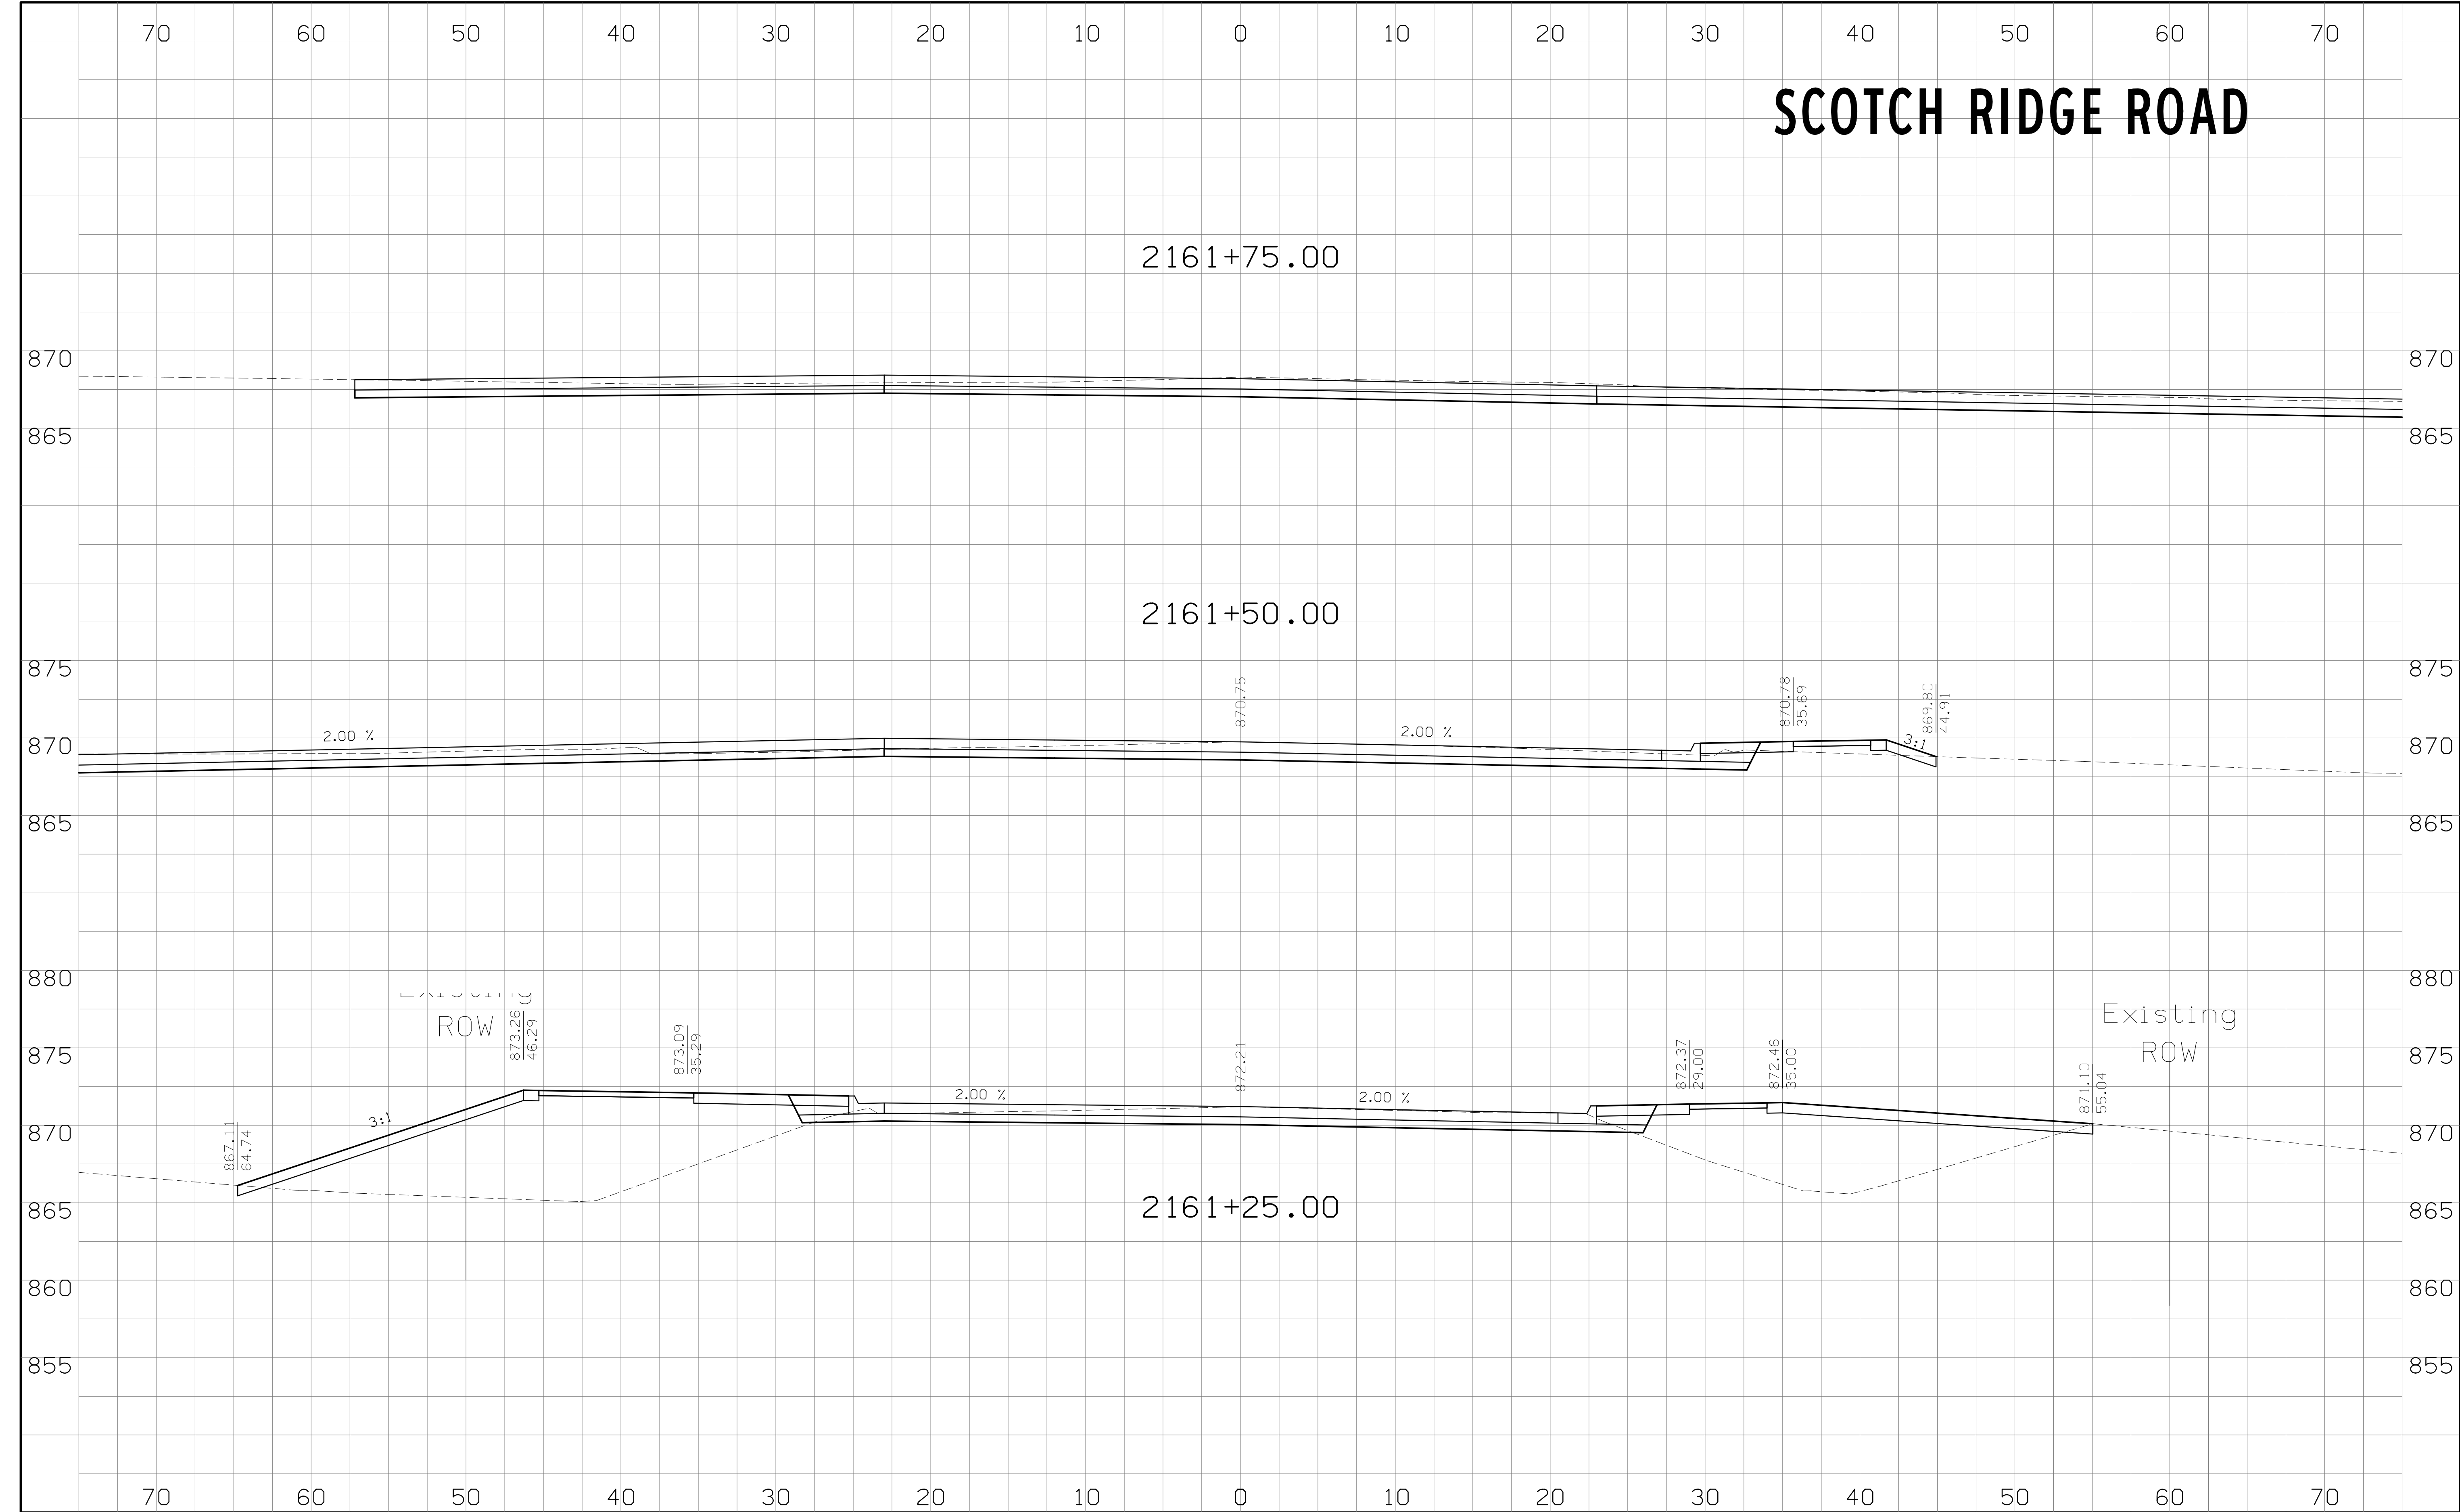

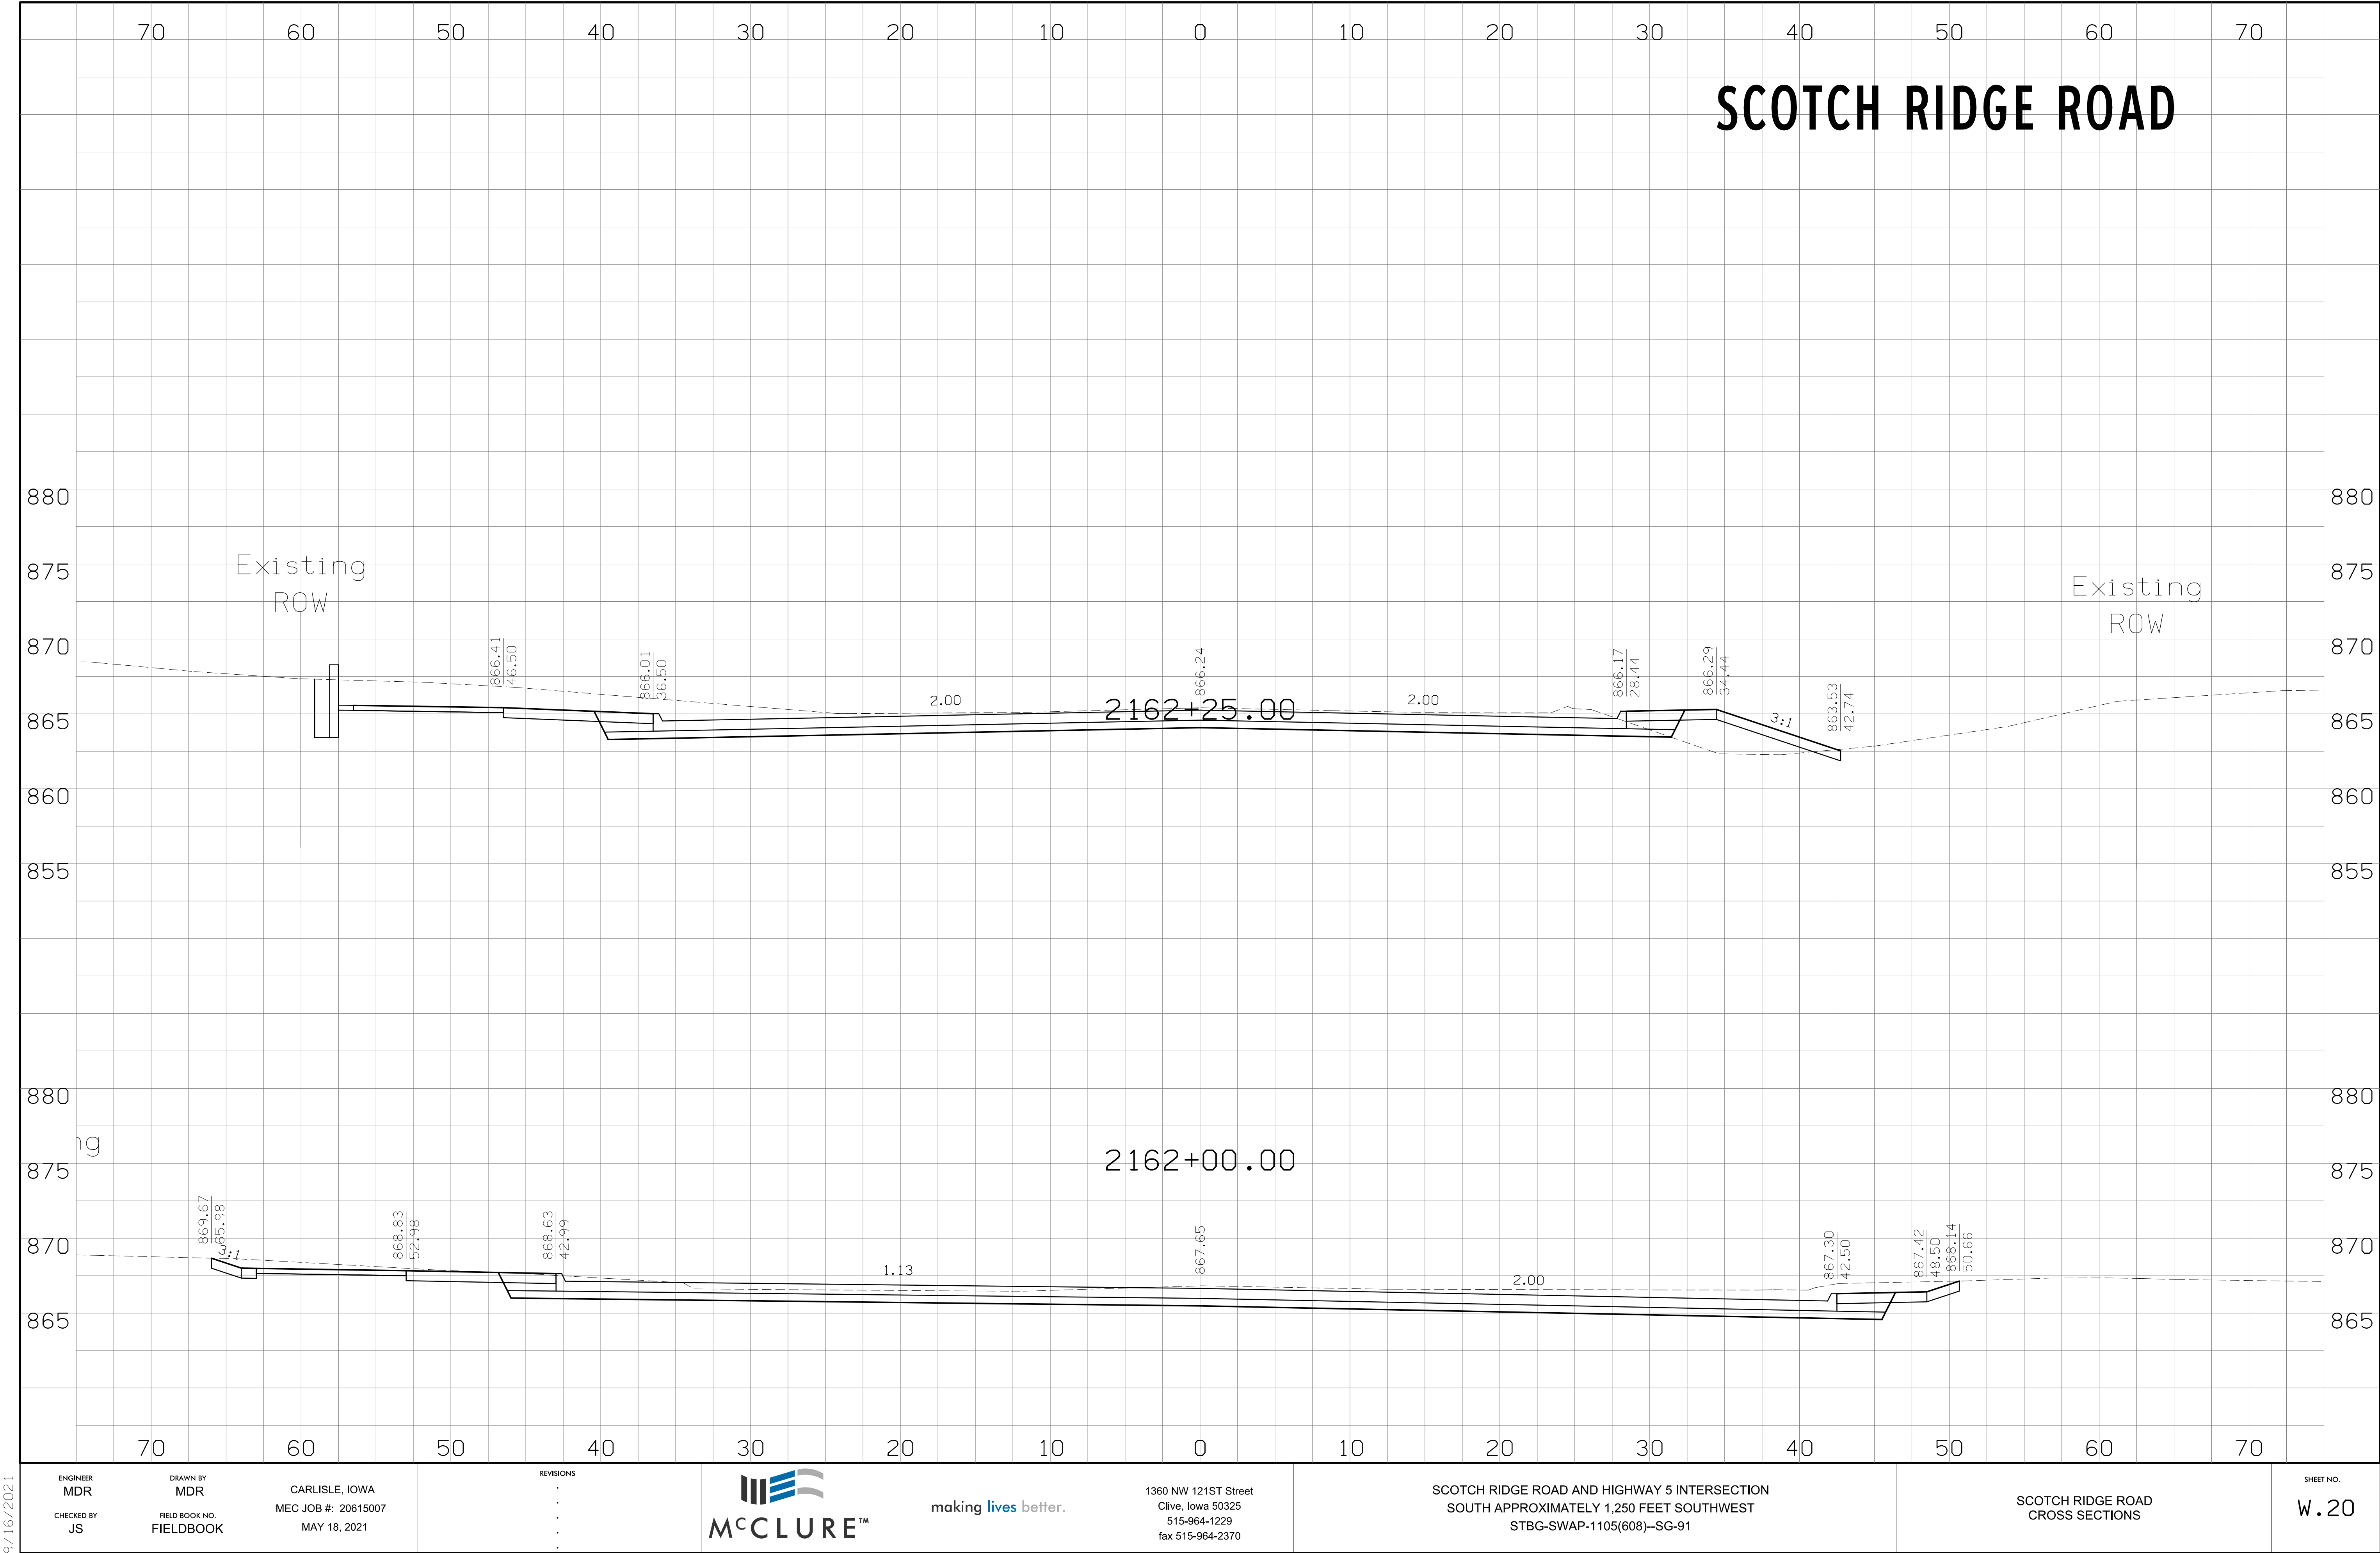


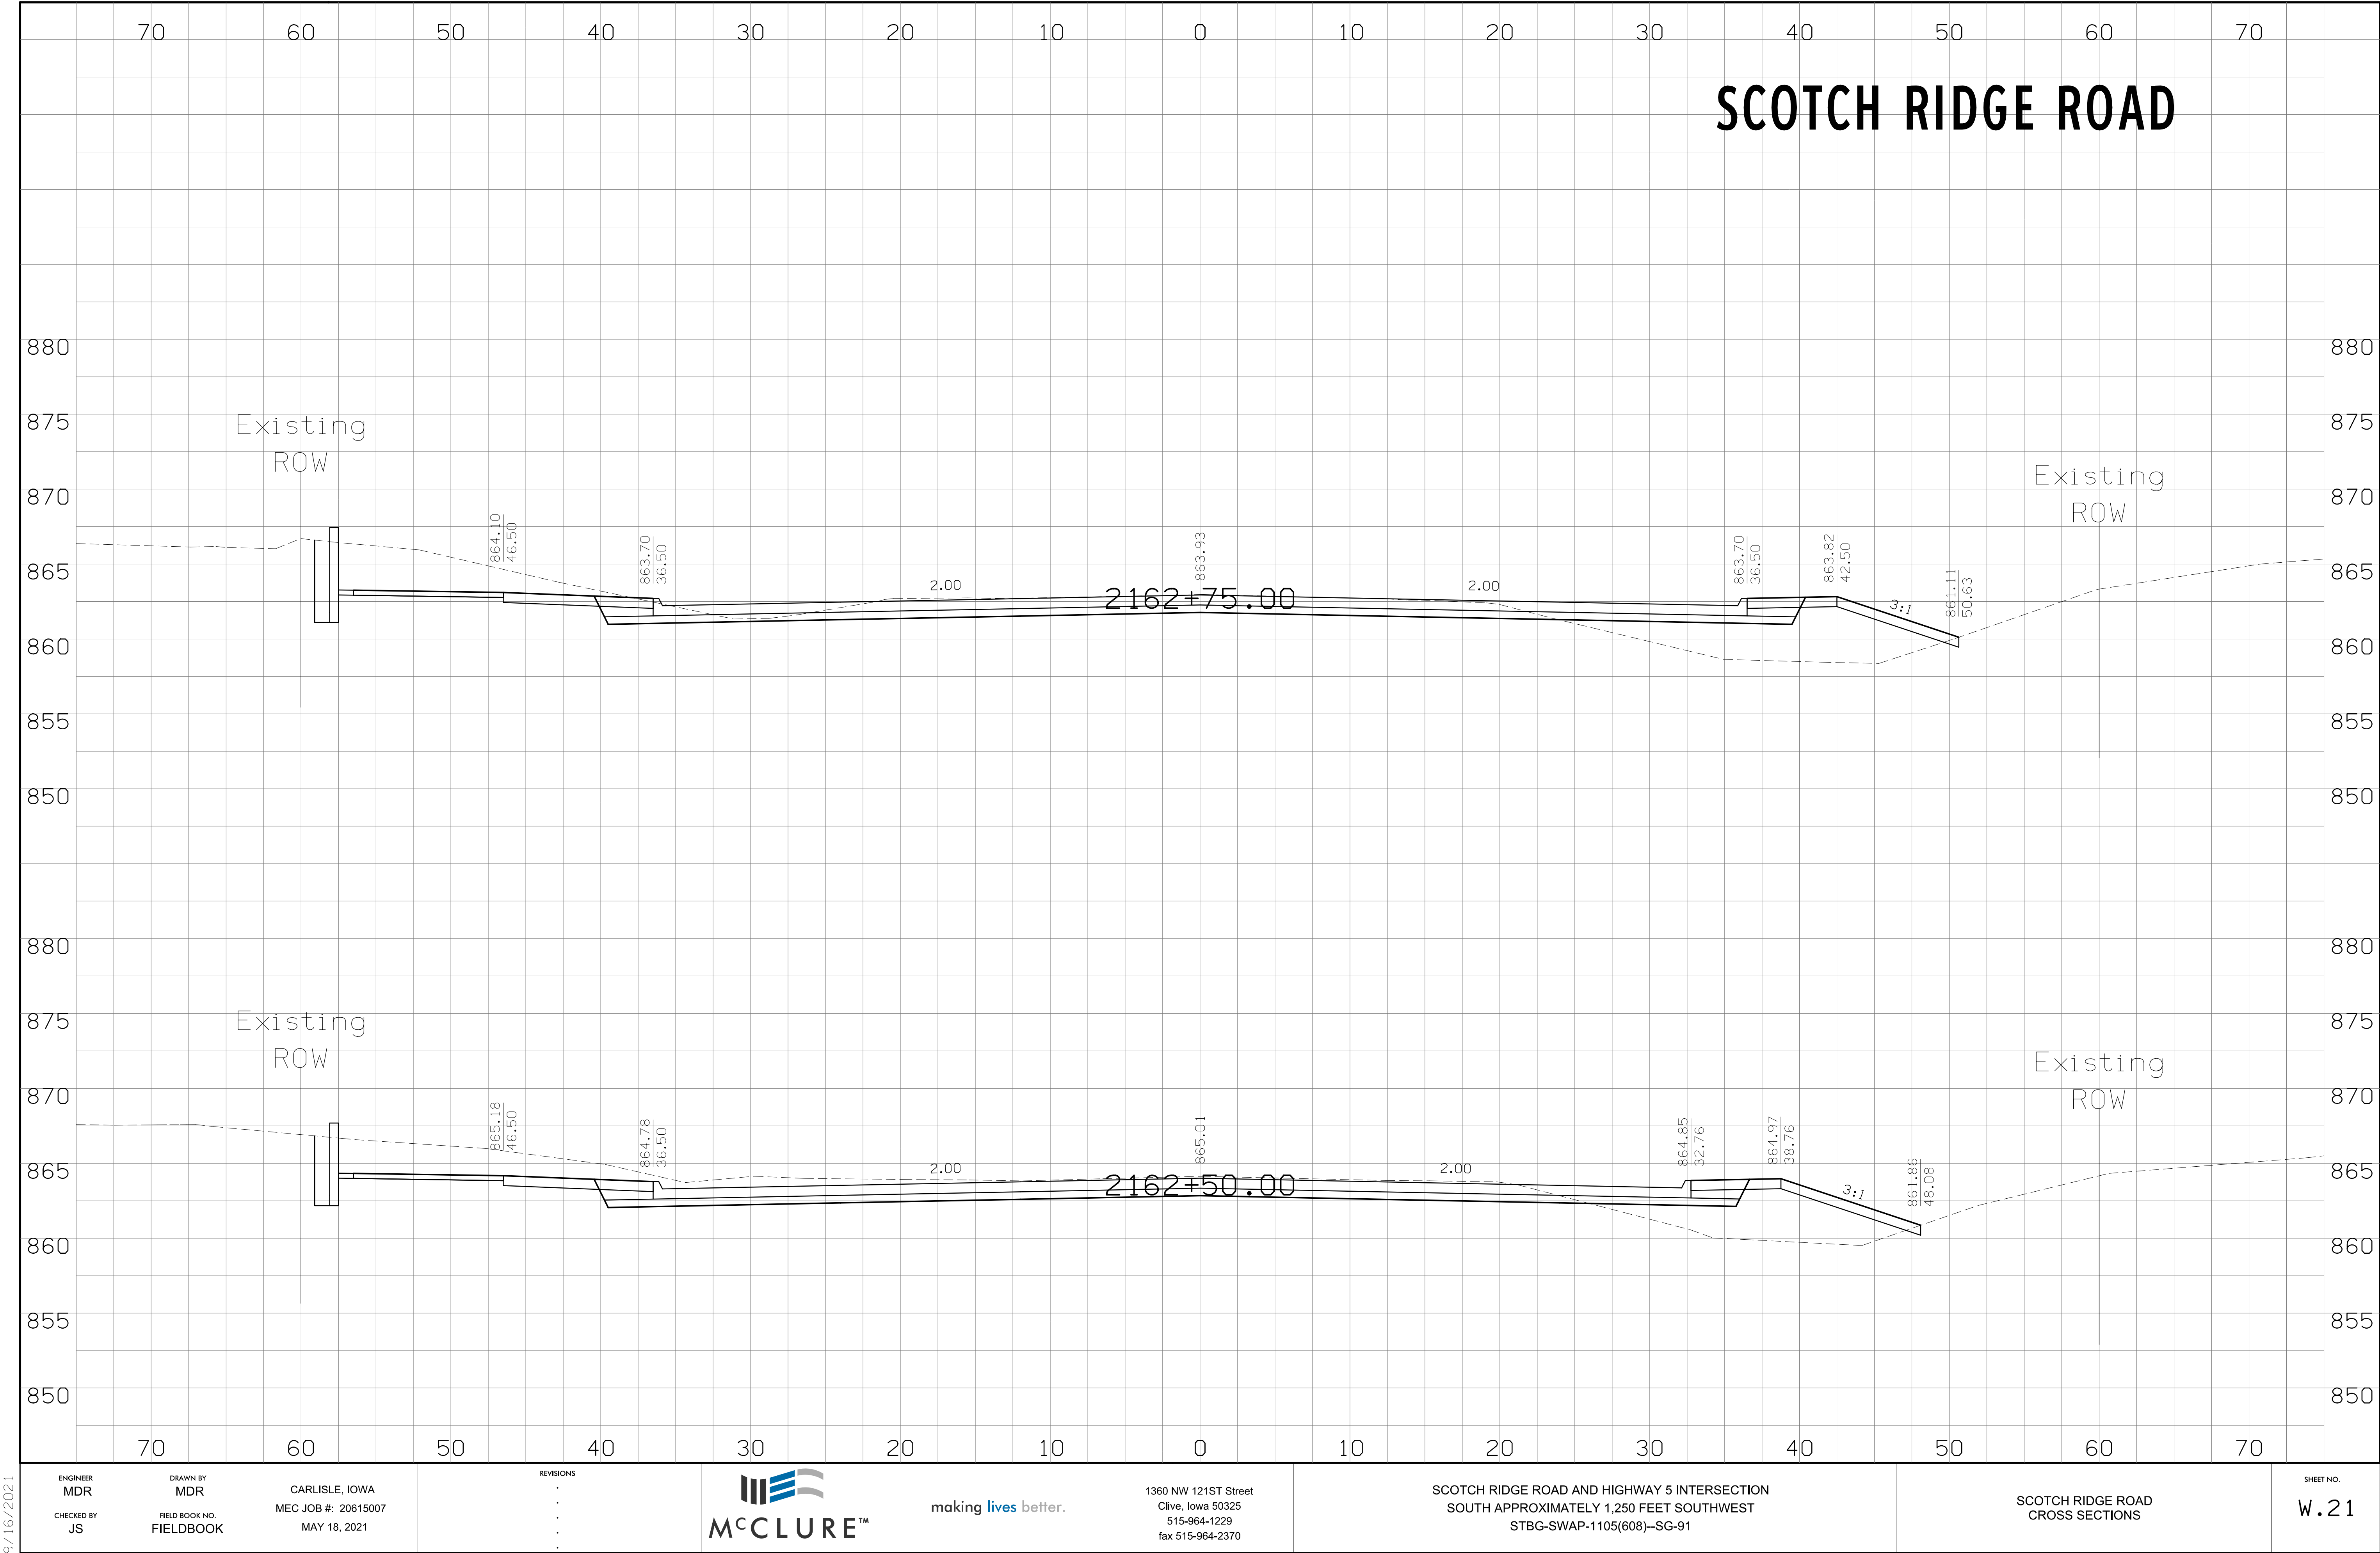

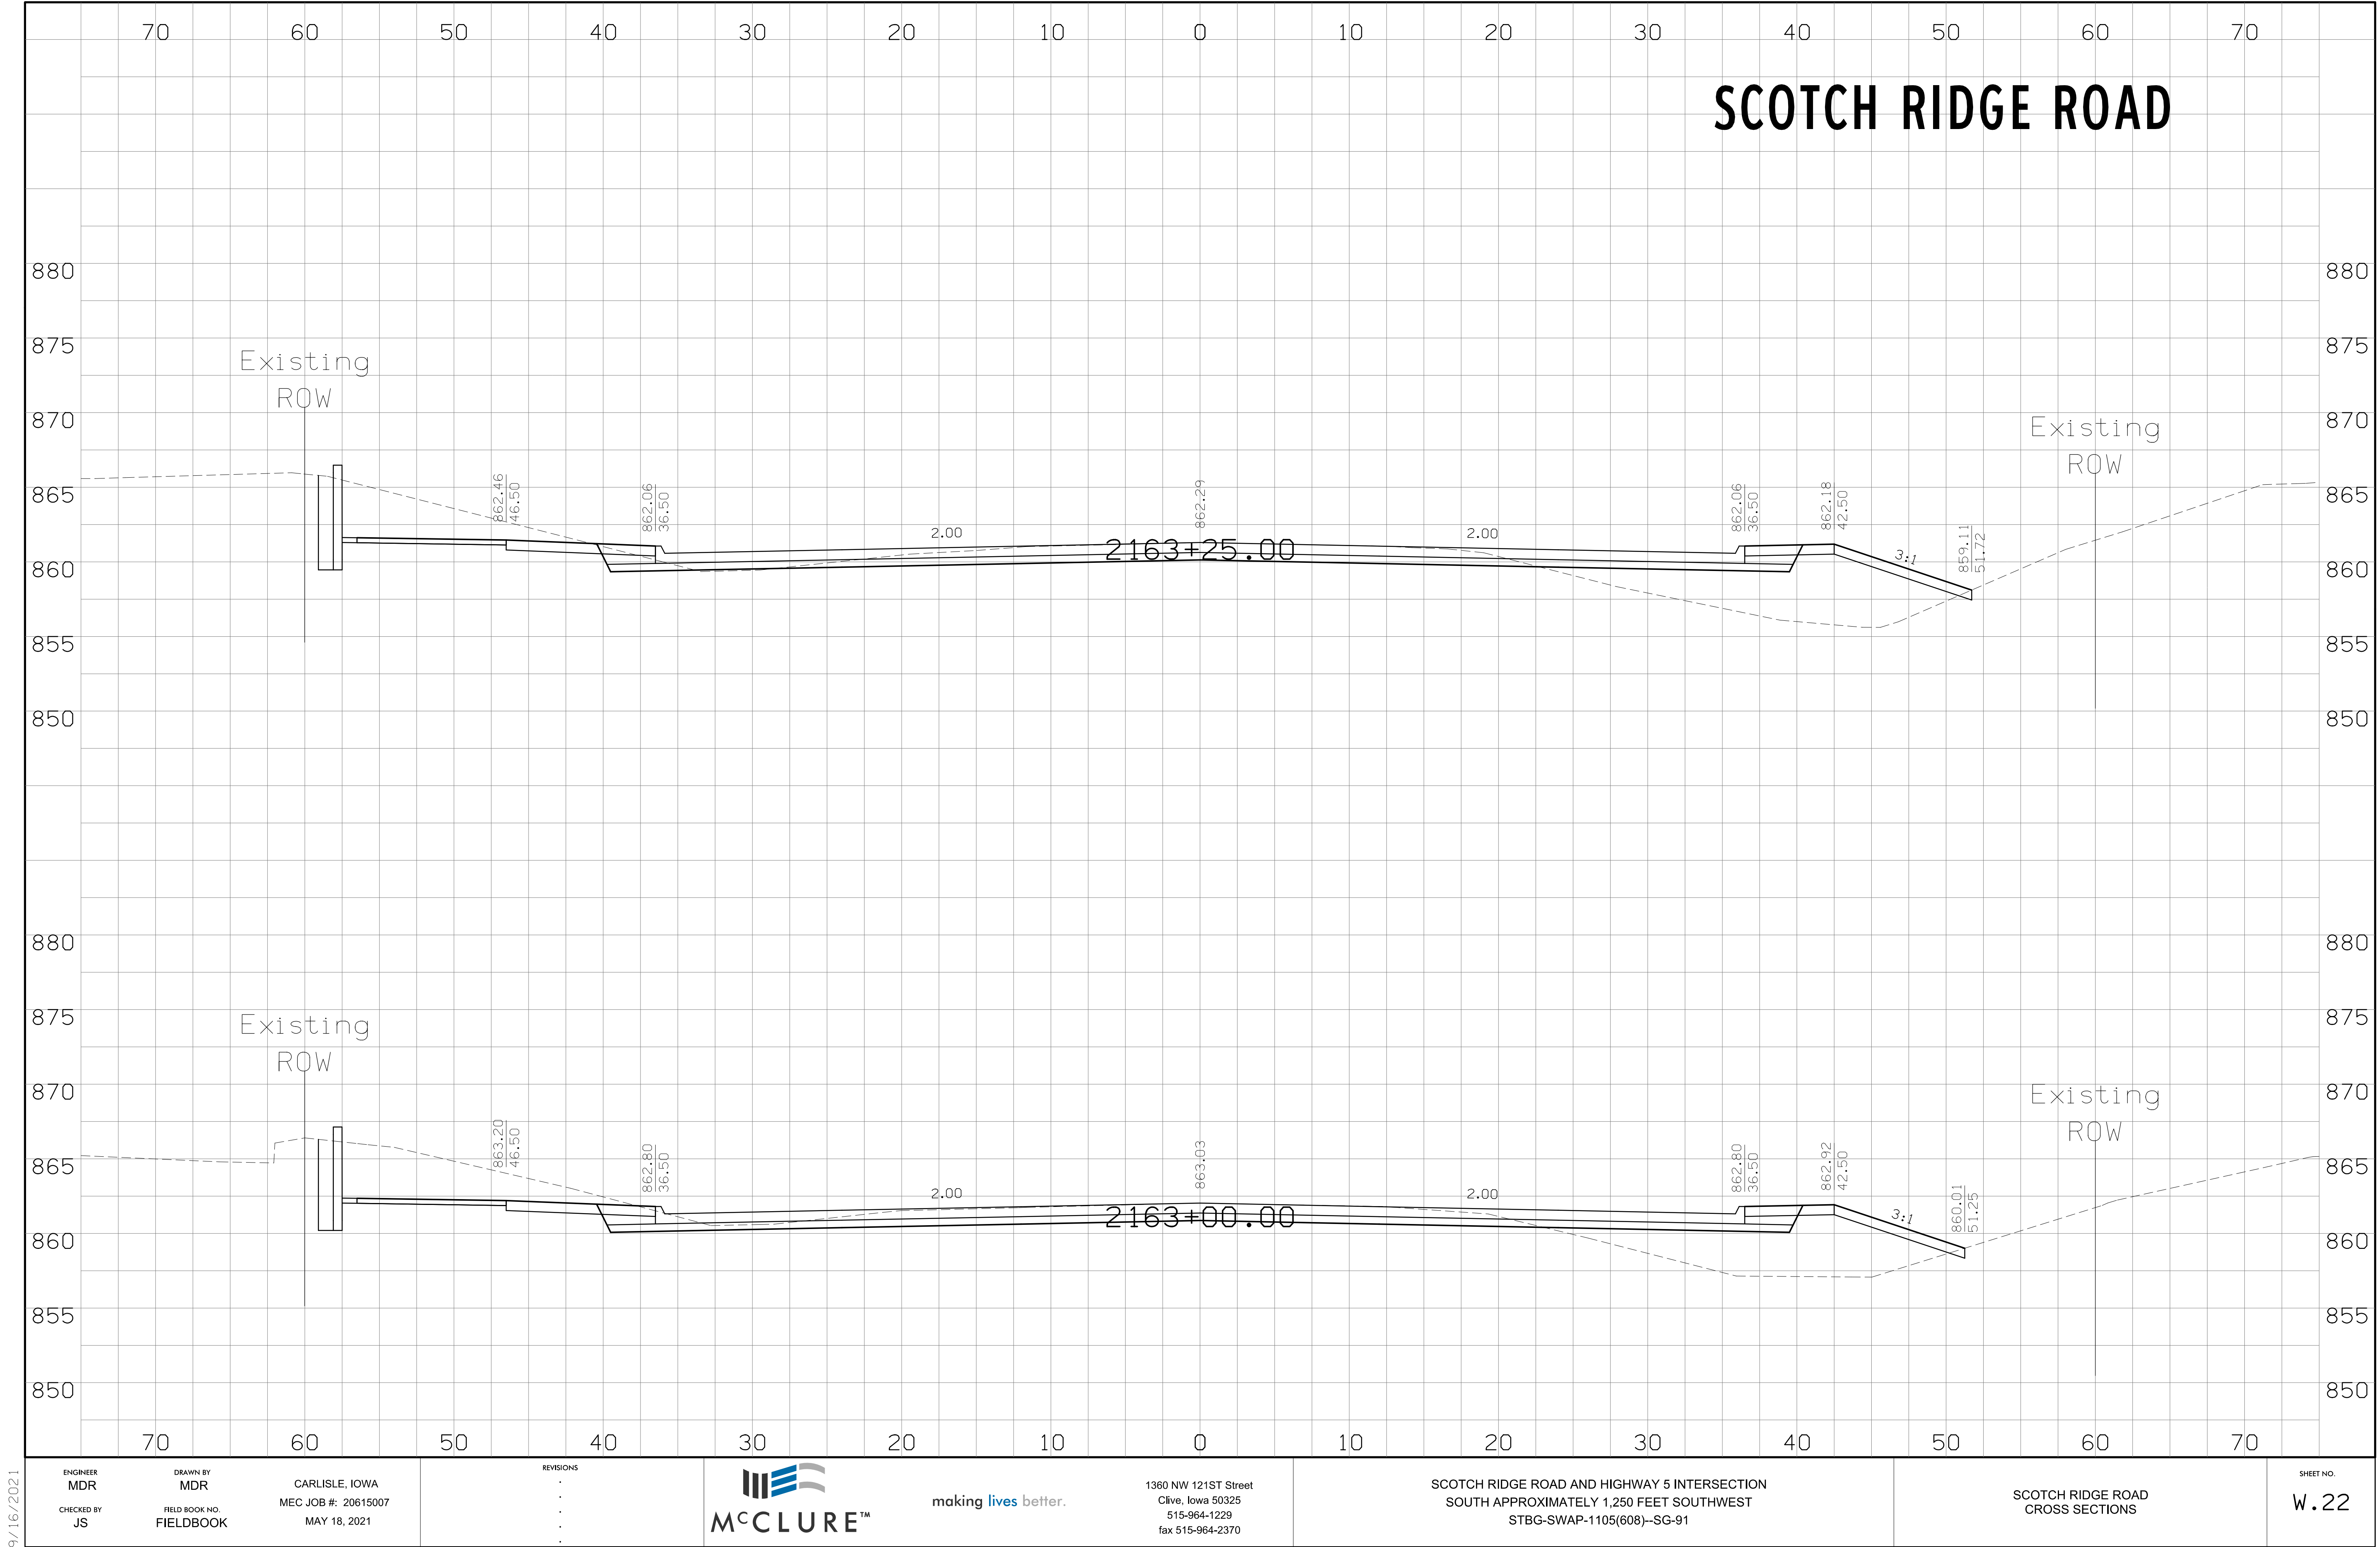

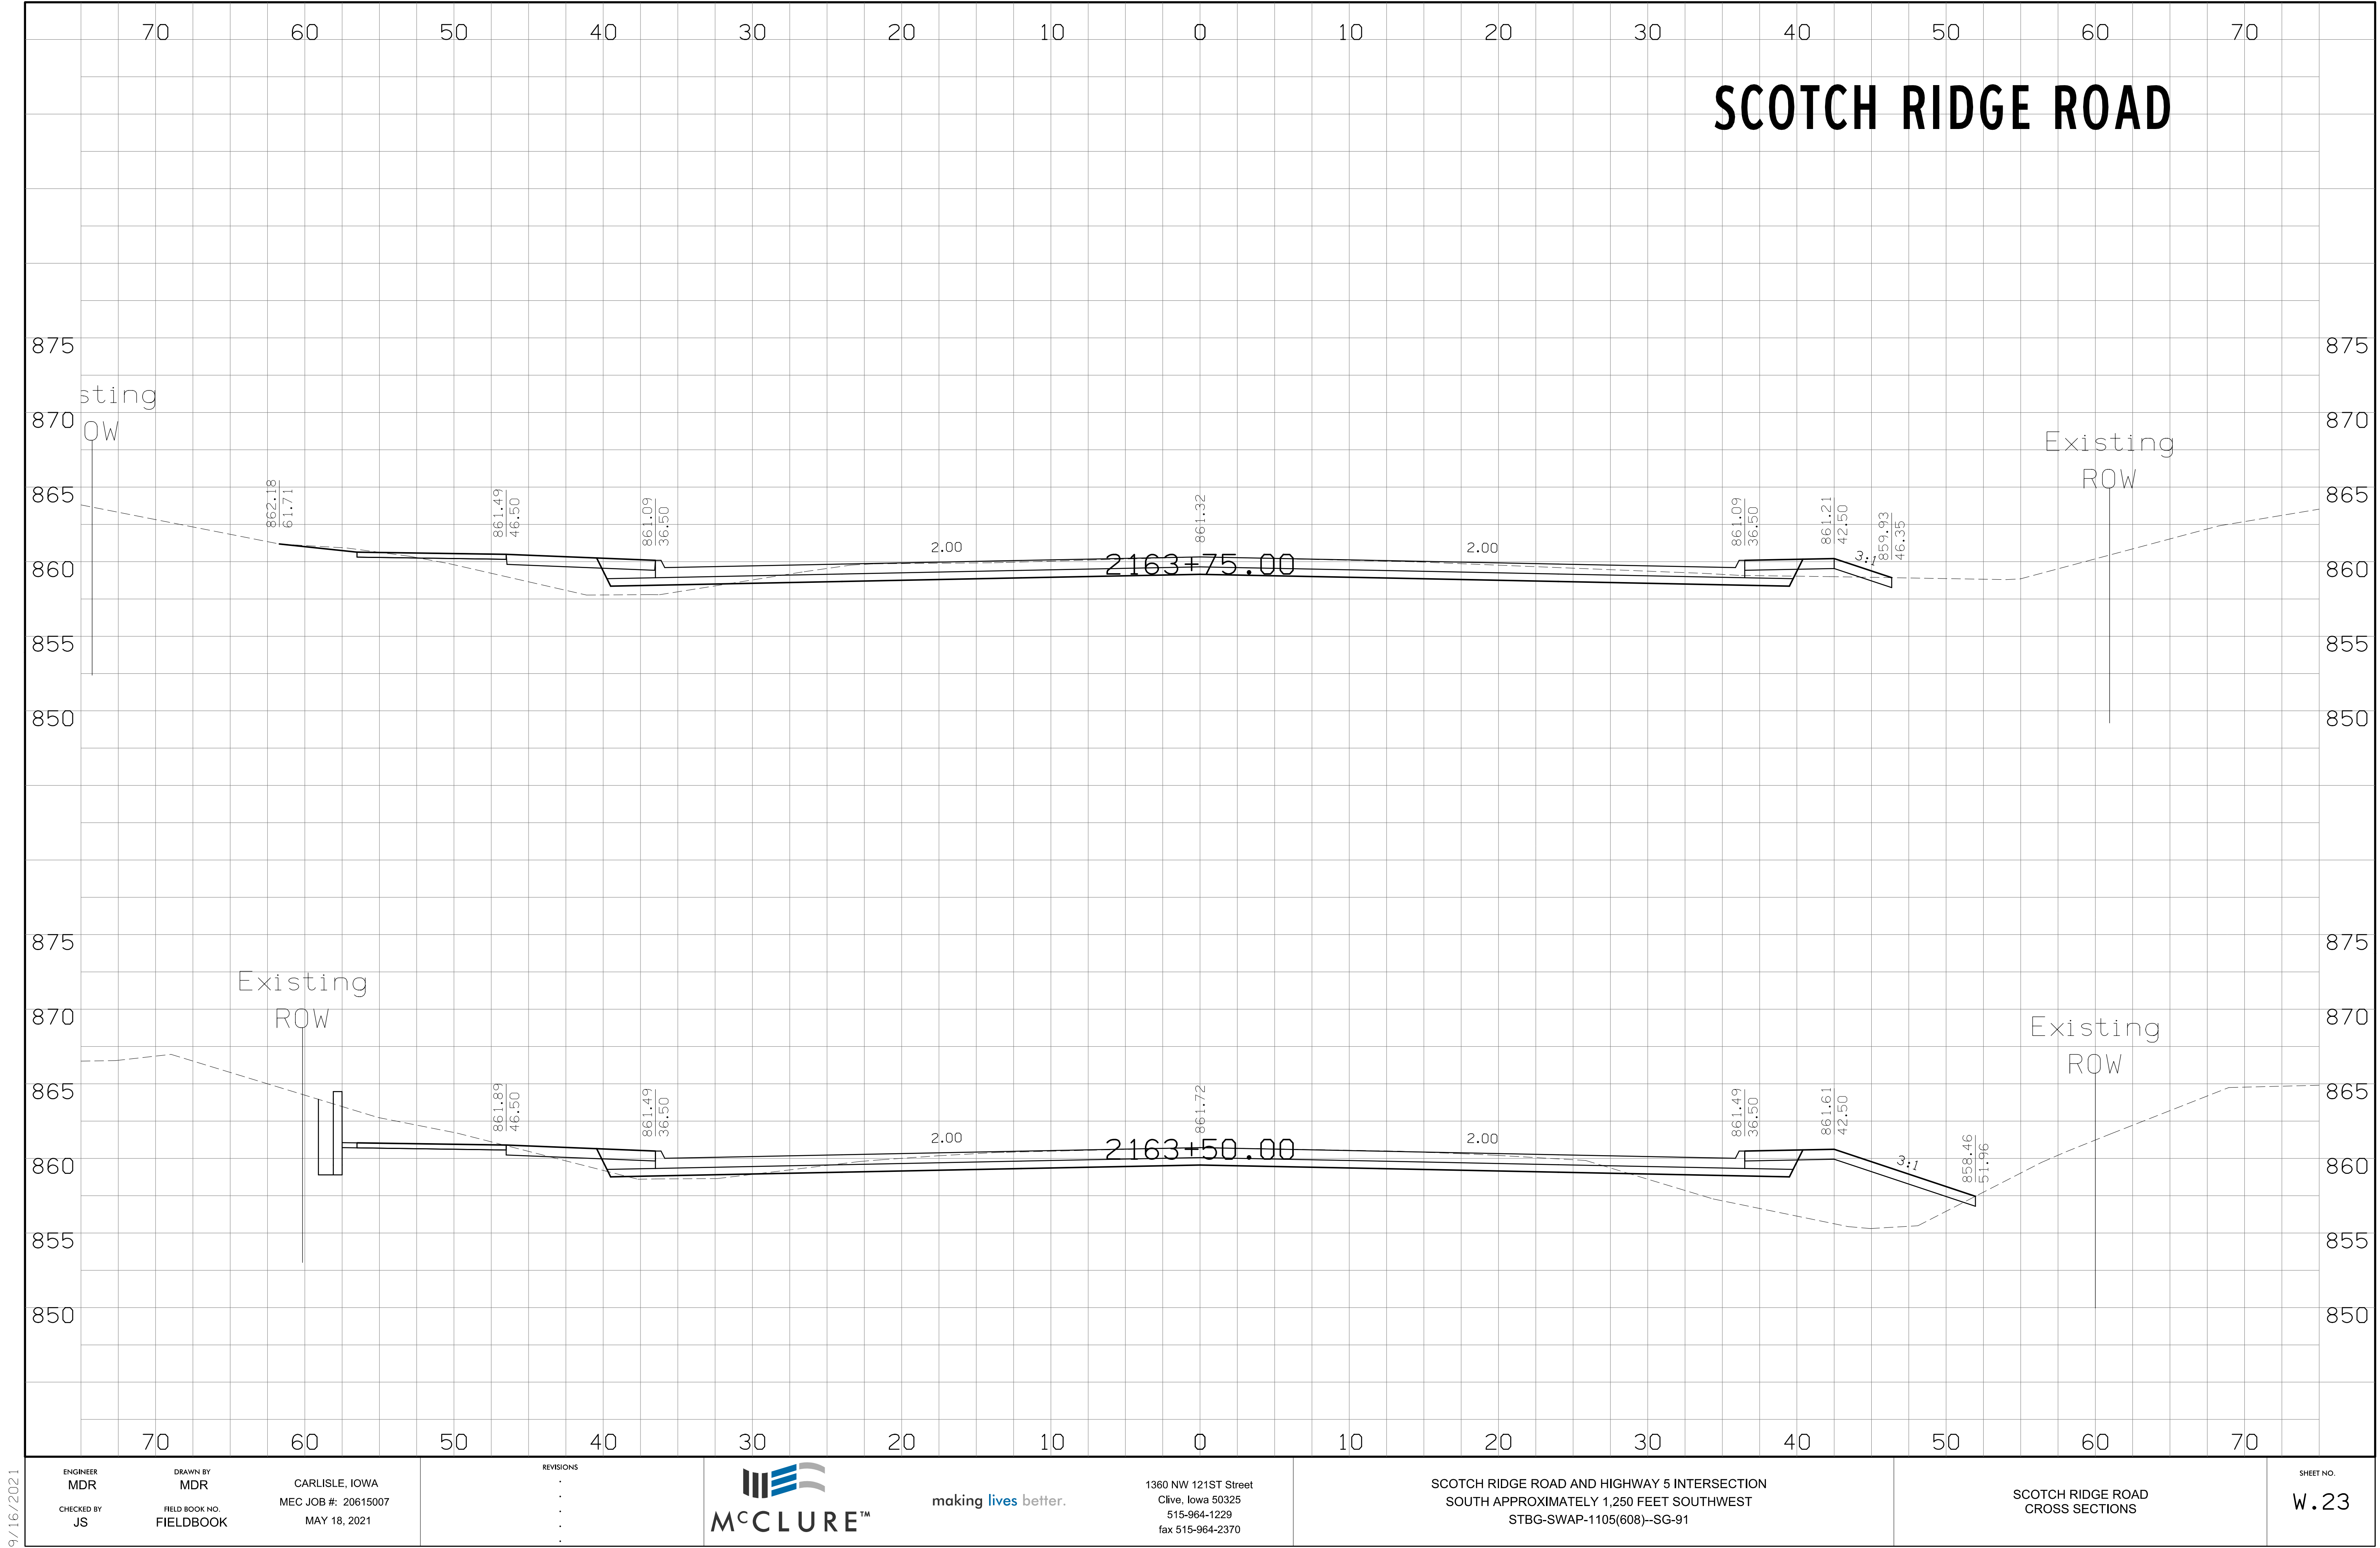




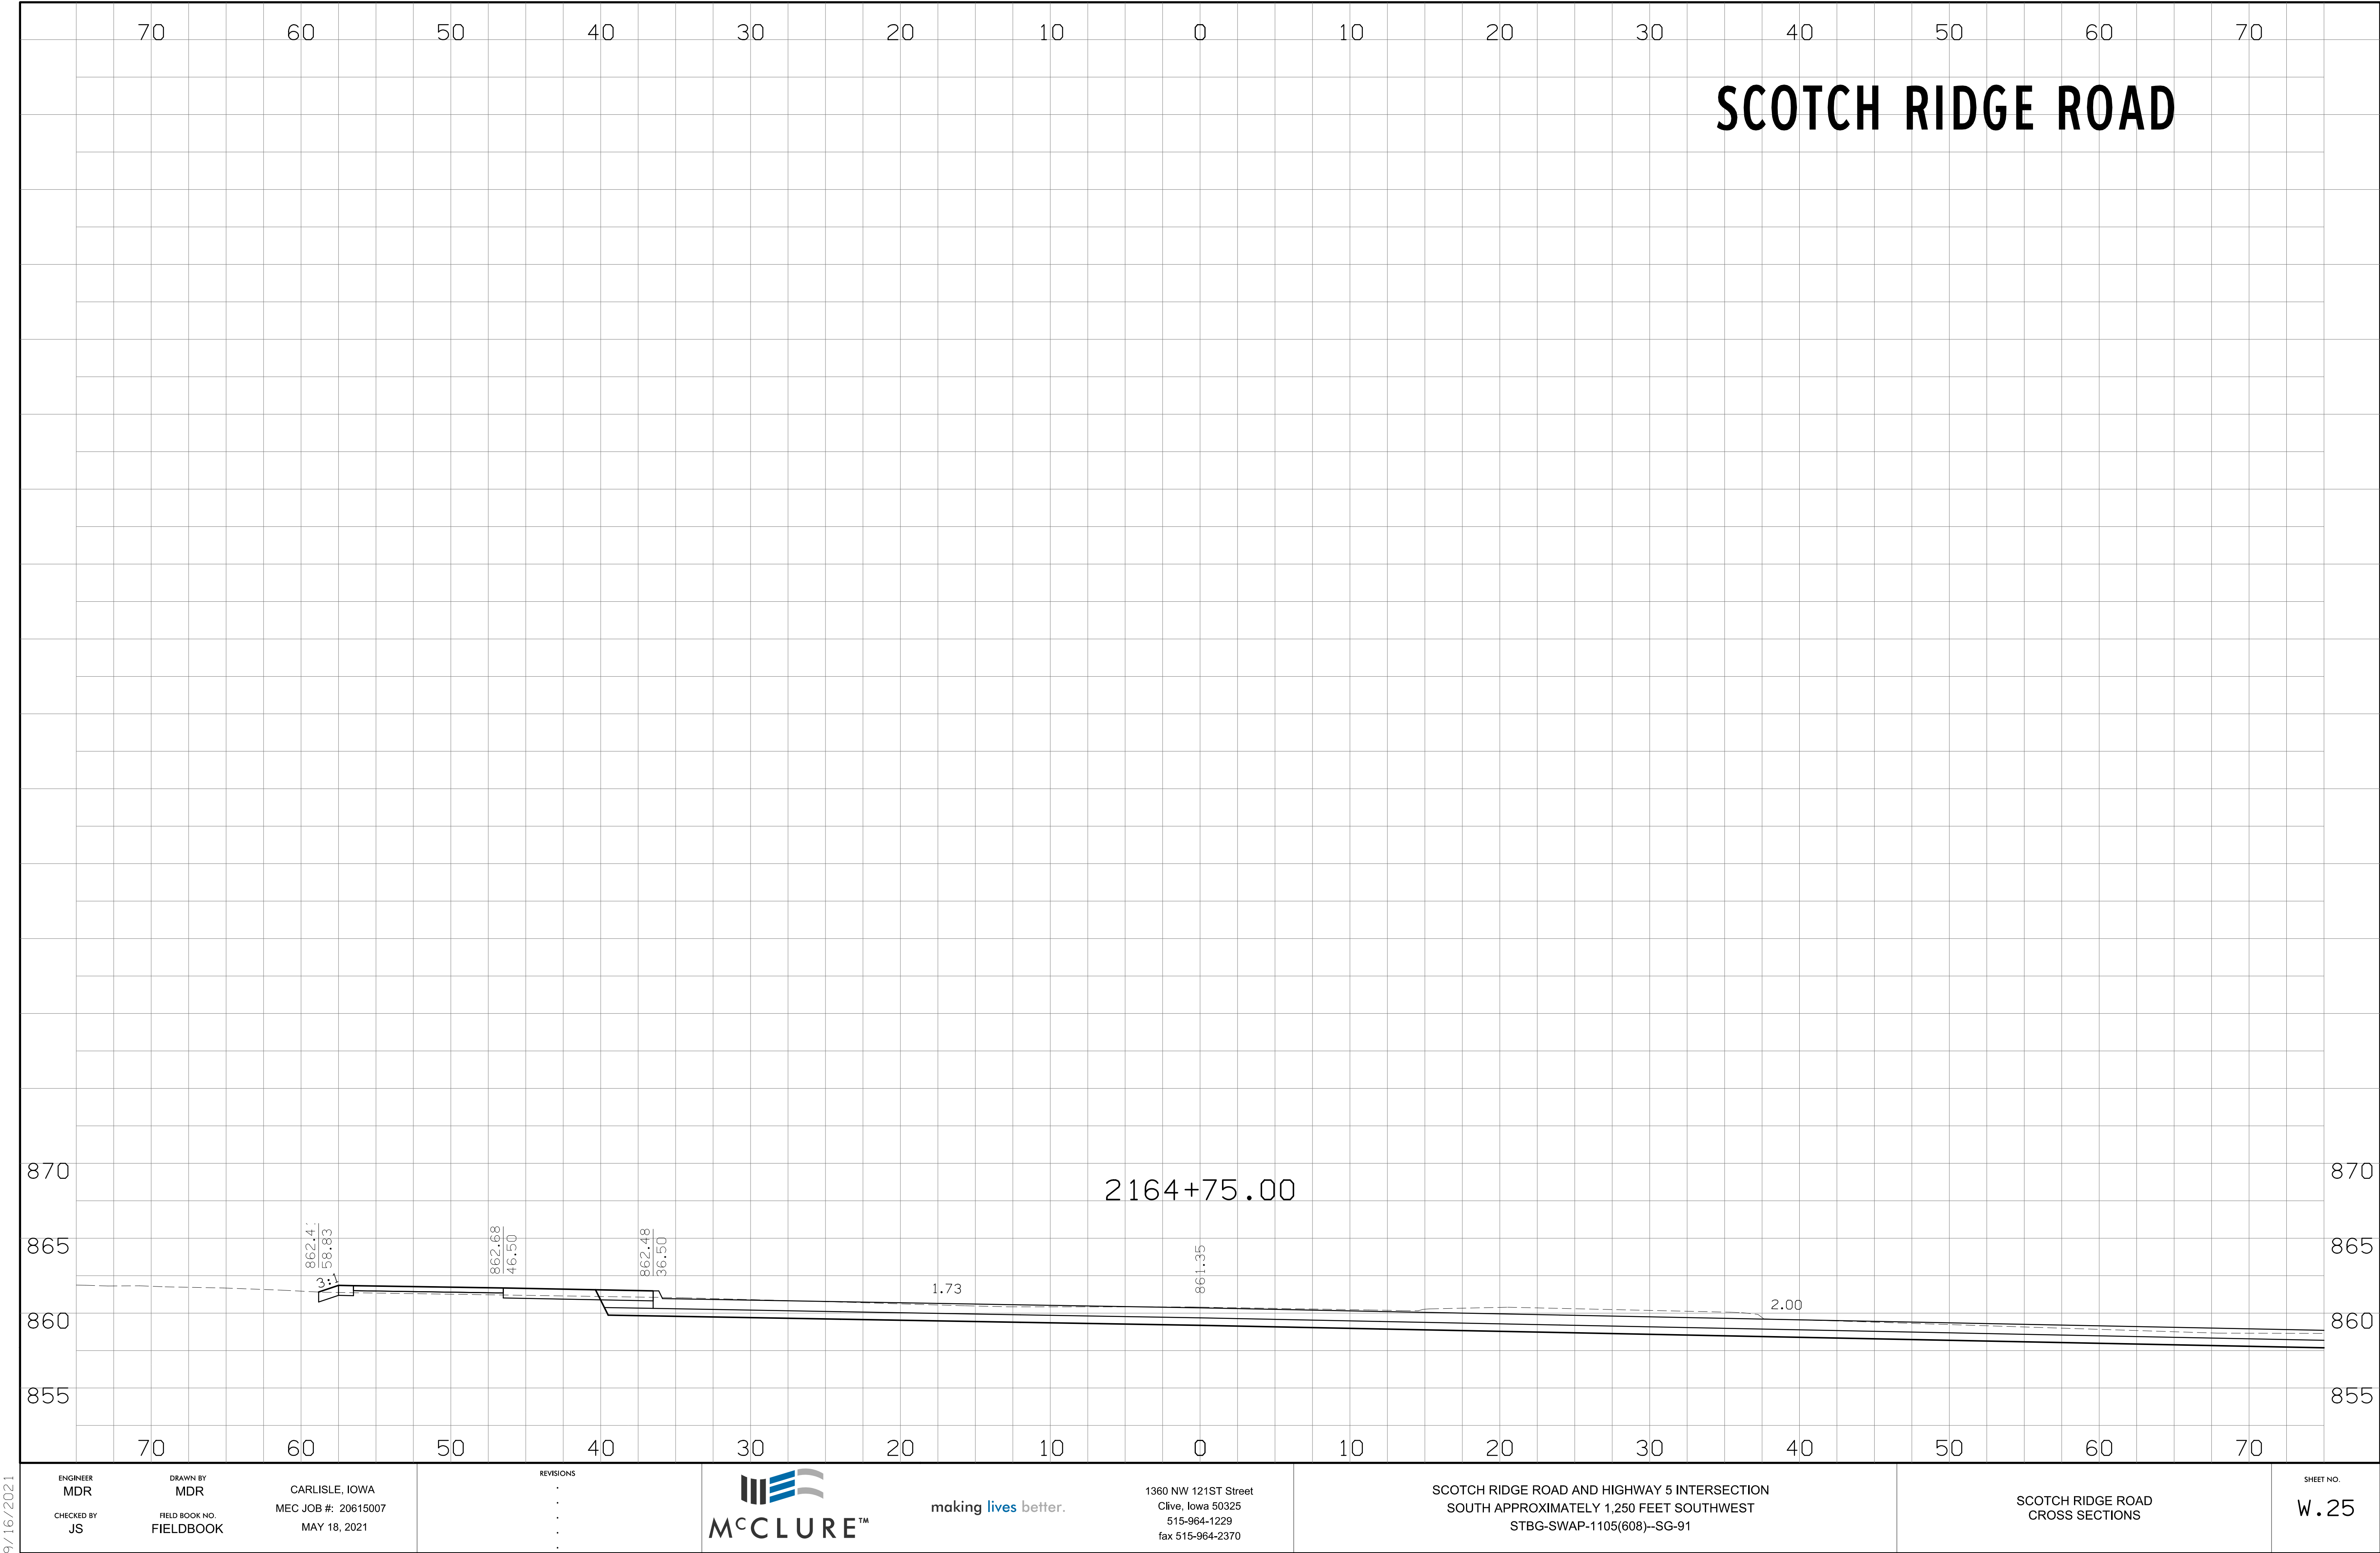

9/16/2021

BLUESTEM DRIVE

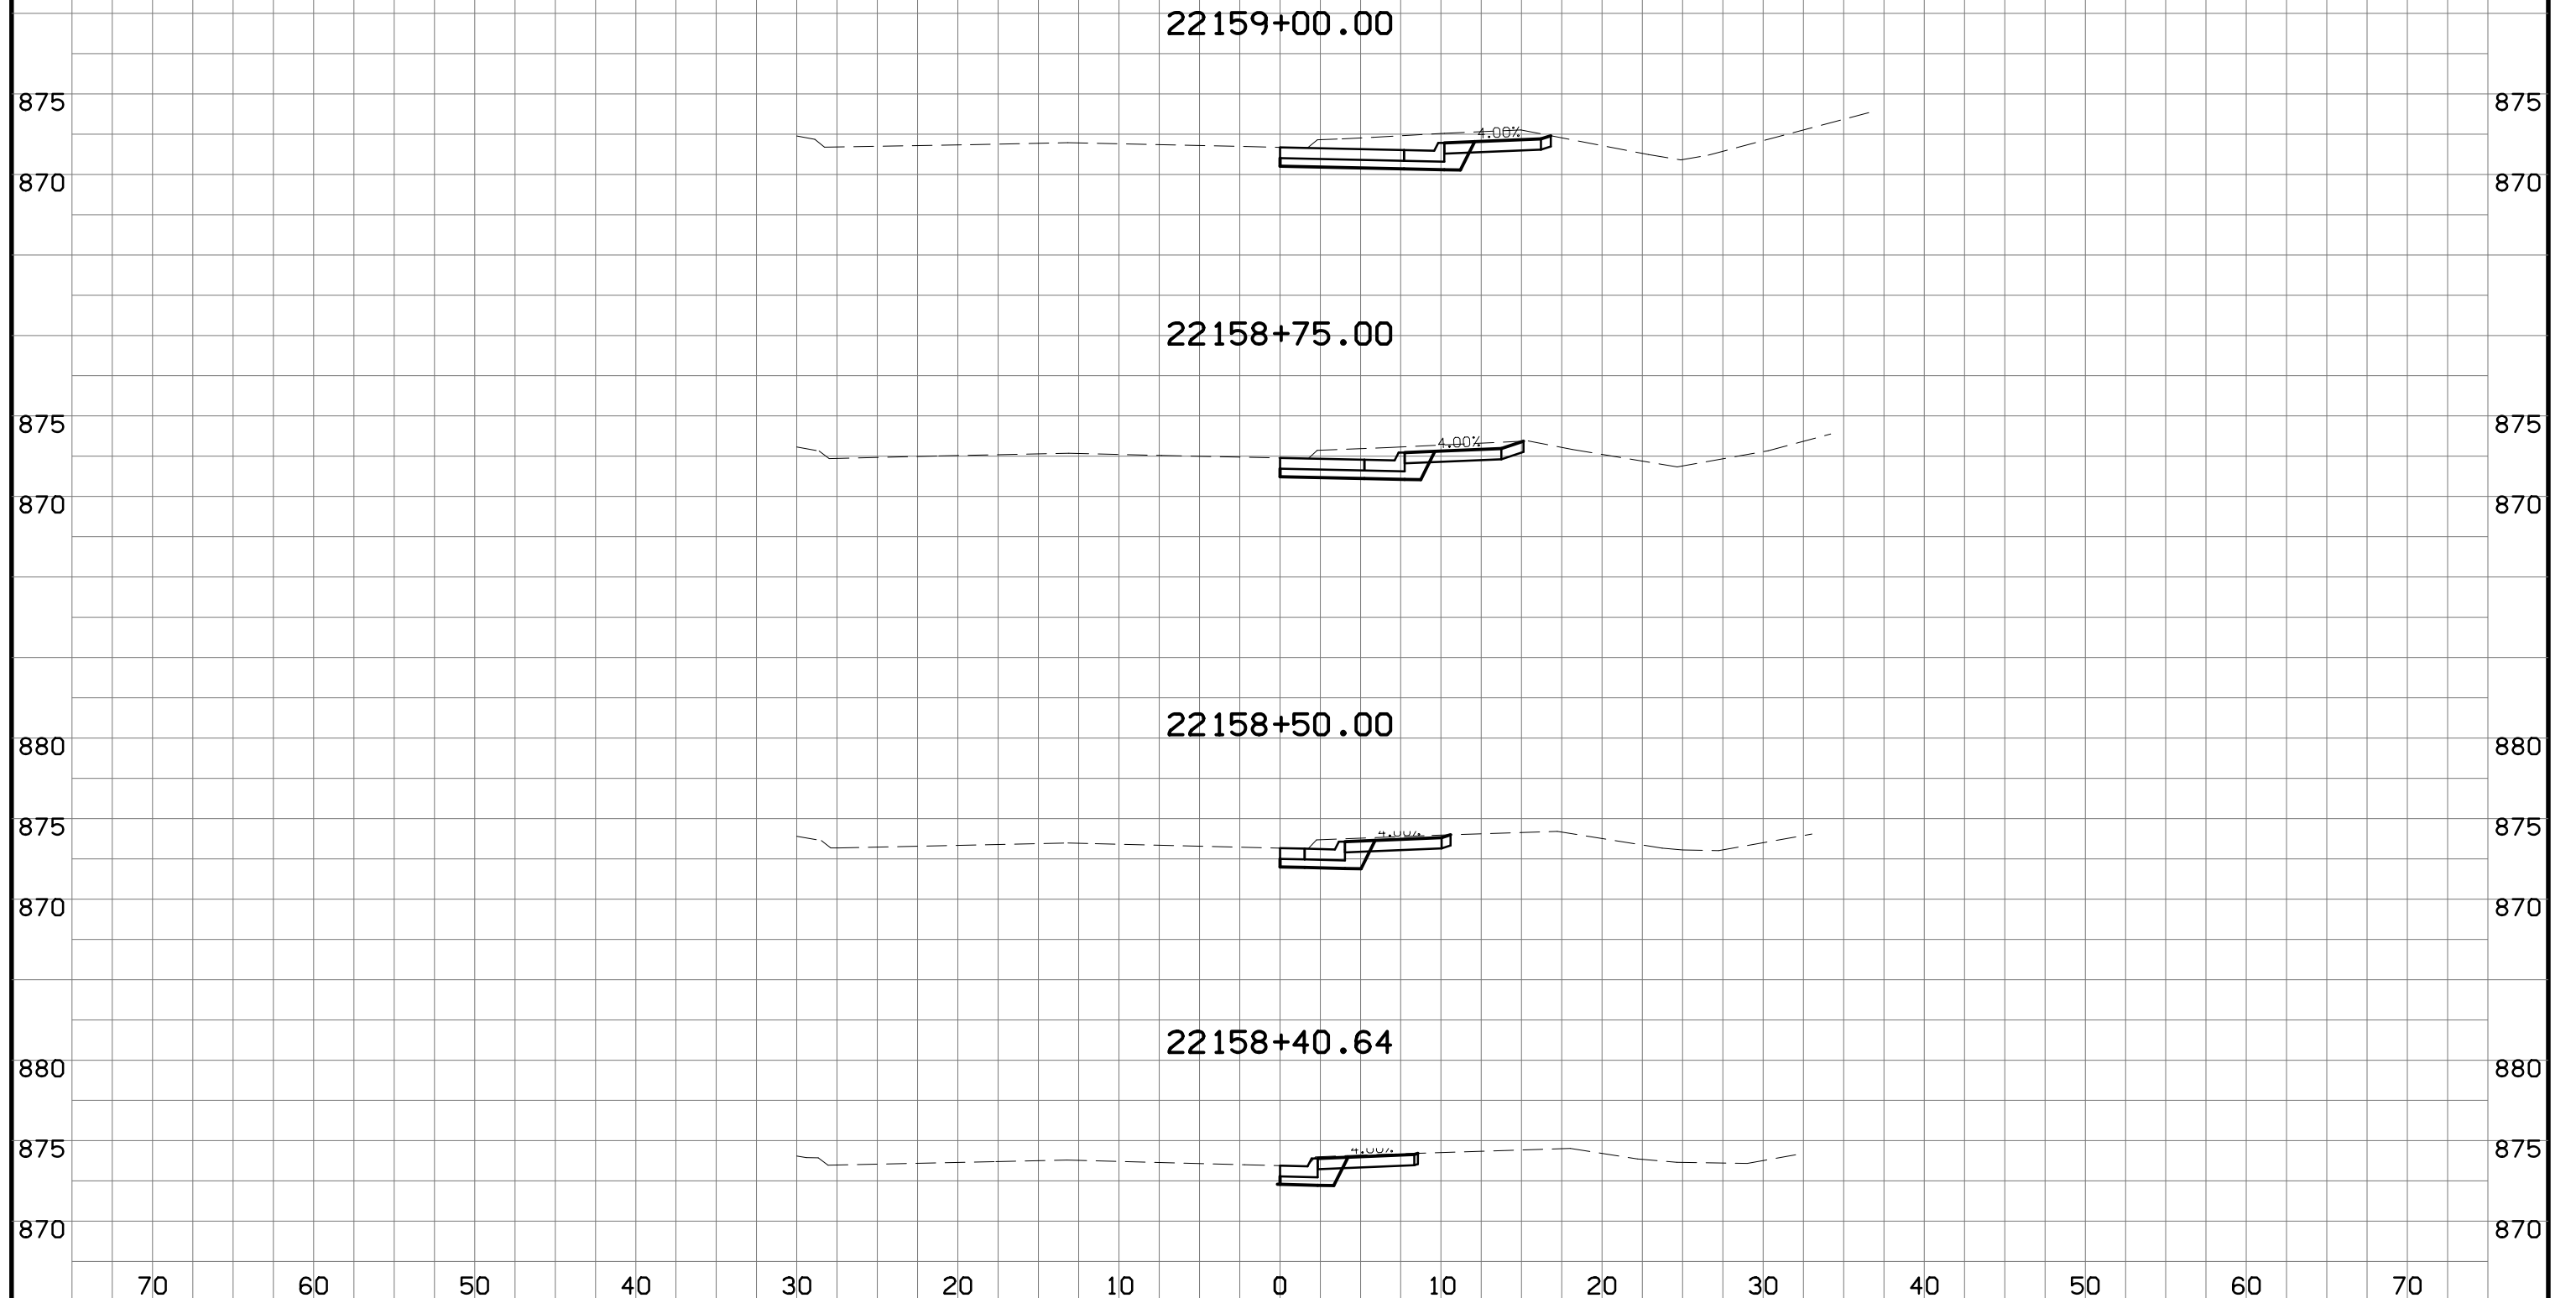

ENGINEER DRAWN BY CARLISLE, IOWA
MDR MDR
CHECKED BY FIELD BOOK NO. MEC JOB #: 20615007
JS FIELDBOOK MAY 18, 2021

REVISIONS

-
-
-
-
-




making **lives** better.


1360 NW 121ST Street
Clive, Iowa 50325
515-964-1229
fax 515-964-2370


SCOTCH RIDGE ROAD AND HIGHWAY 5 INTERSECTION
SOUTH APPROXIMATELY 1,250 FEET SOUTHWEST
STBG-SWAP-1105(608)-SG-91


BLUESTEM DRIVE
CROSS SECTIONS

X.1

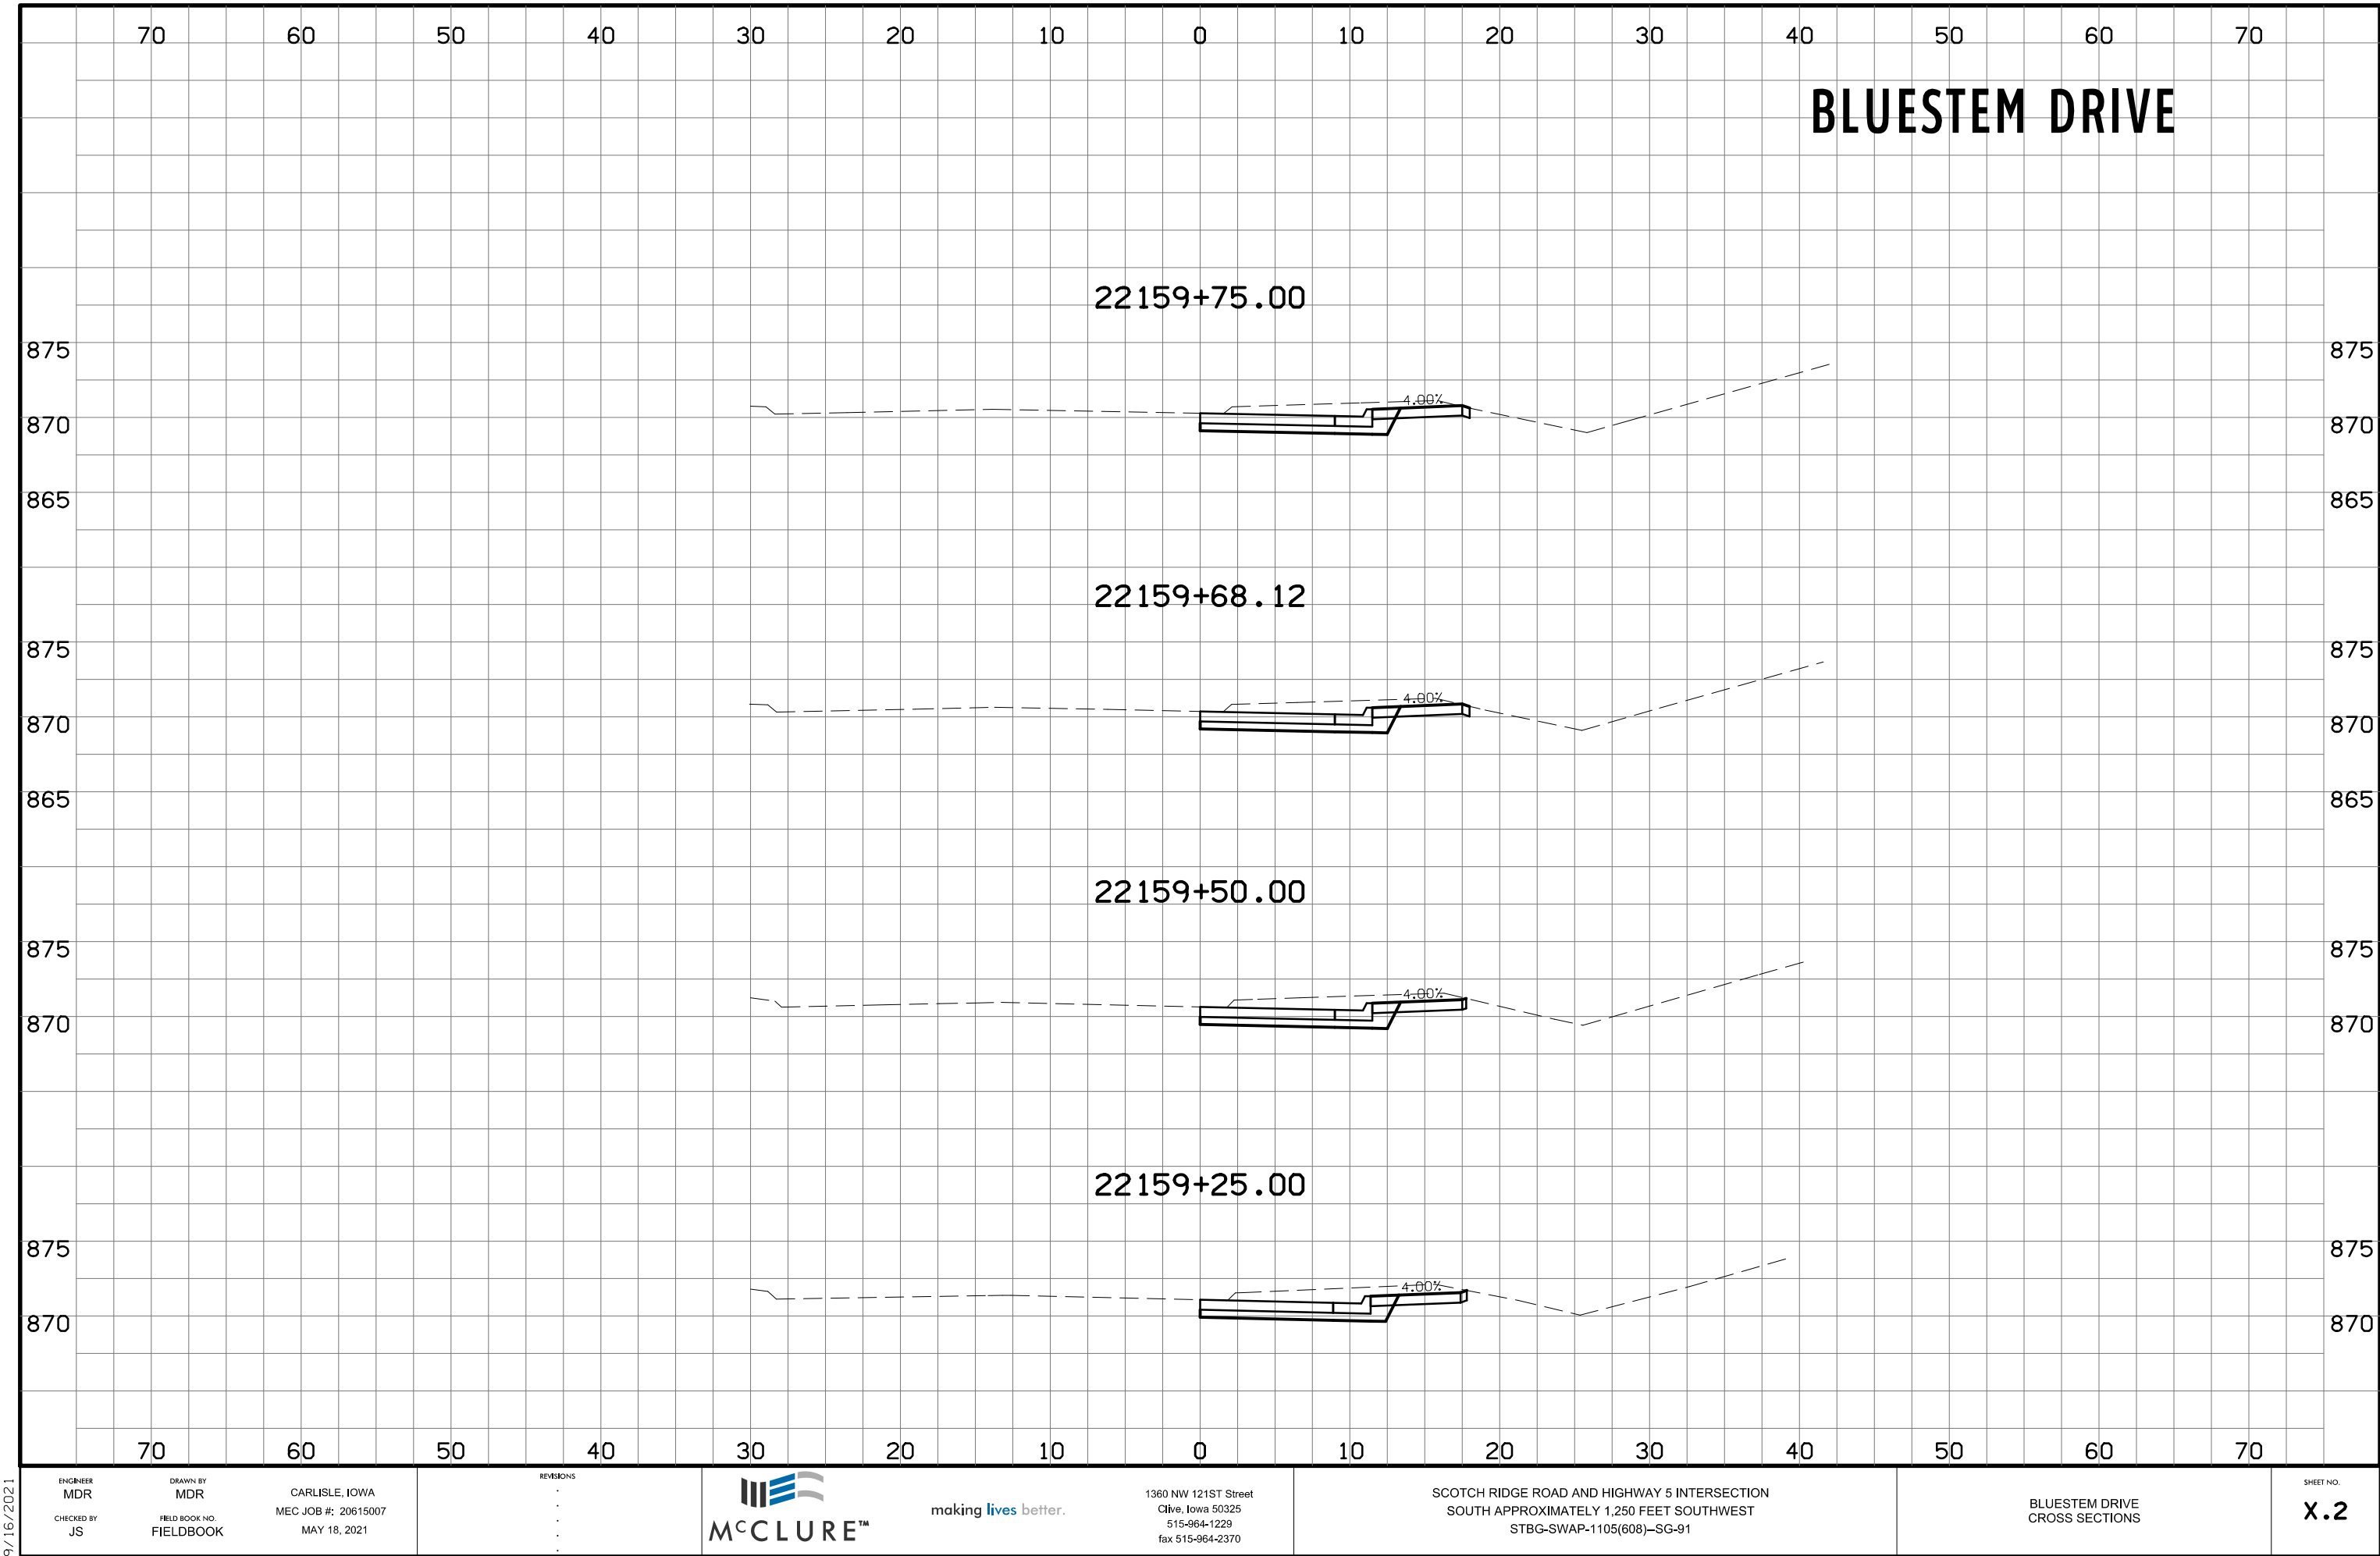

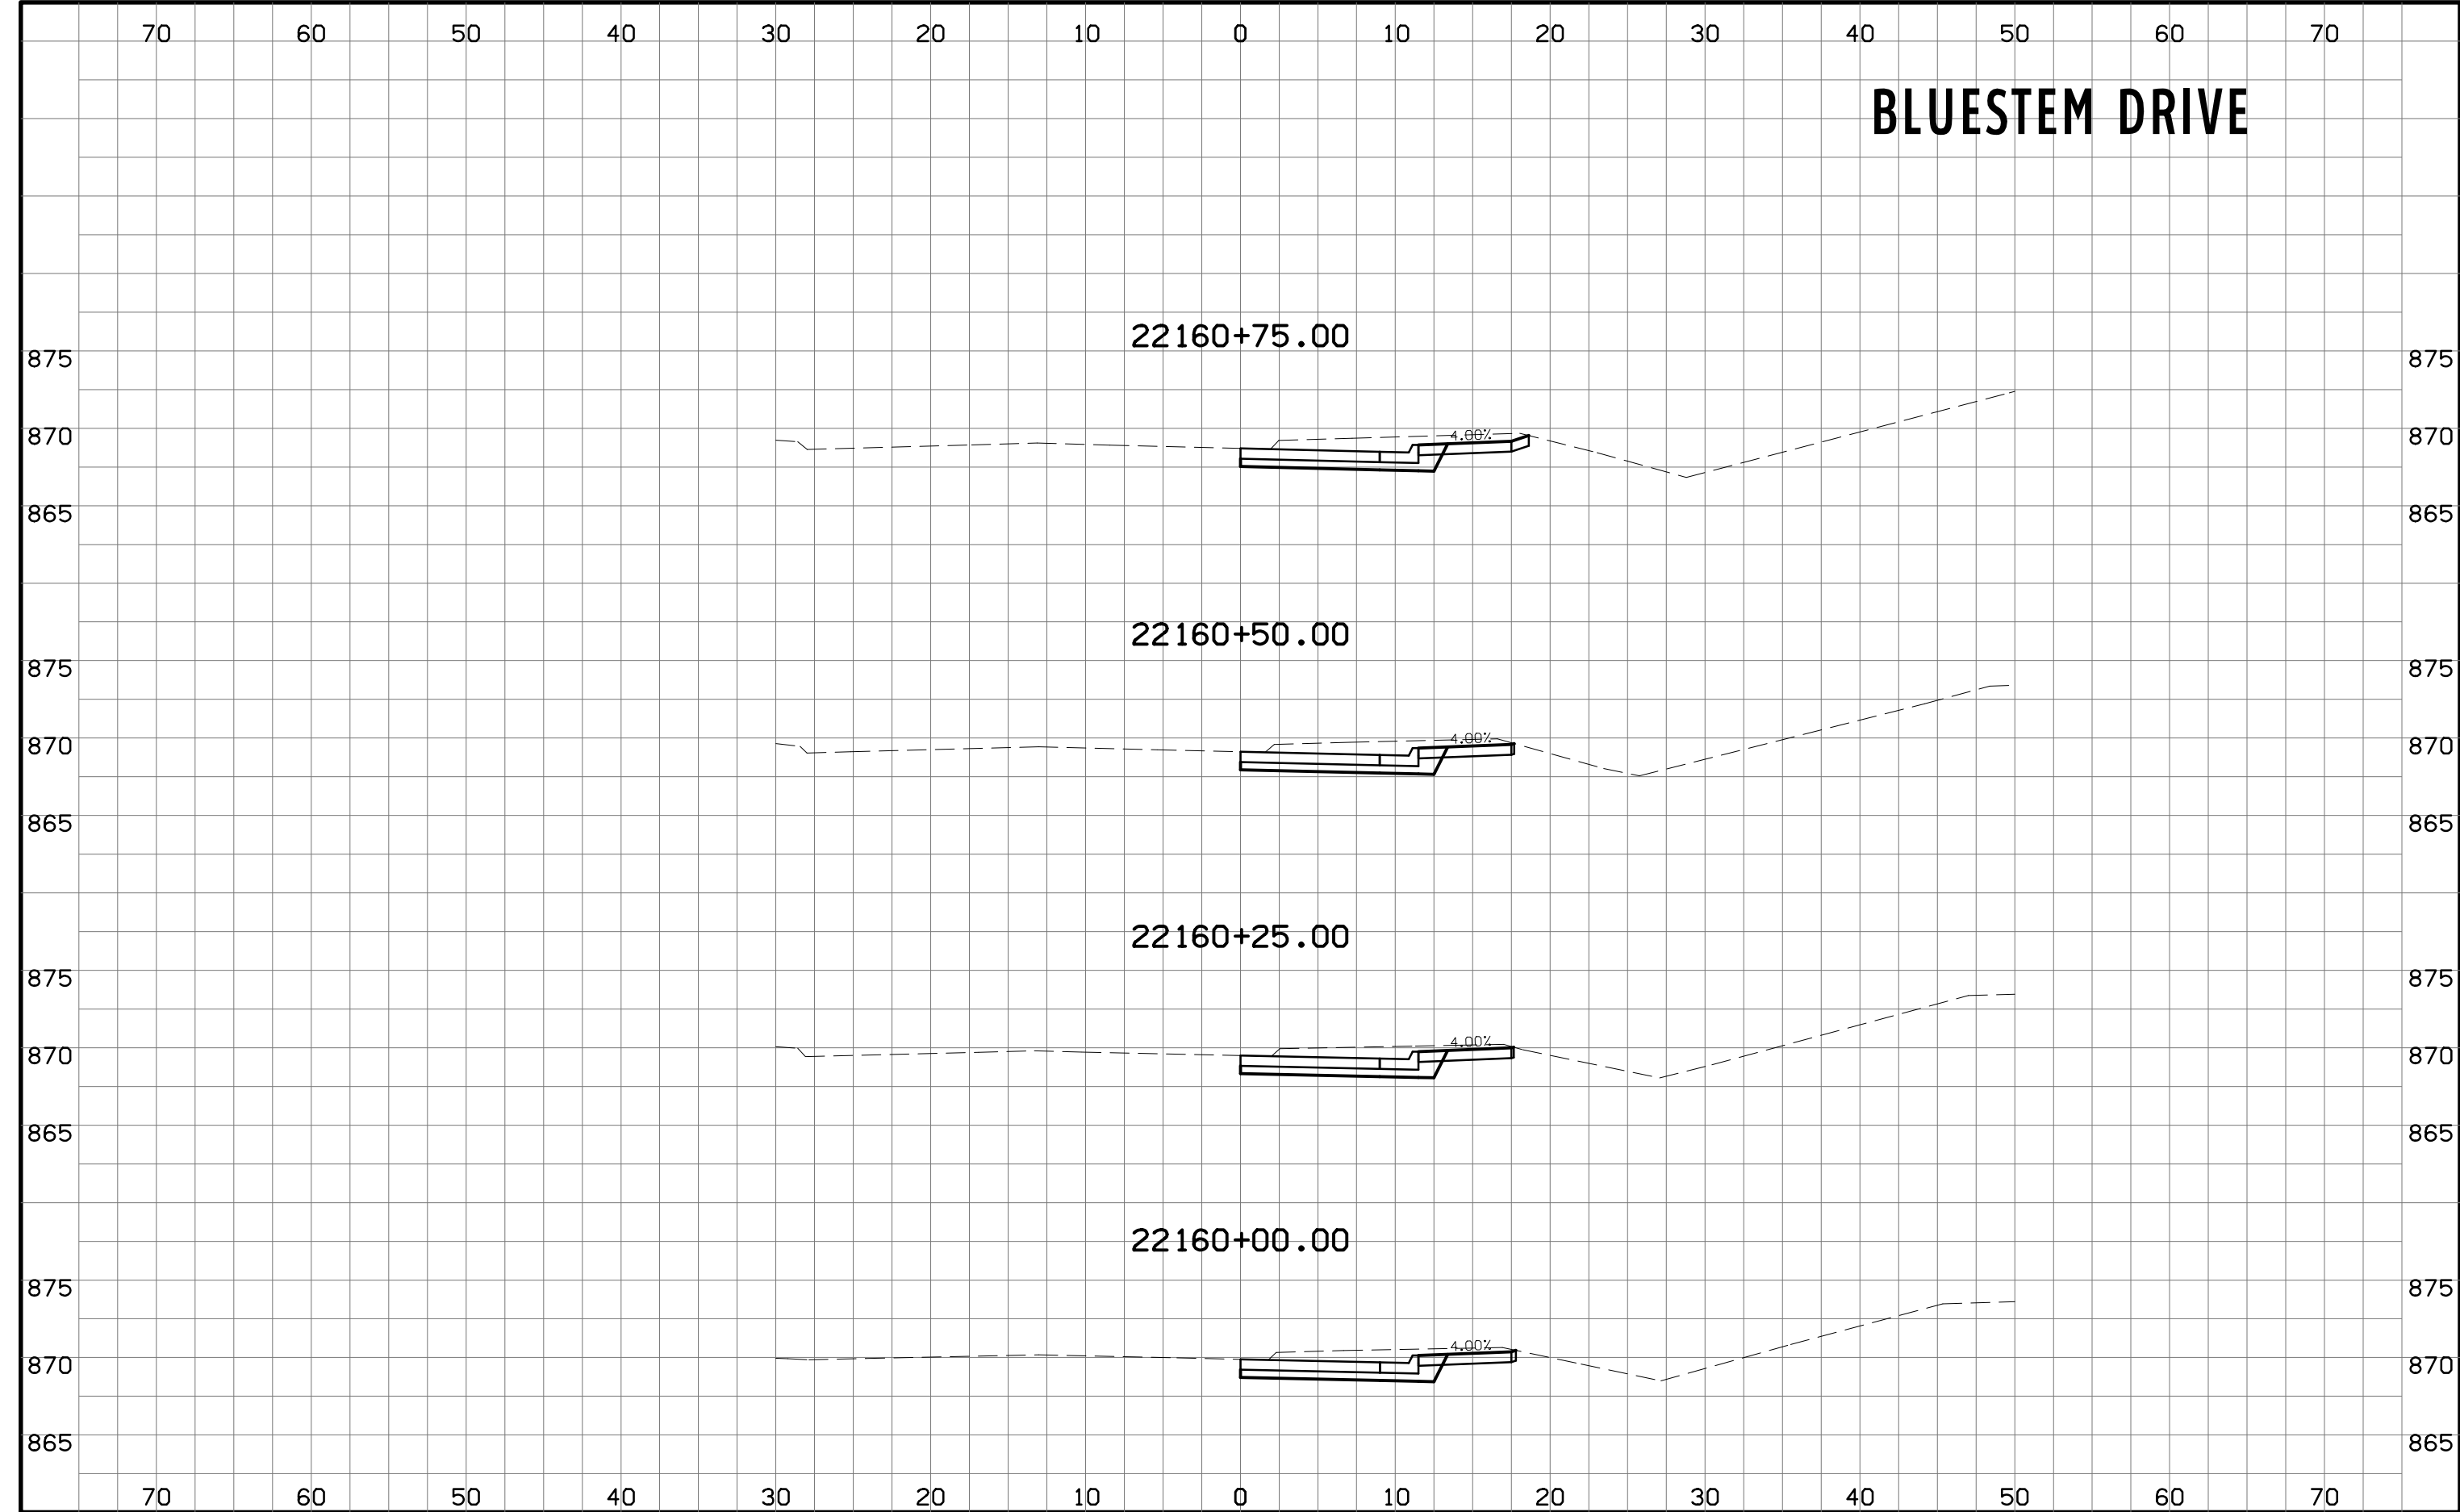

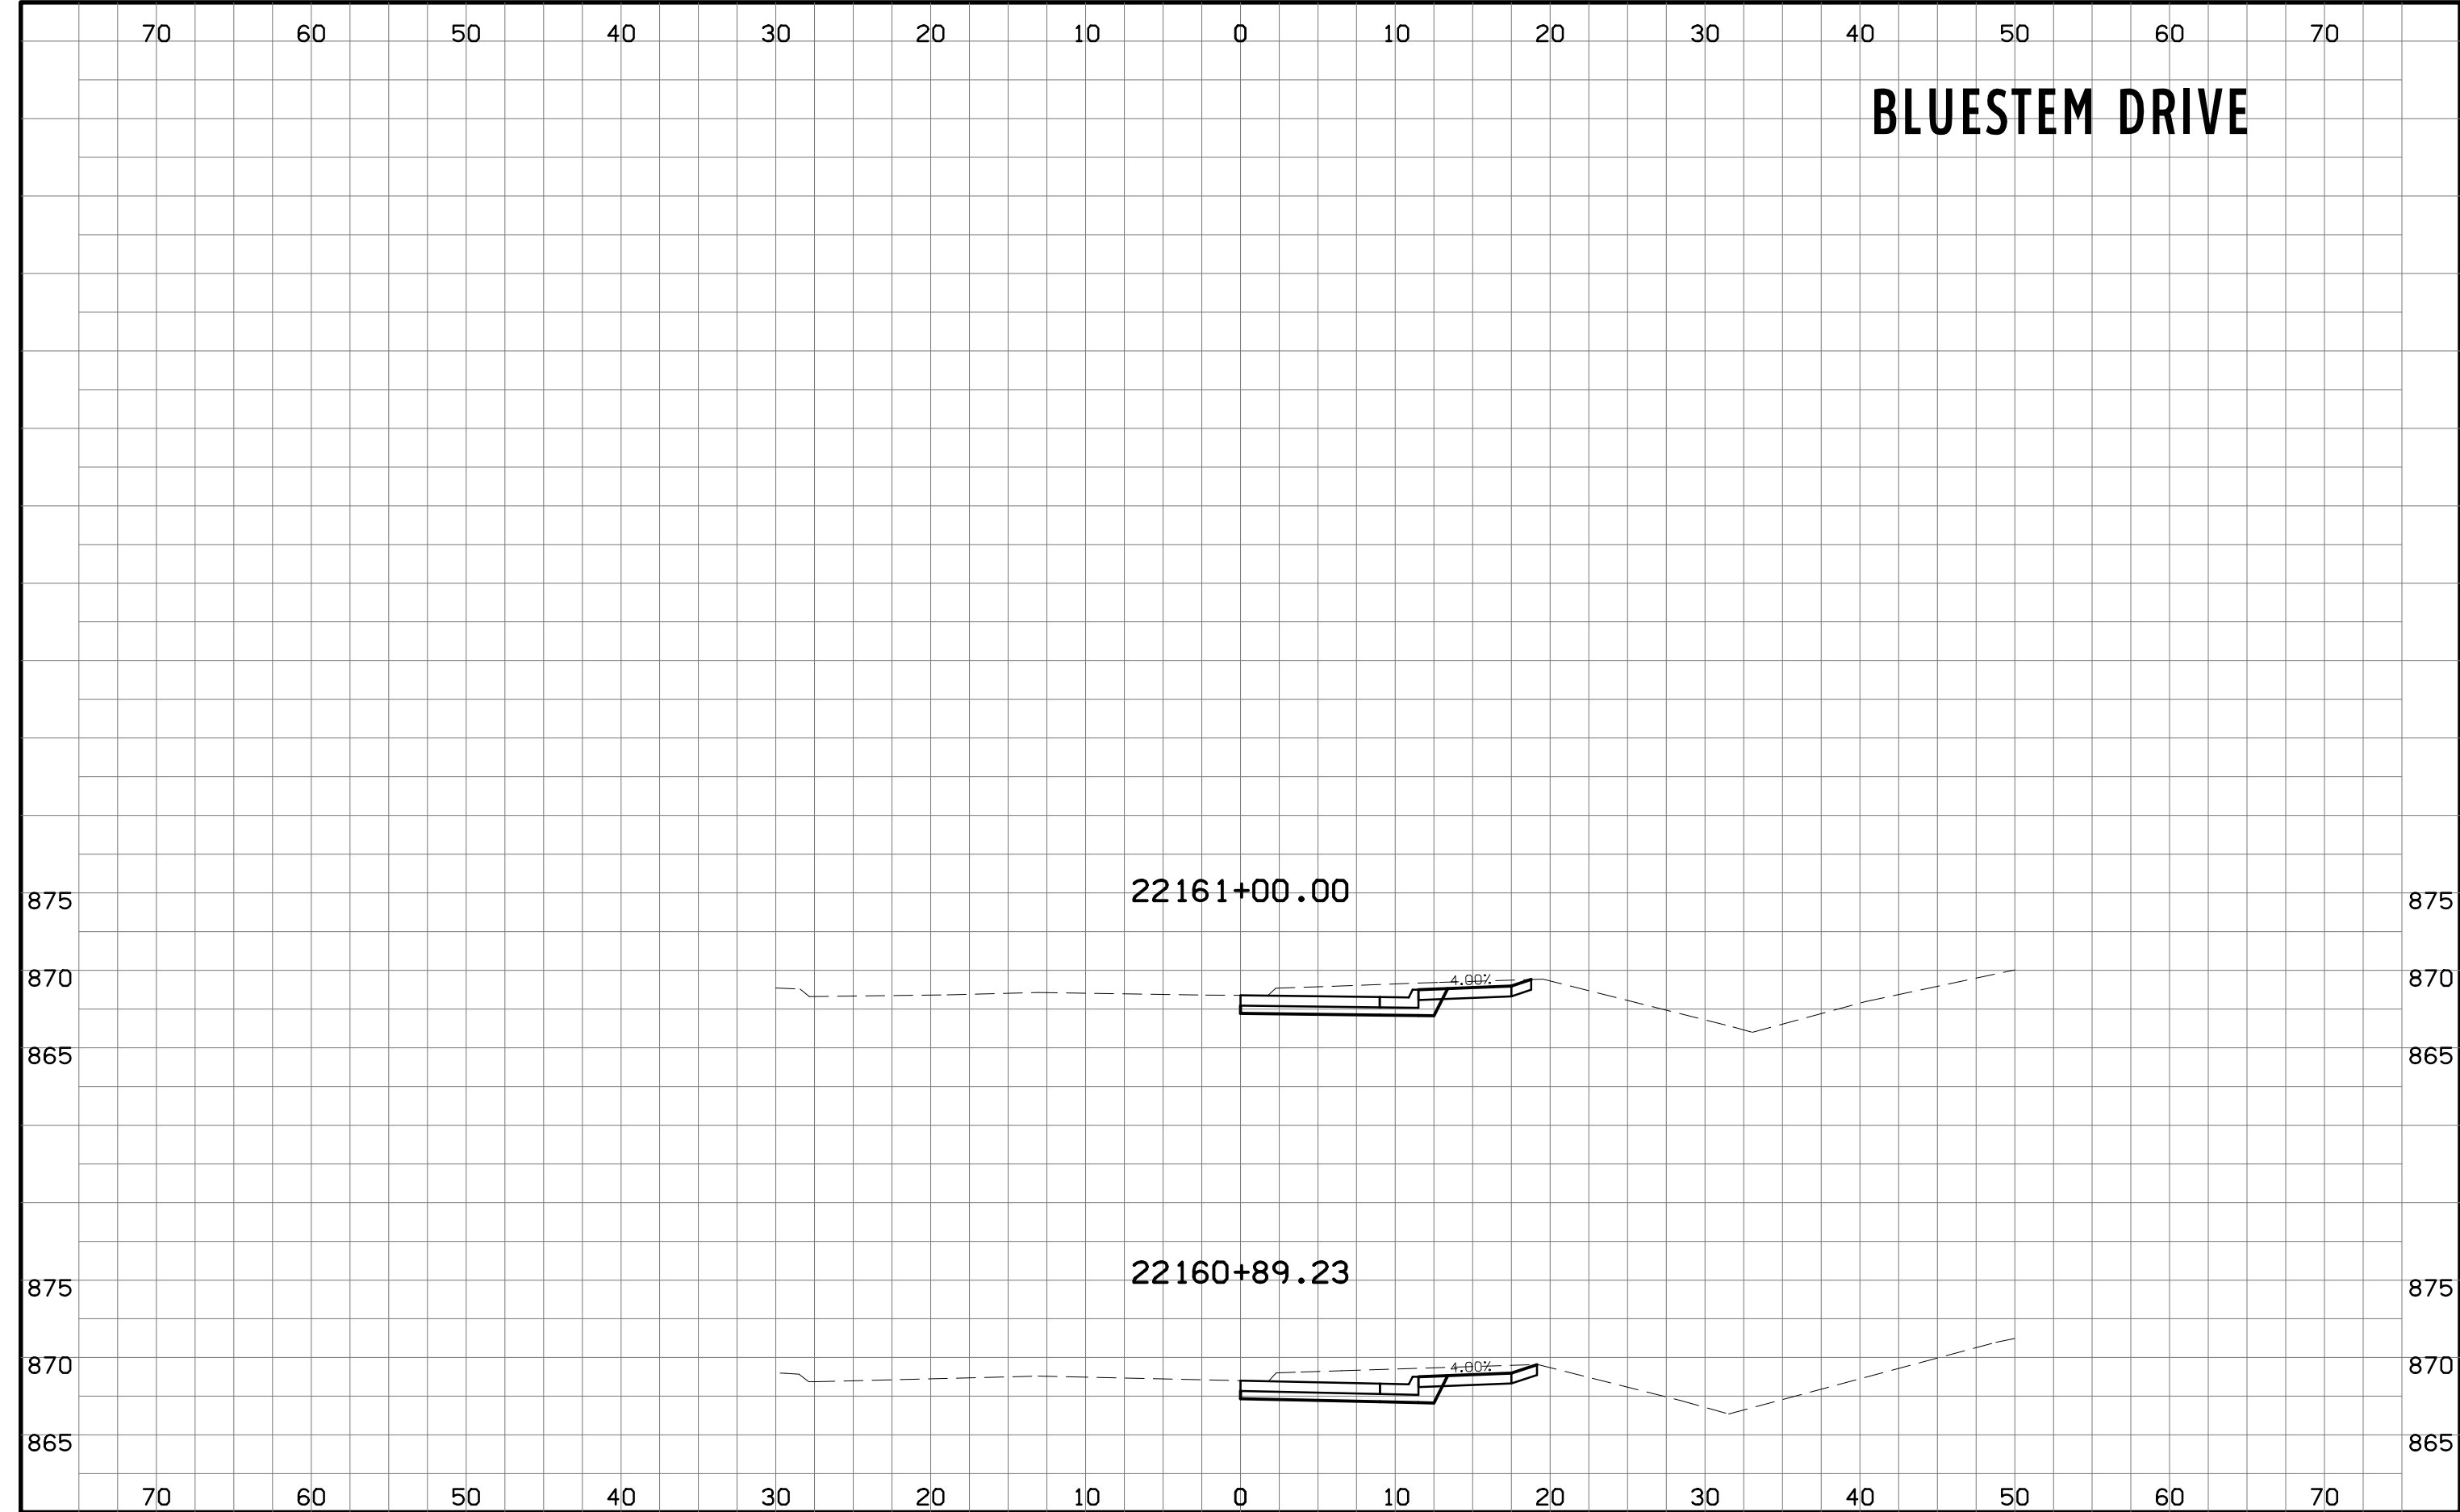

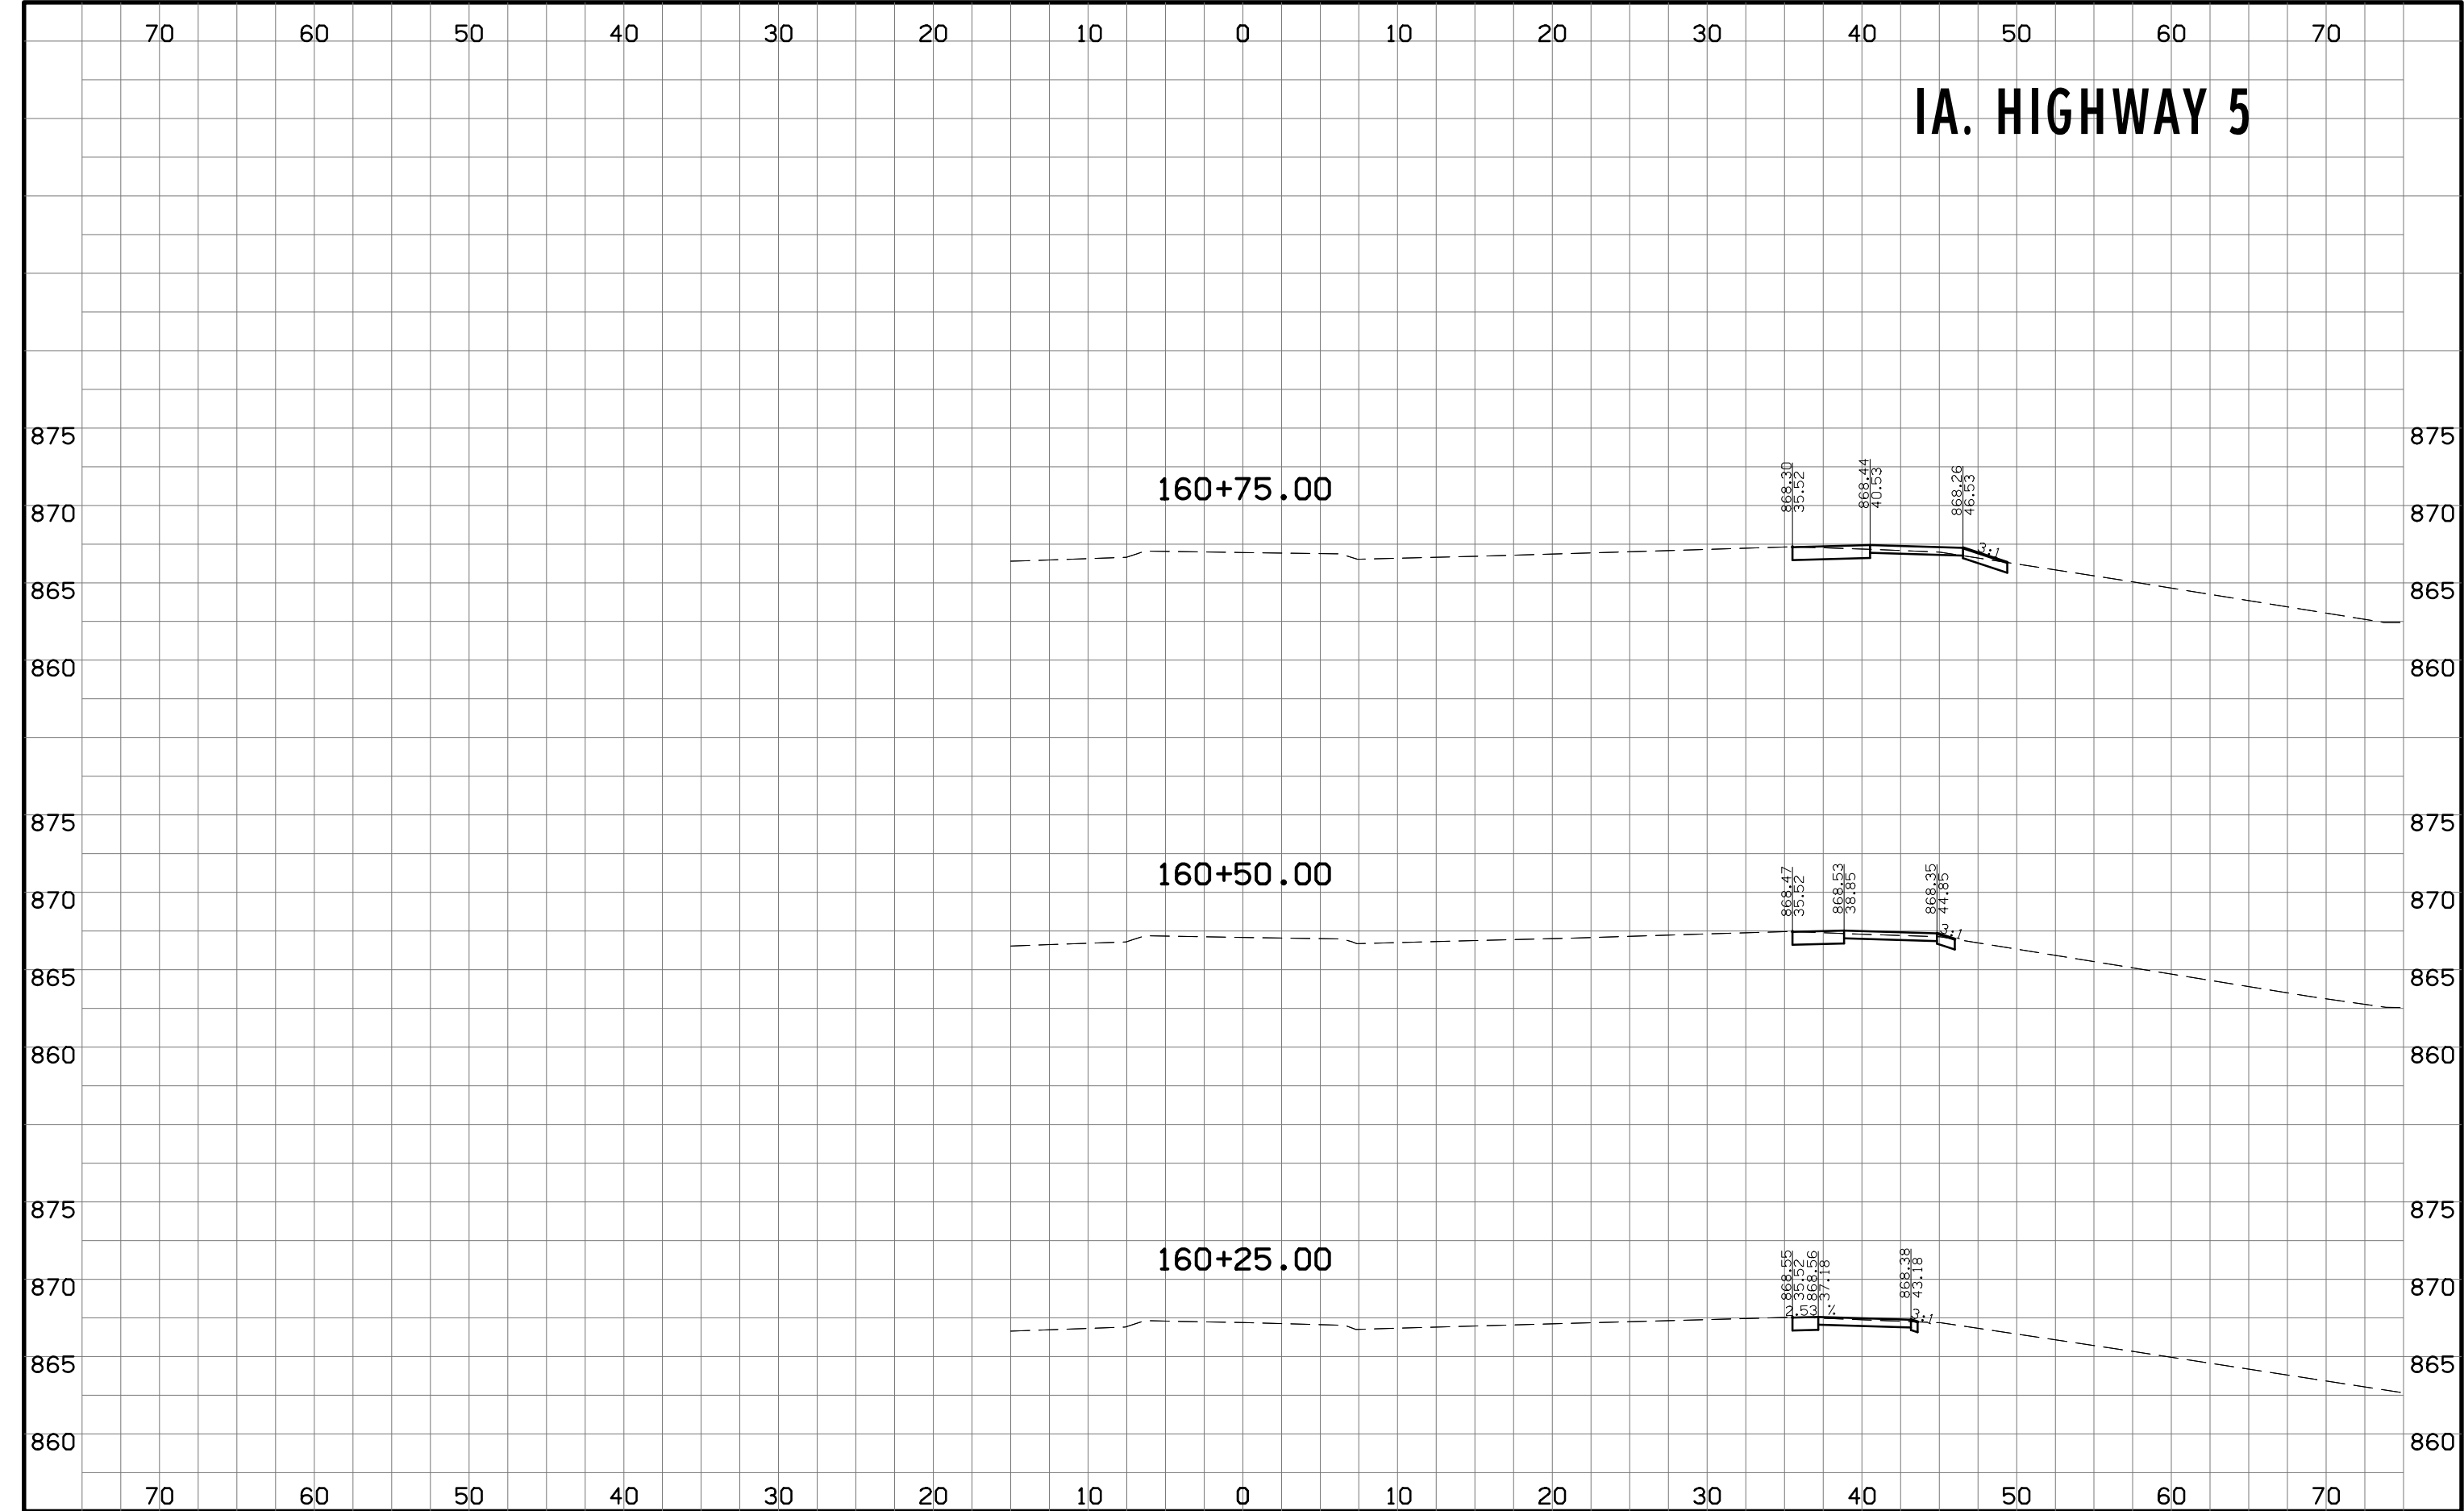


IA. HIGHWAY 5

160+75.00

160+50.00

160+25.00

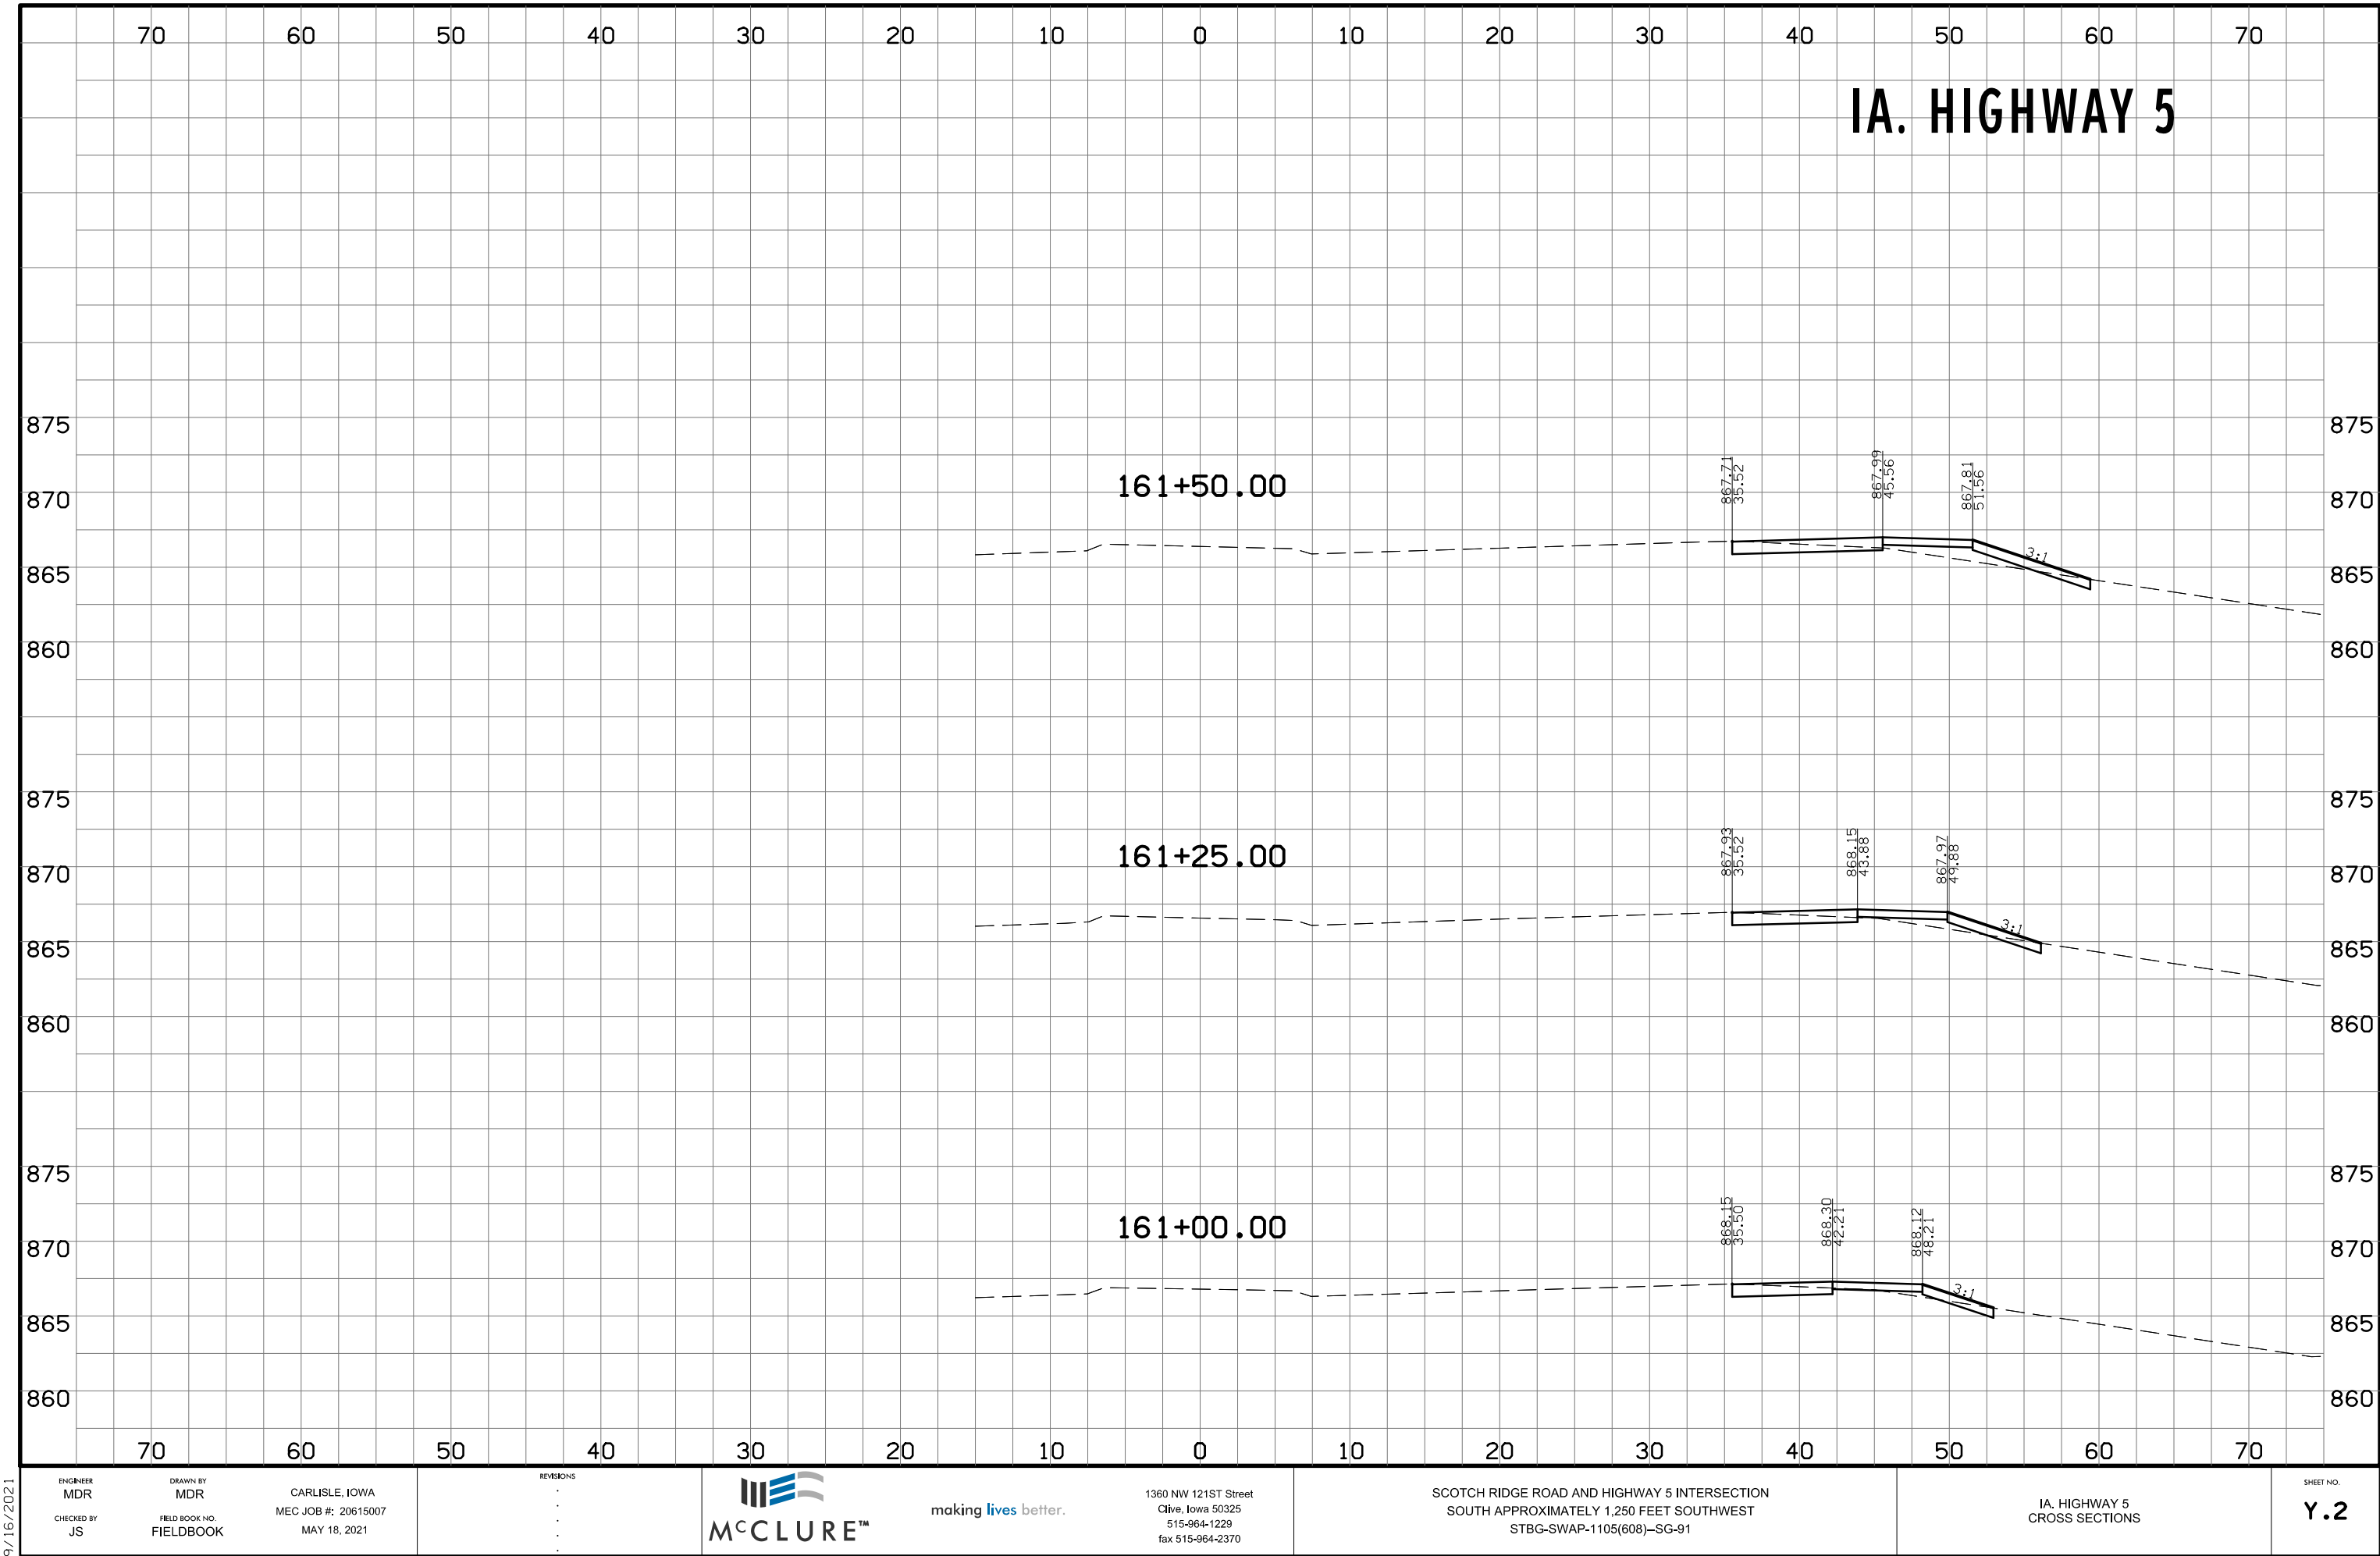

9/16/2021

ENGINEER
MDR
CHECKED BY
JS
DRAWN BY
MDR
FIELD BOOK NO.
FIELDBOOK
CARLISLE, IOWA
MEC JOB #: 20615007
MAY 18, 2021

REVISIONS
.
.
.
.
.


 **McCLURE™**
making **lives** better.

1360 NW 121ST Street
Clive, Iowa 50325
515-964-1229
fax 515-964-2370


SCOTCH RIDGE ROAD AND HIGHWAY 5 INTERSECTION
SOUTH APPROXIMATELY 1,250 FEET SOUTHWEST
STBG-SWAP-1105(608)-SG-91

IA. HIGHWAY 5
CROSS SECTIONS


SHEET NO.
Y.2

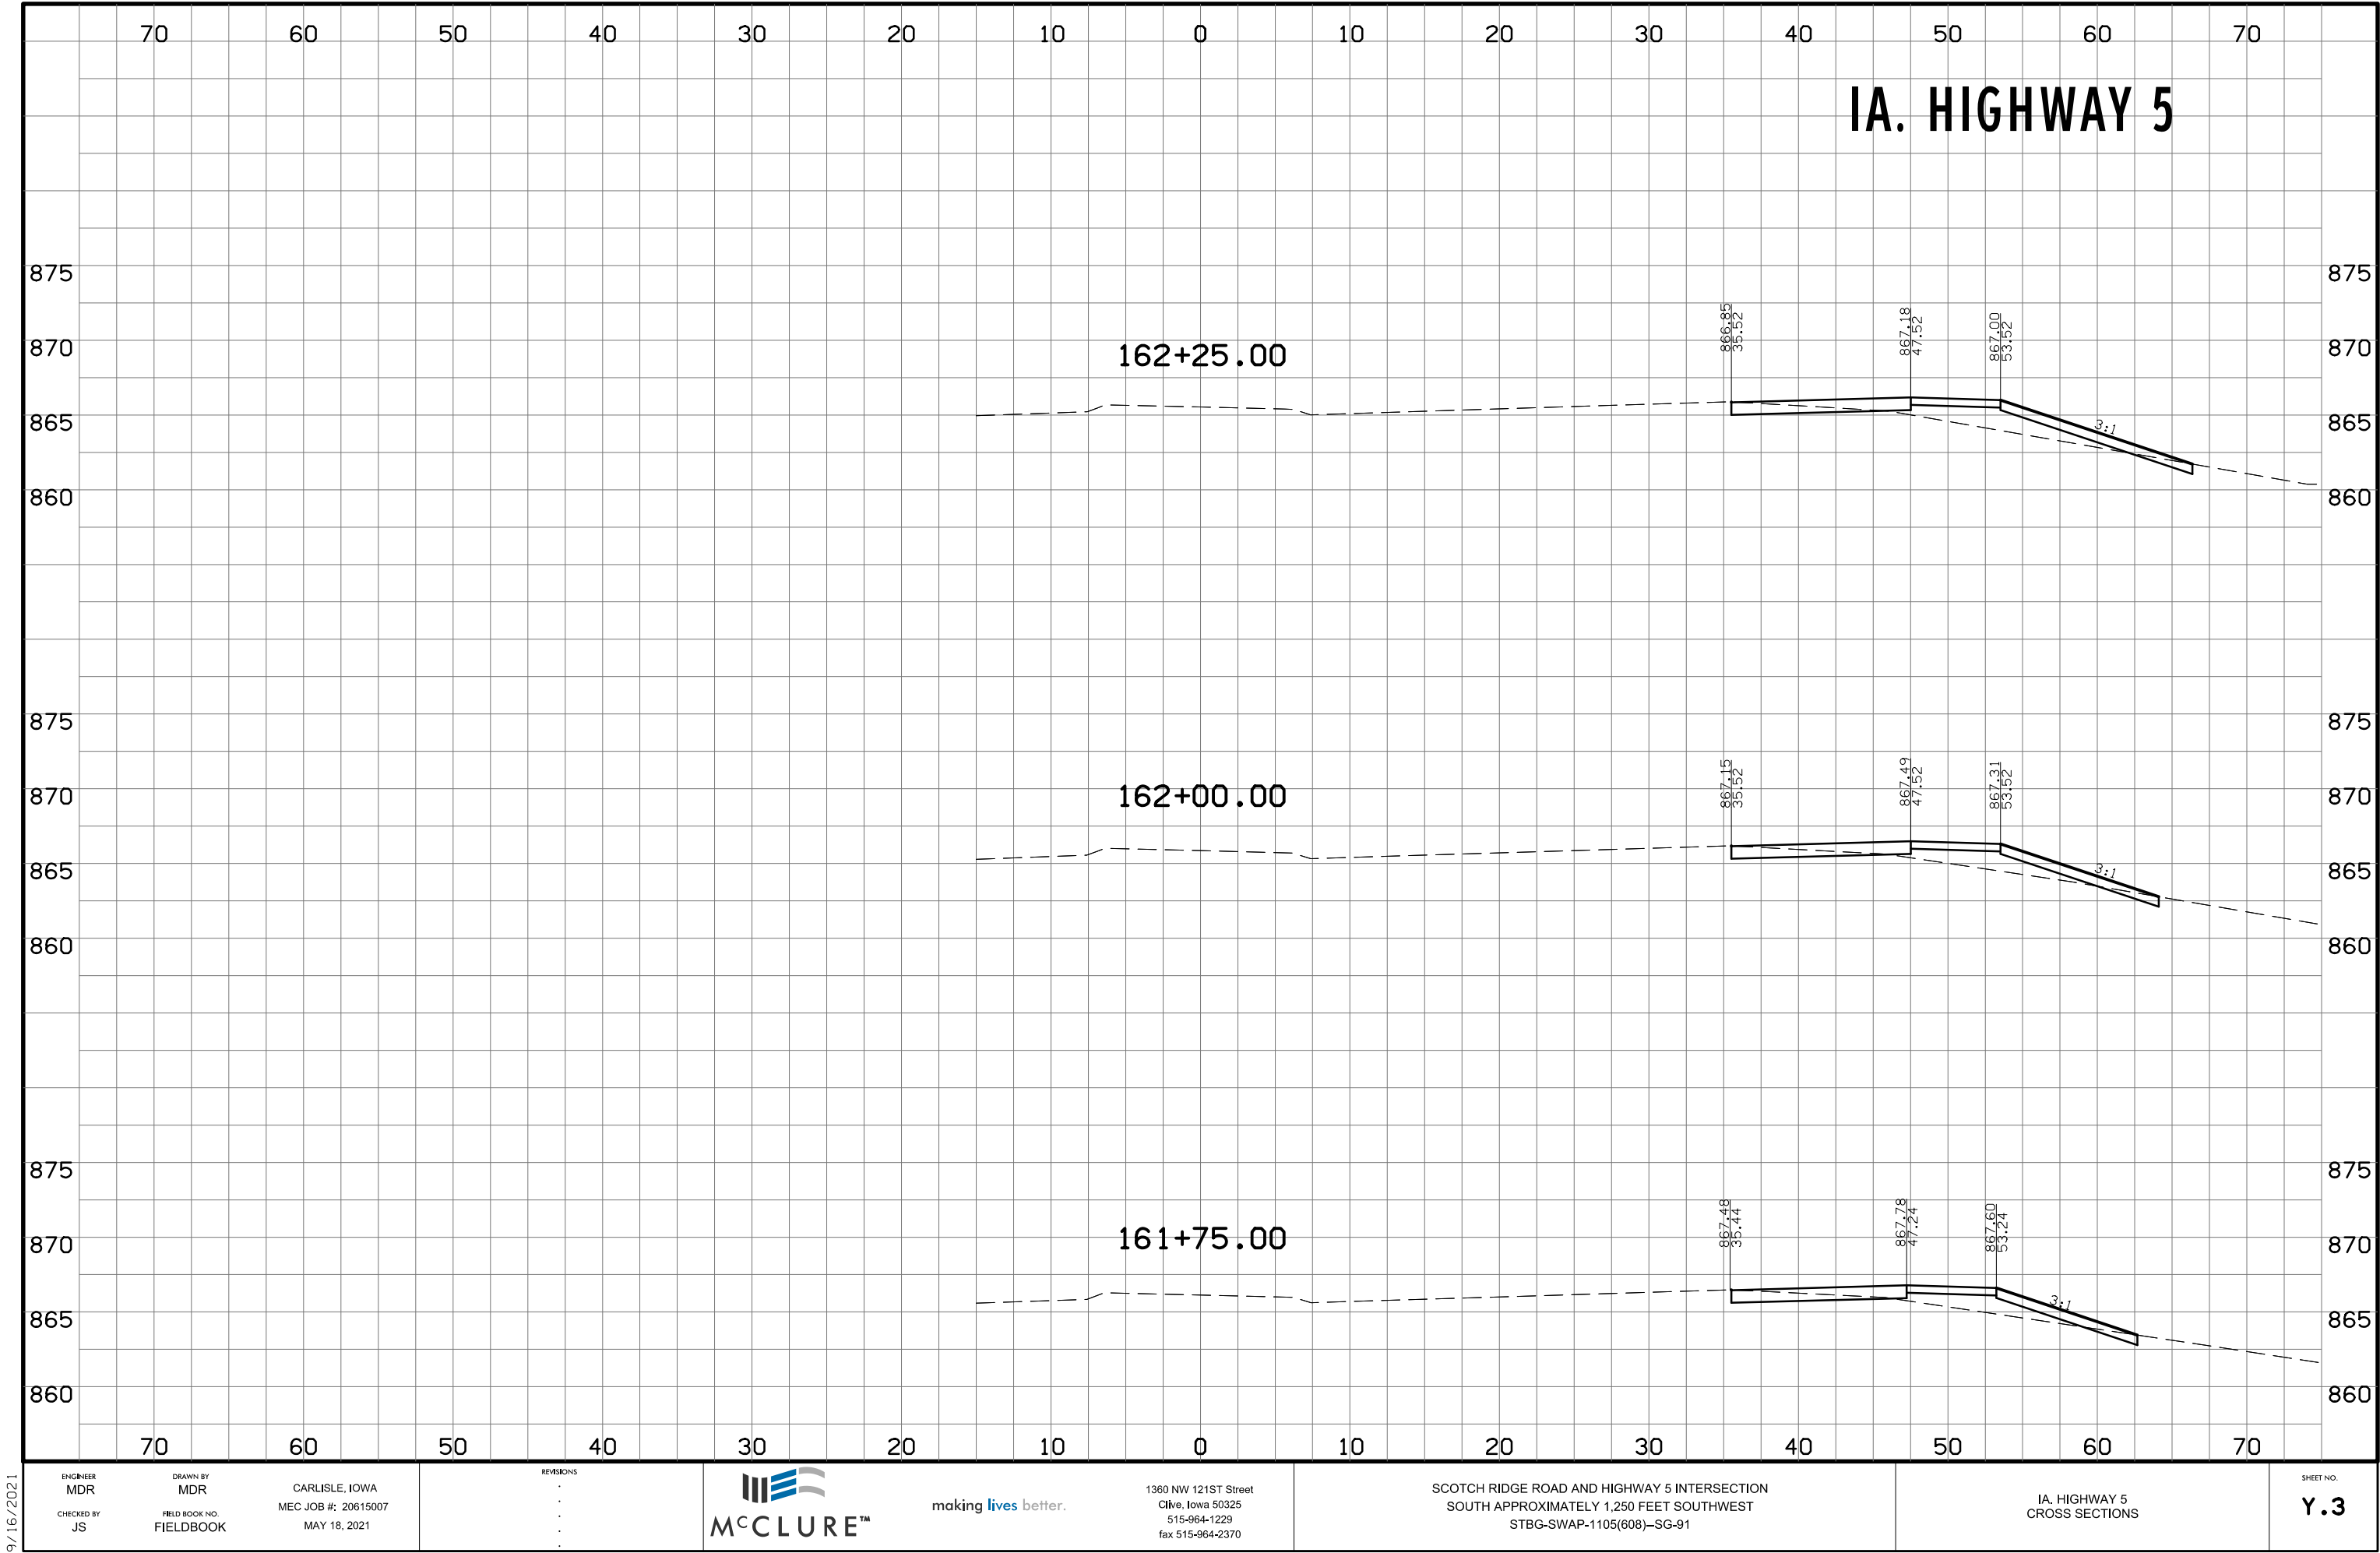


9/16/2021

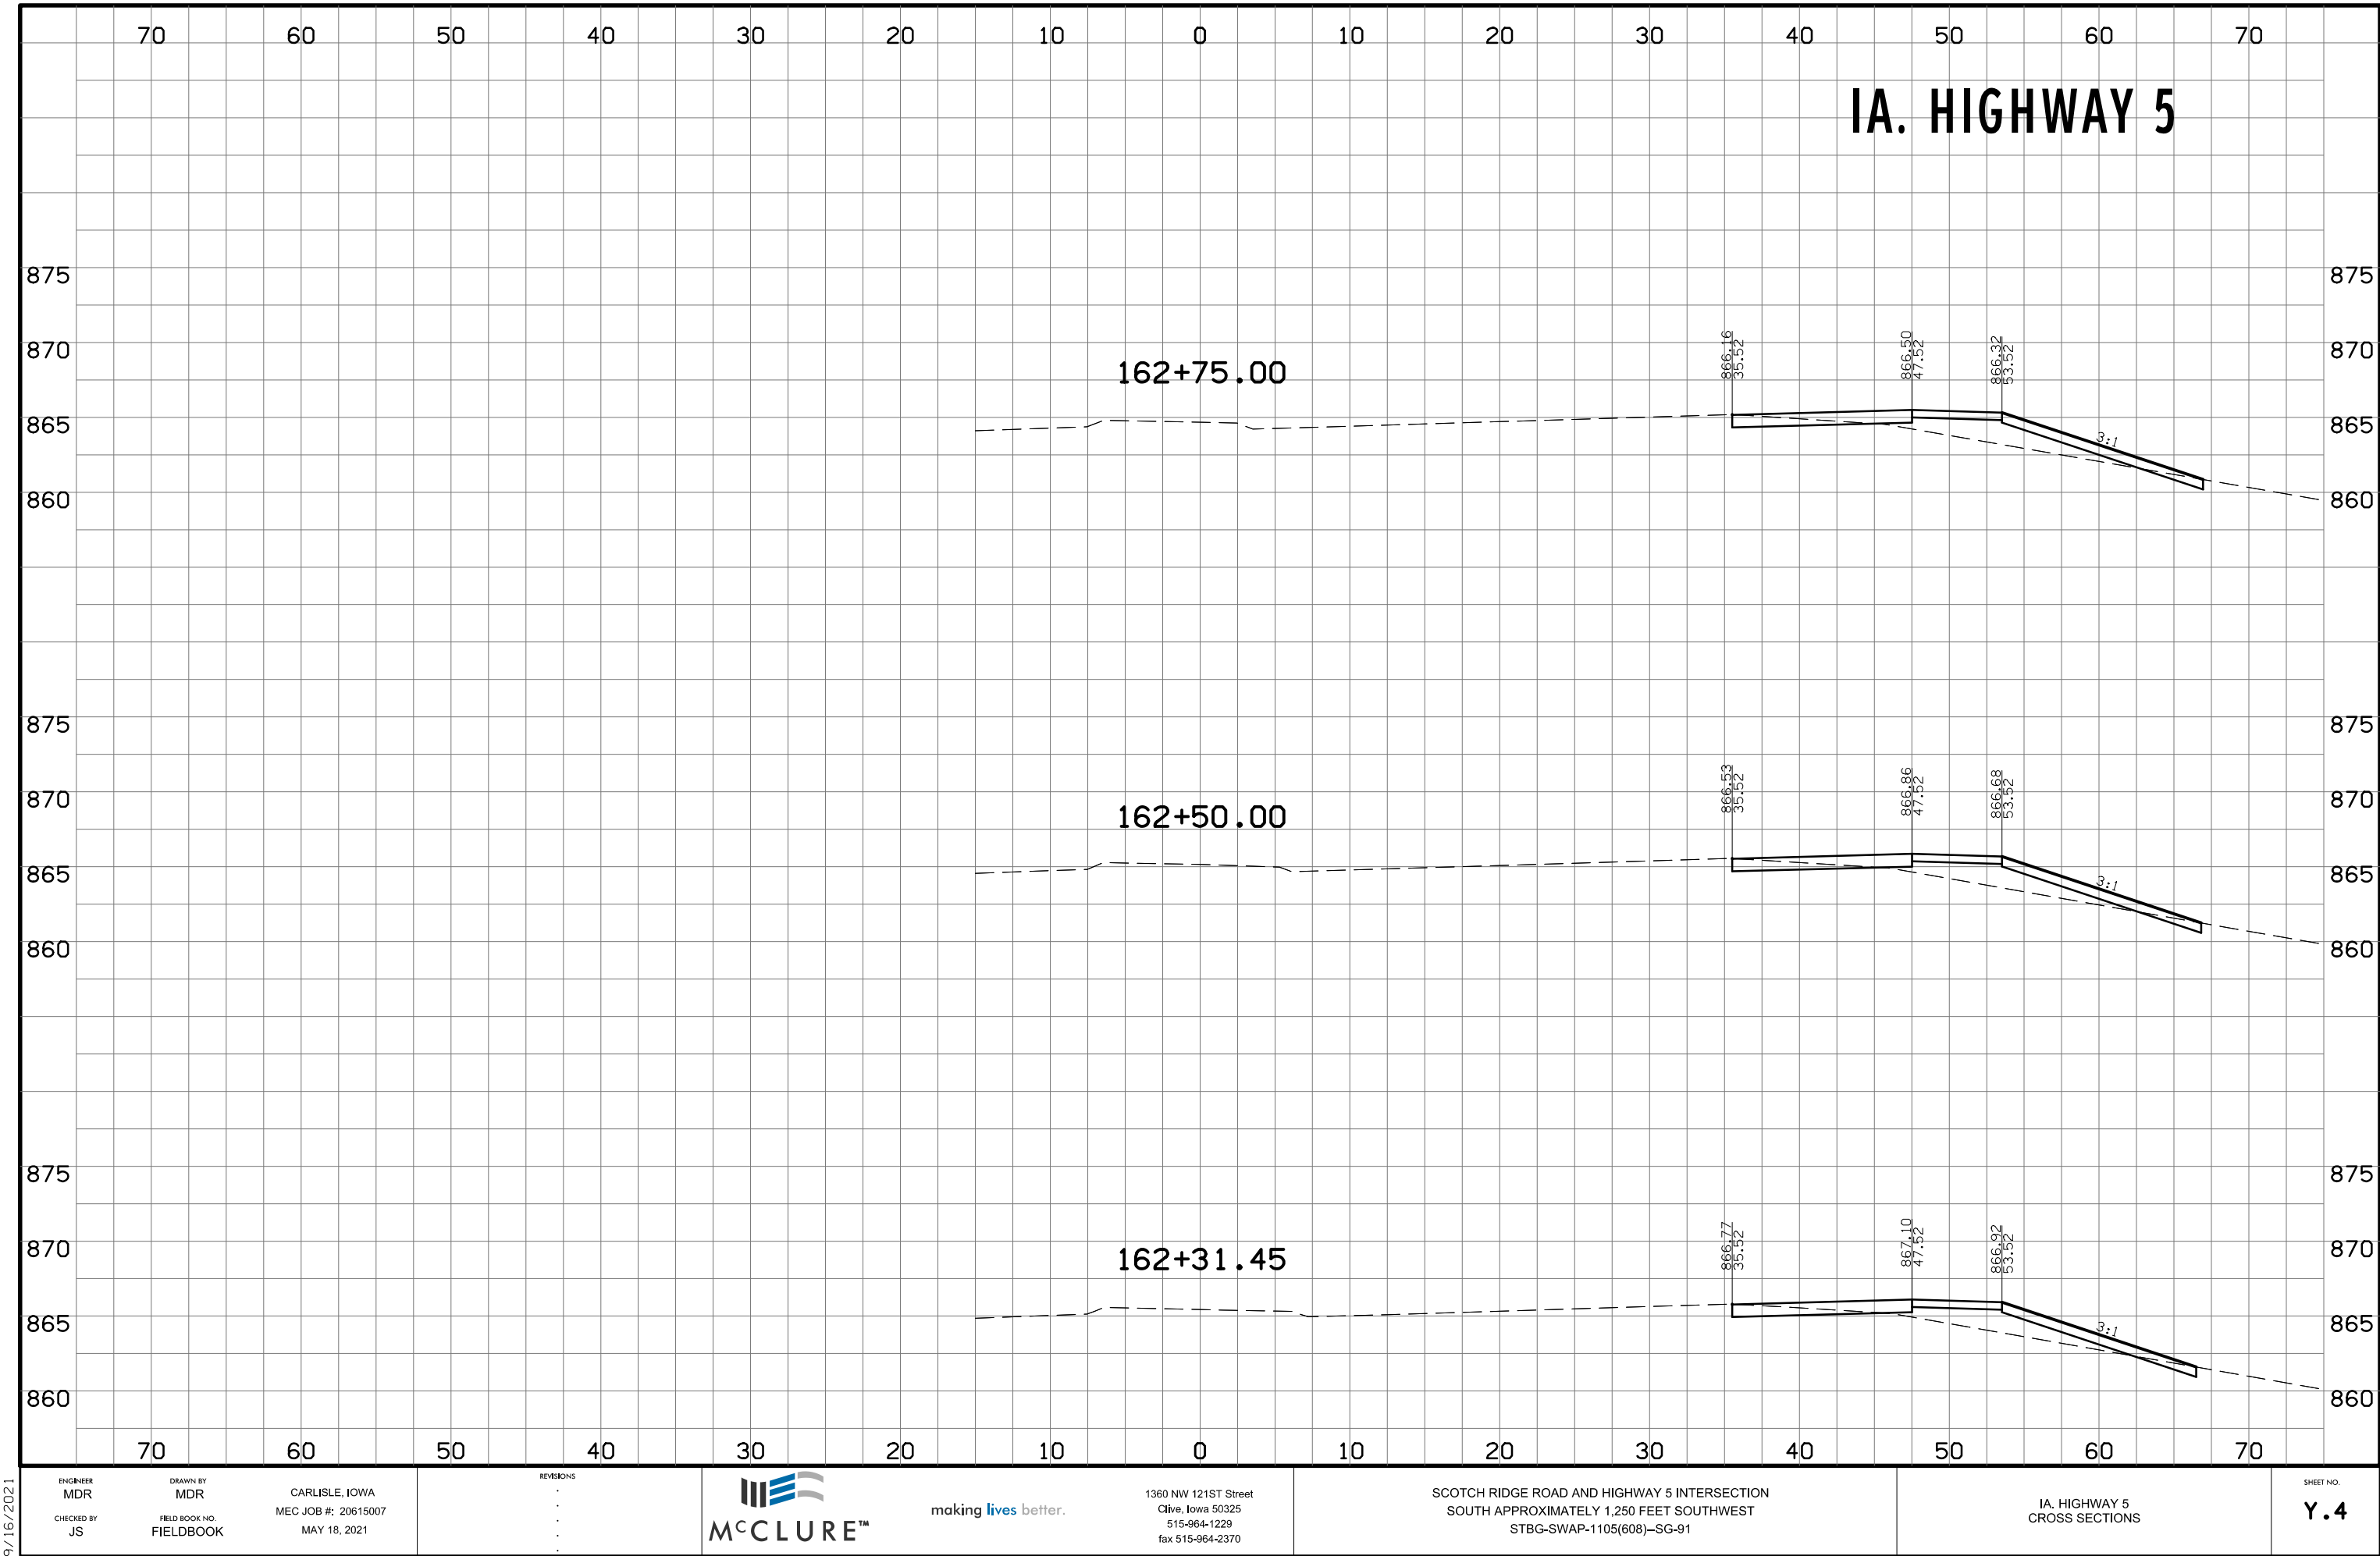

9/16/2021

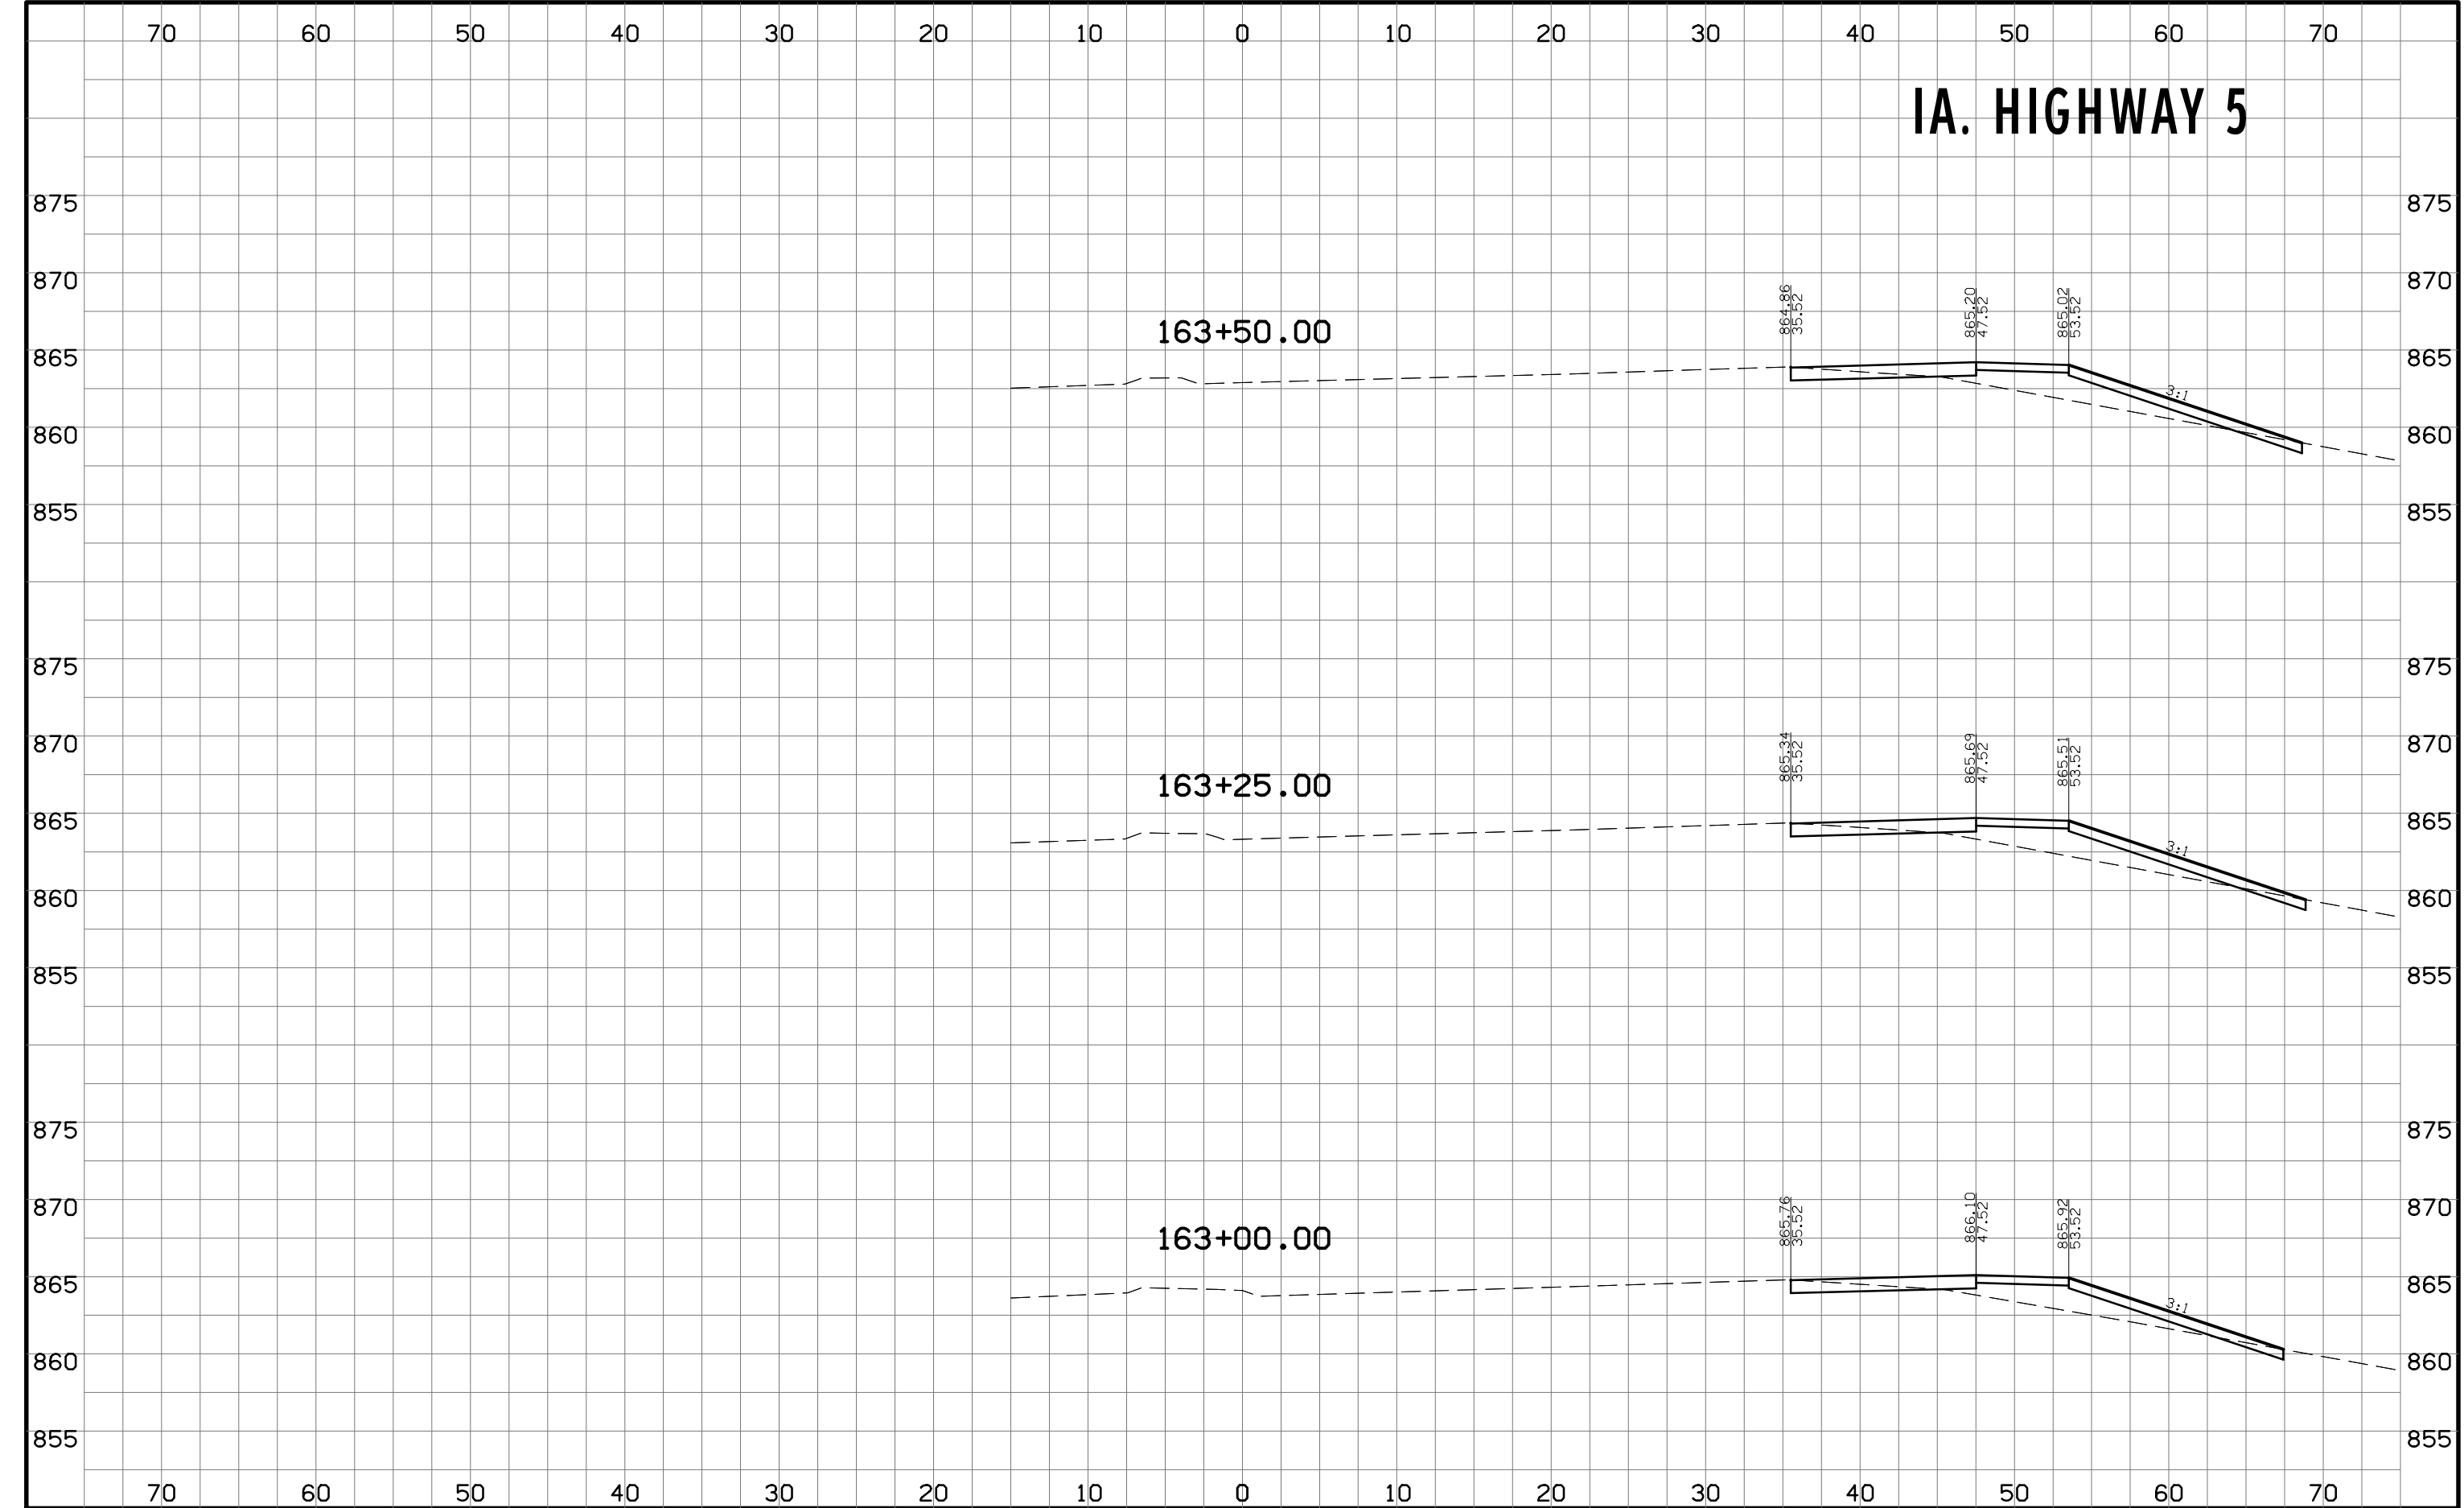

IA. HIGHWAY 5

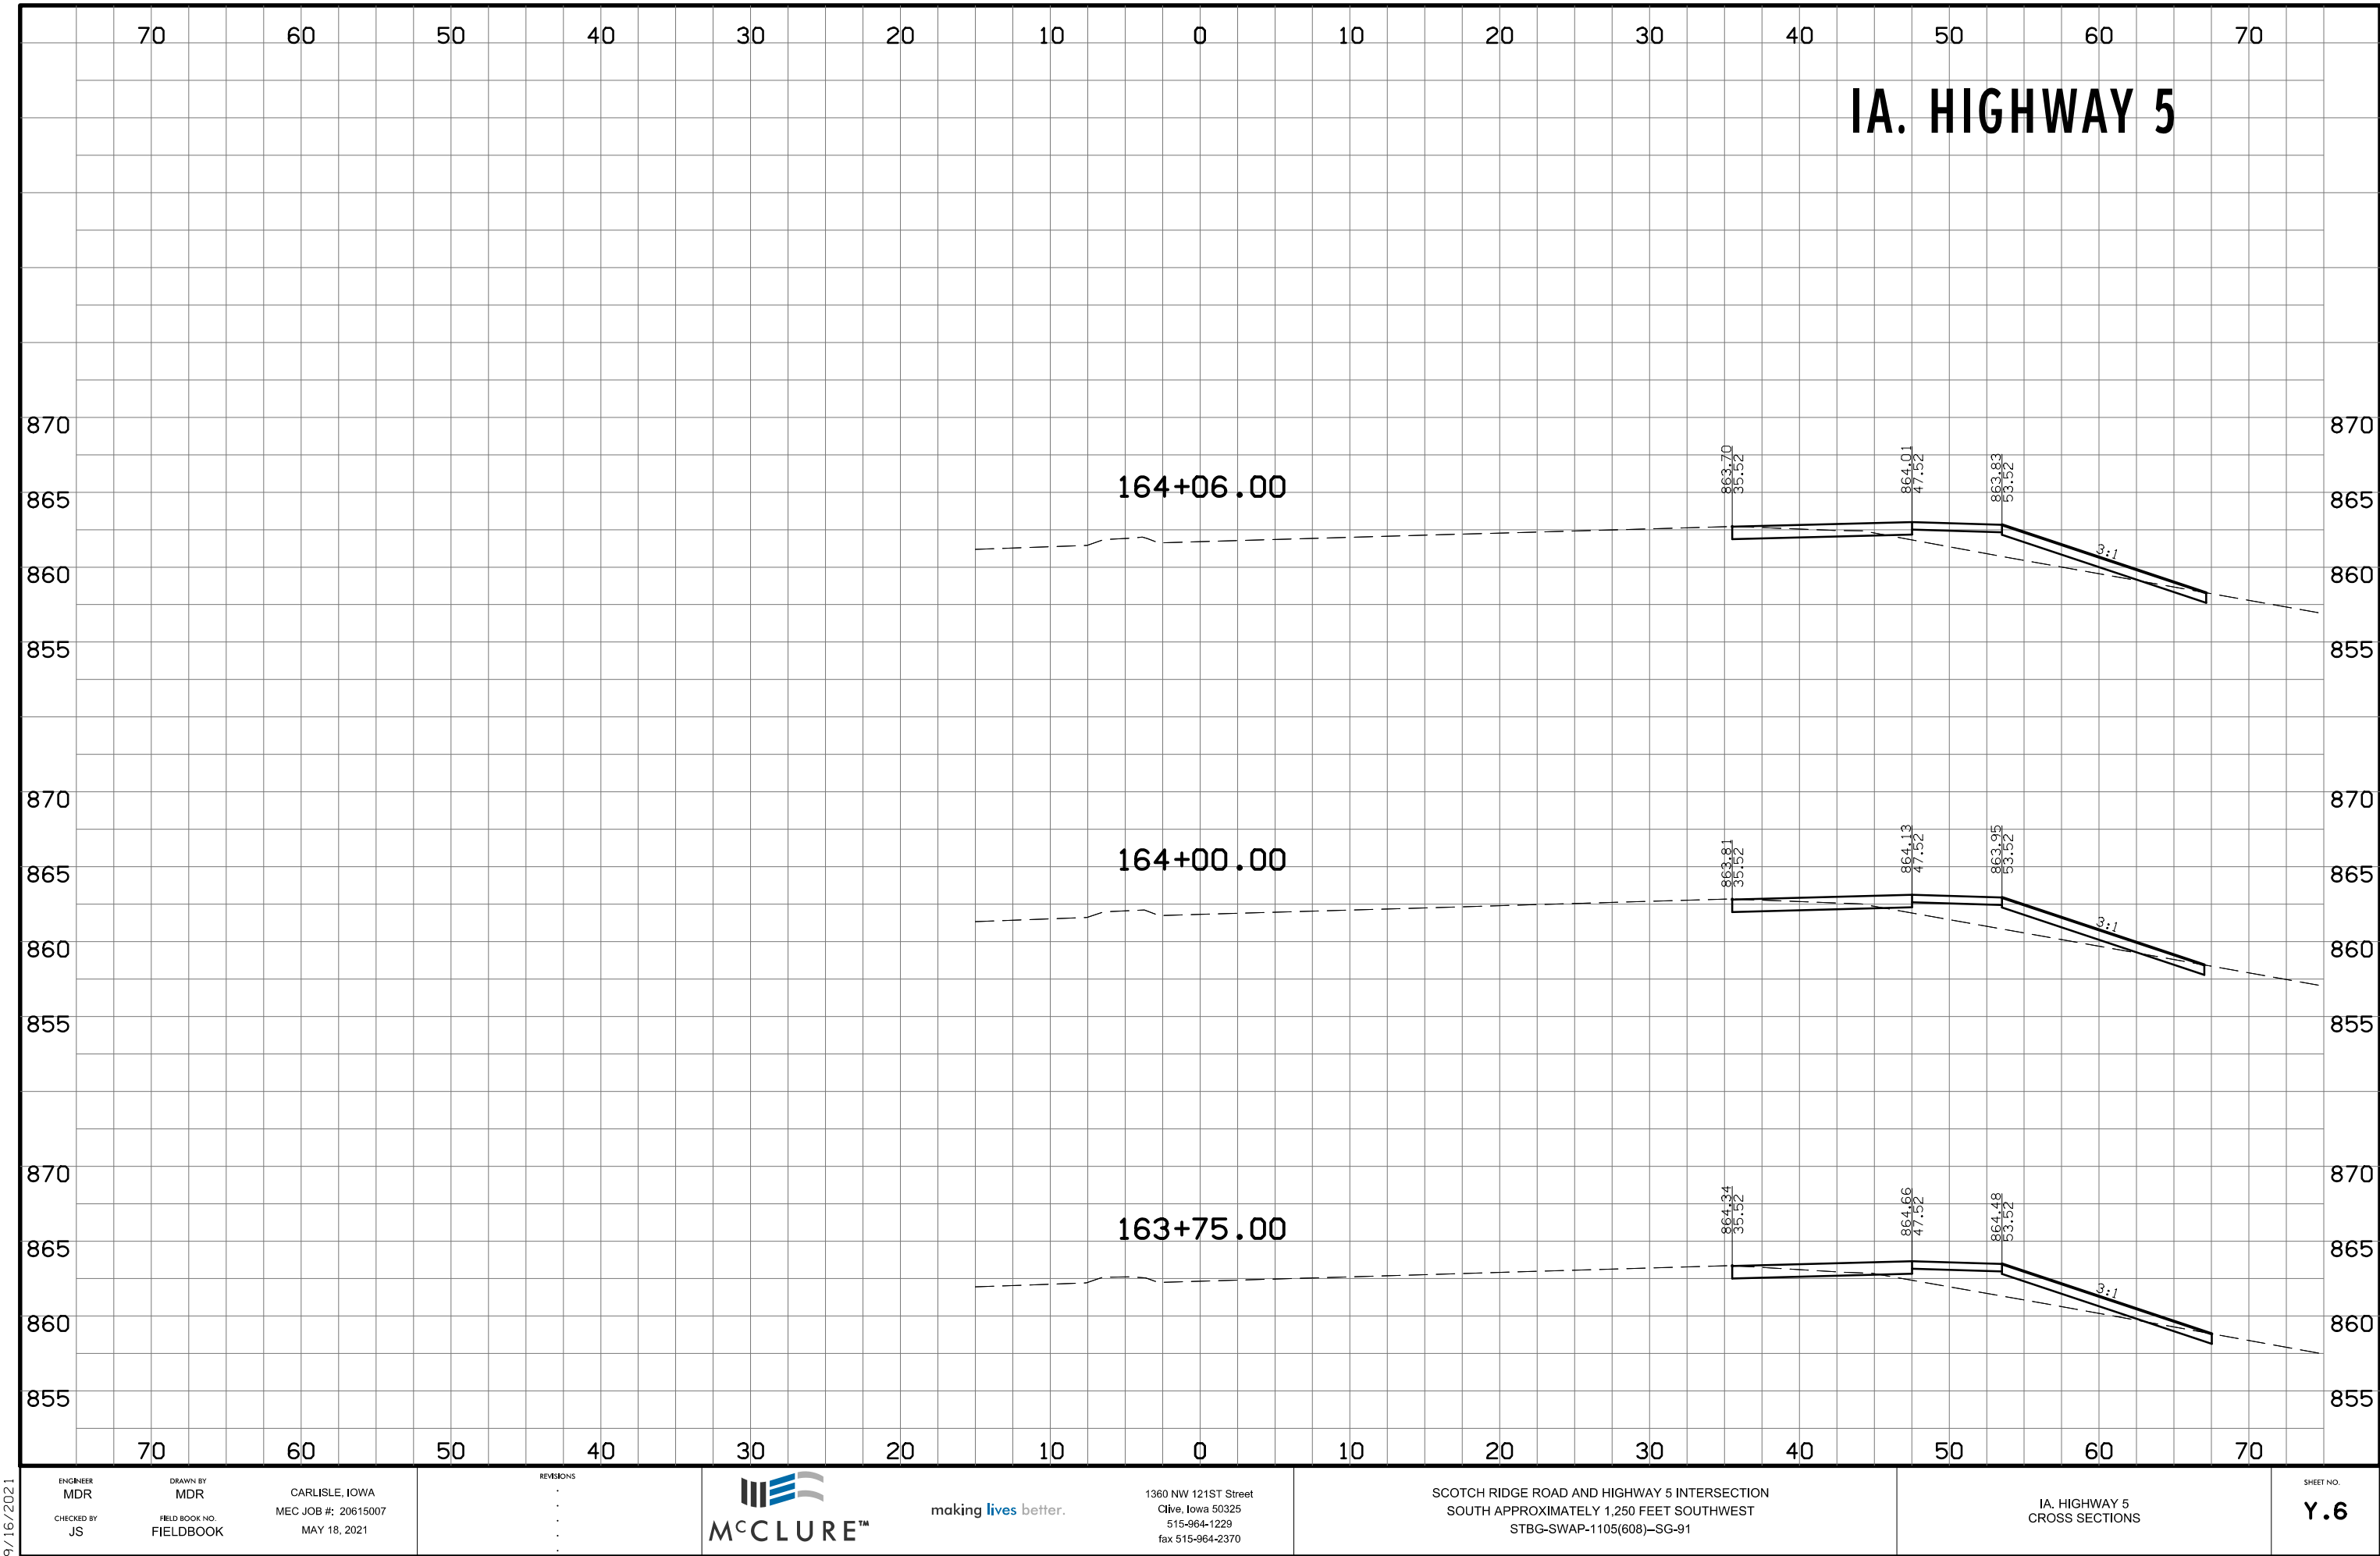

9/16/2021